
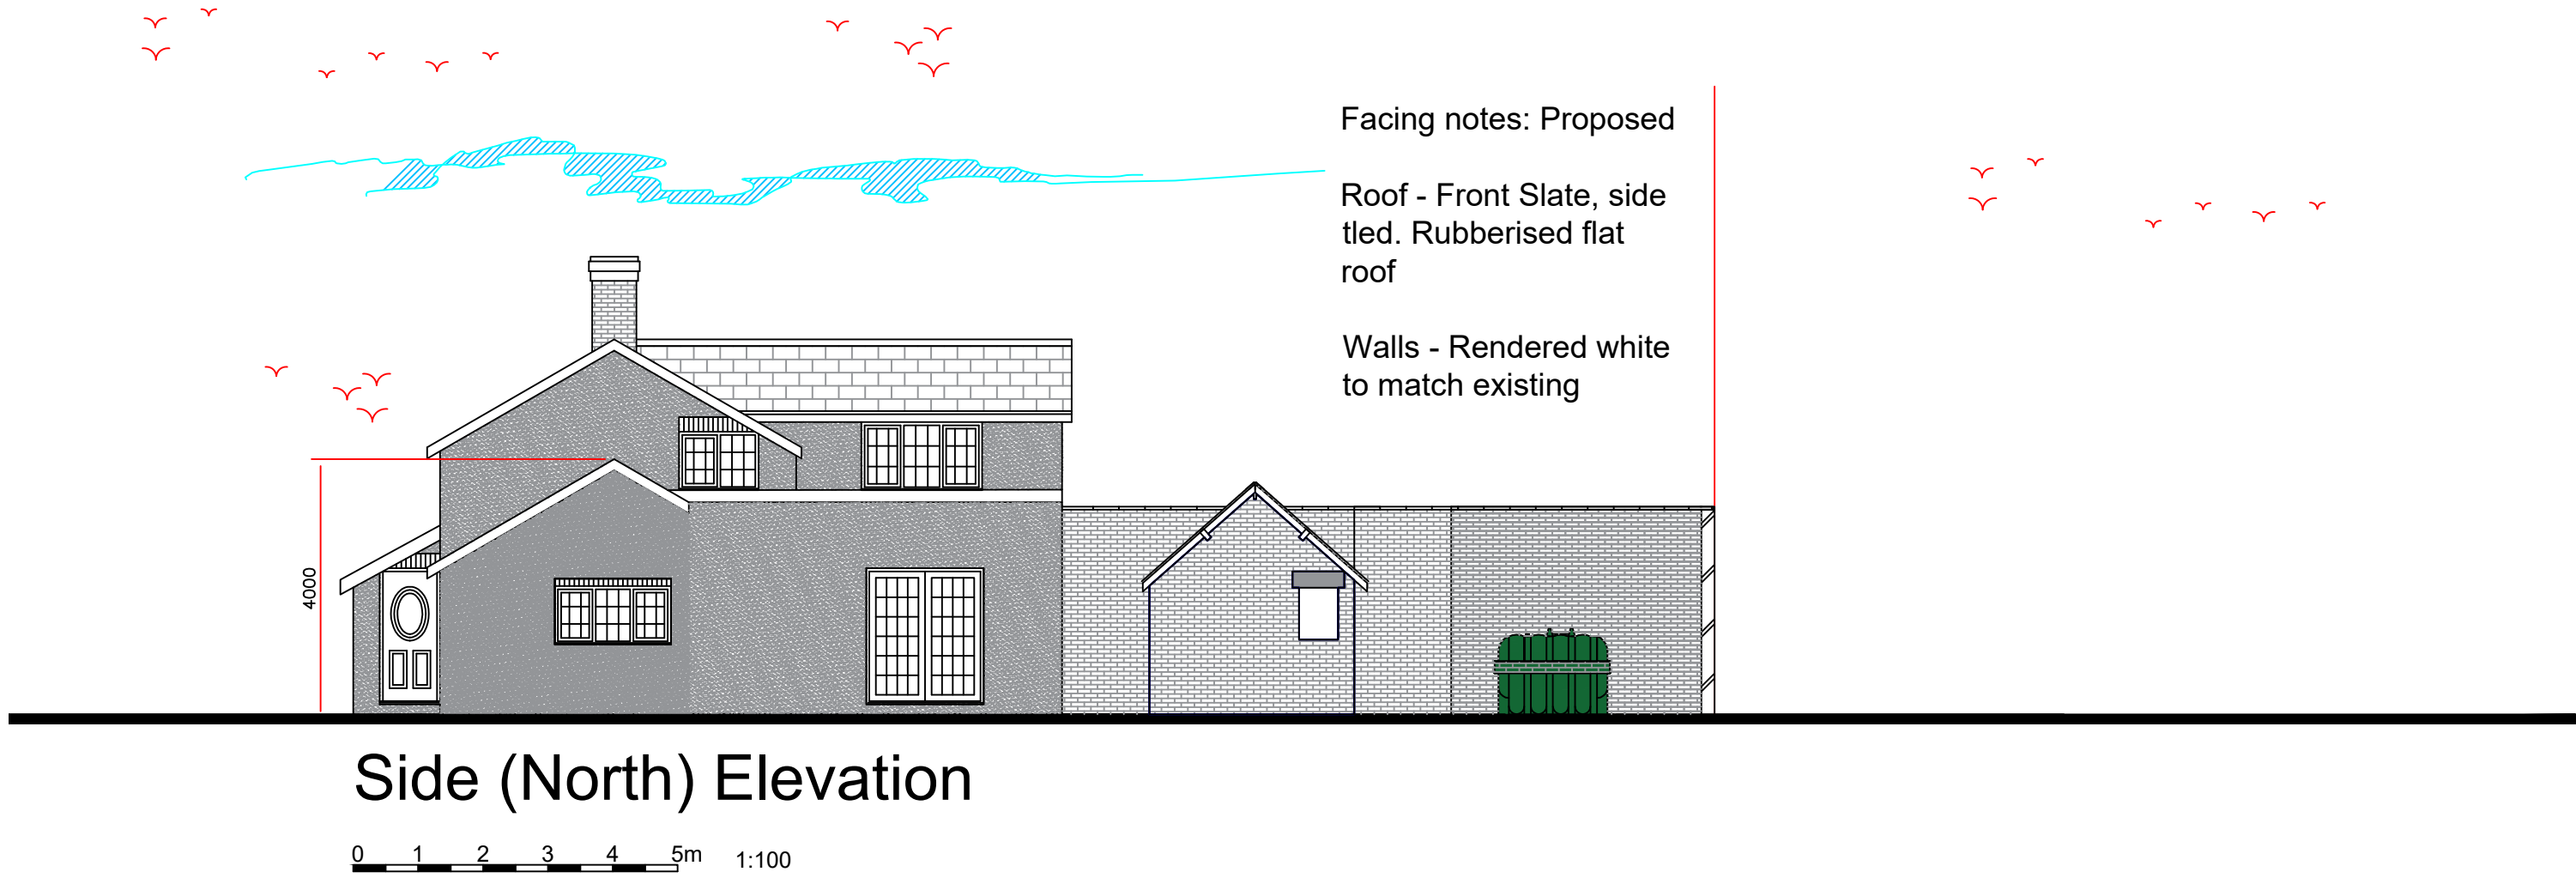
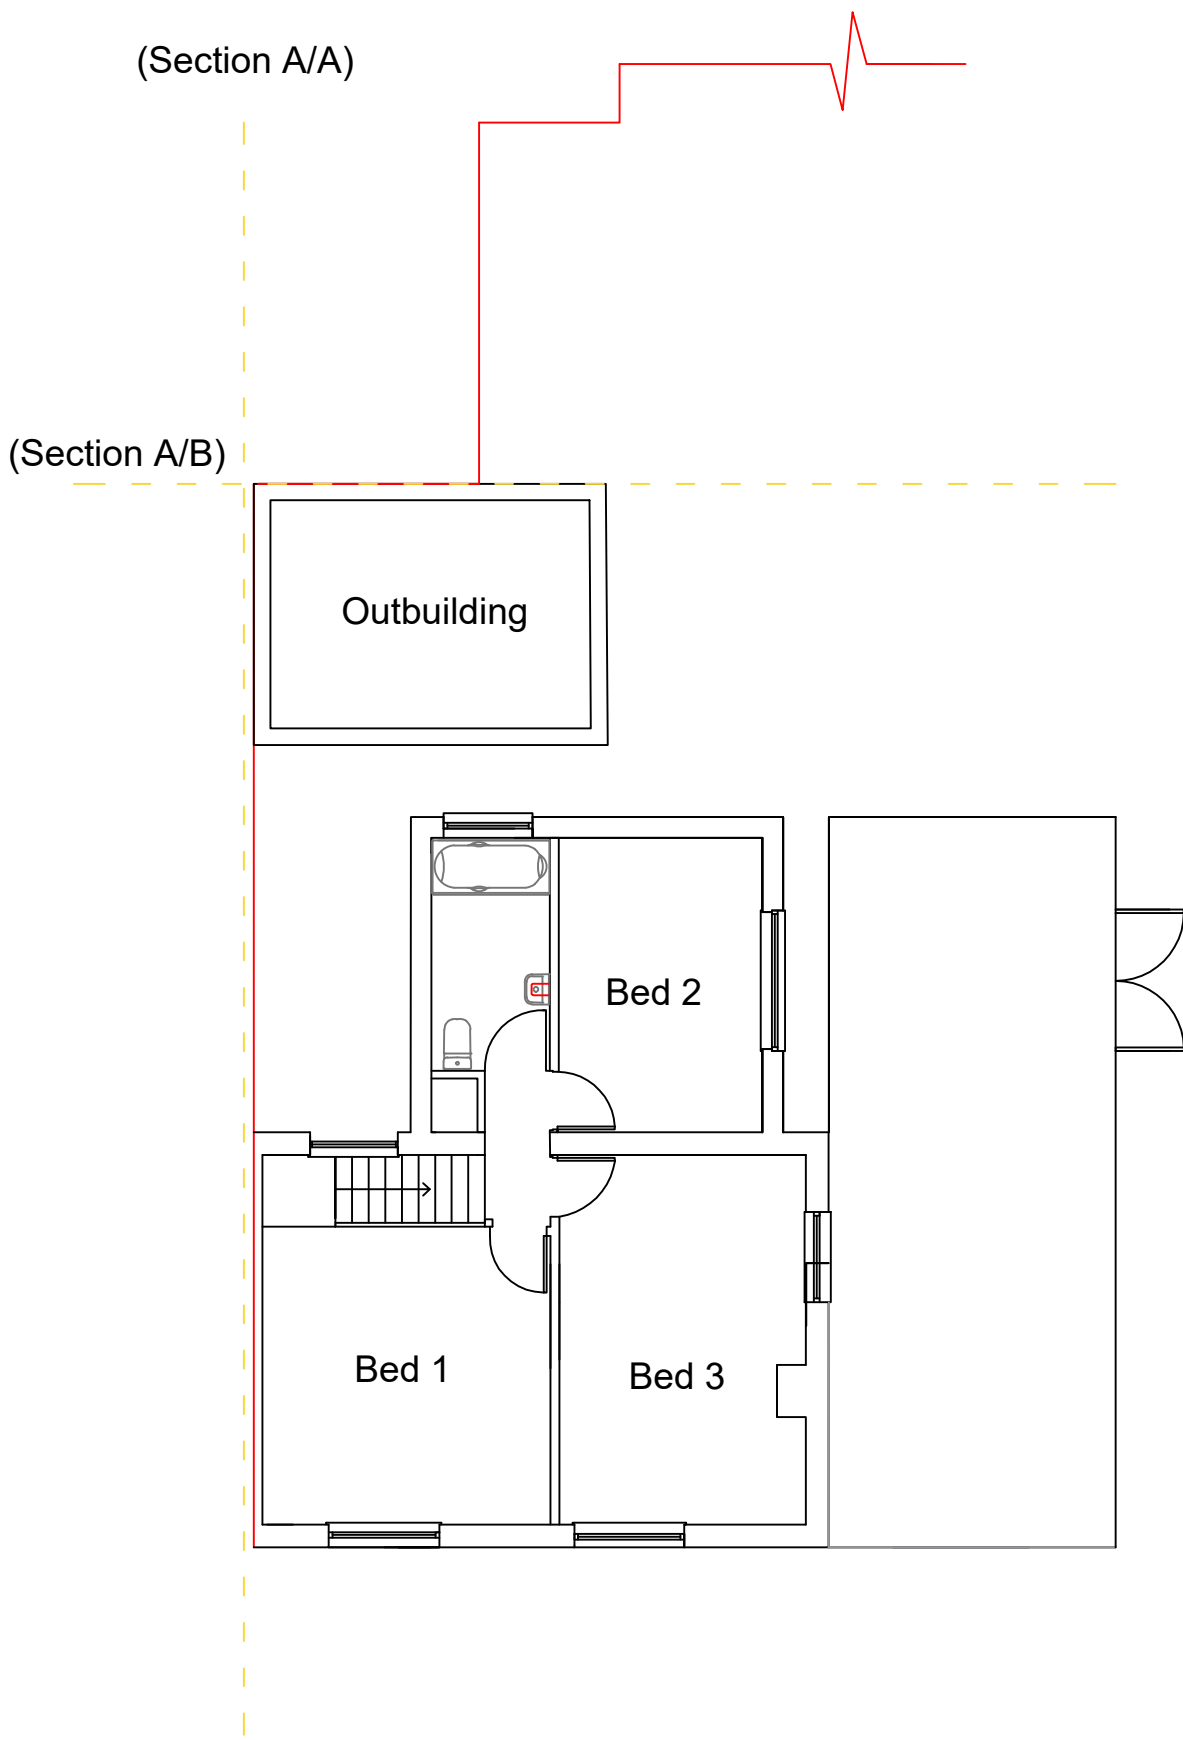
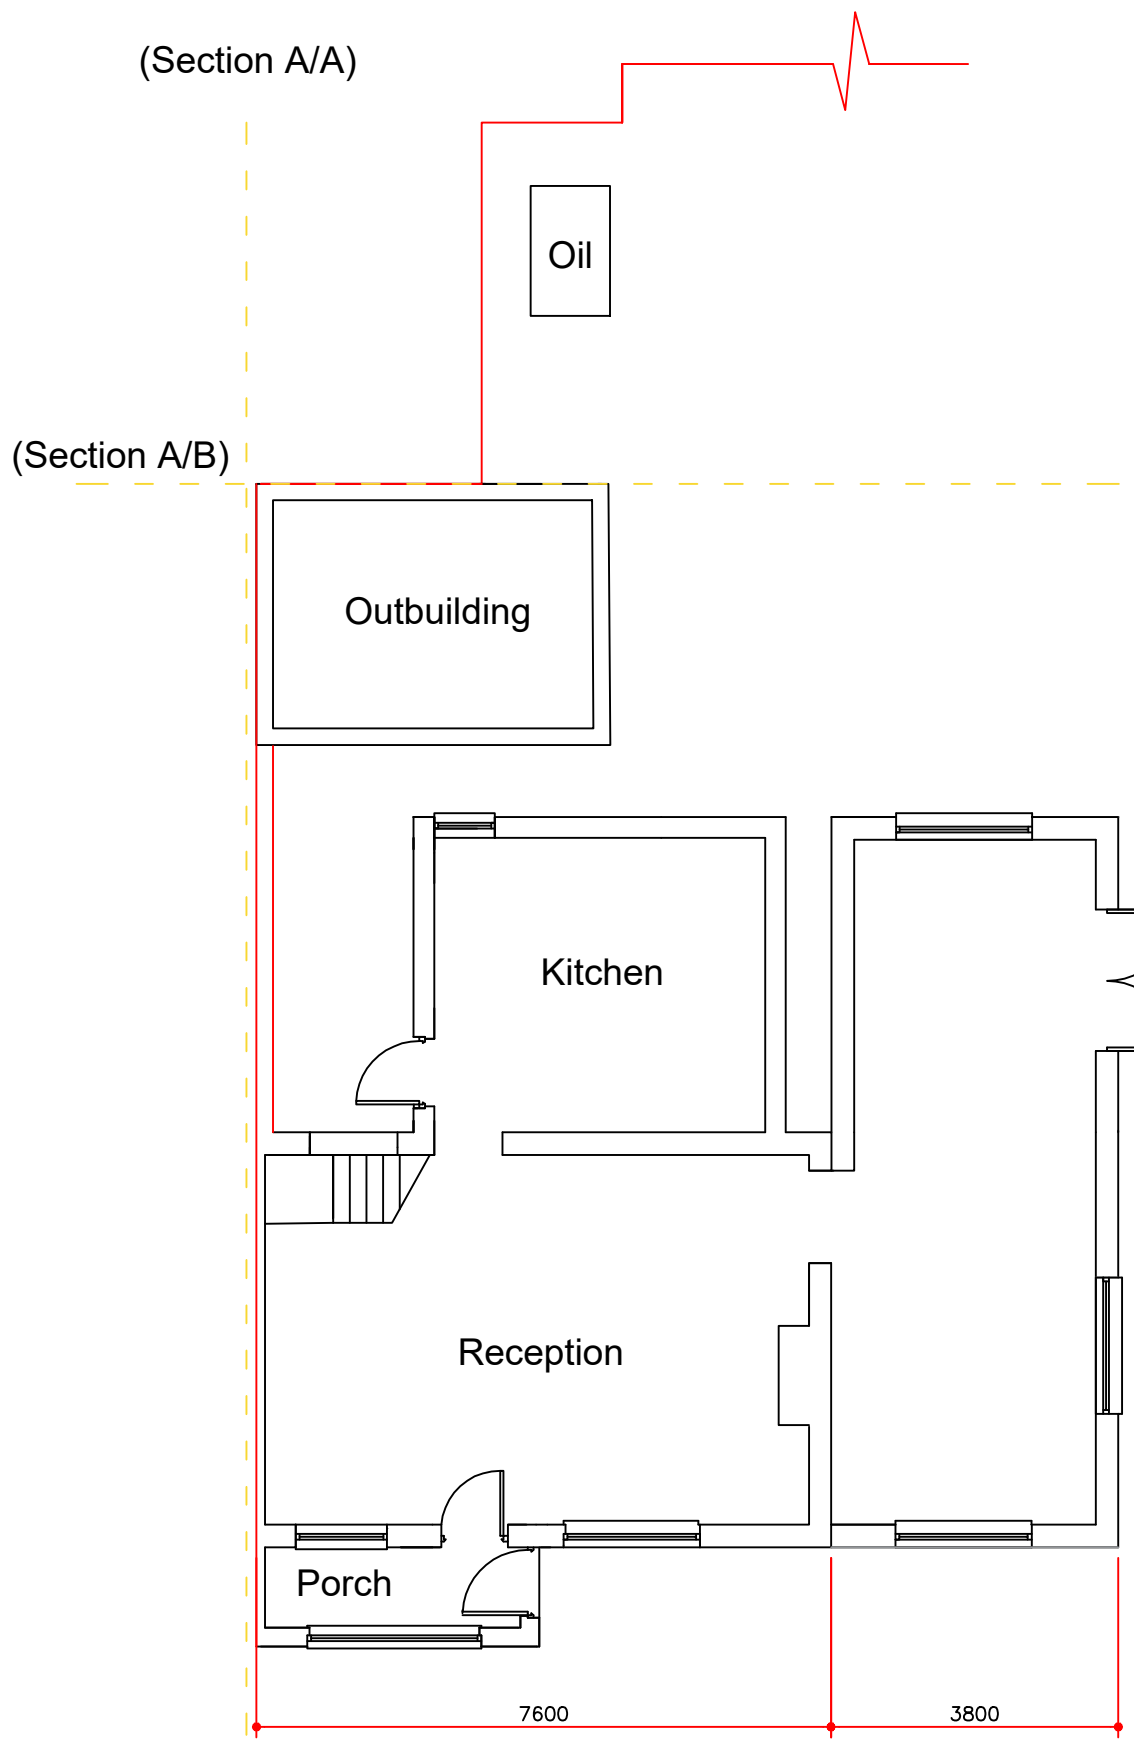
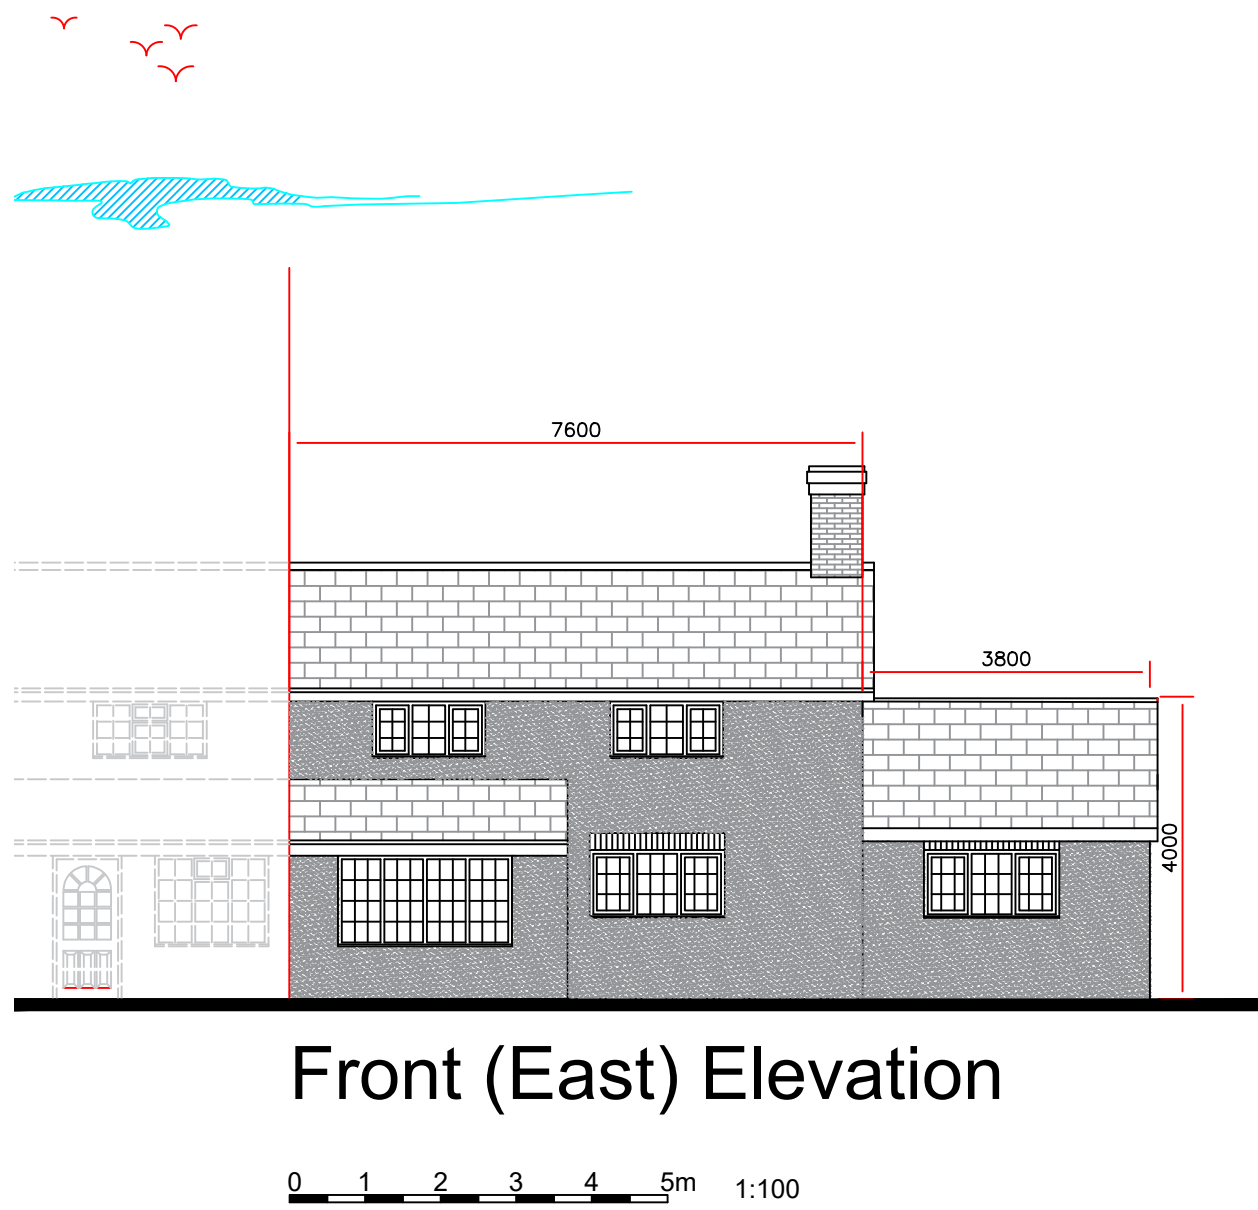


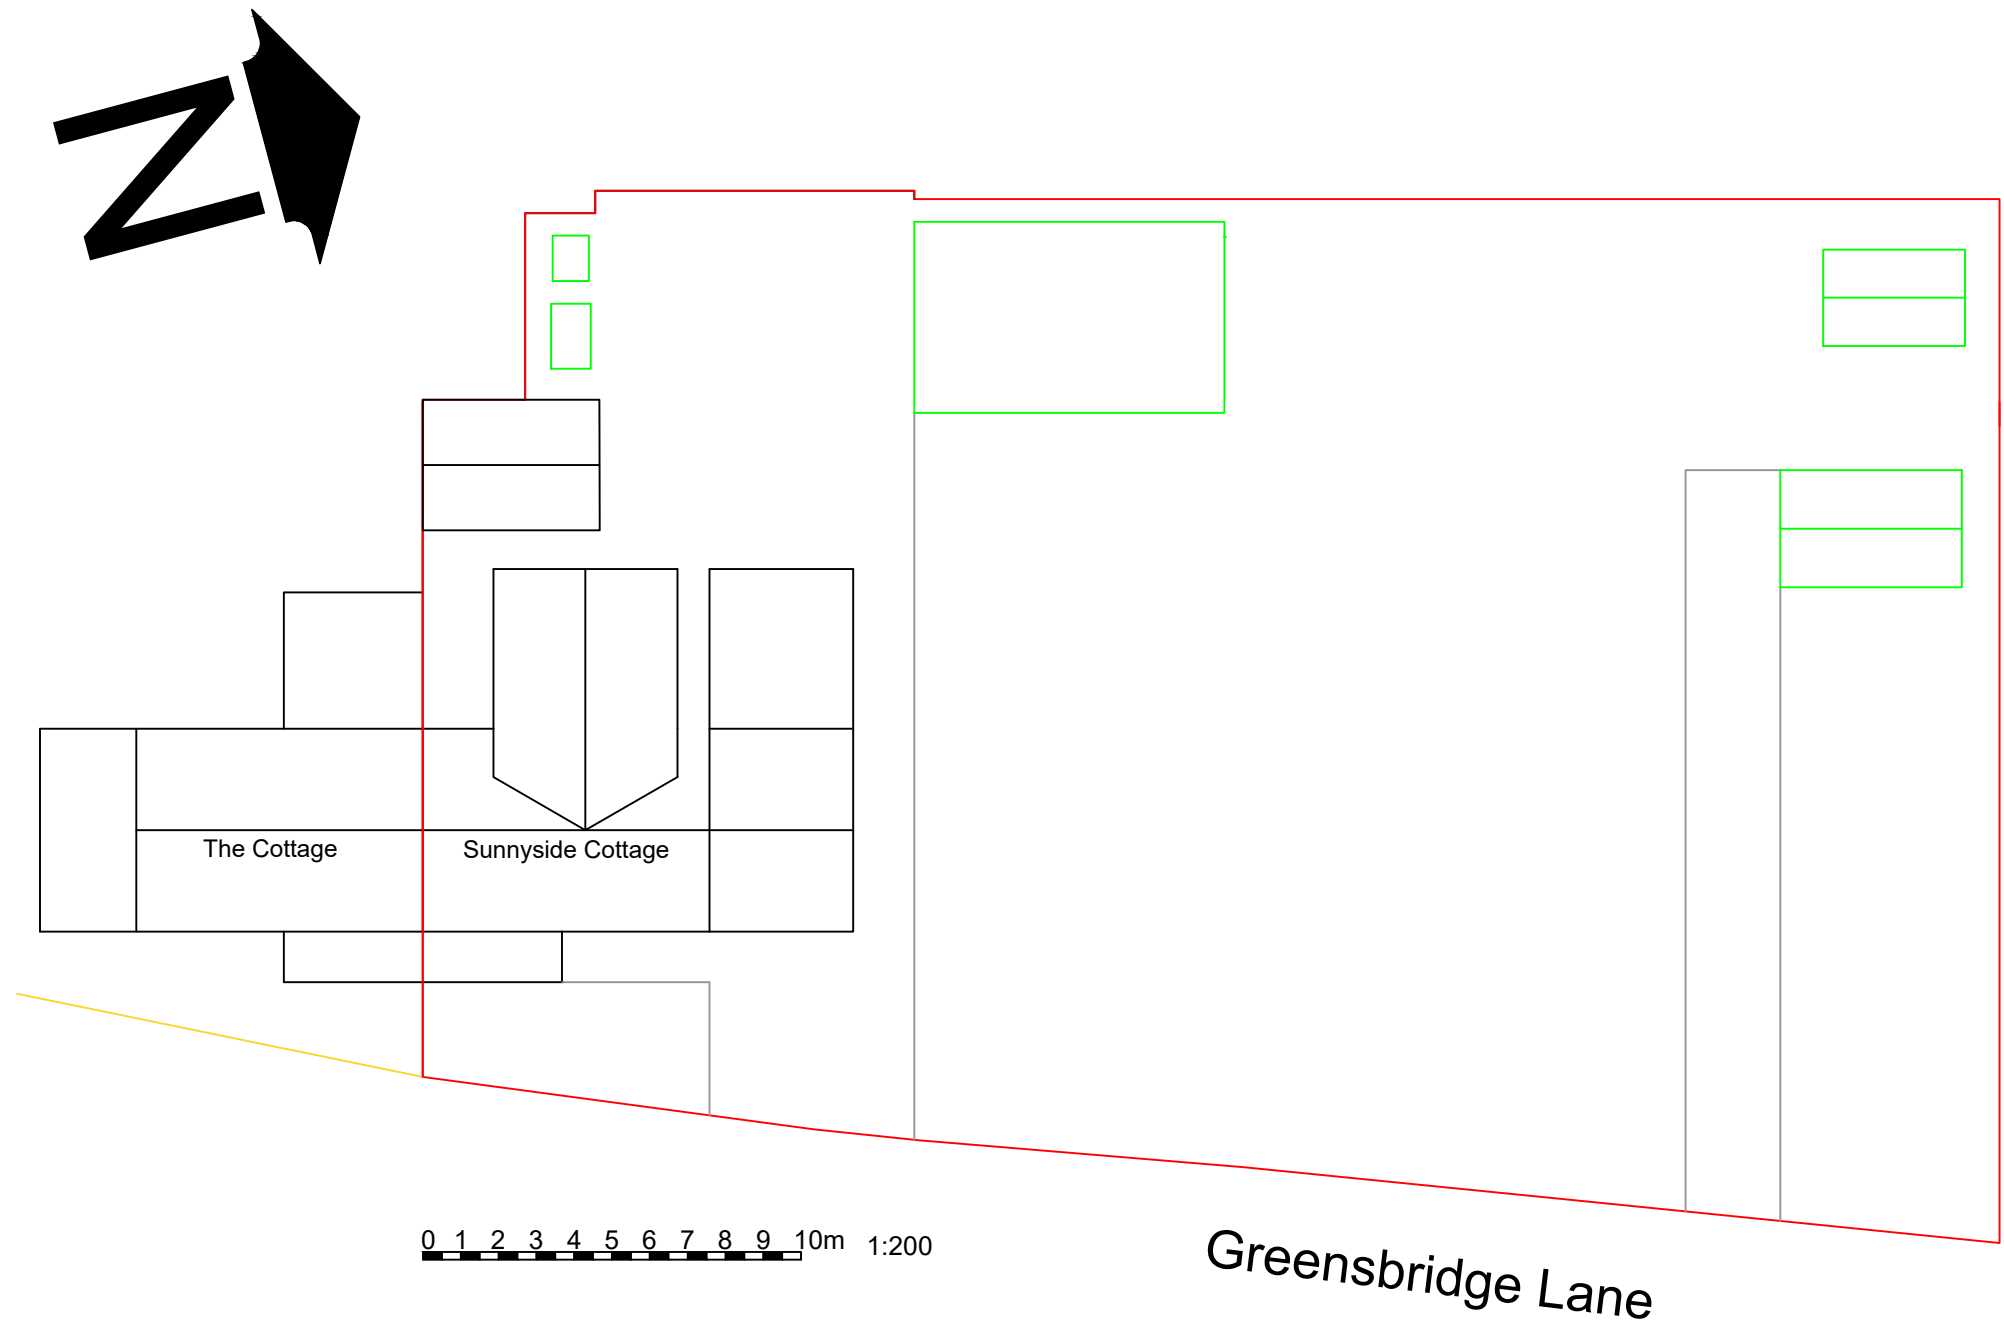

A	28/02/21	Planning issue	
Rev. No.	Date.	Amendment.	Initial.

Client: SE Curran			
Project: Side Extension LDC Sunnyside Cottage, Greensbridge Lane, Tarbock Green, Prescot L35 1QD			
Drawing: PROPOSED HOUSE PLAN & SITE PLAN			
Scale: 1:100 1:200 @A1	Date: 03/07/21		
Drawn By: SEC	Checked By:	Drawing No: 01/PL/02	Rev. No: A

PLANNING ISSUE

PRODUCED BY AN AUTODESK STUDENT VERSION
PROPOSED DWELLING

PRODUCED BY AN AUTODESK STUDENT VERSION