





EXISTING FRONT ELEVATION

MATERIALS:


- PORCH WALLS: ANTHRACITE GREY uPVC GLAZED UNITS
PORCH DOOR: ANTHRACITE GREY uPVC GLAZED UNITS
PORCH ROOF: ARTIFICIAL SLATE (COLOUR - SLATE GREY)
BOUNDARY WALLS: K-REND FINISH (COLOUR - WHITE) WITH GREY COPING STONE

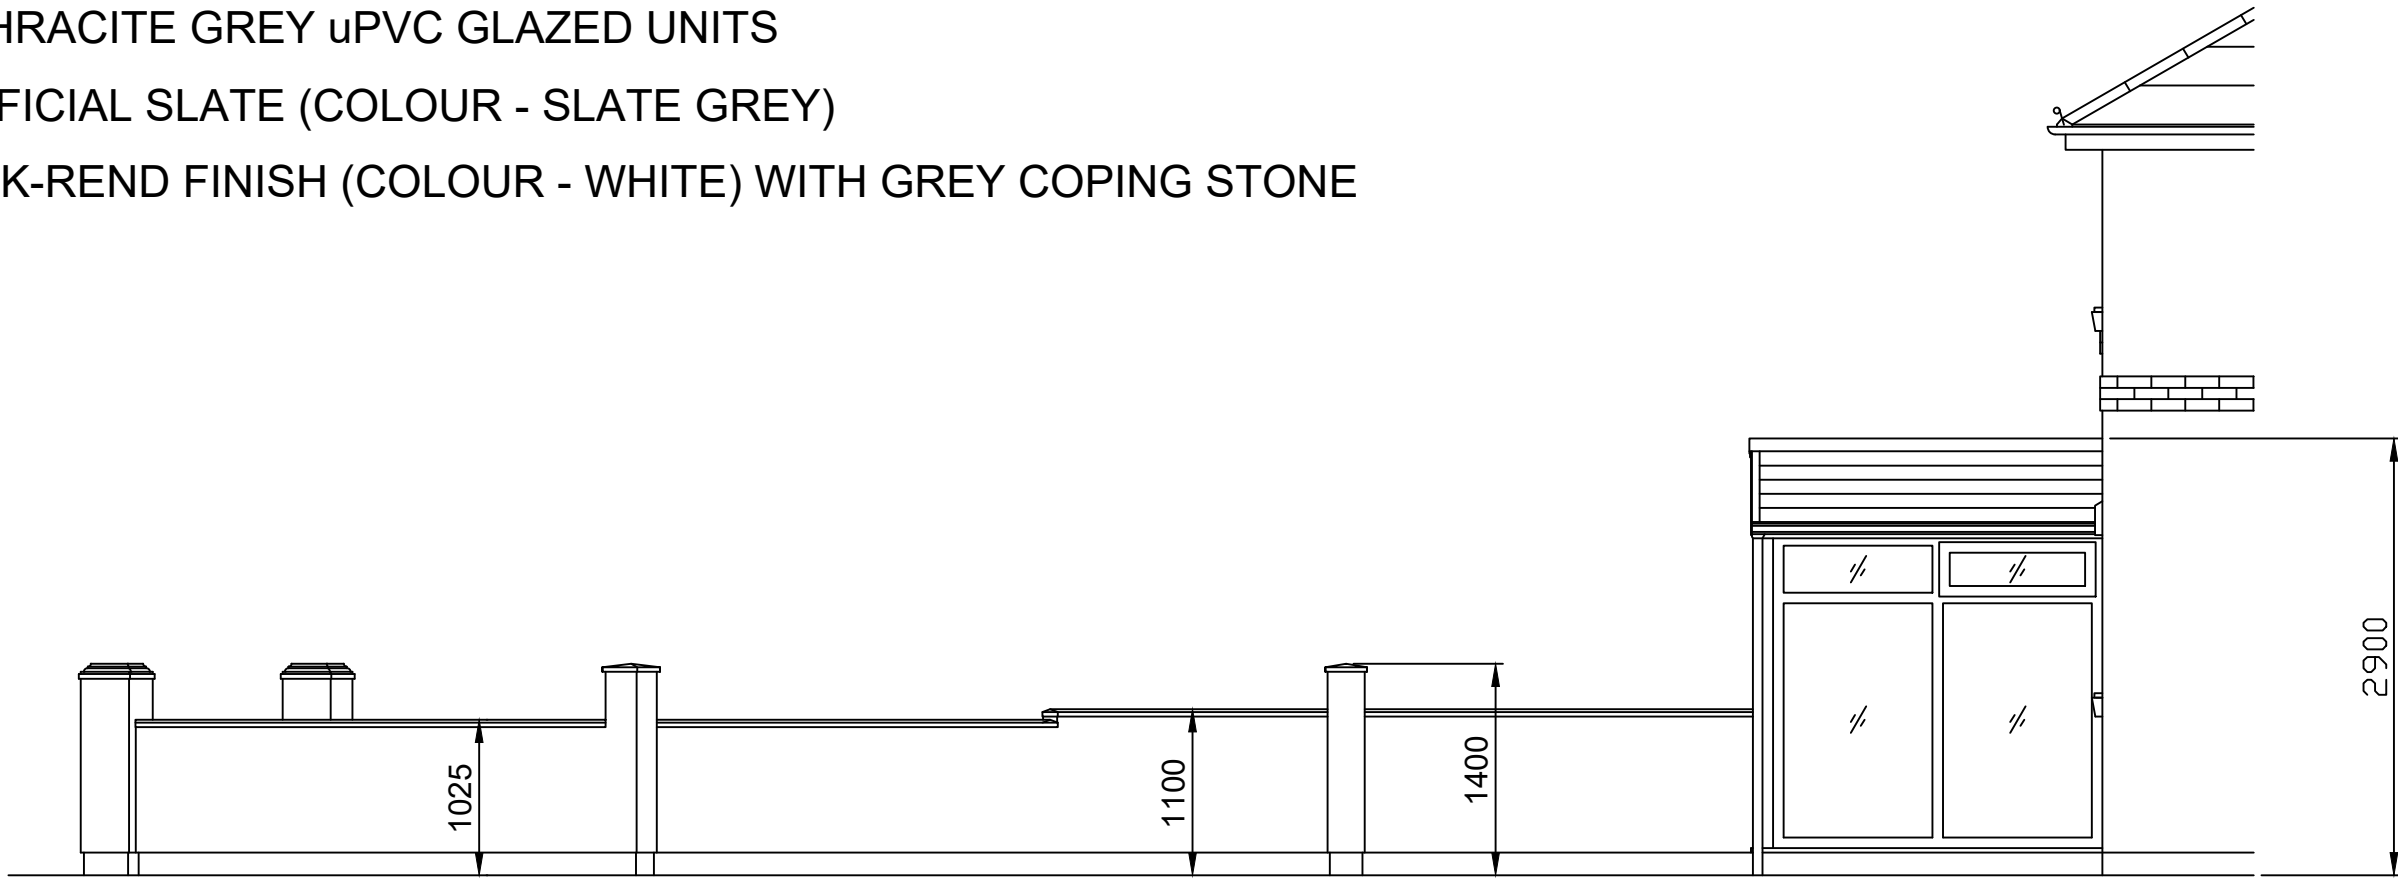


EXISTING VIEW ON ARROW 'B'

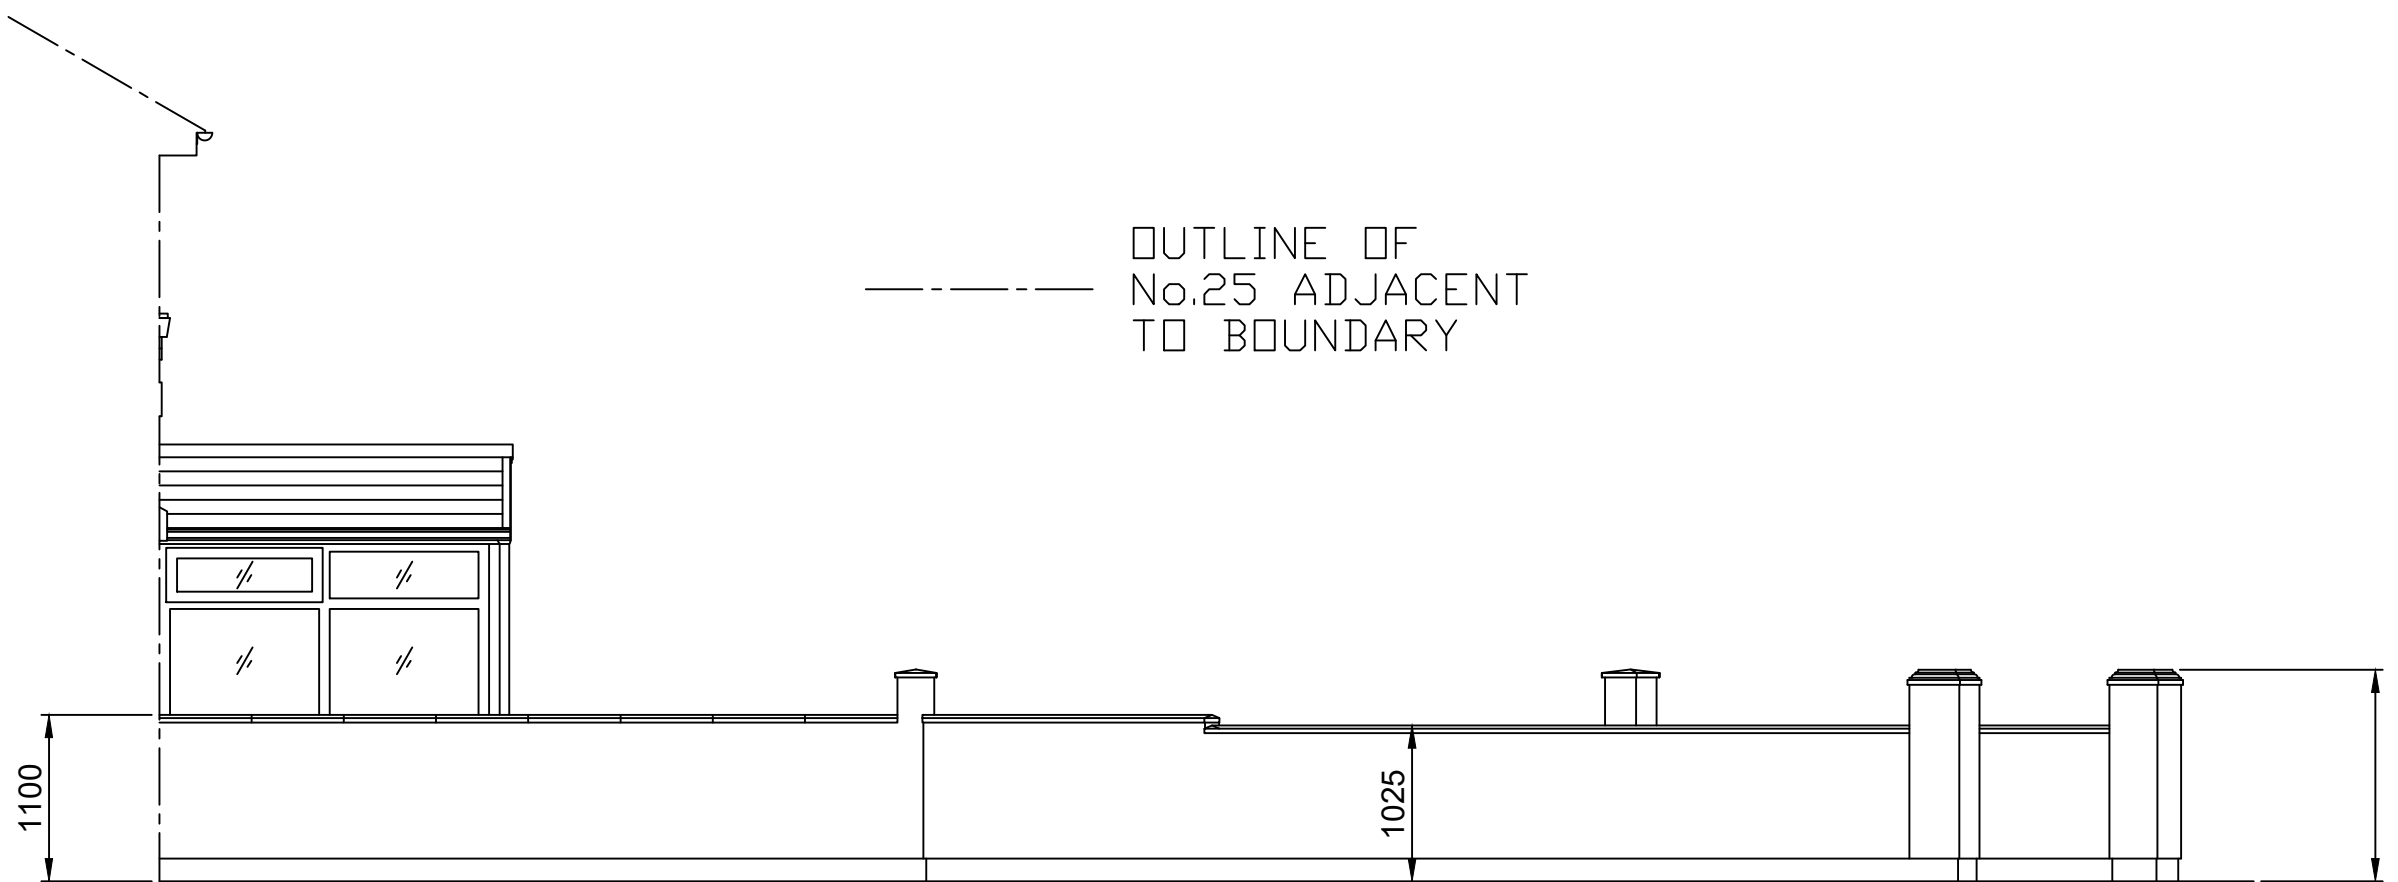

EXISTING VIEW ON ARROW 'A'

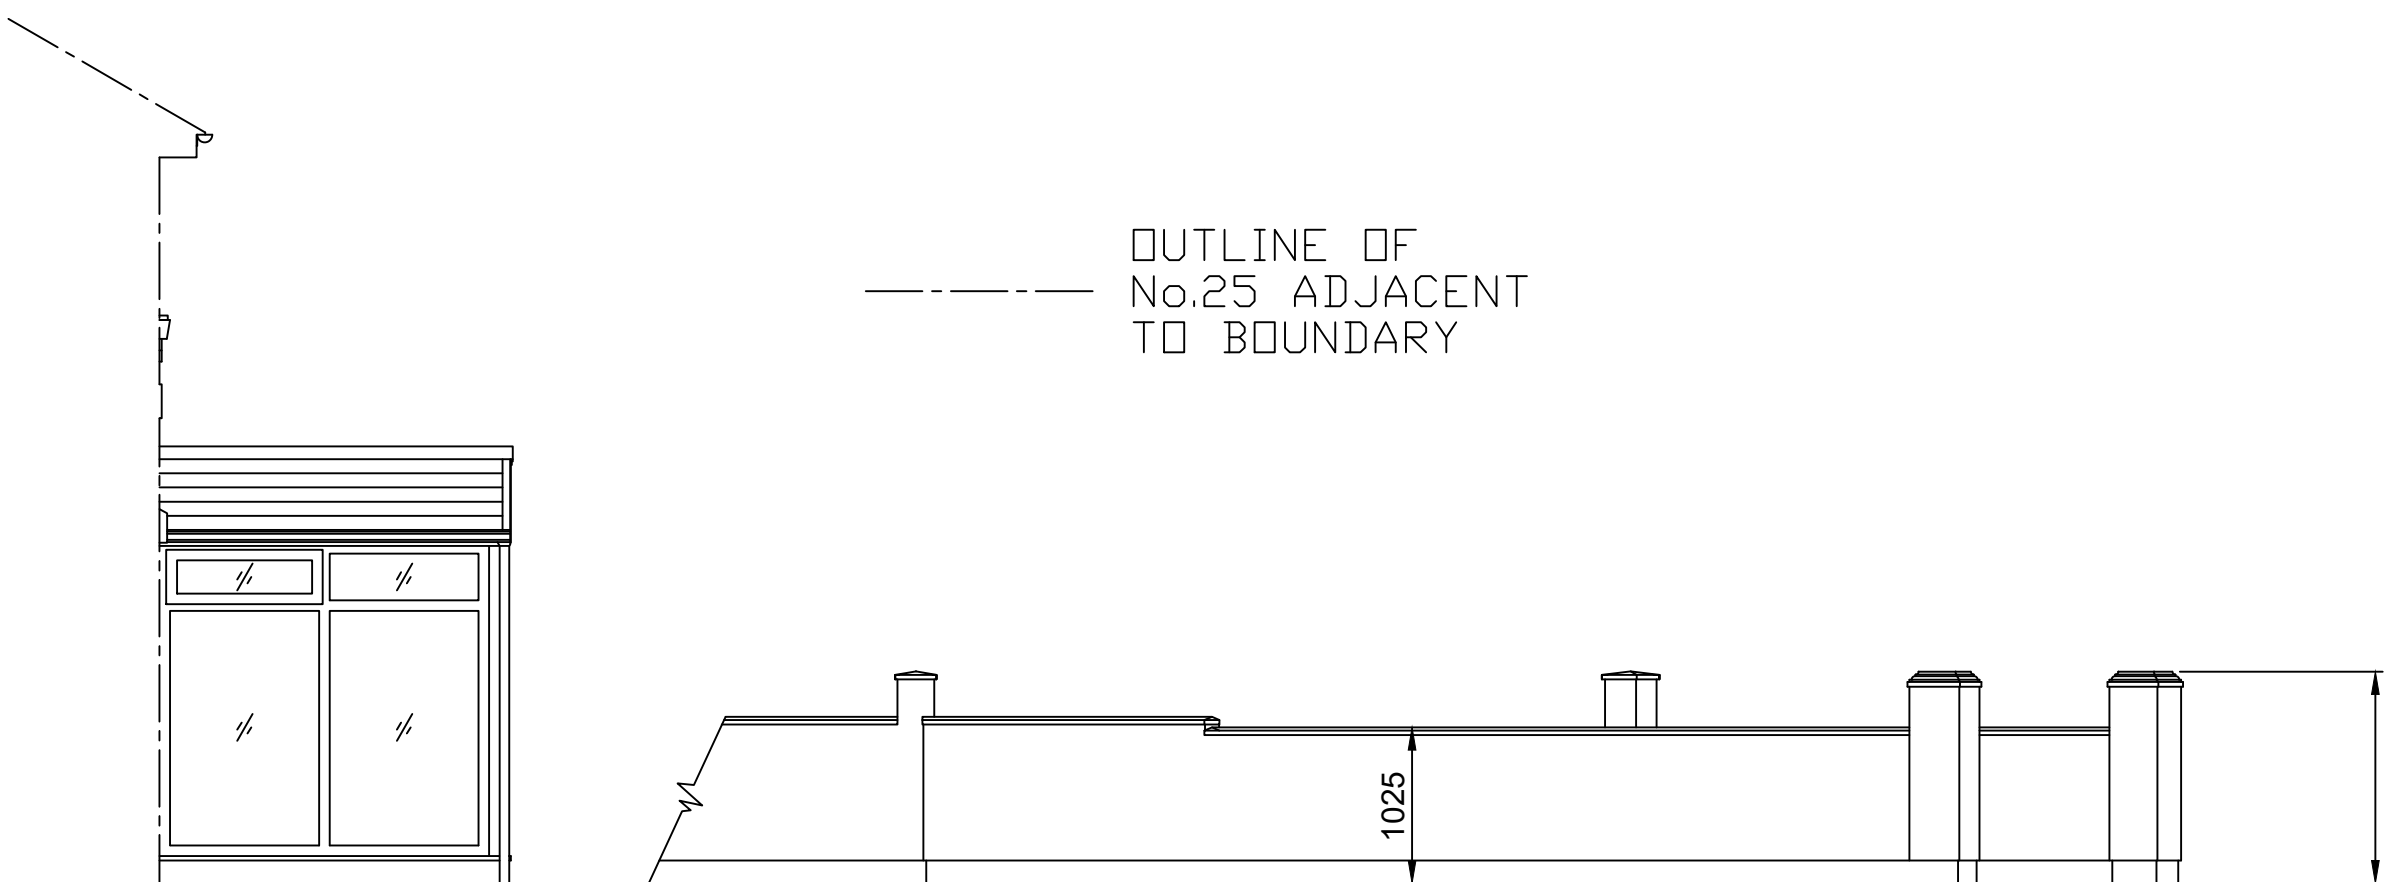

EXISTING VIEW ON ARROW 'A' (WALL REMOVED TO SHOW SIDE ELEVATION OF PORCH)

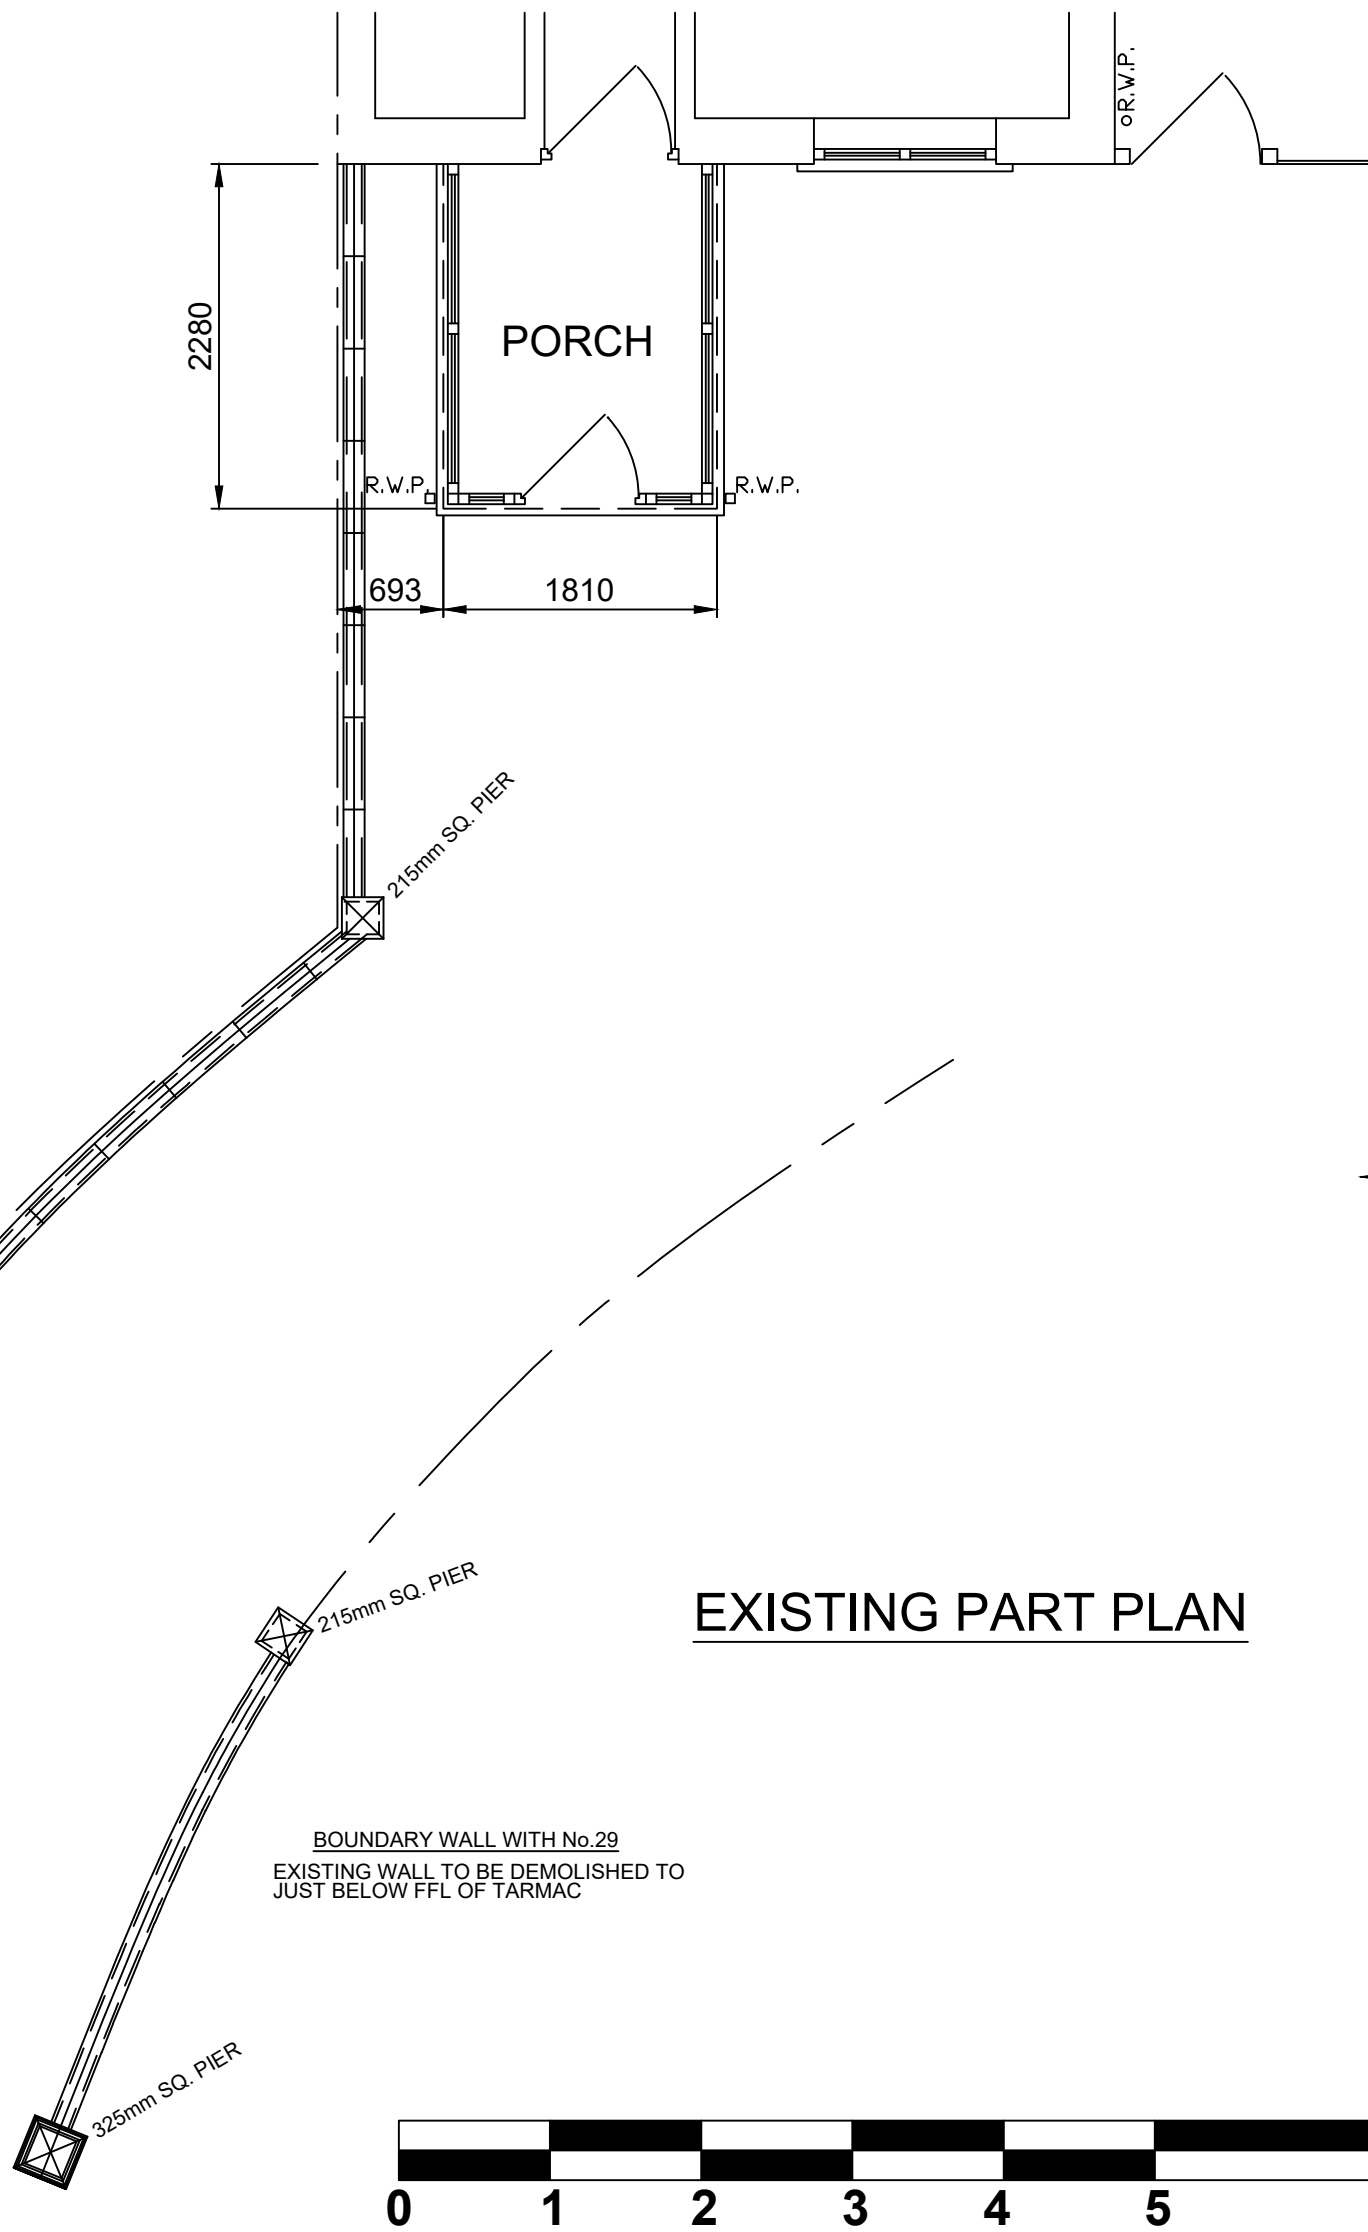

EXISTING PART PLAN

SCALE BAR 1:50

REV. 'D'	BOUNDARY WALL ADJACENT TO CLIENT'S HOUSE SHOWN IN BLUE ON FRONT ELEVATION FOR CLARITY.	30/11/24
REV. 'C'	BOUNDARY SHARED WITH No.25 PREVIOUSLY SHOWN INCORRECTLY - DIMENSION 1400mm CHANGED TO REAR BOUNDARY FENCE.	22/11/24
REV. 'B'	FRONT PIER ON BOUNDARY WITH No.25 TO BE SET BACK 1000mm FROM PUBLIC PAVEMENT (BY 4000mm).	16/11/24
REV. 'A'	WALL REMOVED ON SIDE ELEVATION TO SHOW SIDE ELEVATION ADJACENT TO No.25.	06/11/24

CLIENT:		BUILDER:	DRG No:	
Mrs. J. CLEMENTS, 27, HOBART DRIVE, TOWER HILL, KIRKBY. L33 4EG.		SCALE:	1:50	DATE:
A/CAD HOME DESIGN		SEPT. '24		
DRAWN BY STEVE GARNER		A1/24/059/1/D		
TEL. No: 07933 713349				
TITLE:		RETENTION OF PORCH AND AMENDMENTS TO THE BOUNDARY TREATMENTS TO THE FRONT OF SEMI-DETACHED PROPERTY - EXISTING PLAN AND ELEVATIONS		