





PROPOSED FRONT ELEVATION

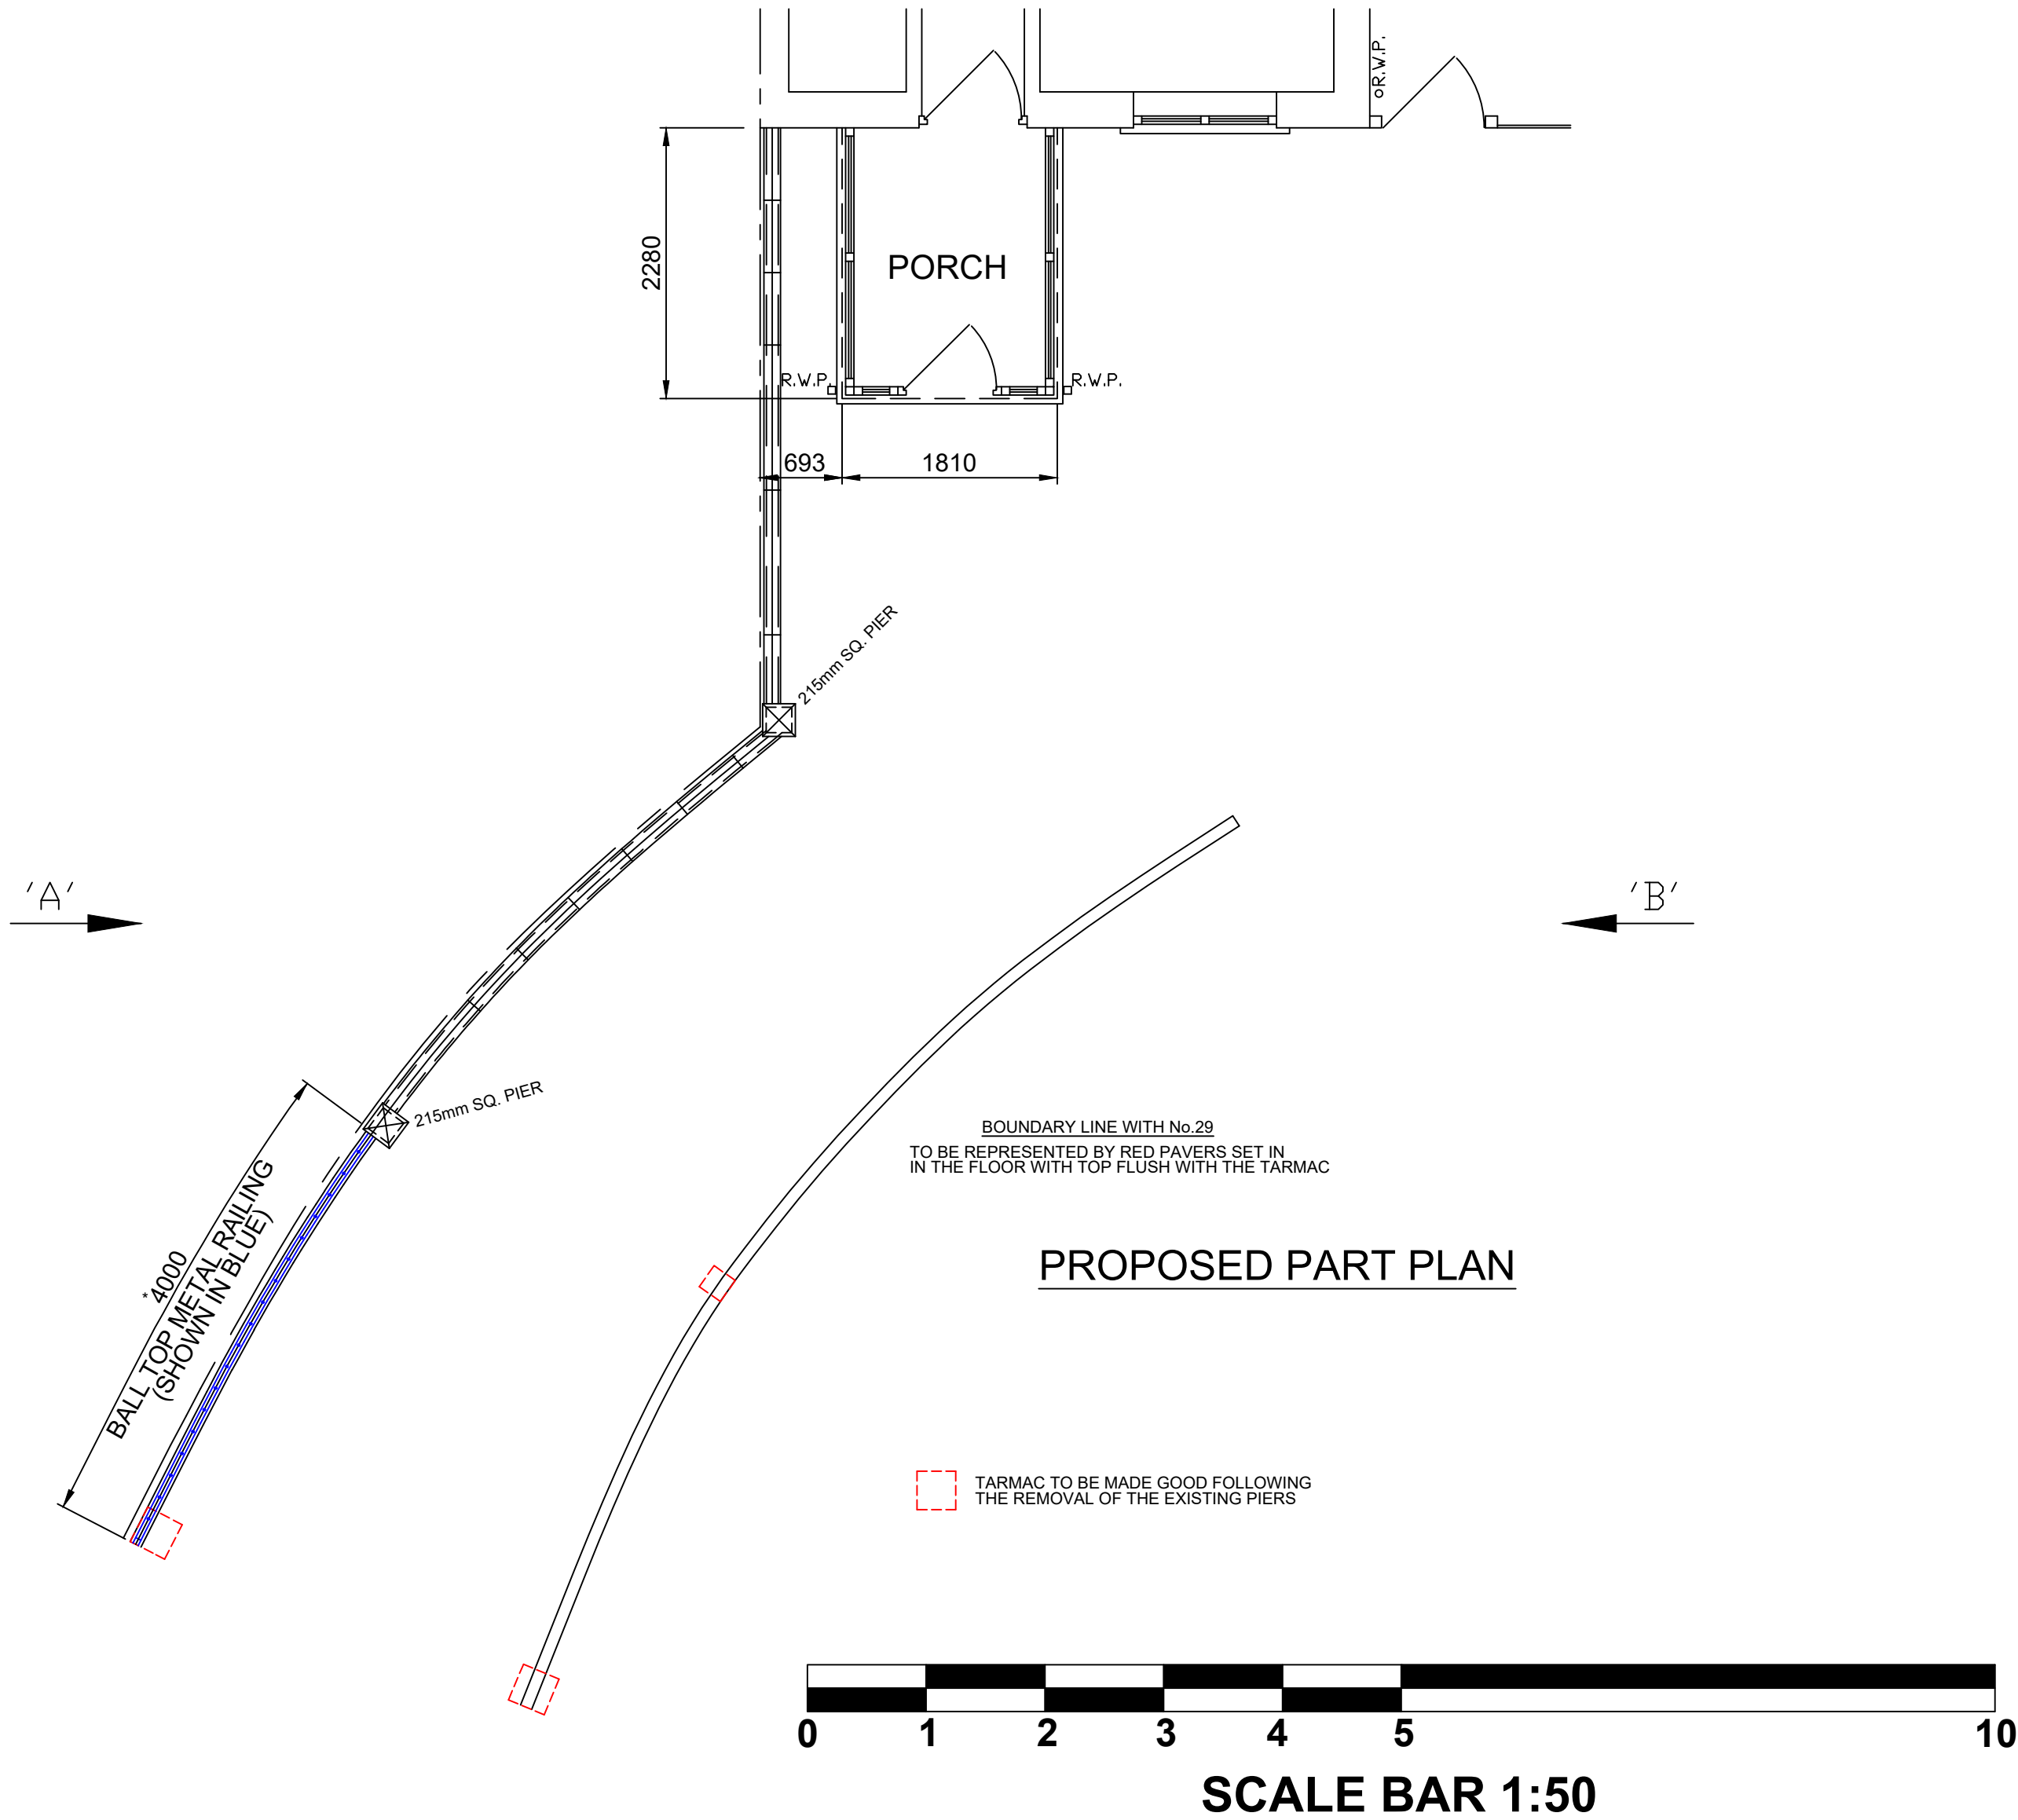


SCALE BAR 1:50

MATERIALS:


- PORCH WALLS:** ANTHRACITE GREY uPVC GLAZED UNITS
PORCH DOOR: ANTHRACITE GREY uPVC GLAZED UNITS
PORCH ROOF: ARTIFICIAL SLATE (COLOUR - SLATE GREY)
BOUNDARY WALLS: K-REND FINISH (COLOUR - WHITE) WITH GREY COPING STONE /BALL TOP METAL RAILING (COLOUR - BLACK)

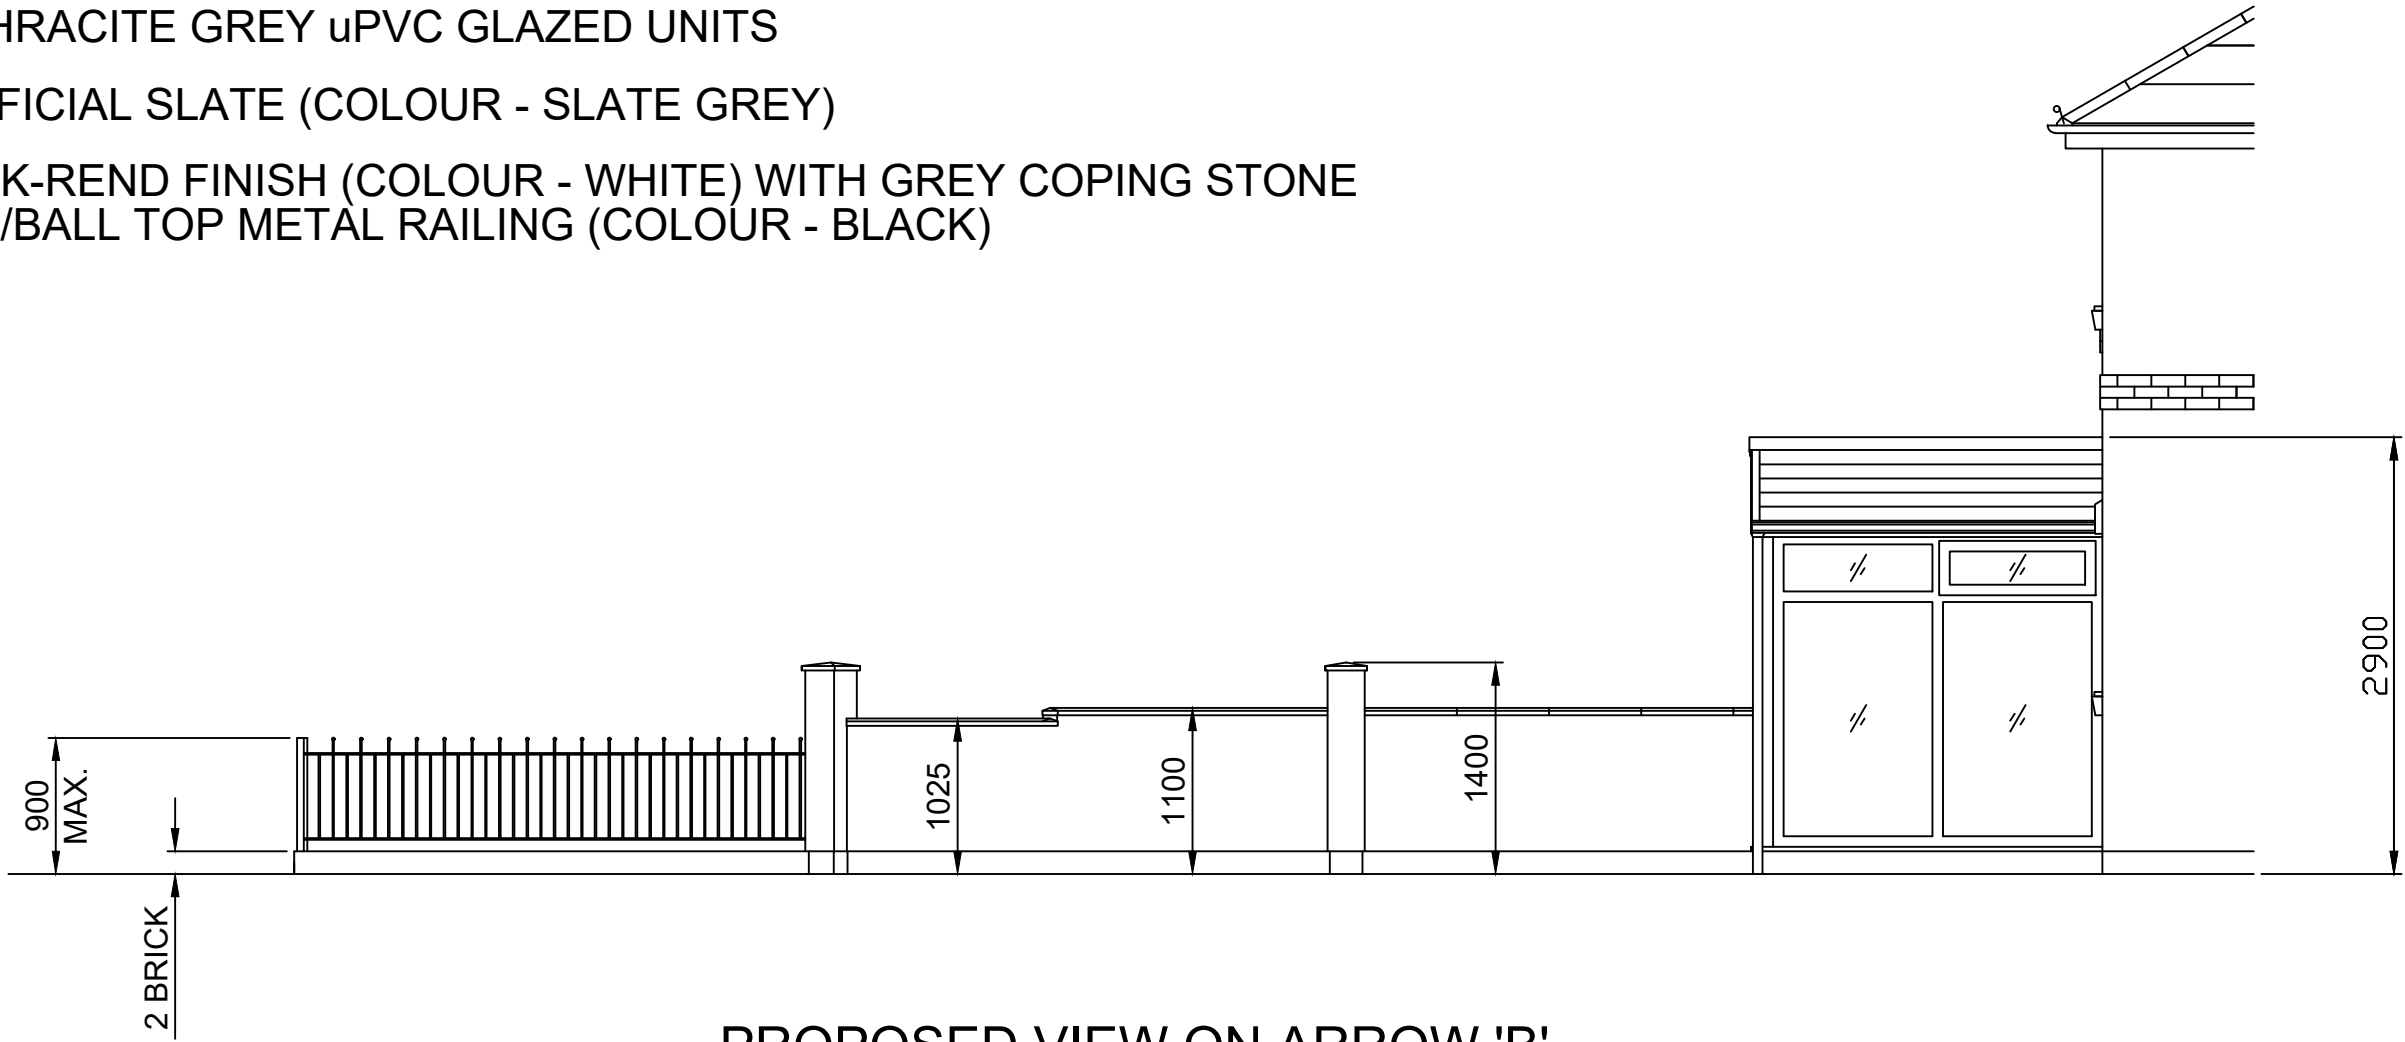

PROPOSED VIEW ON ARROW 'B'

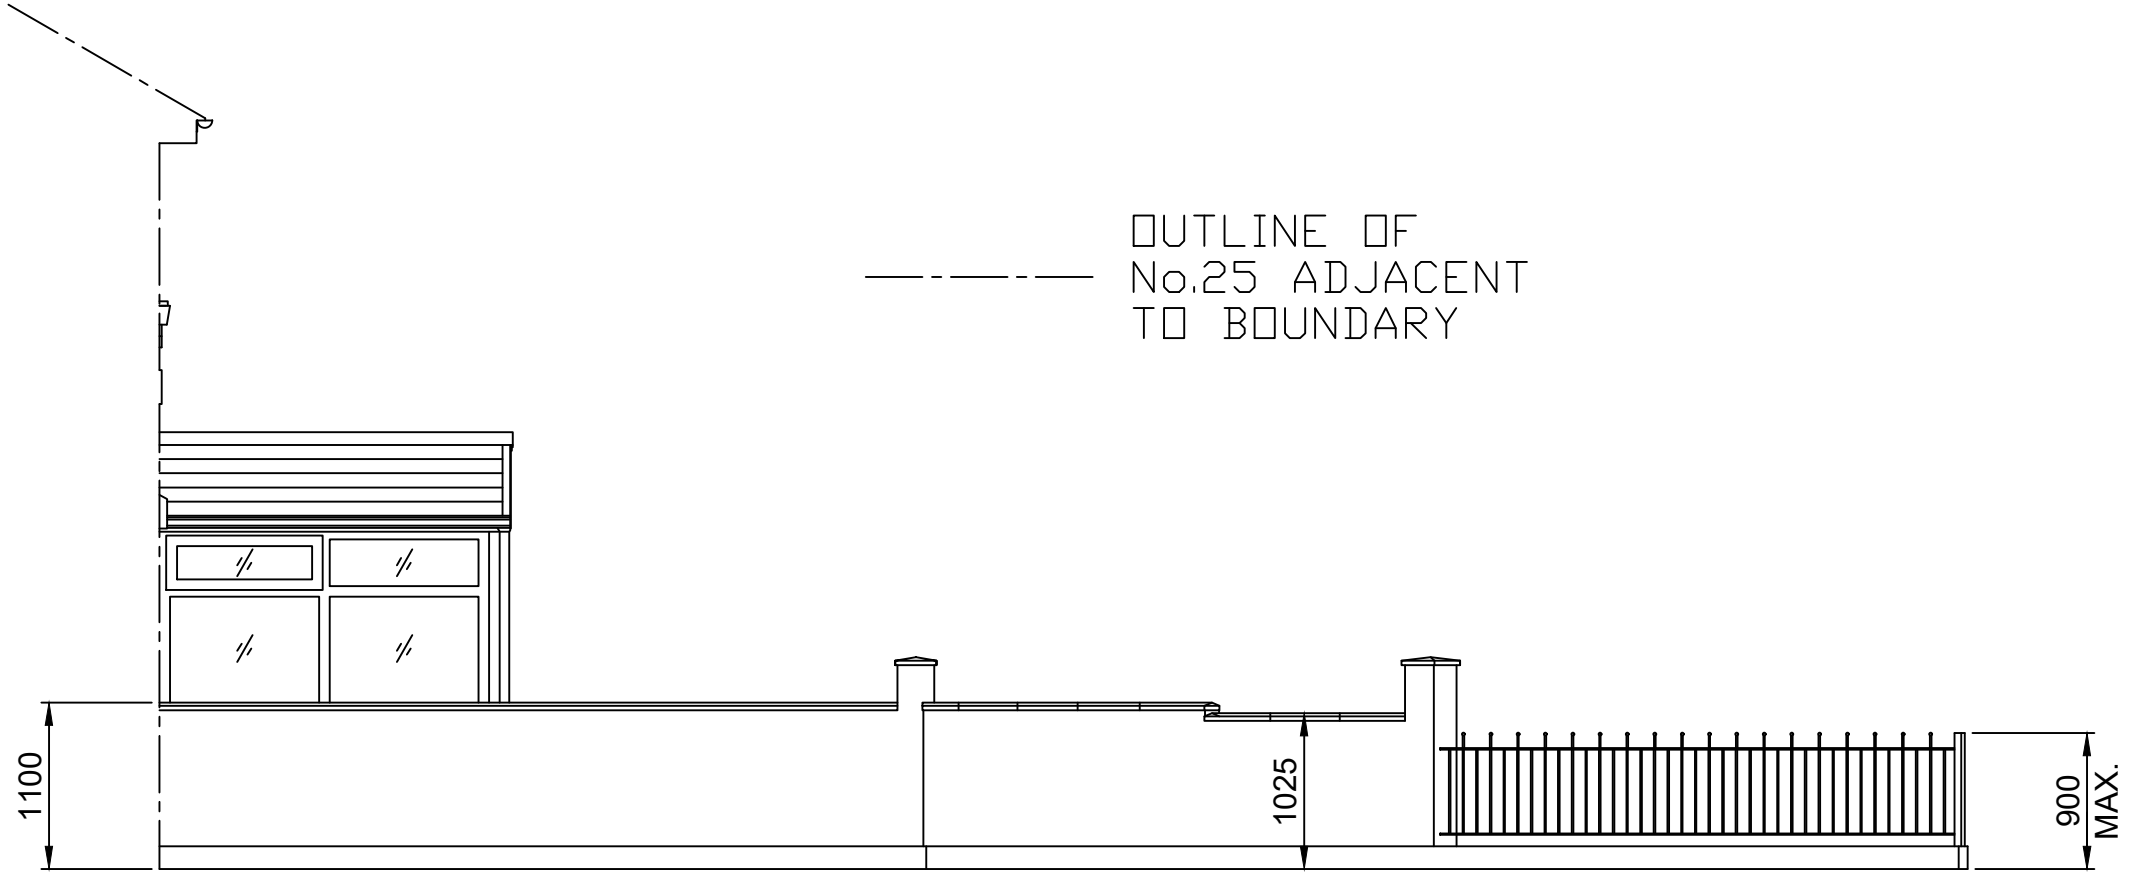

PROPOSED VIEW ON ARROW 'A'

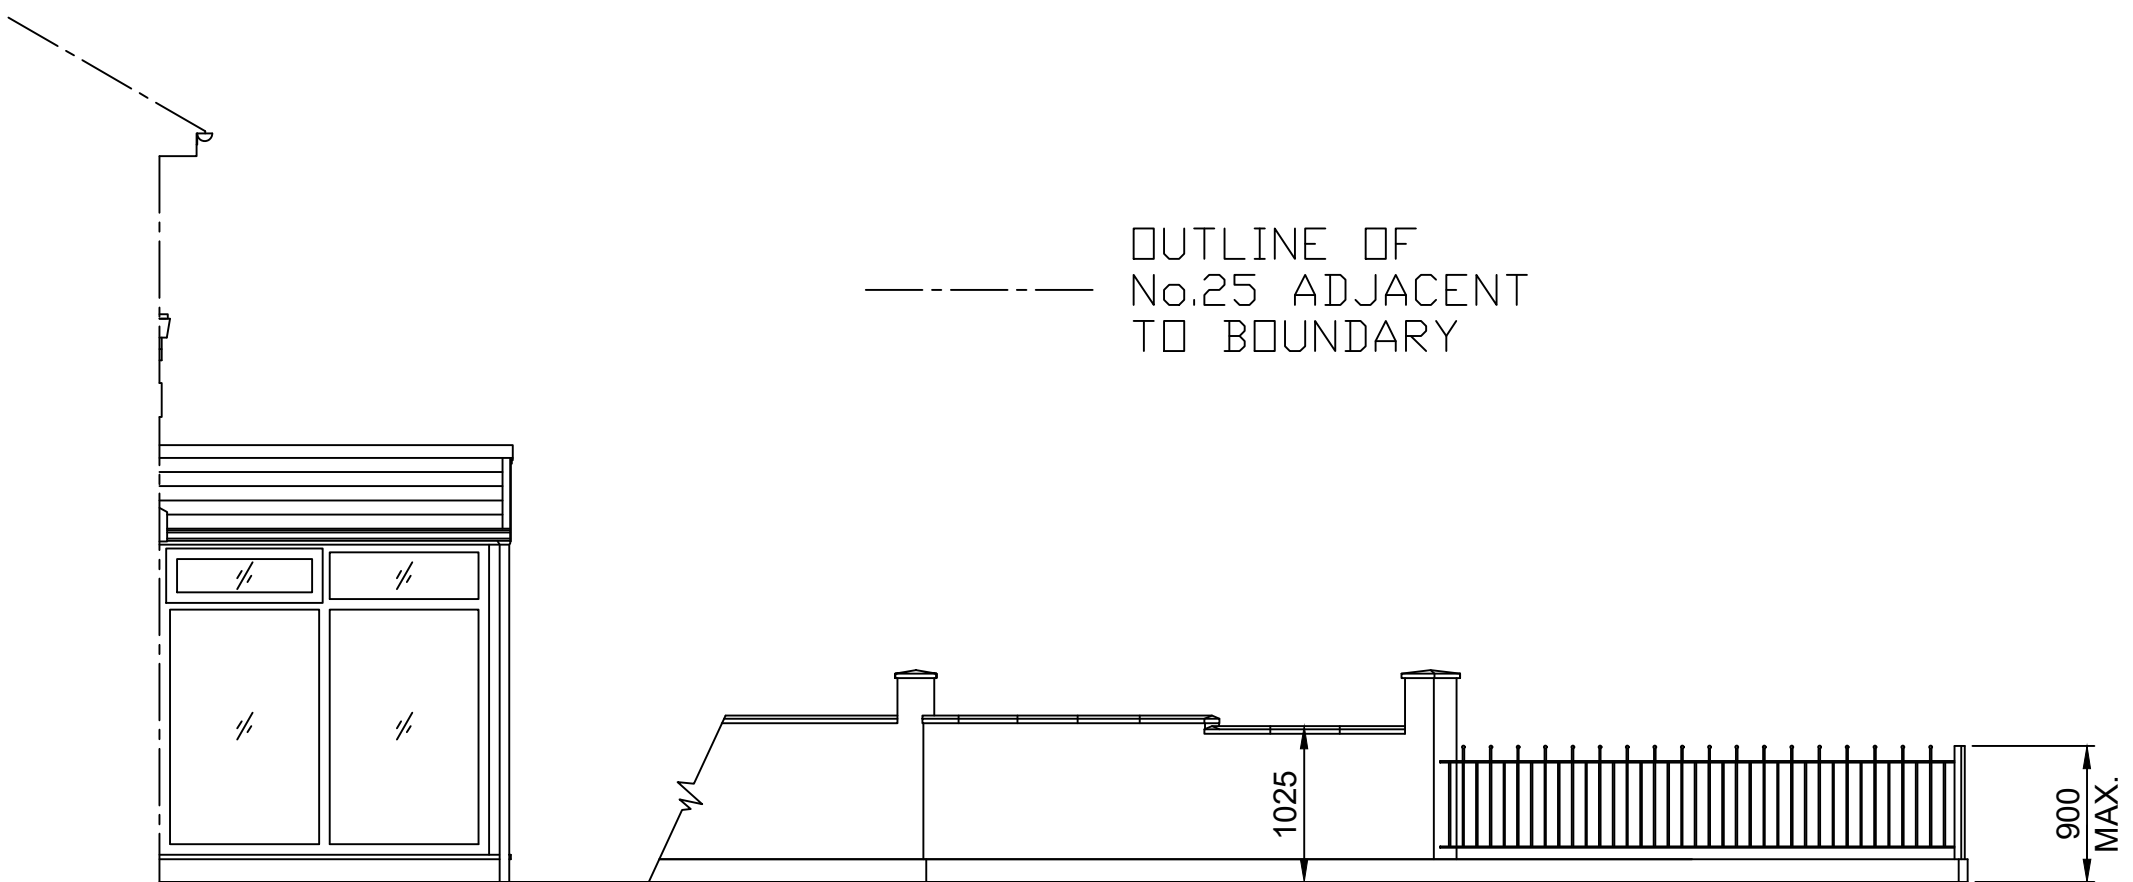

PROPOSED VIEW ON ARROW 'A' (WALL REMOVED TO SHOW SIDE ELEVATION OF PORCH)

REV. 'D'	BOUNDARY WALL ADJACENT WITH NO. 25 SET BACK FROM WALL TO CLIENT'S FRONT SHOWN IN BLUE ON FRONT ELEVATION FOR CLARITY.	30/11/24
REV. 'C'	BOUNDARY SHARED WITH NO. 25 PREVIOUSLY SHOWN INCORRECTLY - DIMENSION TAKEN FROM GABLE WALL TO REAR BOUNDARY FENCE.	22/11/24
REV. 'B'	FRONT PIER ON BOUNDARY WITH NO. 25 SET BACK FROM PAVEMENT (BY 4000mm).	16/11/24
REV. 'A'	FRONT PIER ON BOUNDARY WITH NO. 25 SET BACK FROM PAVEMENT (BY 4000mm). WITH WALL REPLACED WITH BLACK METAL RAILING. WALLS ADJACENT TO BOUNDARY WITH NO. 25 COMPLETELY REMOVED.	06/11/24

CLIENT:		BUILDER:		
Mrs. J. CLEMENTS, 27, HOBART DRIVE, TOWER HILL, KIRKBY. L33 4EG.		SCALE:	1:50	DRG No:
DATE:		SEPT. '24		
DRAWN BY STEVE GARNER		A1/24/059/2/D		
TEL. No: 07933 713349				
TITLE:		RETENTION OF PORCH AND AMENDMENTS TO THE BOUNDARY TREATMENTS TO THE FRONT OF SEMI-DETACHED PROPERTY - PROPOSED PLAN AND ELEVATIONS		