
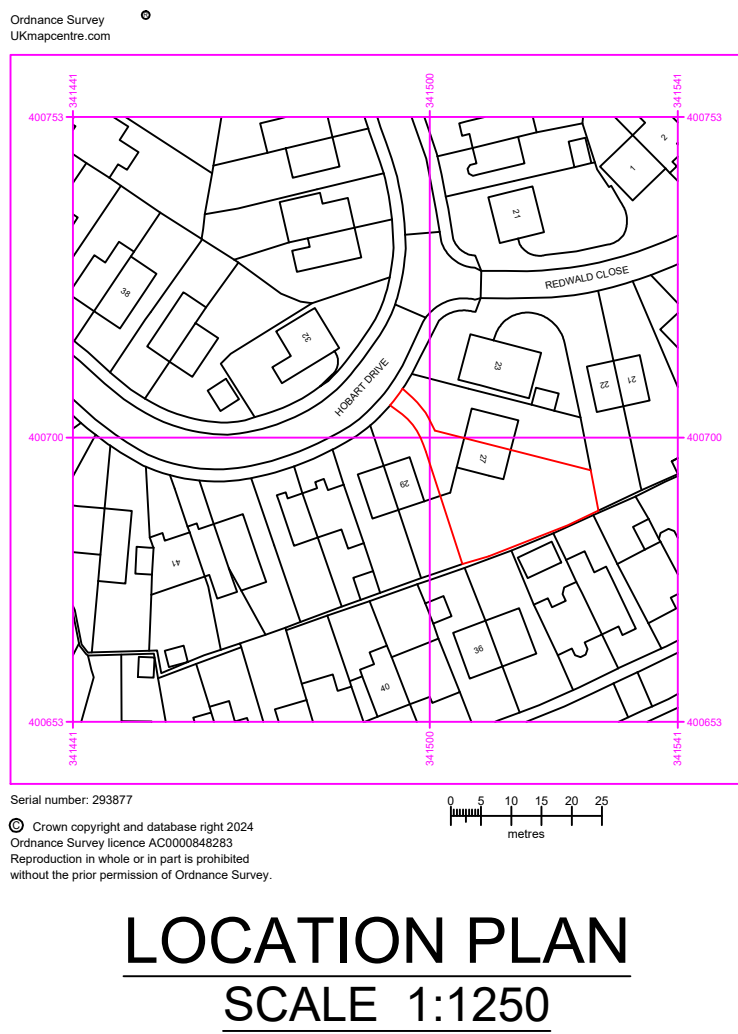
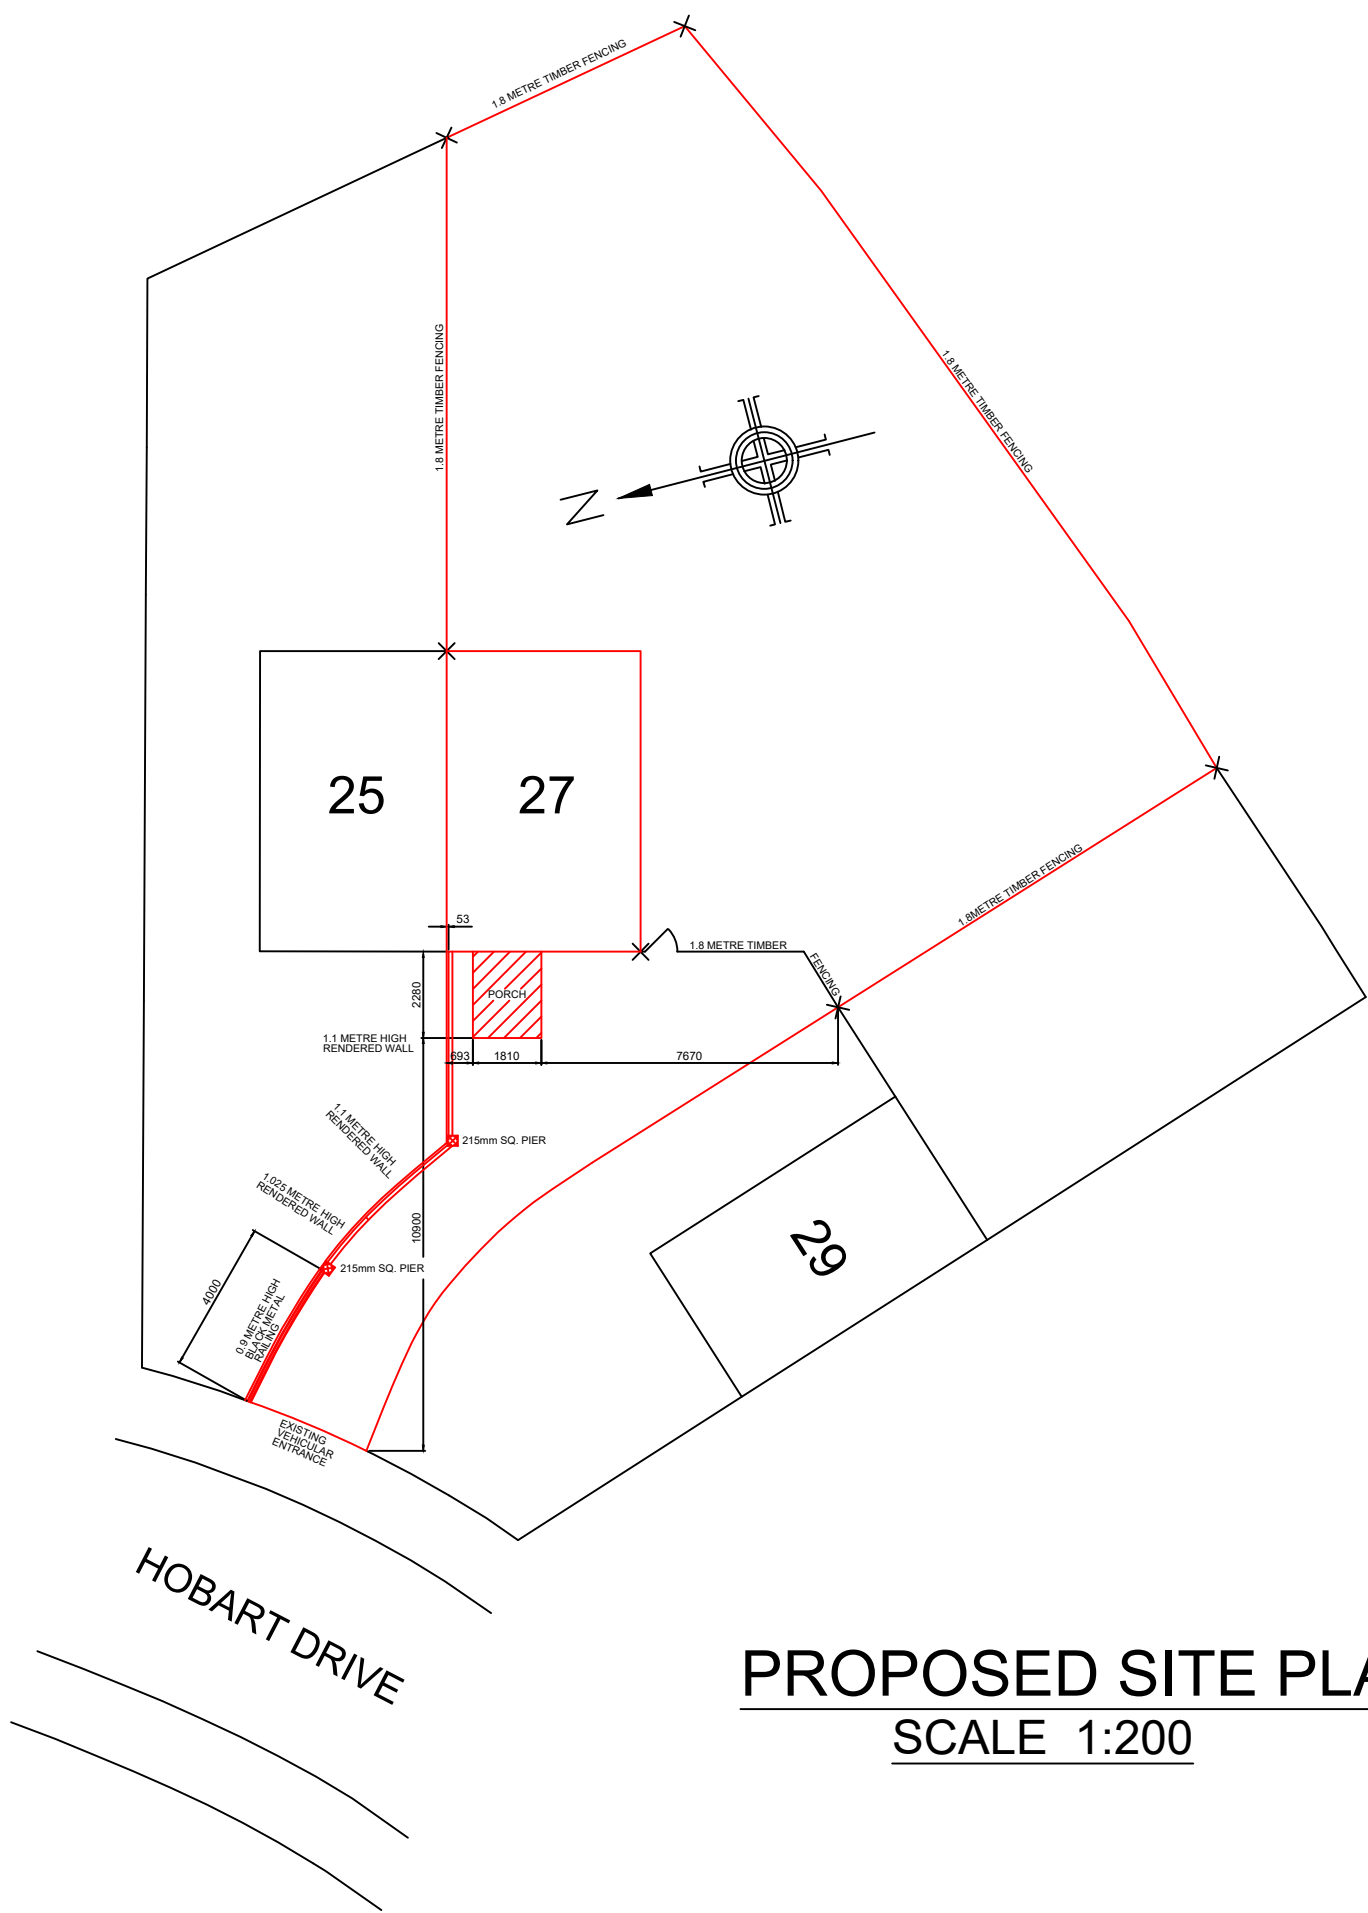
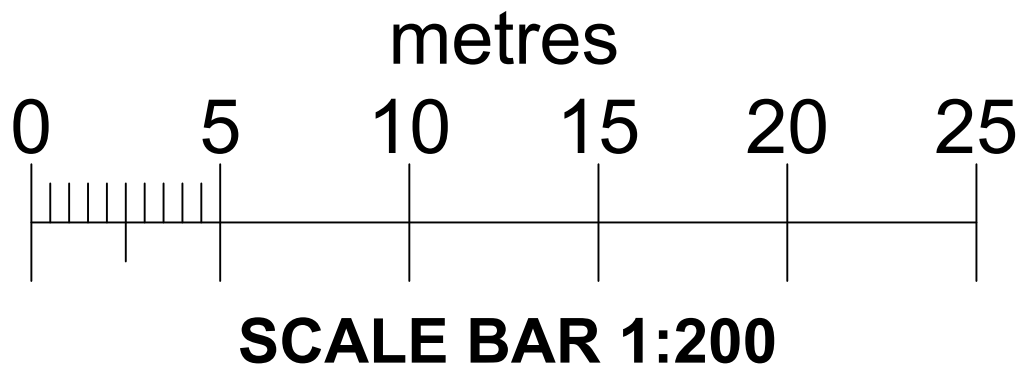


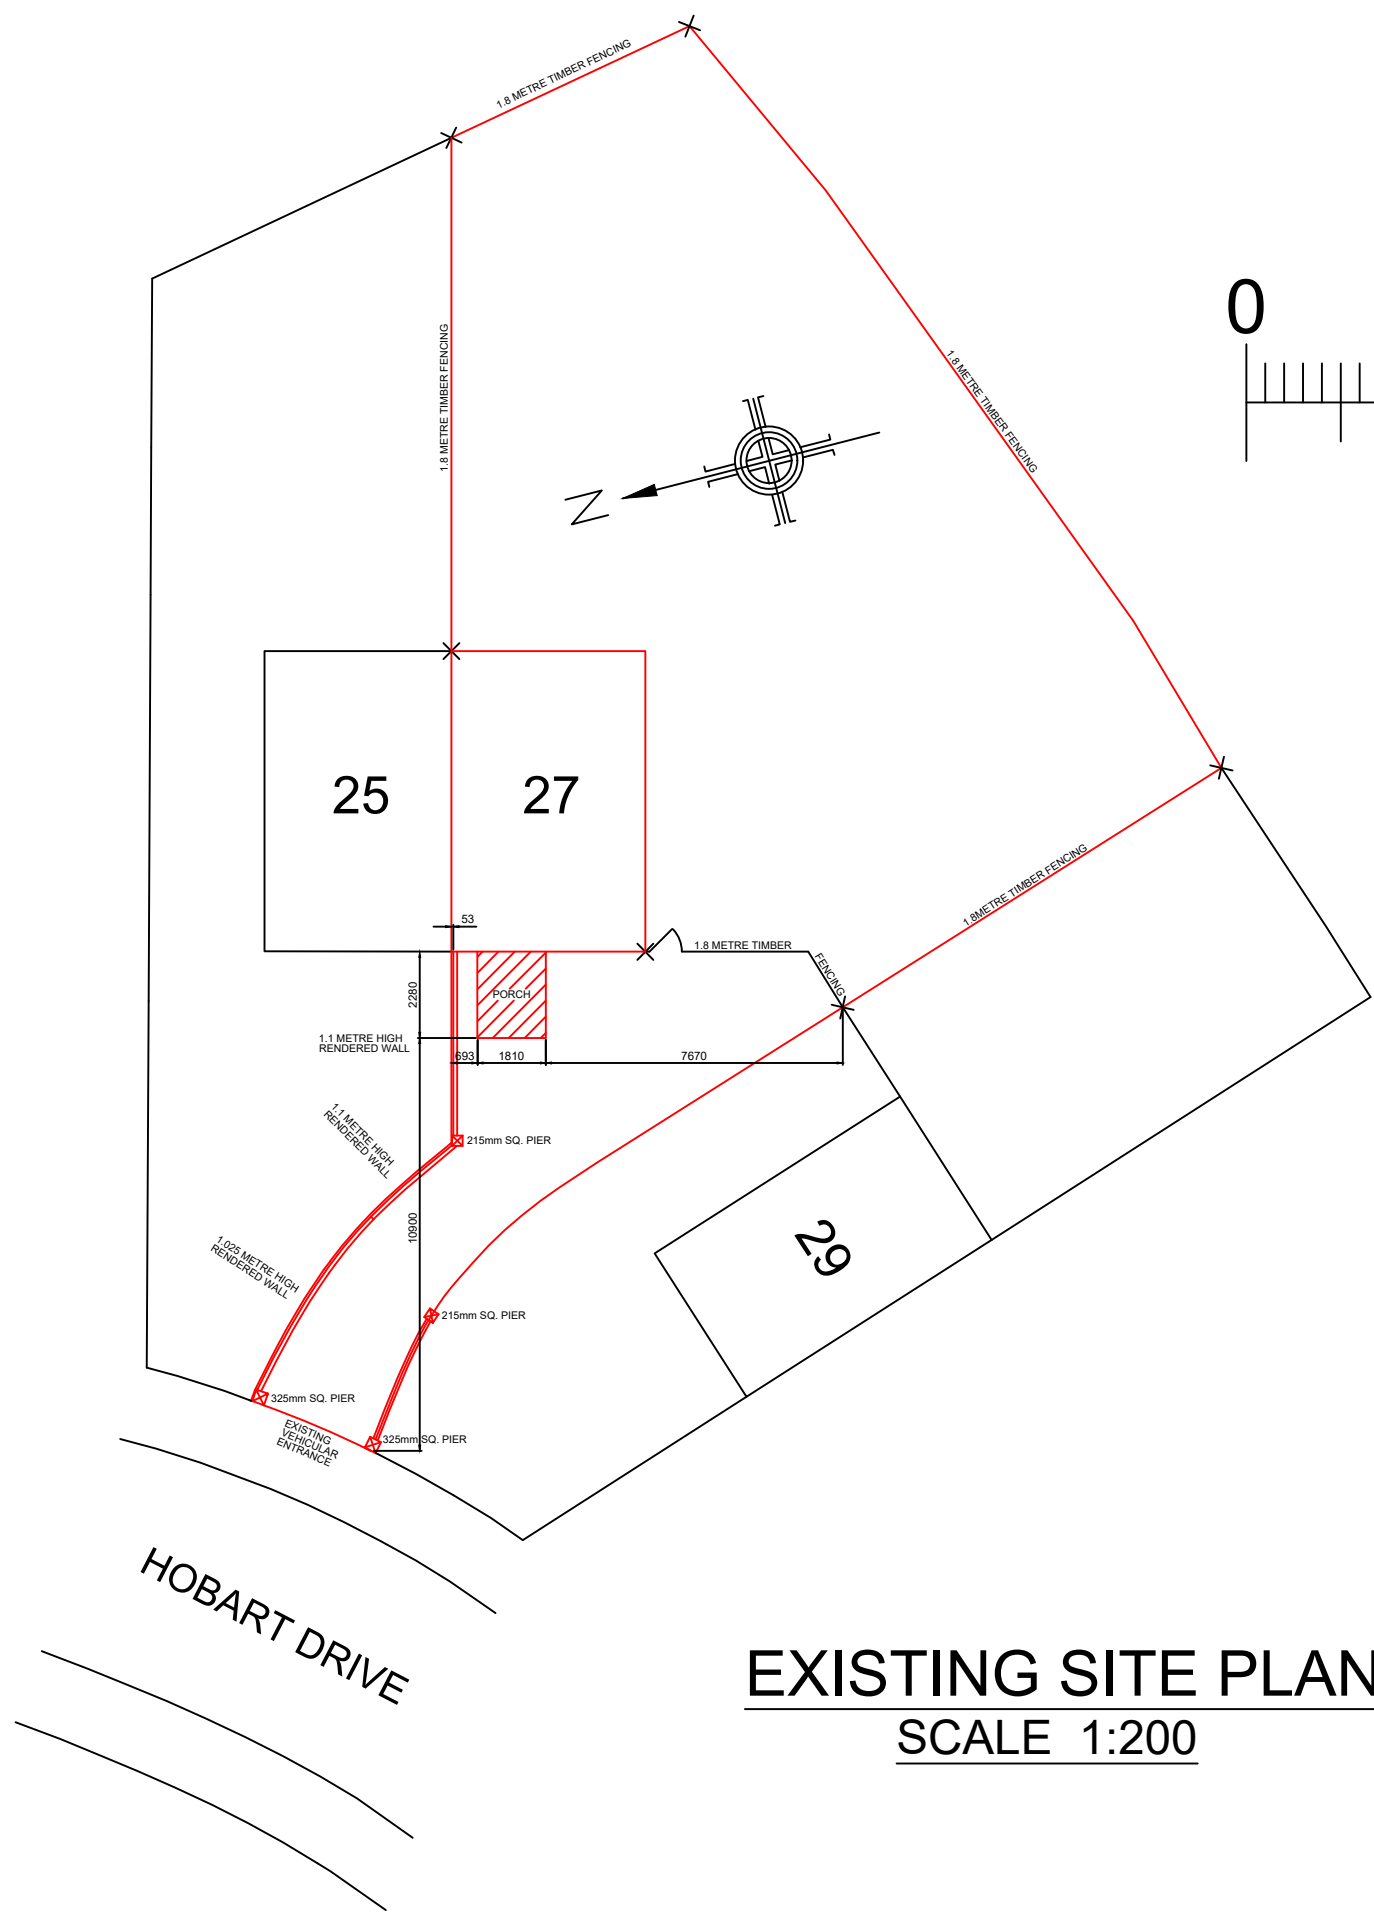

REV. 'A'
BOUNDARY SHOWN WITH
IN PREVIOUS EDITIONS
INCORRECTLY - DIMENSION
TAKEN FROM CABLE WALL TO
REAR BOUNDARY FENCE.

CLIENT: Mrs. J. CLEMENTS, 27, HOBART DRIVE, TOWER HILL, KIRKBY. L33 4EG.		SCALE: SEE DWG.	BUILDER:
TITLE: RETENTION OF PORCH AND AMENDMENTS TO THE BOUNDARY TREATMENTS TO THE FRONT OF SEMI-DETACHED PROPERTY - LOCATION PLAN, EXISTING & PROPOSED SITE PLANS		DATE: NOV. '24	DRG No: A1/24/059/3/A