




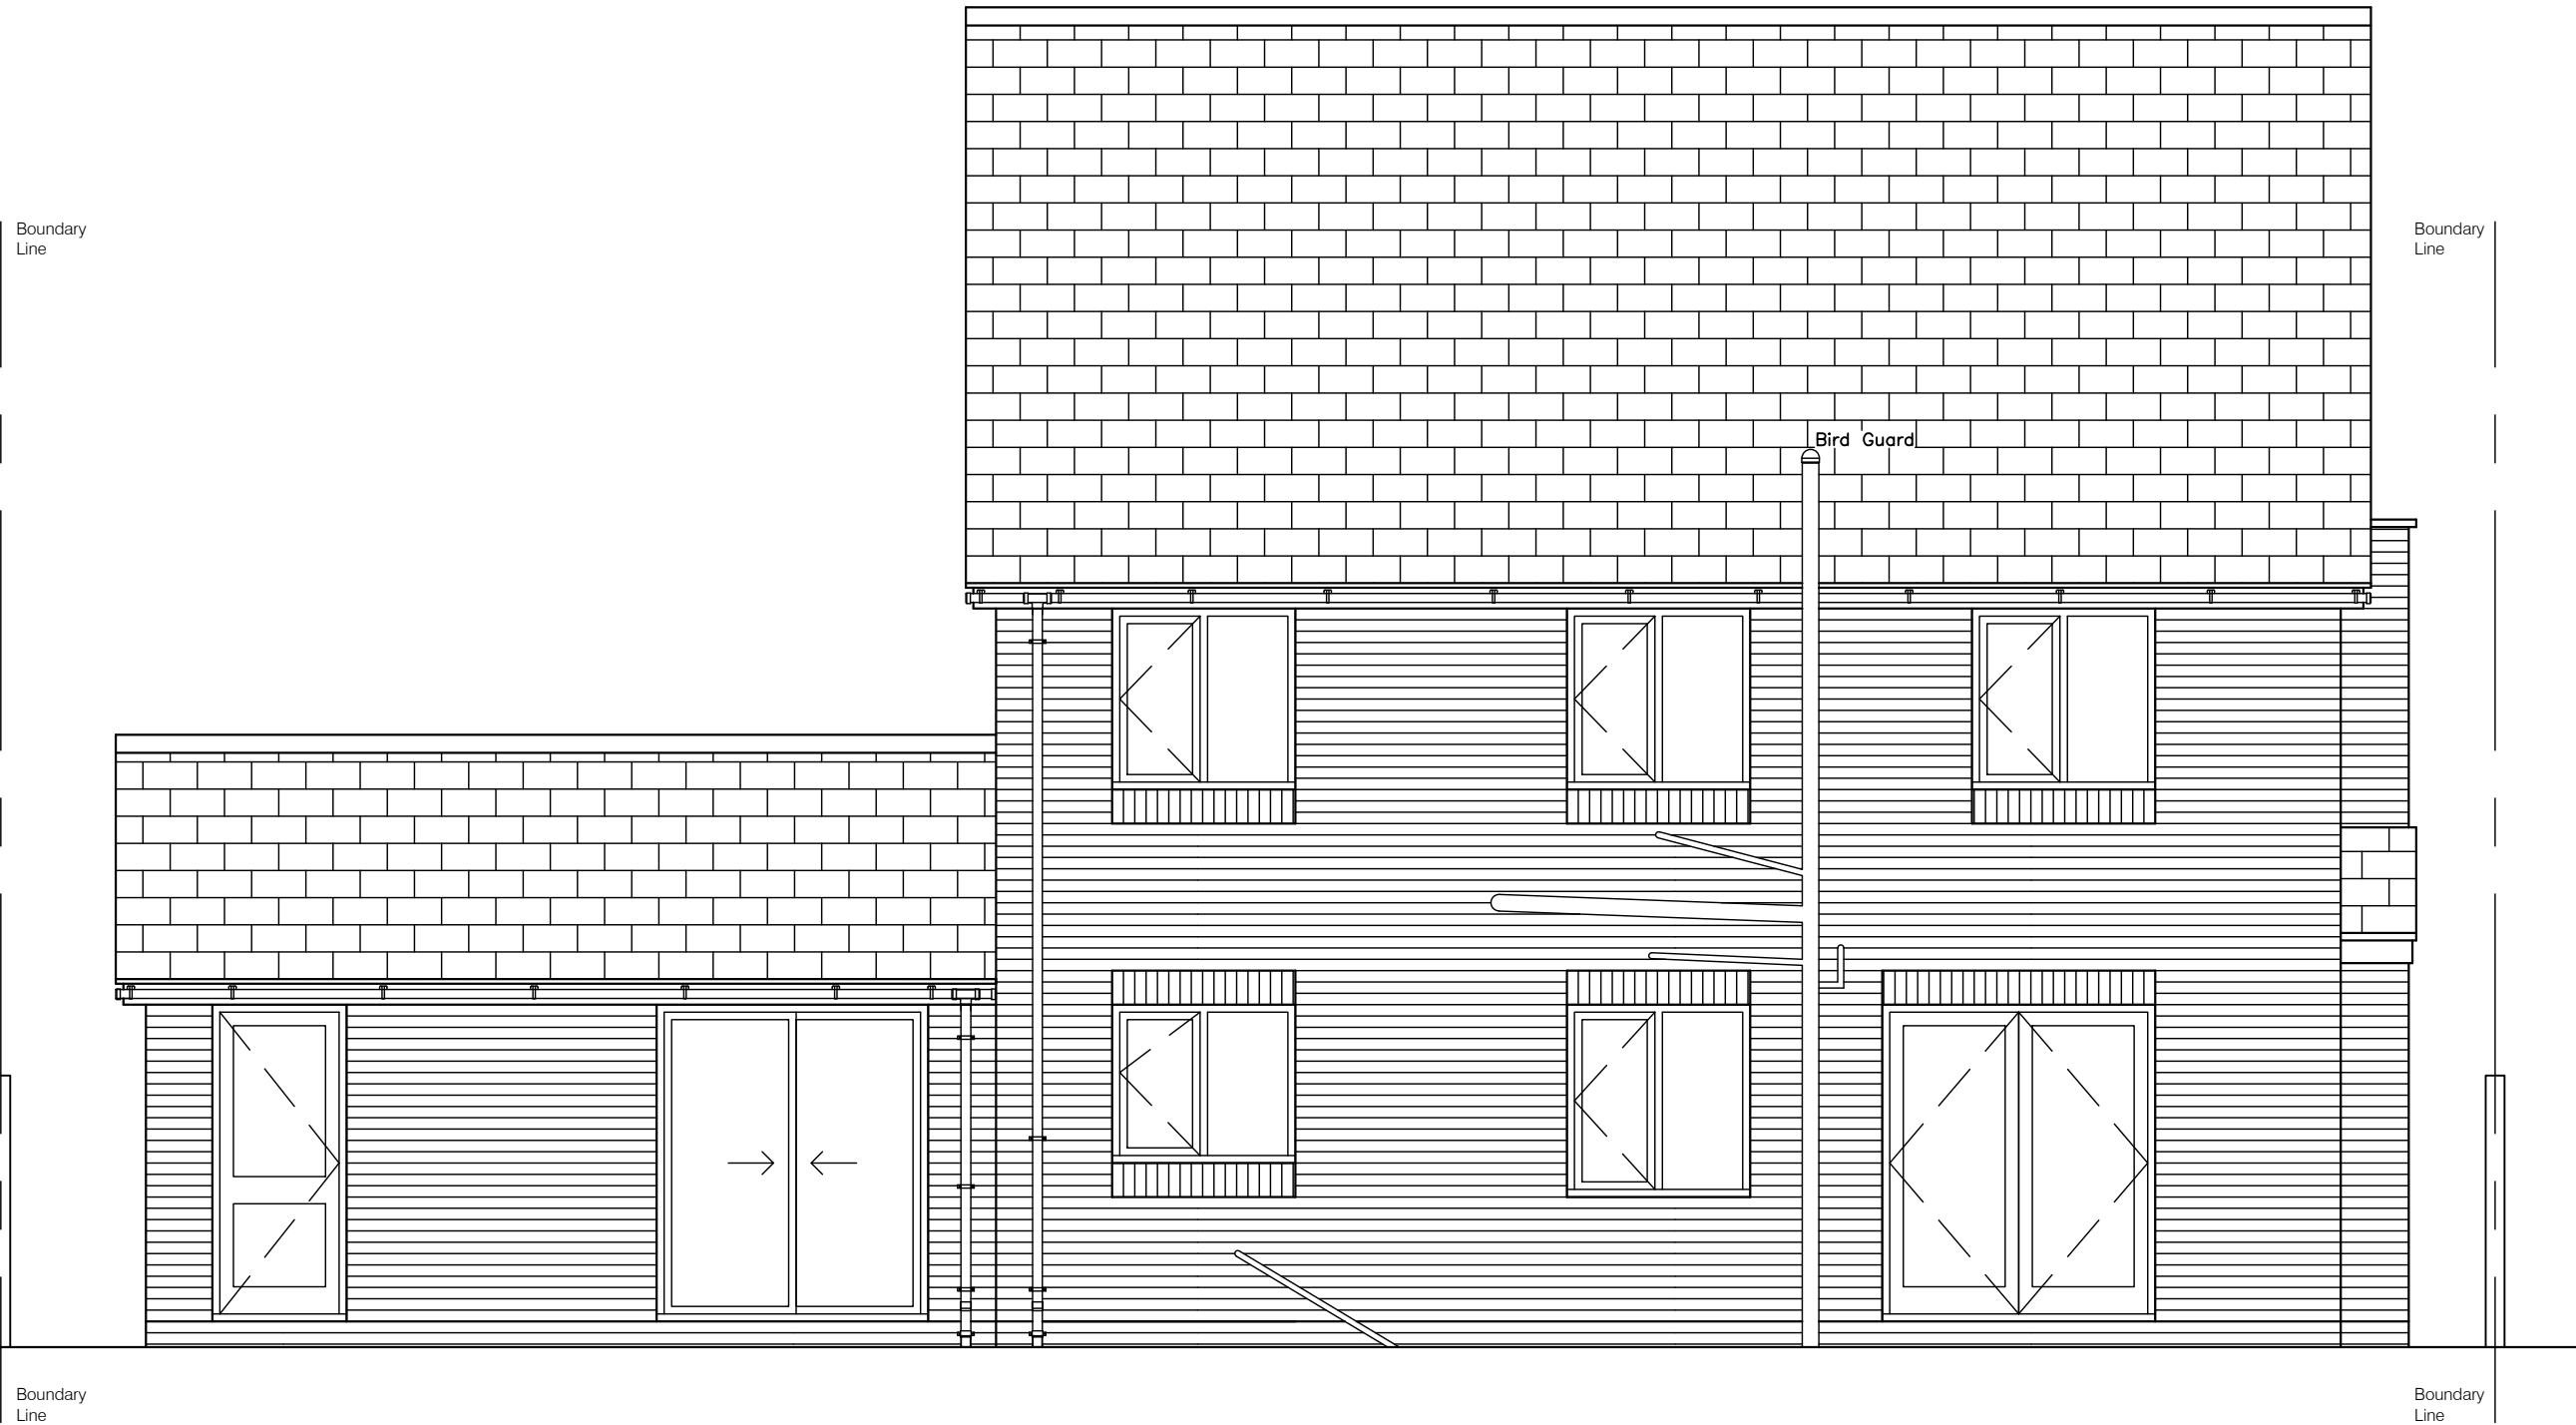


Rear Elevation

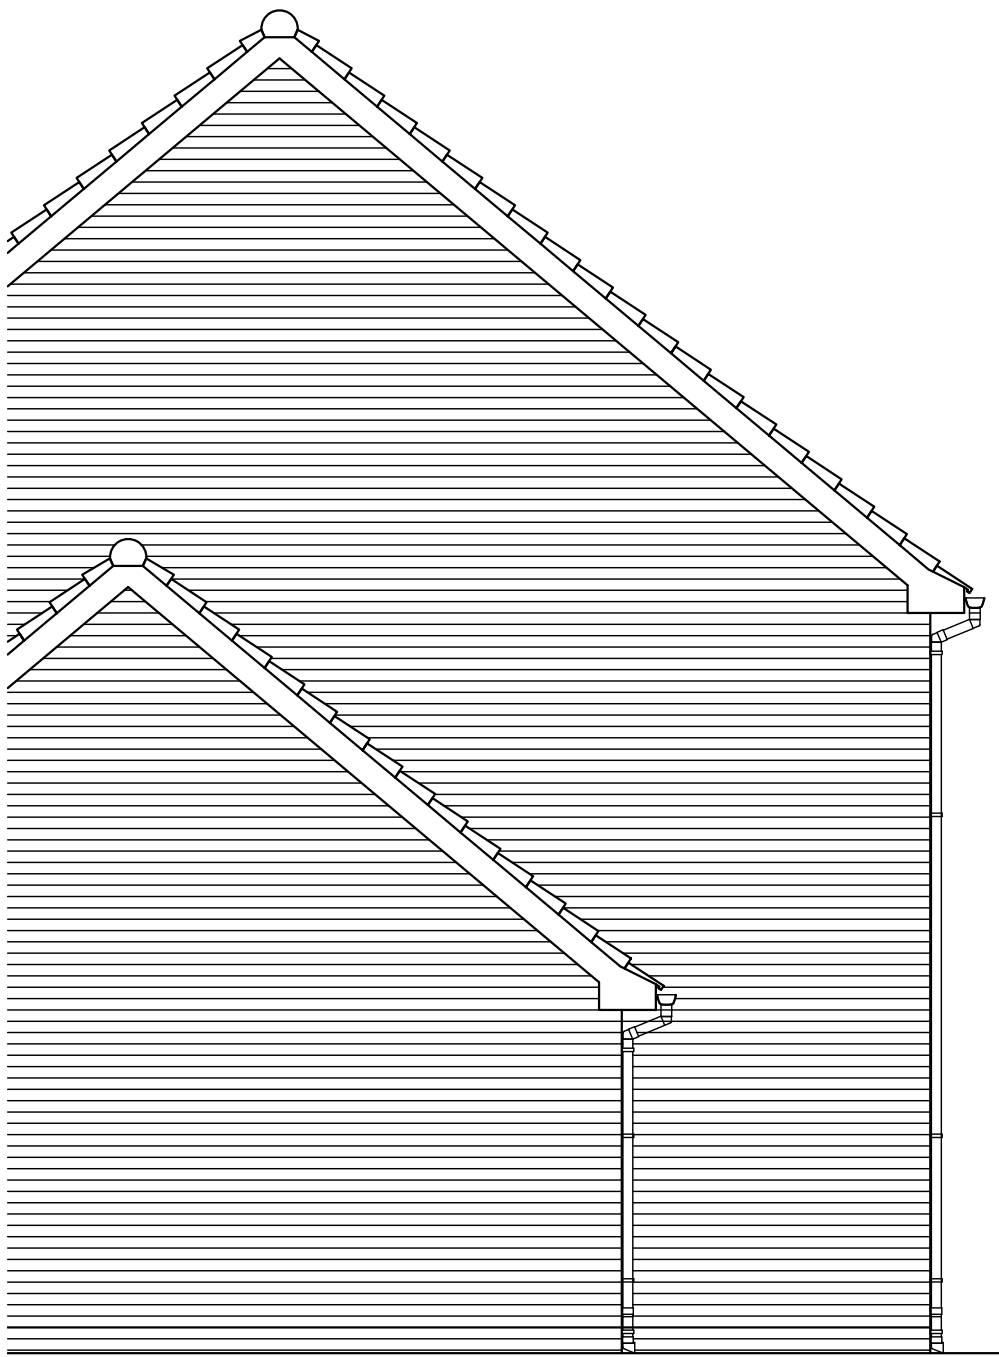


Side Elevation from
12 Woodpecker Drive

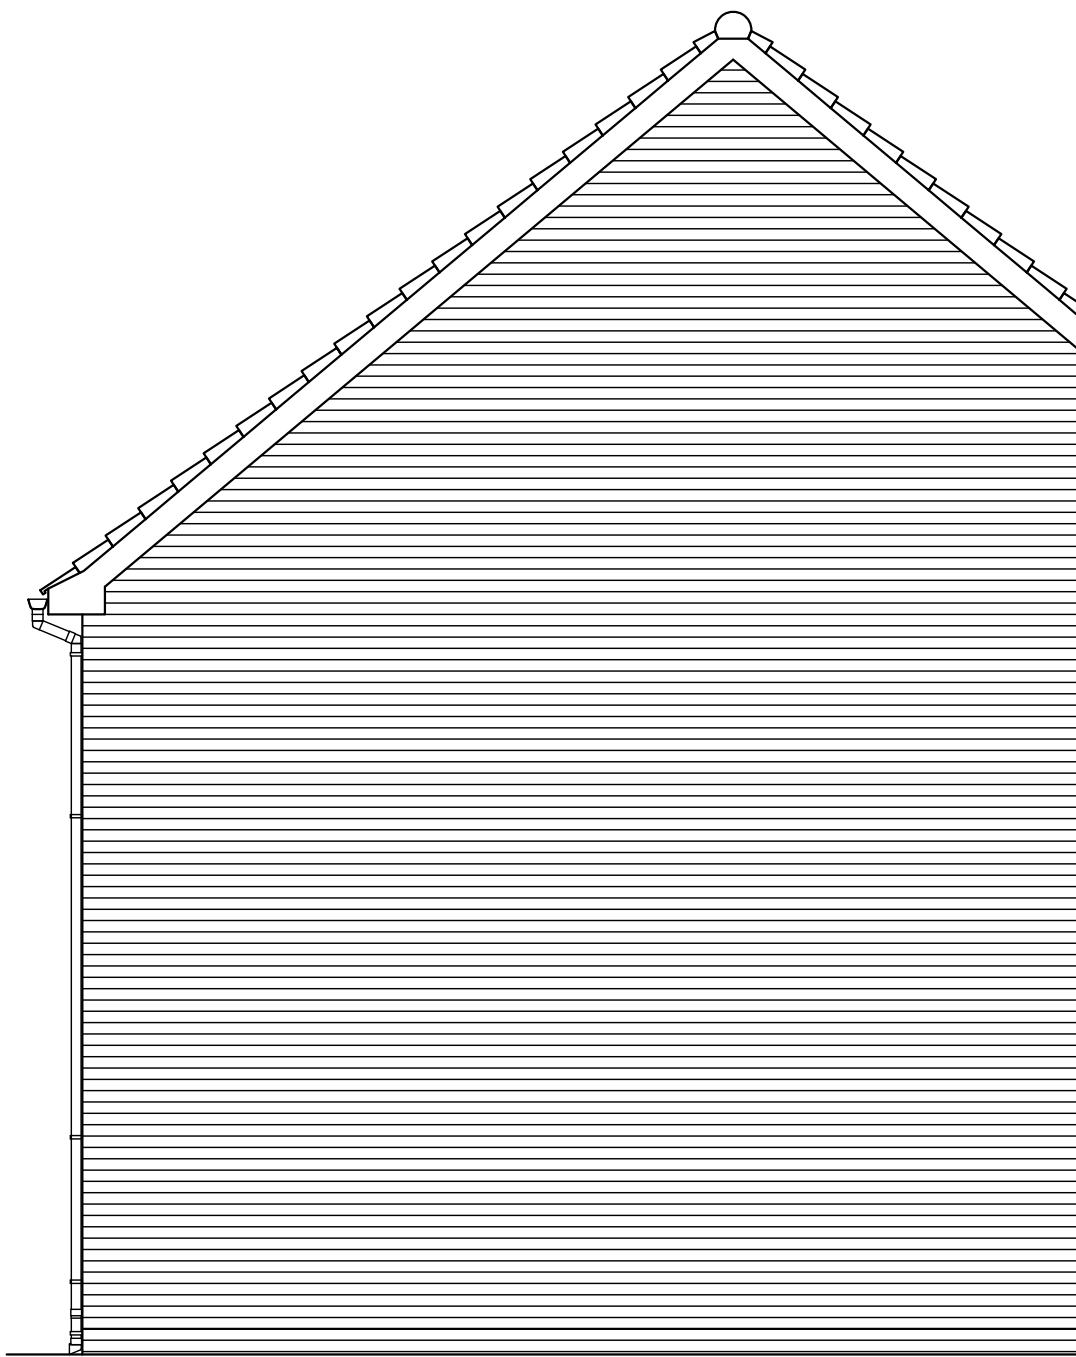



Side Elevation from
16 Woodpecker Drive

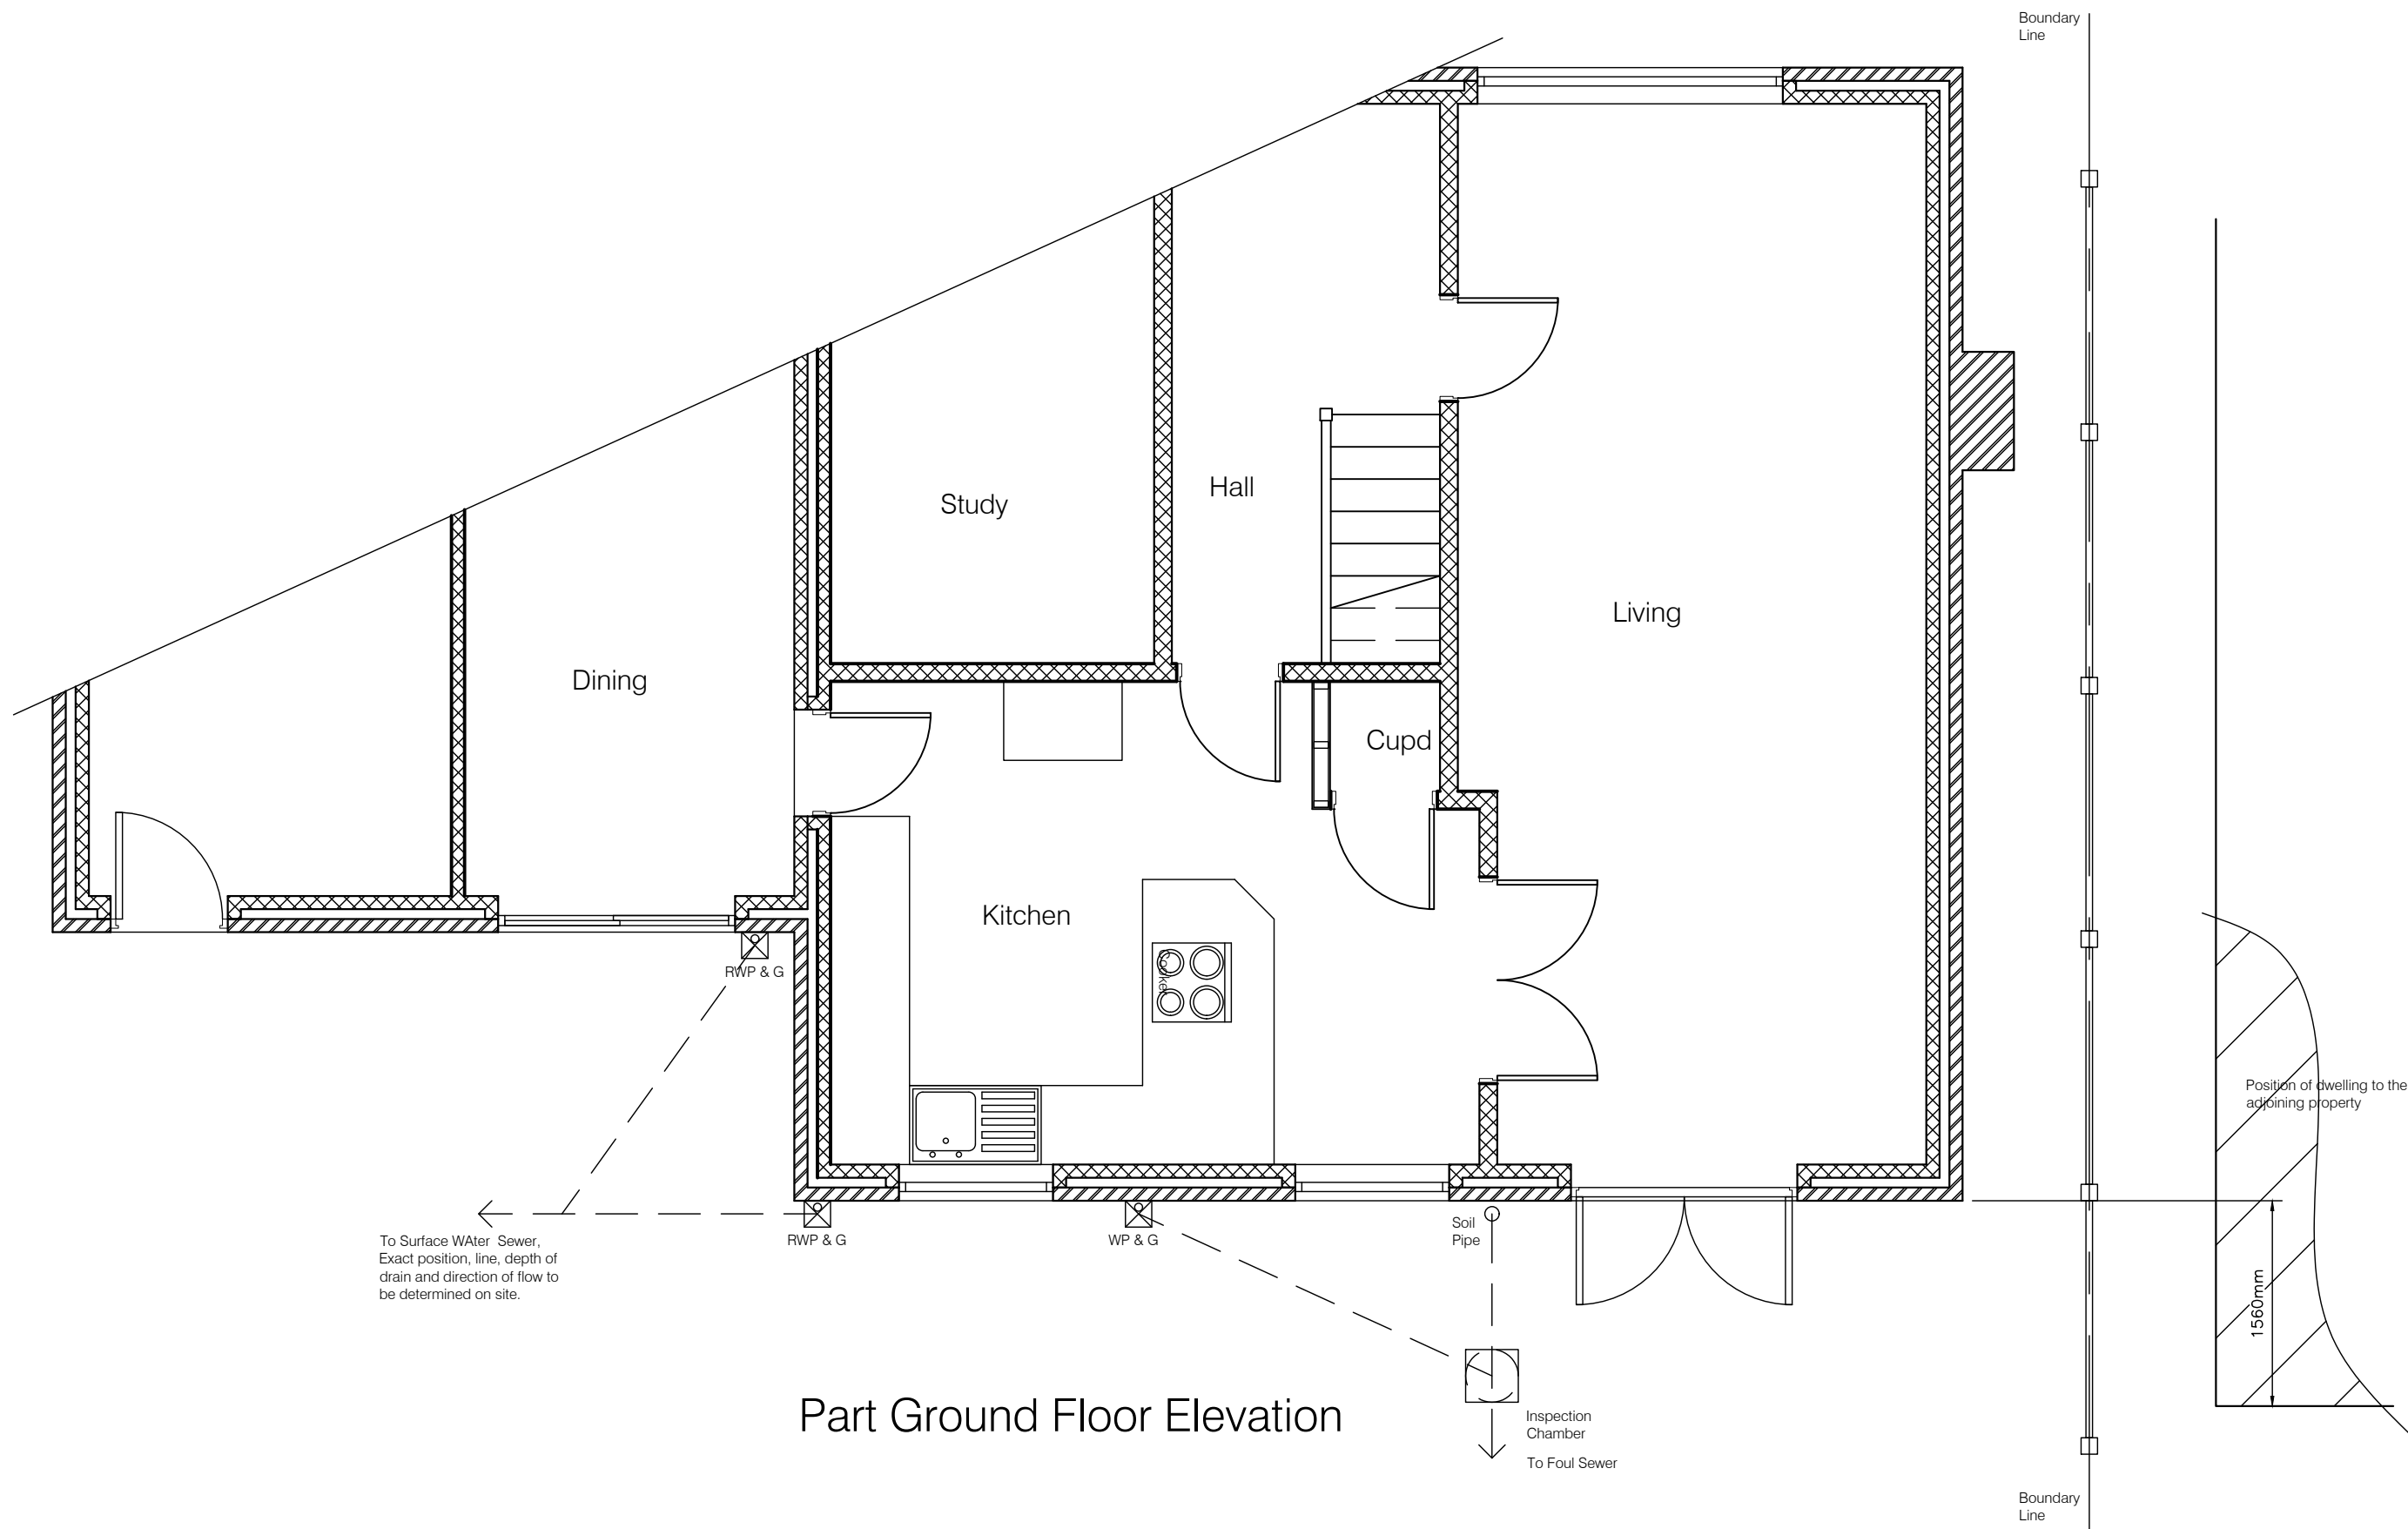

Part Ground Floor Elevation

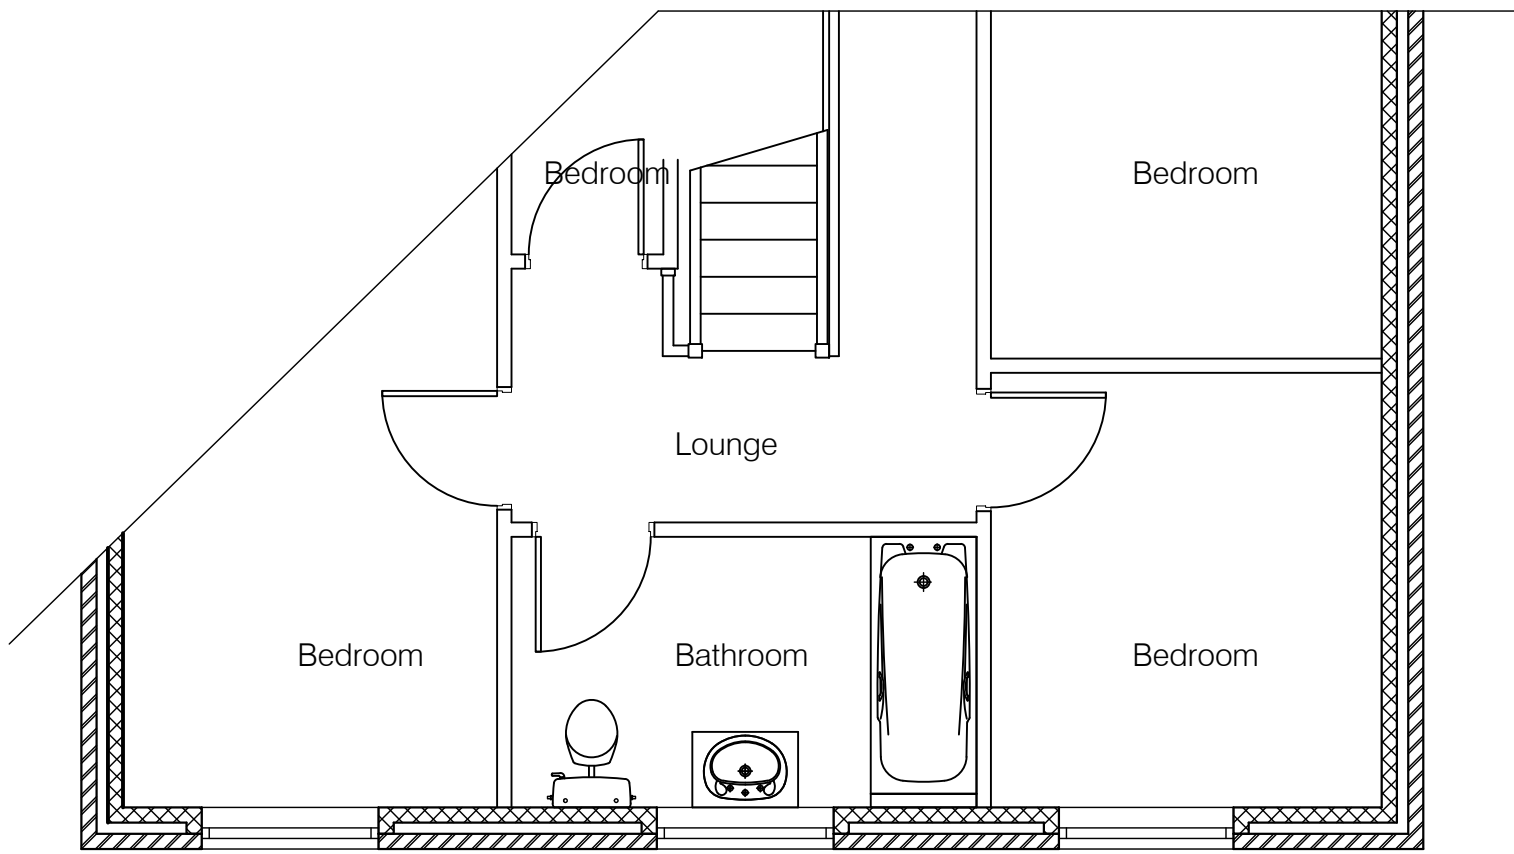

Part First Floor Elevation

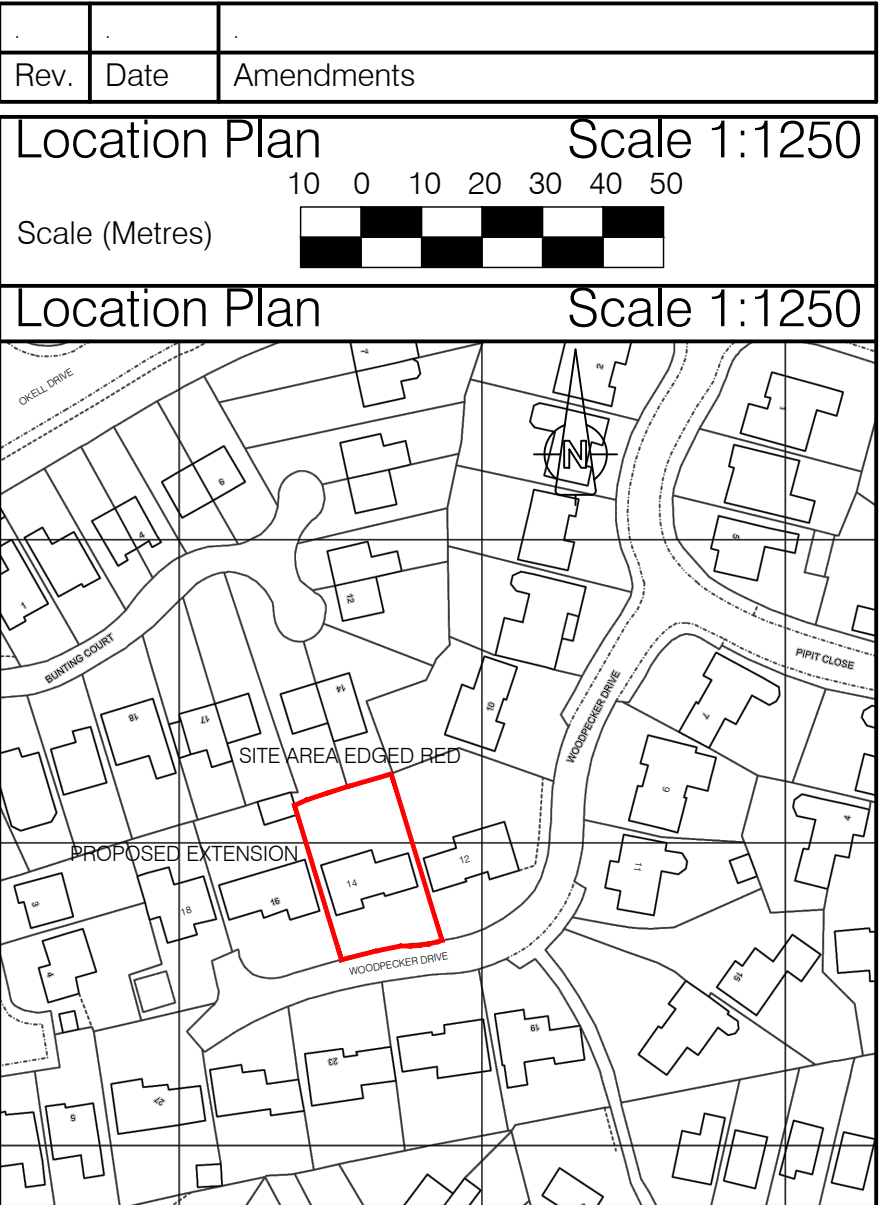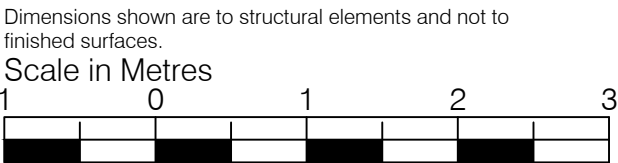

© This drawing is subject to Copyright, and must not be used or copied in part, or in whole, without the express permission of the Agent.
Work to figured dimensions only.
All dimensions relating to the setting out of the works are to be checked on site by the Contractor prior to commencement of the works on site.
Any discrepancies on figured dimensions on these drawings, other information relating to the construction of the works must be referred to the Agent immediately.

JM Building Design and Planning	
John McGee (MCIOB). Building Surveyor	
Mobile: 07905 749941. Tele: 0151 525 1242.	
Email: johnmcgee3@outlook.com	
Address:	14 Woodpecker Drive
	Halewood
	Liverpool, L26 7XU
Drawing Title:	Existing plans and elevations
Dwg No: 01	Revision:
Scale: 1:50 @ A1	Date: 01/10/2023