
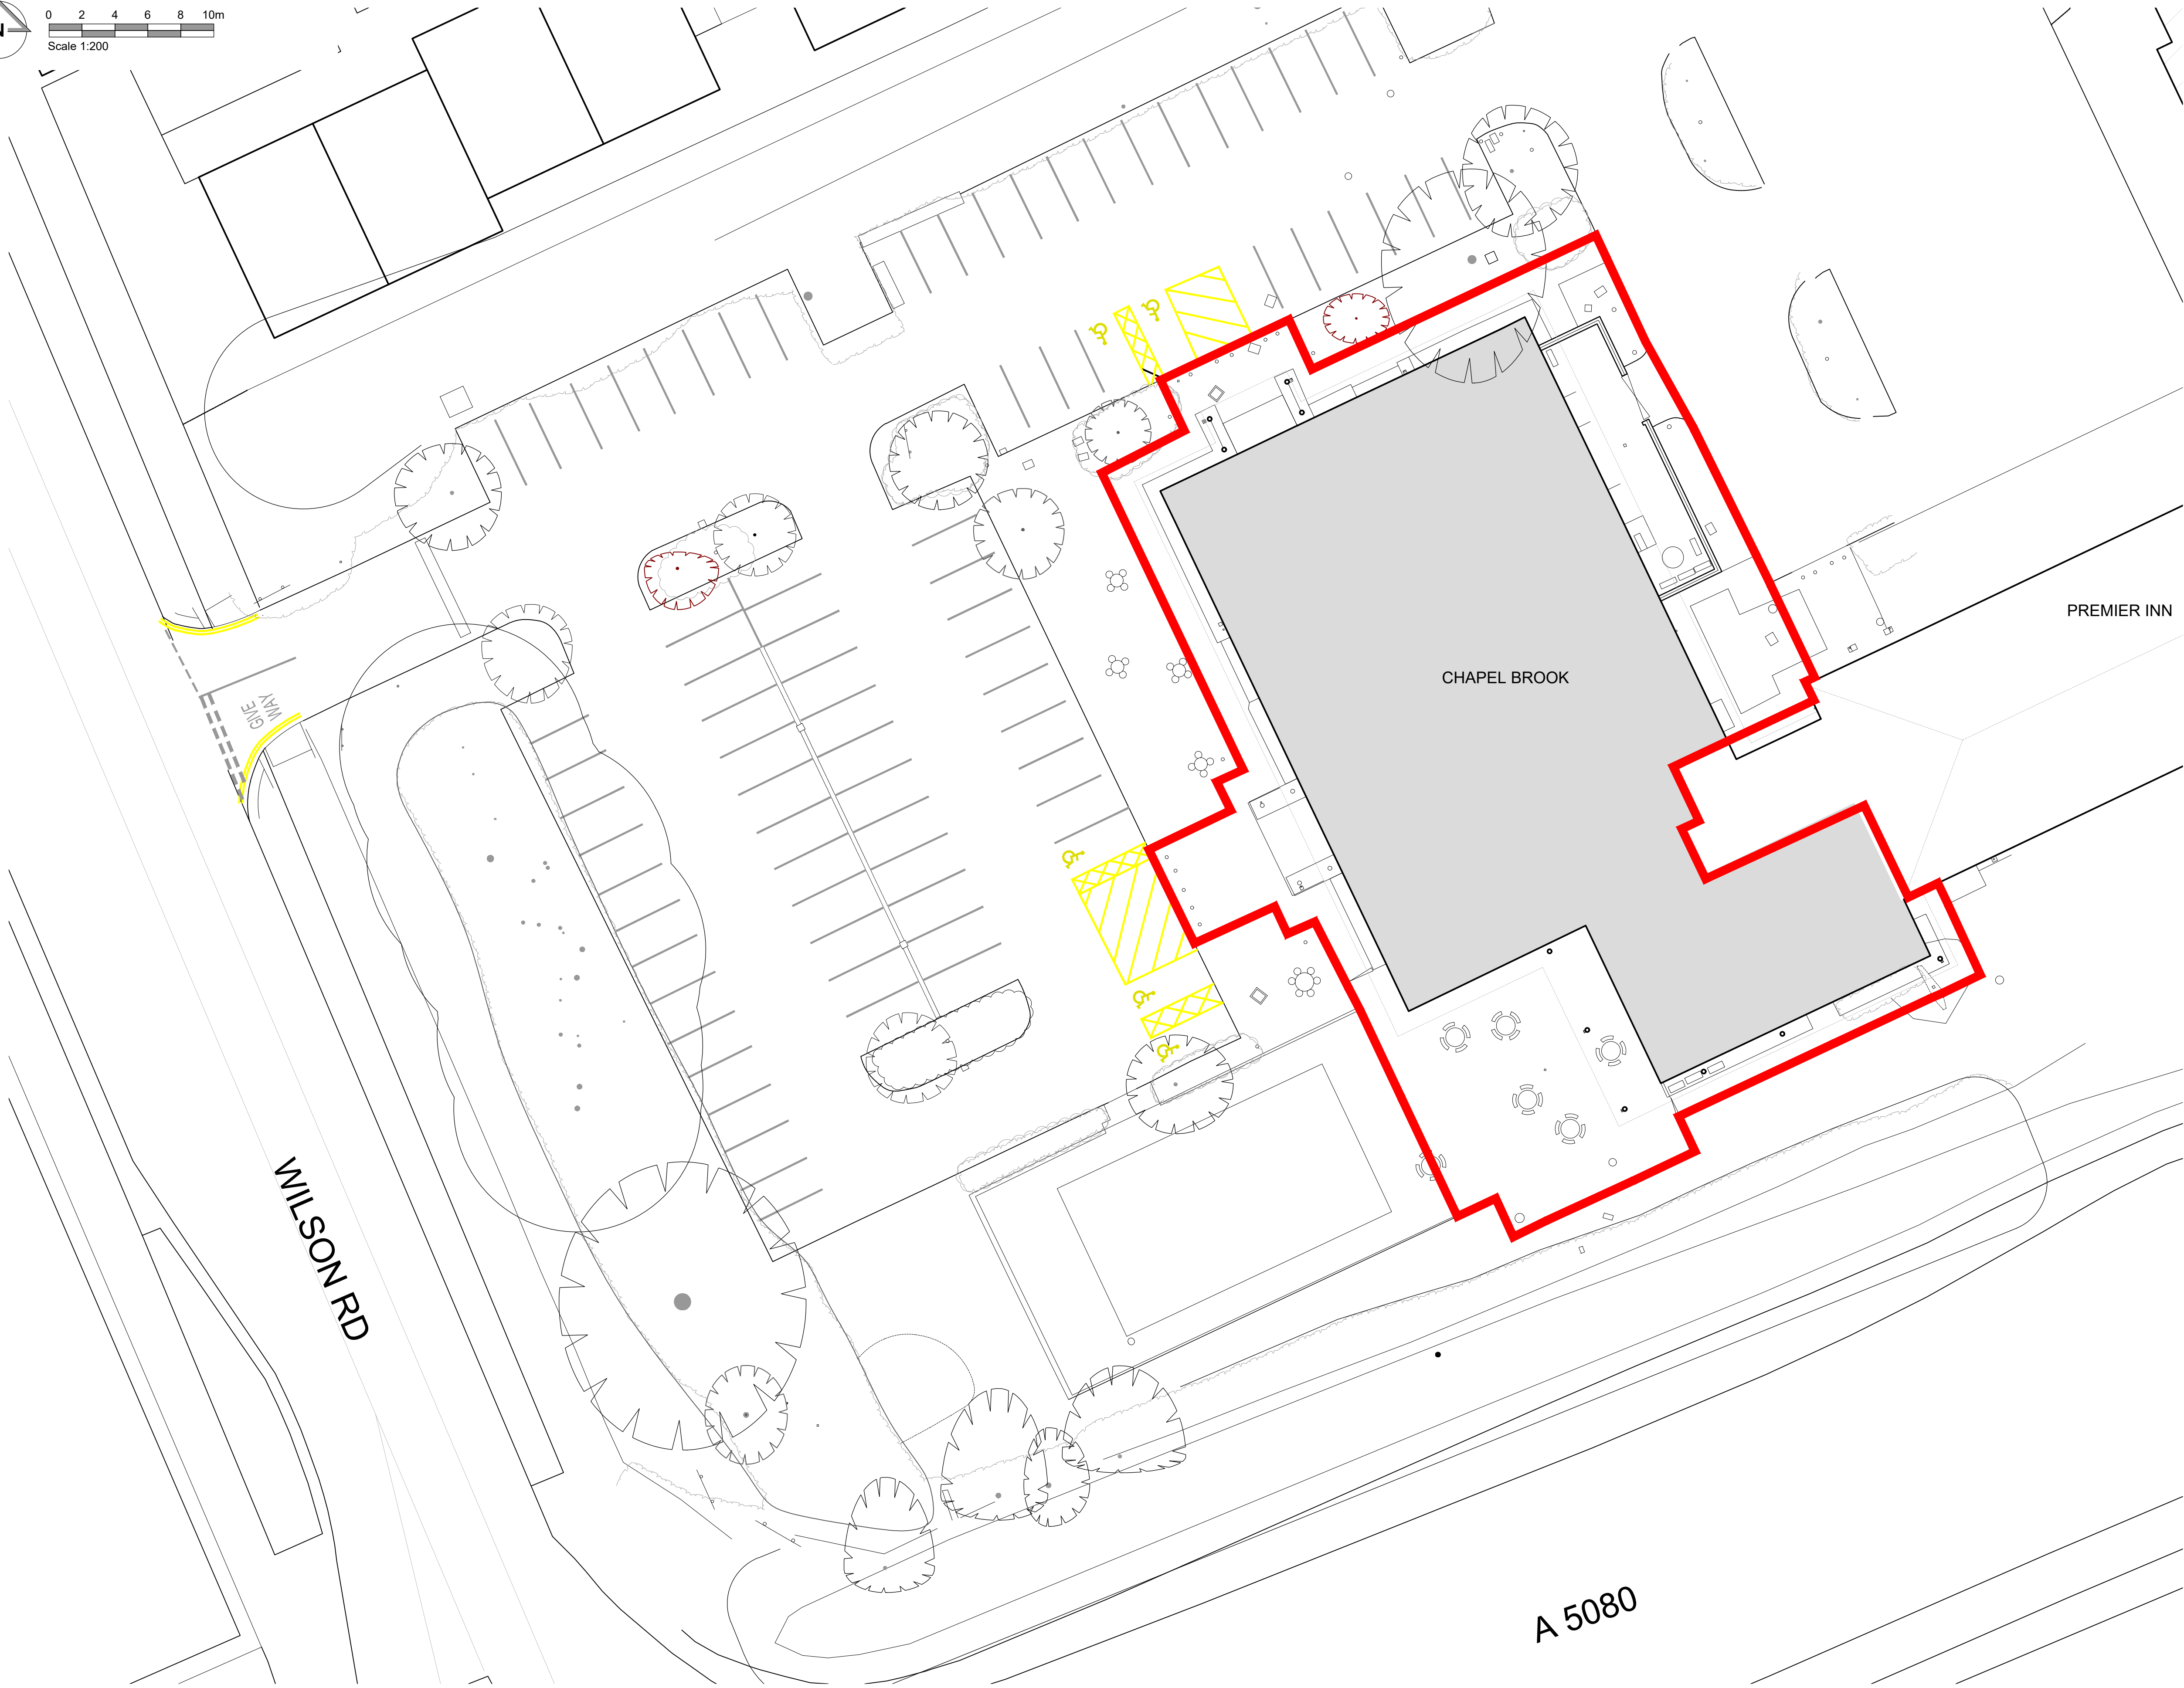


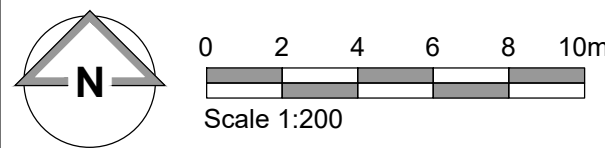

Site Plan
Scale 1:200

Existing Site Plan

NOTES

- All dimensions and levels are to be checked on site.
- Any discrepancies are to be reported to the architect before any work commences.
- Whilst information on this sheet is issued to scale, scaling directly from this drawing may result in inaccuracies. For precise measurements, refer to the stated dimensions or contact the Architect.
- This drawing shall not be reproduced without express written permission from AEW.
- Title overlay drawings and ownership boundaries are produced using all reasonable endeavours. AEW cannot be responsible for the accuracy or scale discrepancy of base plans supplied to them.
- All works are to be undertaken in accordance with Building Regulations and the latest British Standards.
- All proprietary materials and products are to be used strictly in accordance with the manufacturers recommendations.

Project Notes

- All drawings to be read in conjunction with all other drawings as noted on issue sheet.
 - Drawing based on:
 - OS pro map
 - Glanville Survey drawing no. 4240315-4108
 - Hayden's Tree Survey drawing no. 11654-D-CP
 - Premier Inn extension: P1112 AP01 - AP012
- LIVERPOOL TARBOCK STAGE TWO PLANNING
DRAWINGS received: 21/10/2025

Application Boundary:

Schedule of Areas	
Application Area (Hectares)	0.17
Building GEA (m²) (exc. Corral)	1208

-	10/11/2025	LMD	AJL
Initial Issue			
REV	Date	Drawn by:-	Checked by:-

Purpose of Issue

For Information

drawing stage **Planning**

client

McDonald's Restaurants Ltd

project **Chapel Brook
Wilson Rd, Tarbock Green
Liverpool L36 6AD** store **2728**

drawing title

Existing Site Plan

date	10/11/2025	drawn	LMD
scale@A1	1:200	checked	AJL

Planning

Rev

13940_AEW_2728_1003

Job No

aew architects
0161 214 4370
www.aewarchitects.com



Aew