


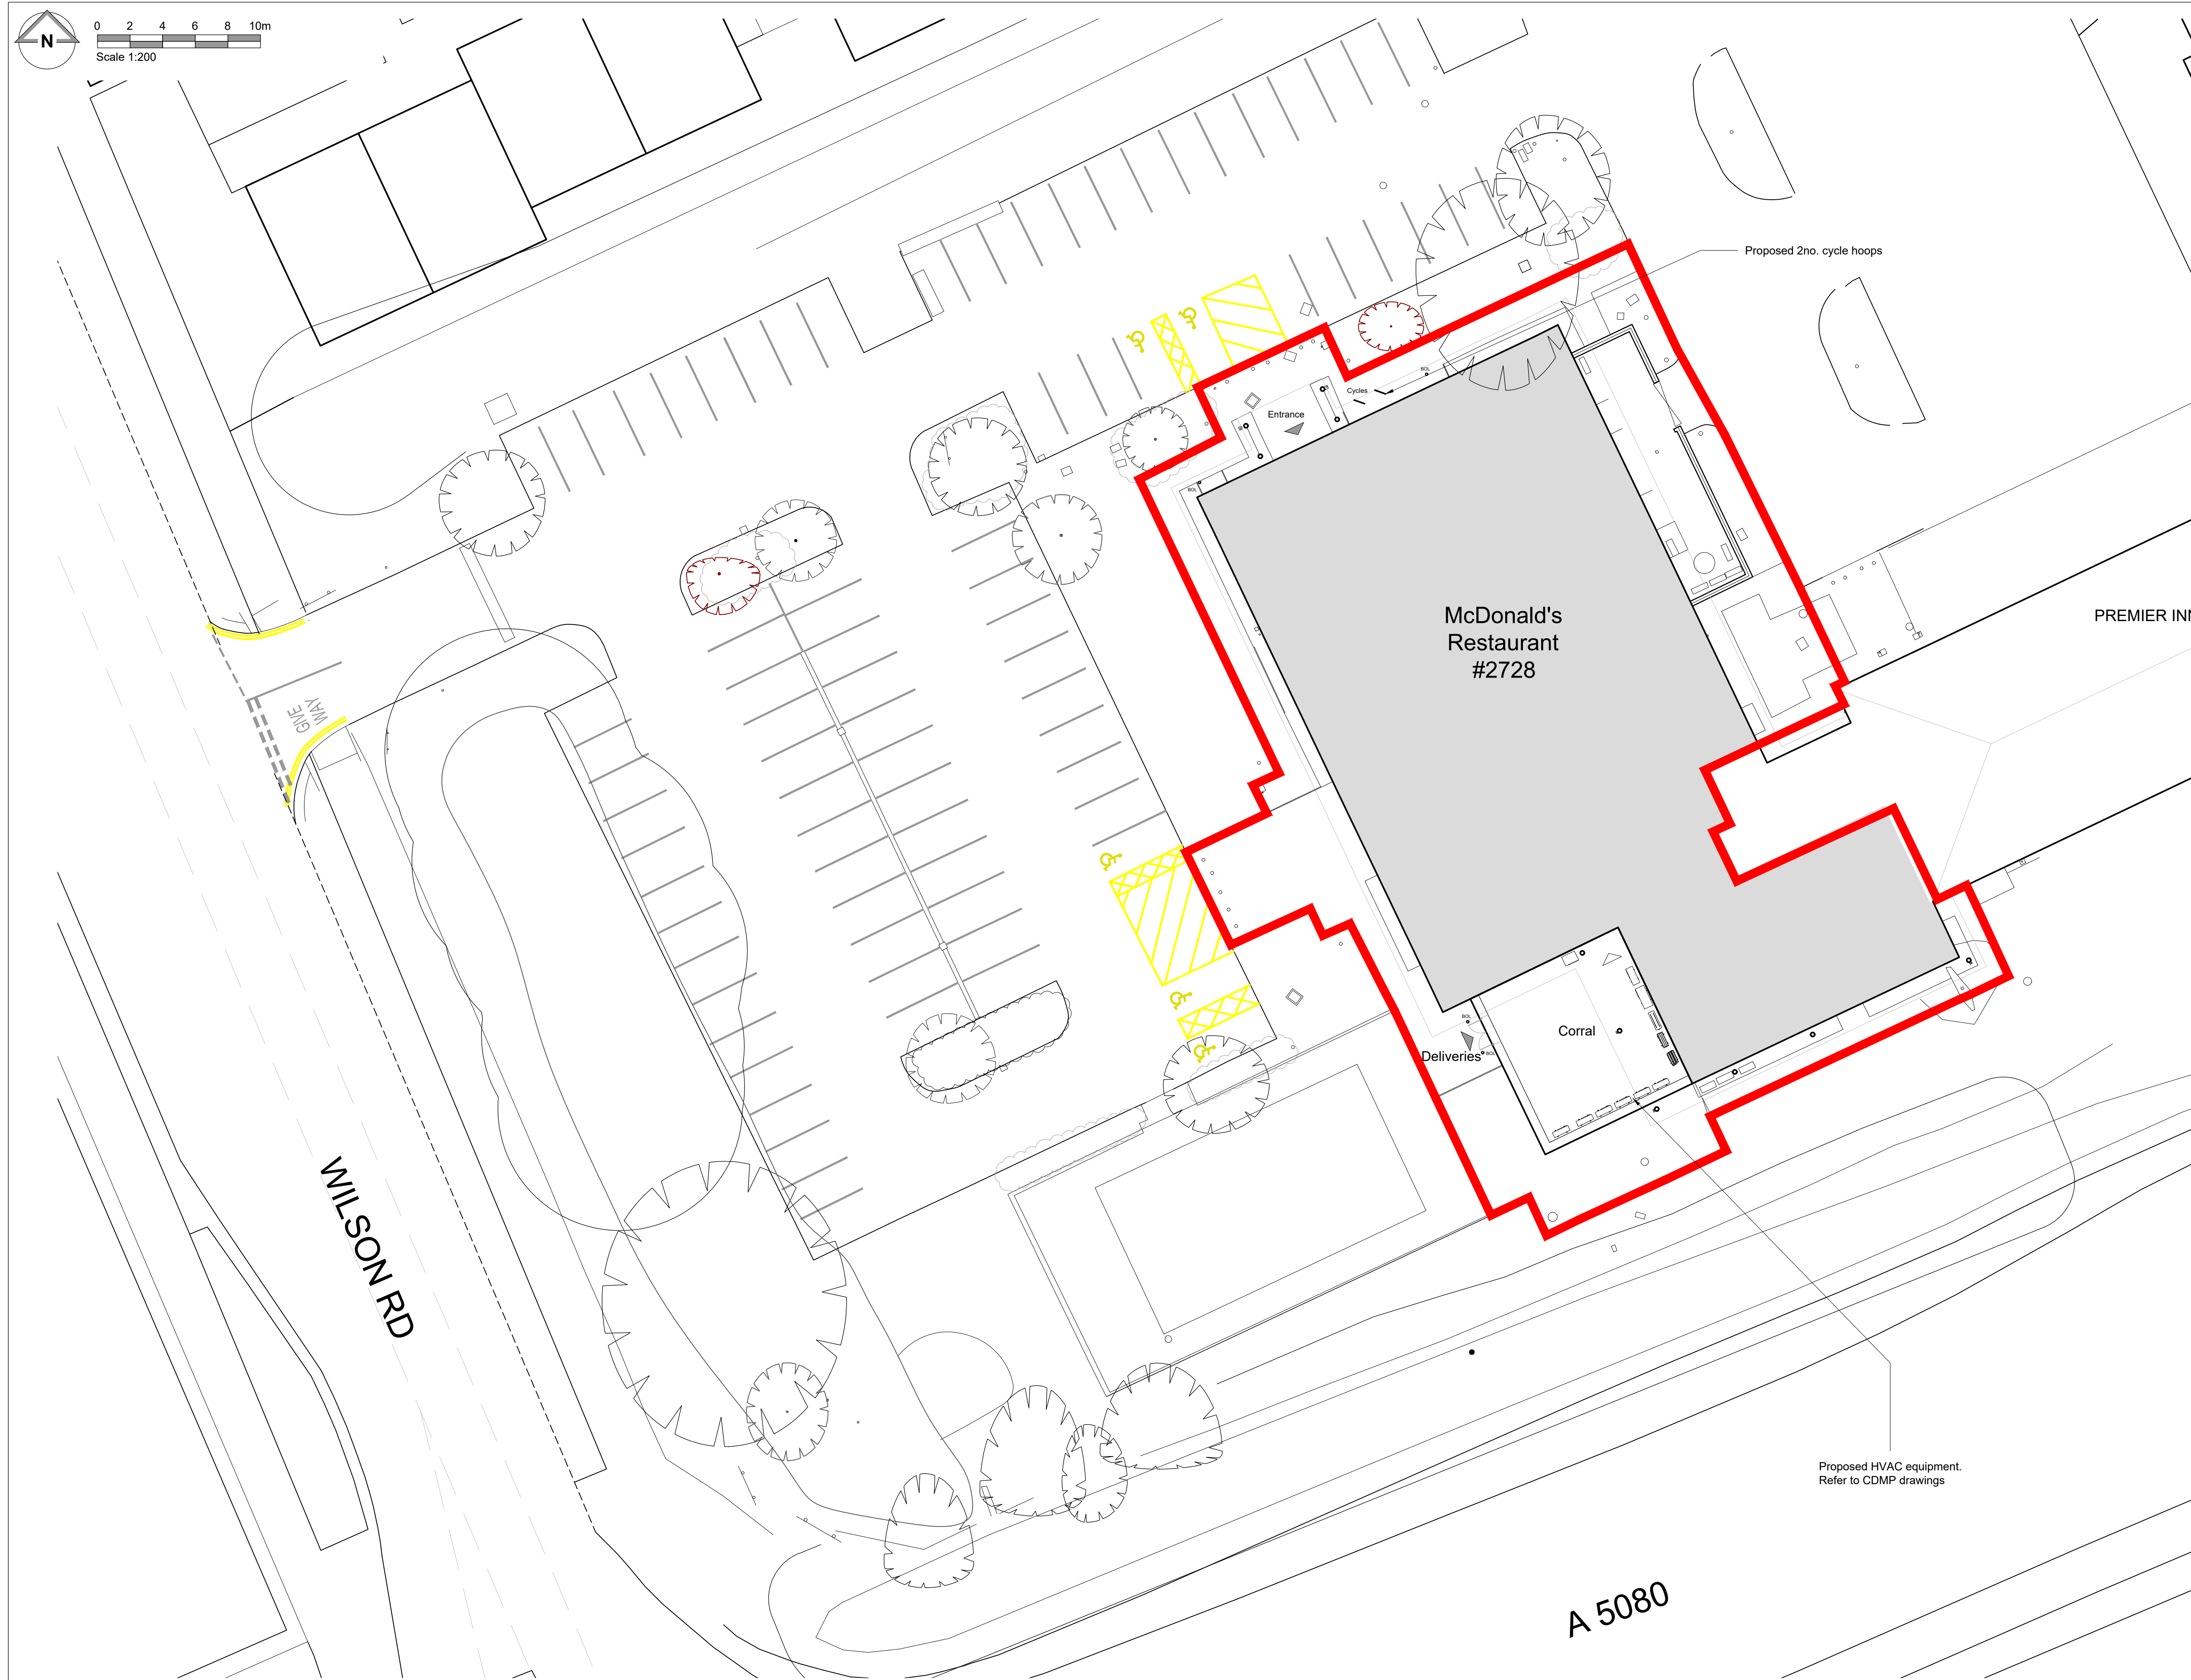

NOTES

- All dimensions and levels are to be checked on site.
- Any discrepancies are to be reported to the architect before any work commences.
- Whilst information on this sheet is issued to scale, scaling directly from this drawing may result in inaccuracies. For precise measurements, refer to the stated dimensions or contact the Architect
- This drawing shall not be reproduced without express written permission from AEV.
- Title over drawings and ownership boundaries are produced using all reasonable endeavours. AEV cannot be responsible for the accuracy or scale discrepancy of base plans supplied to them.
- All works are to be undertaken in accordance with Building Regulations and the latest British Standards.
- All proprietary materials and products are to be used strictly in accordance with the manufacturers recommendations

Project Notes

- All drawings to be read in conjunction with all other drawings as noted on issue sheet.
- Drawing based on:
 - OS pro map
 - Glanville Survey drawing no. 4240315-4108
 - Hayden's Tree Survey drawing no. 11654-D-CP
 - Premier Inn extension: P11112 AP01 - AP012
 - LIVERPOOL TARBOCK STAGE TWO PLANNING DRAWINGS received: 21/10/2025
 - CDMF HVAC: 9796 M1001 Rev B Liverpool-Ground Floor received: 07/11/2025

Application Boundary:

Parking Schedule	
Bay Type	Proposed
Cycle Spaces	4

Schedule of Areas	
Application Area (Hectares)	0.17
Building GEA (m ²) (exc. Corral)	1208

Site Features Key	
150mm Diameter stainless steel protective bollard	 BOL
Cycle stand	
Target Bin	

-	11/11/2025	LMD	AJL
Initial Issue			
REV	Date	Drawn by: -	Checked by: -

For Information

drawing stage	Planning
client	

McDonald's Restaurants Ltd

project	store
Chapel Brook	
Wilson Rd, Tarbock Green	2728
Liverpool L36 6AD	

drawing title

Proposed Site Plan

date	11/11/2025	drawn	LMD
scale@A1	1:200	checked	AJL

Planning

teve

Job No
13940_AEW_2728_1004

aew architects
0161 214 4370
www.aewarchitects.com



A+en