
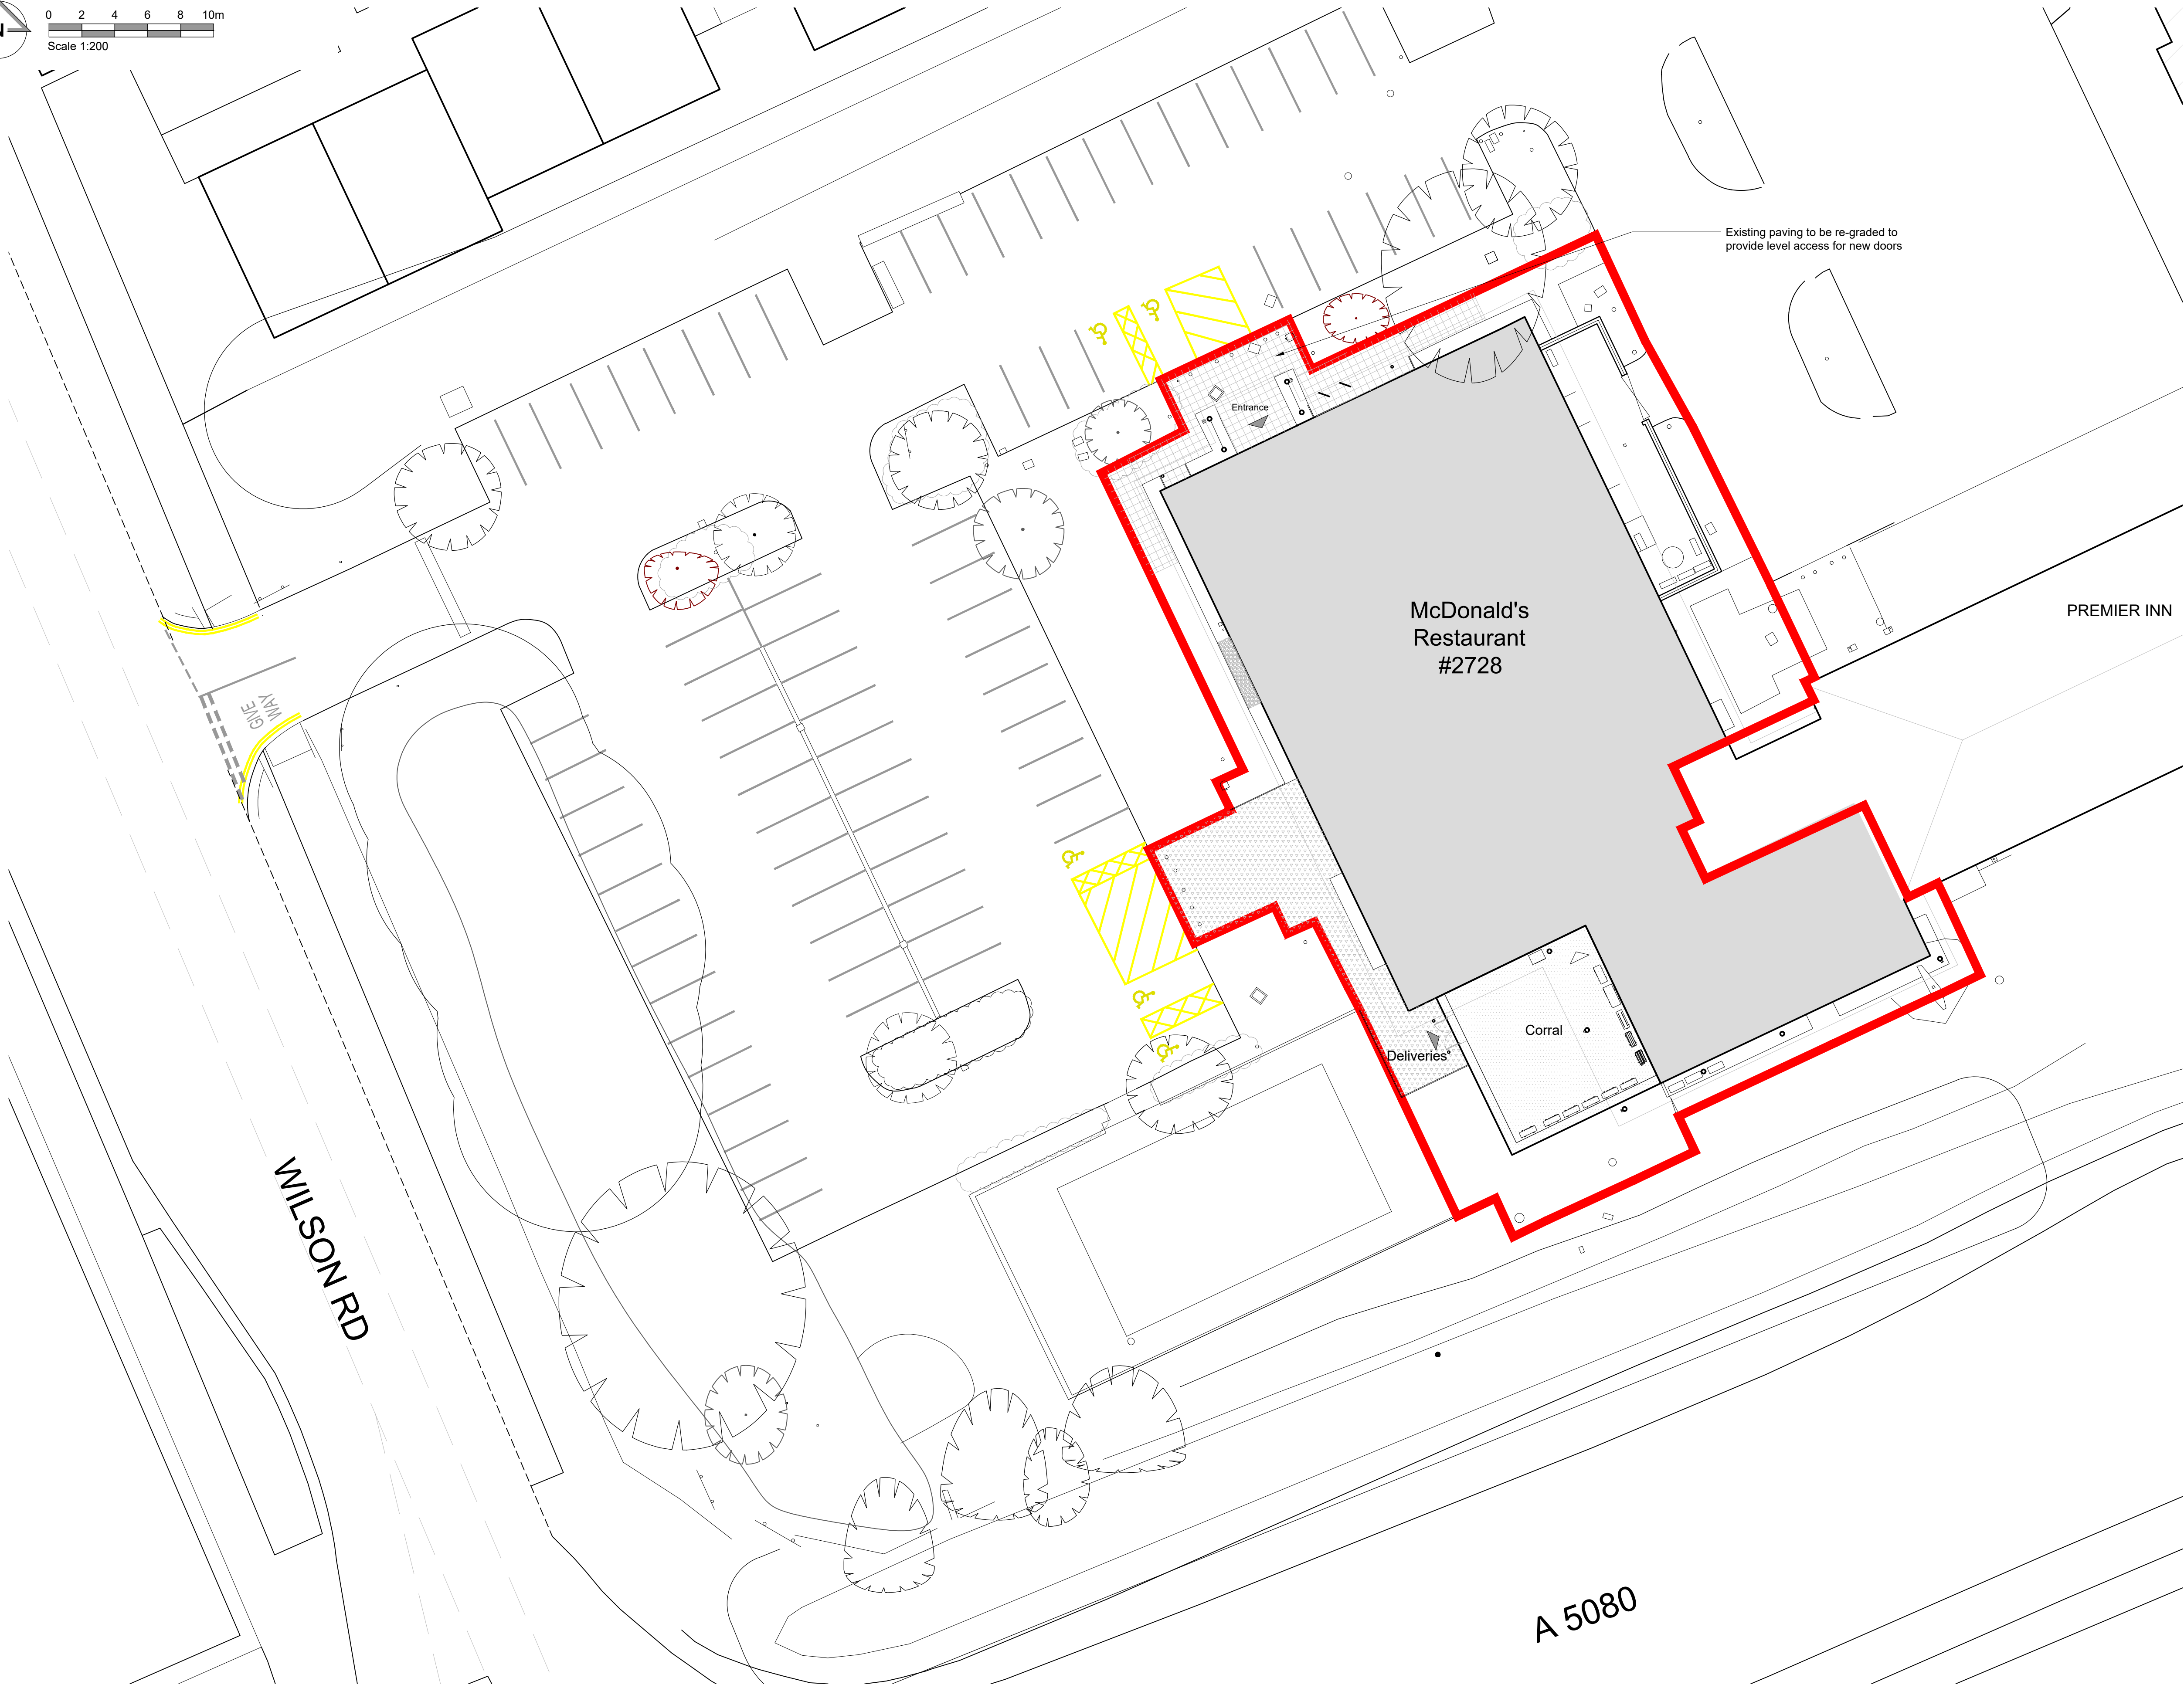


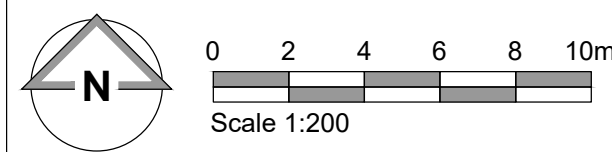

- NOTES
- All dimensions and levels are to be checked on site.
  - Any discrepancies are to be reported to the architect before any work commences.
  - Whilst information on this sheet is issued to scale, scaling directly from this drawing may result in inaccuracies. For precise measurements, refer to the stated dimensions or contact the Architect.
  - This drawing shall not be reproduced without express written permission from AEW.
  - Title overlay drawings and ownership boundaries are produced using all reasonable endeavours. AEW cannot be responsible for the accuracy or scale discrepancy of base plans supplied to them.
  - All works are to be undertaken in accordance with Building Regulations and the latest British Standards.
  - All proprietary materials and products are to be used strictly in accordance with the manufacturers recommendations.

- Project Notes
- All drawings to be read in conjunction with all other drawings as noted on issue sheet.
  - Drawing based on:
    - OS pro map
    - Glanville Survey drawing no. 4240315-4108
    - Hayden's Tree Survey drawing no. 11654-D-CP
    - Premier Inn extension: P11112 AP01 - AP012
  - LIVERPOOL TARBOCK STAGE TWO PLANNING DRAWINGS received: 21/10/2025
  - CDMP HVAC: 9796 M1001 Rev B Liverpool-Ground Floor received: 07/11/2025

Application Boundary:

| Proposed Site Finishes                                   |  |
|----------------------------------------------------------|--|
| Tarmacadam - Car Park                                    |  |
| Corral slab - Subject to civil engineers design & detail |  |
| Block paving to match existing                           |  |
| Turf & low level shrubs - Soft Landscaping               |  |
| Brushed concrete - Delivery route                        |  |
| Slate / Gravel to match existing                         |  |

|                                |            |             |               |
|--------------------------------|------------|-------------|---------------|
|                                | 10/11/2025 | LMD         | AJL           |
| Initial Issue                  |            |             |               |
| REV                            | Date       | Drawn by: - | Checked by: - |
| Purpose of Issue               |            |             |               |
| For Information                |            |             |               |
| Drawing stage                  |            | Planning    |               |
| client                         |            |             |               |
| McDonald's Restaurants Ltd     |            |             |               |
| project                        |            |             |               |
| Chapel Brook                   |            | store       |               |
| Wilson Rd, Tarbock Green       |            | 2728        |               |
| Liverpool L36 6AD              |            |             |               |
| drawing title                  |            |             |               |
| Proposed Surface Finishes Plan |            |             |               |
| date                           | 10/11/2025 | drawn       | LMD           |
| scale@A1                       | 1:200      | checked     | AJL           |

Site Plan  
Scale 1:200

Proposed Surface Finishes Plan

Planning