

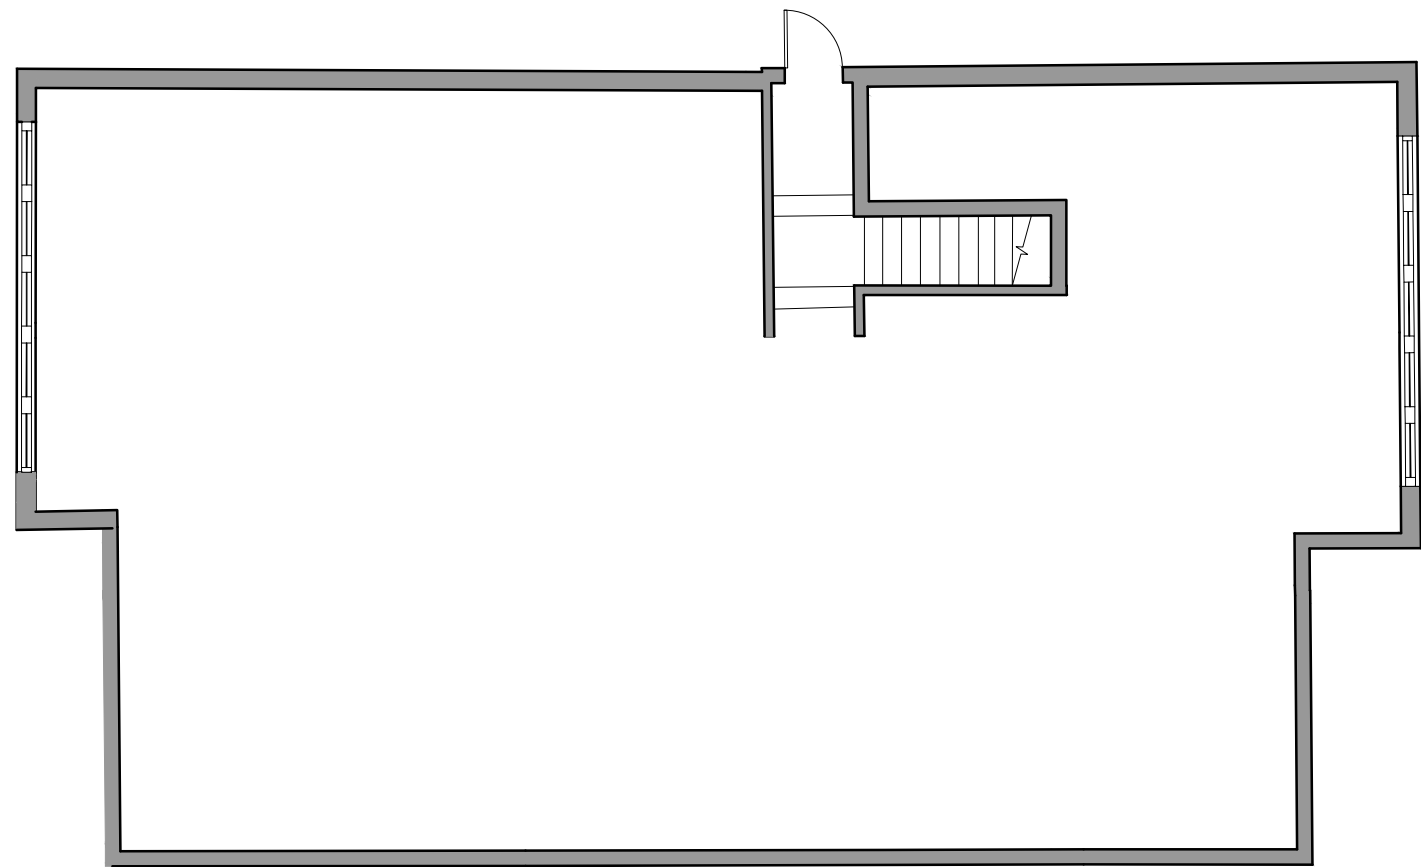


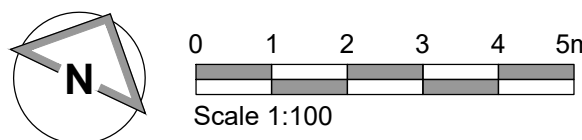


Existing First Floor Plan
Scale 1:100

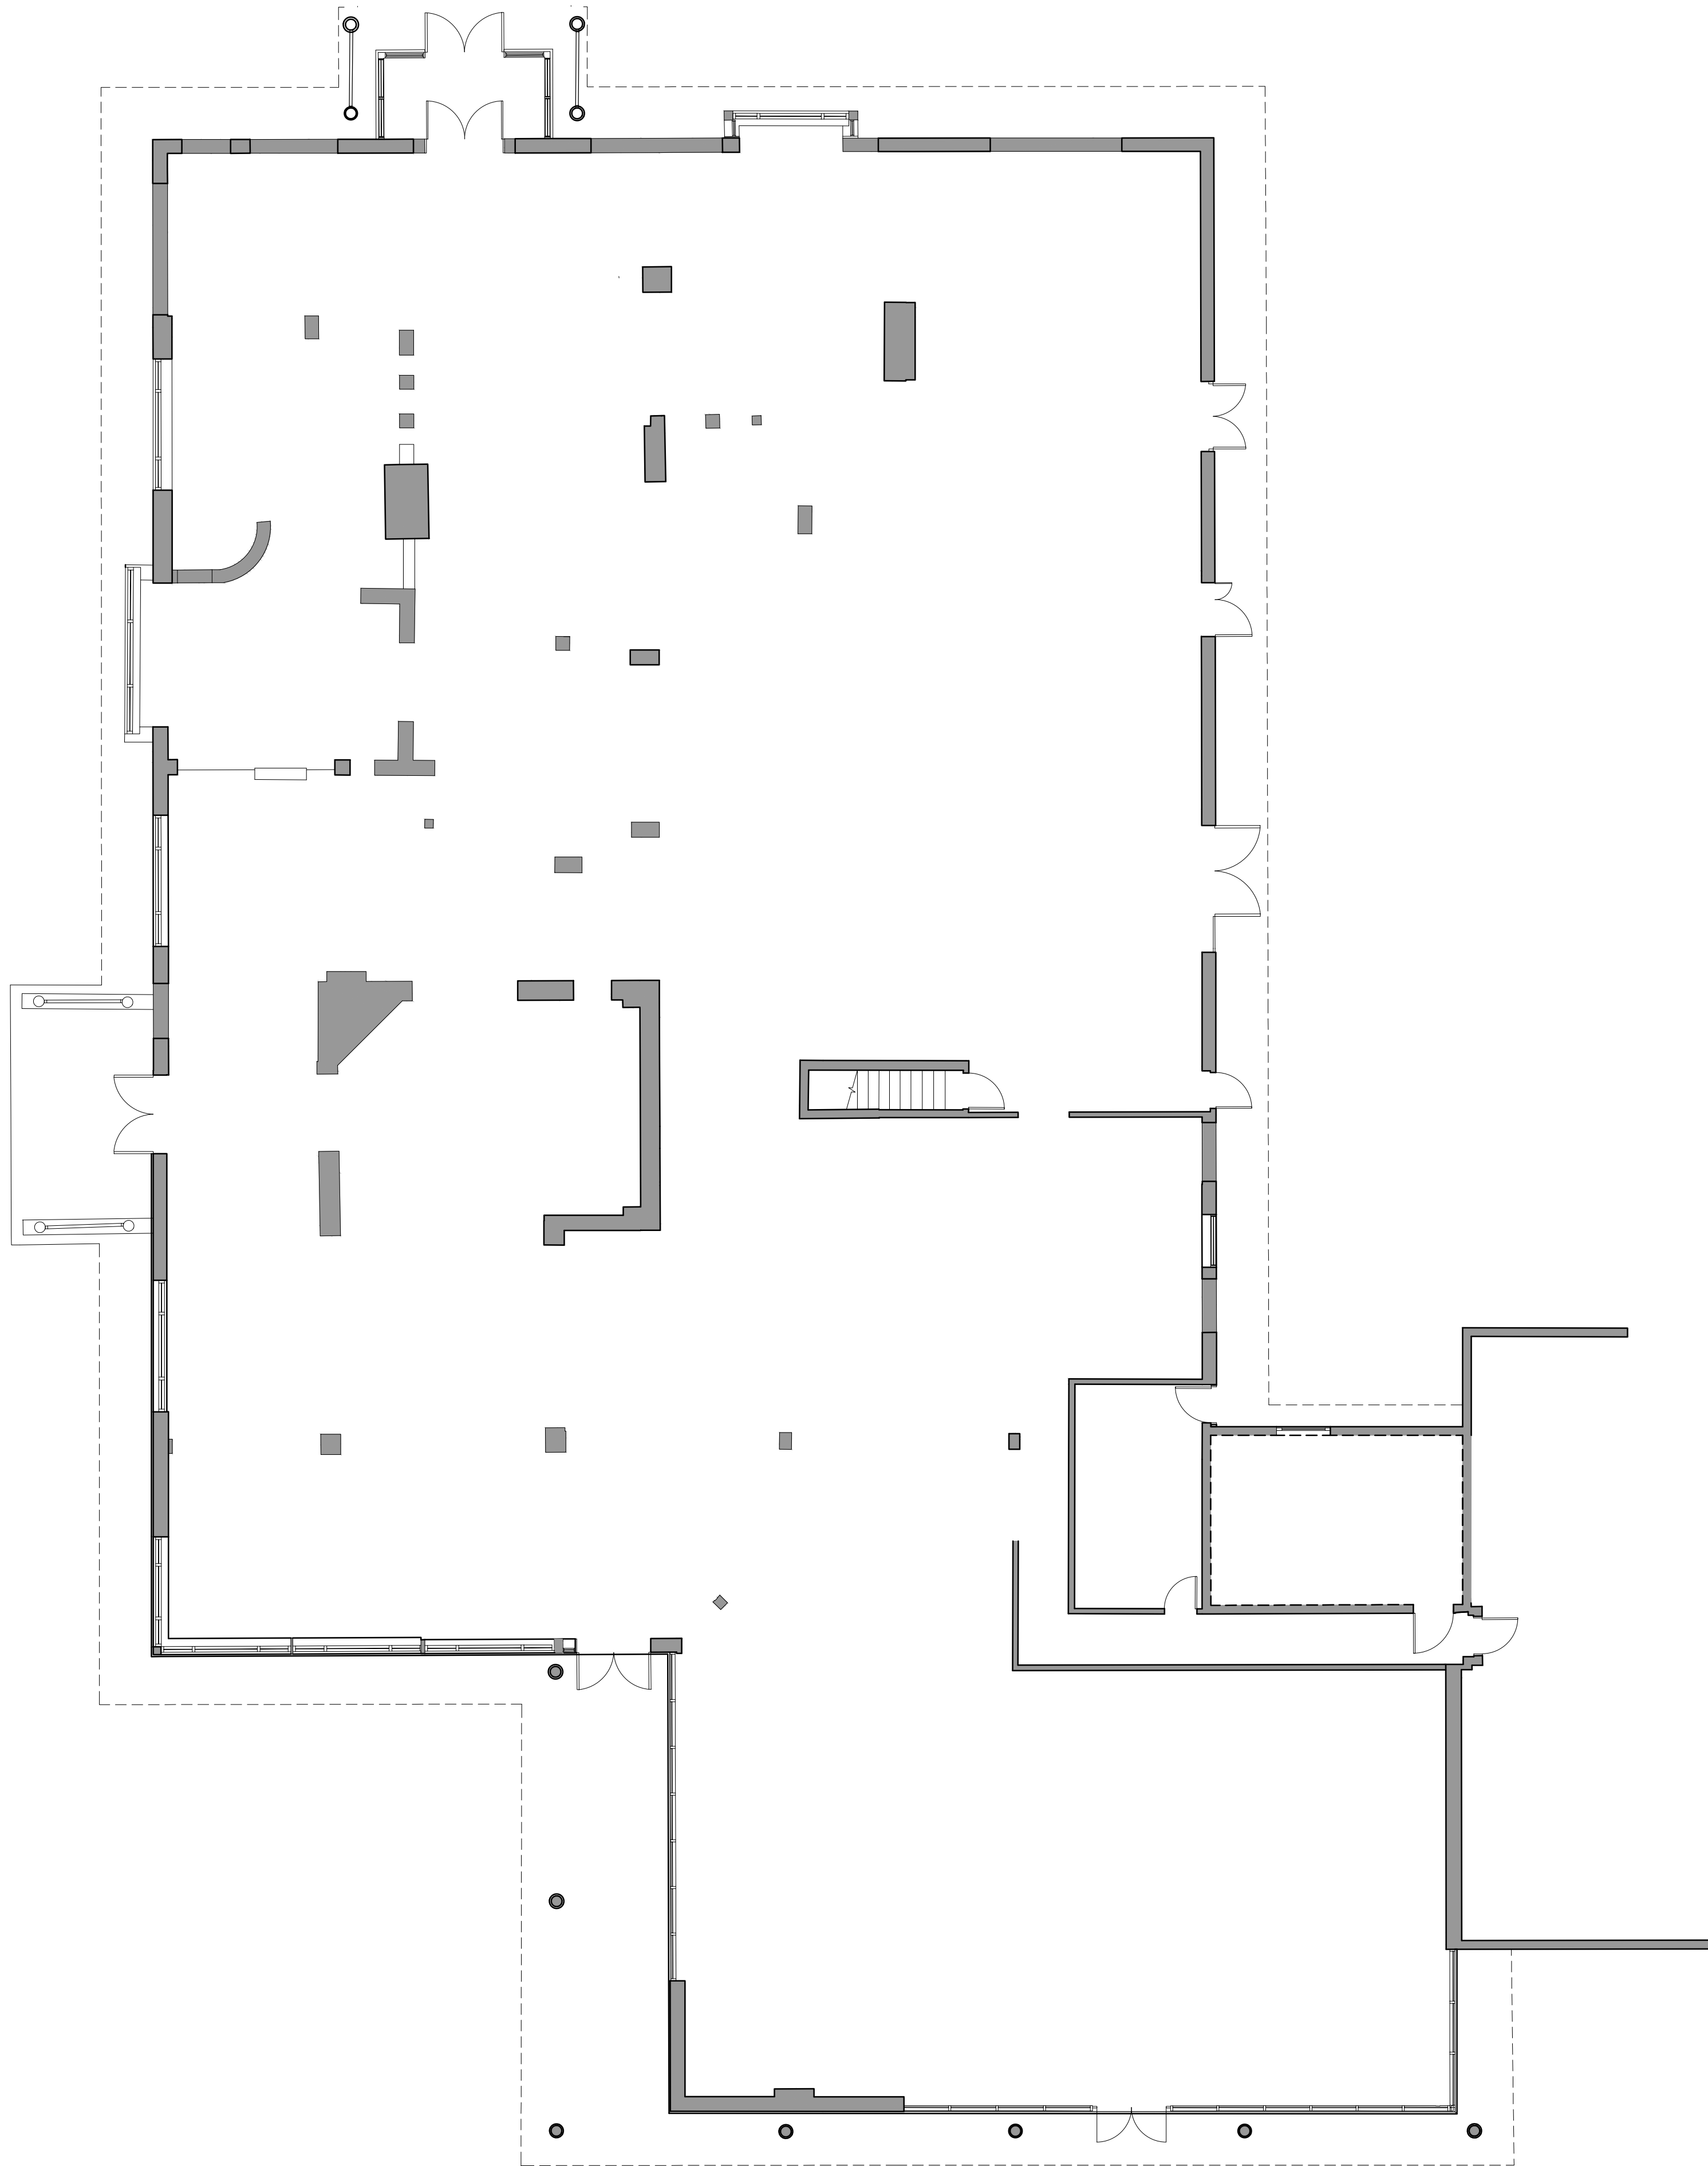

Existing Ground Floor Plan
Scale 1:100

Existing Roof Plan
Scale 1:100

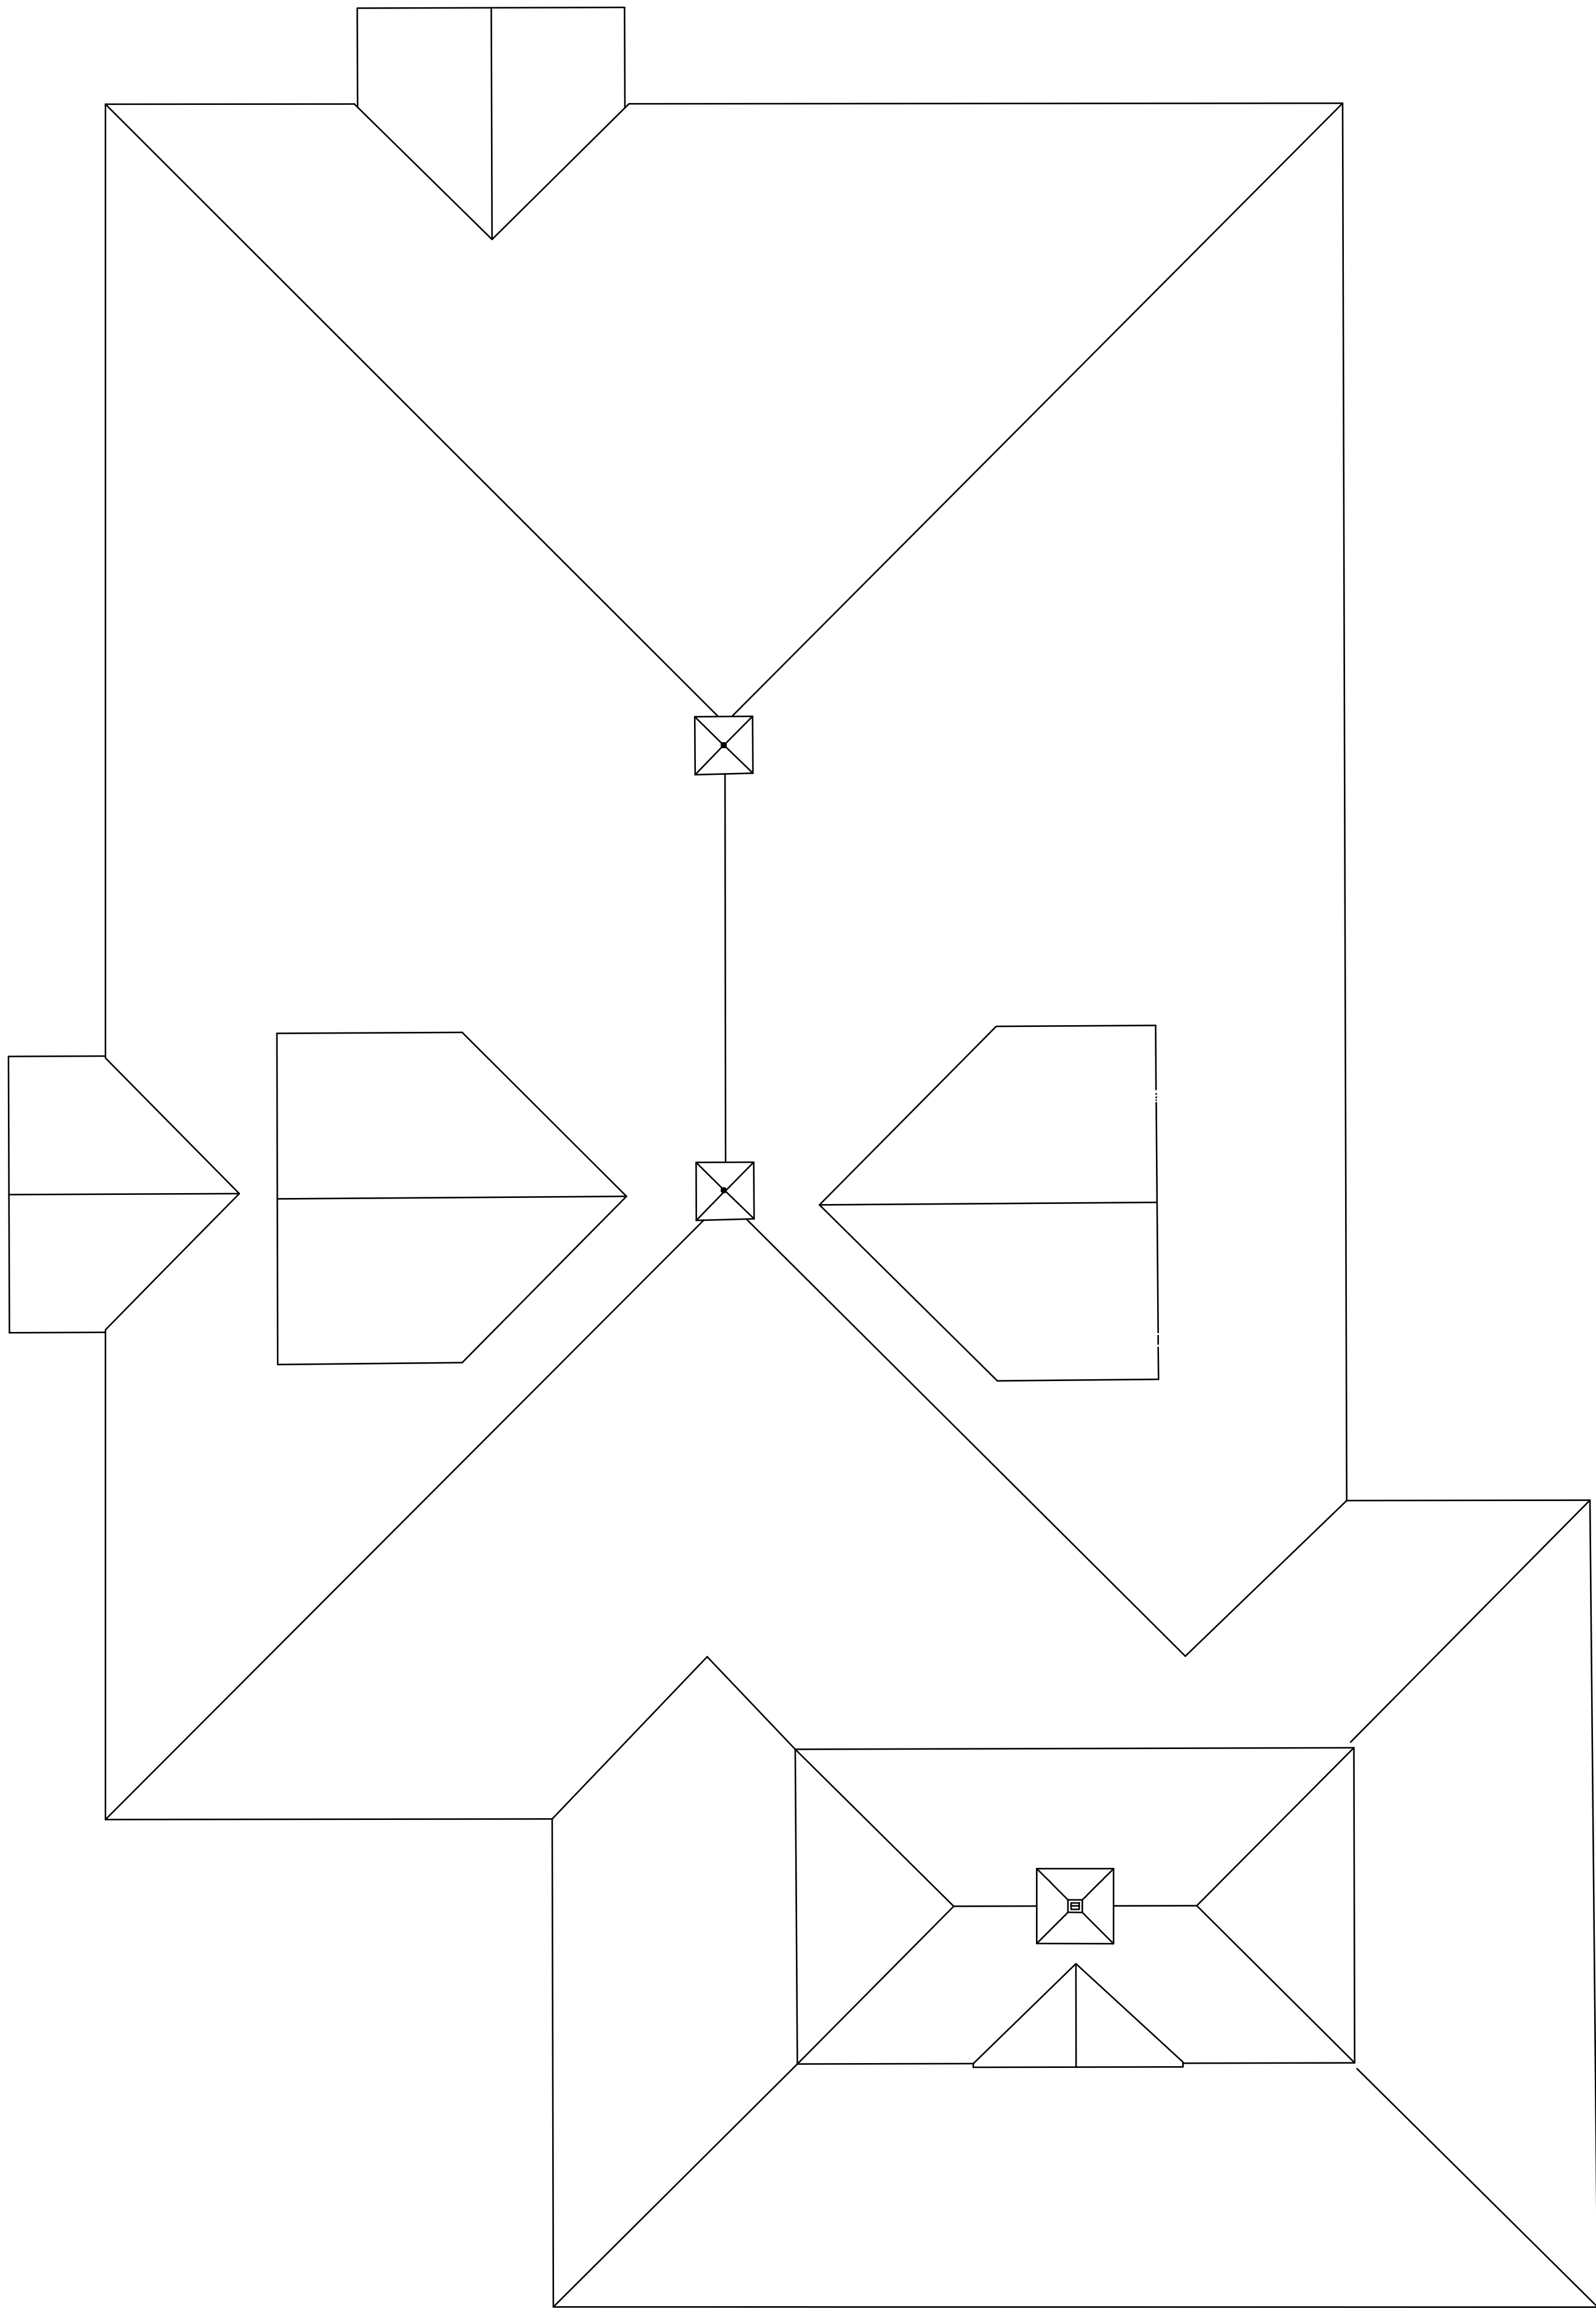

- NOTES
- All dimensions and levels are to be checked on site.
 - Any discrepancies are to be reported to the architect before any work commences.
 - Whilst information on this sheet is issued to scale, scaling directly from this drawing may result in inaccuracies. For precise measurements, refer to the stated dimensions or contact the Architect.
 - This drawing shall not be reproduced without express written permission from AEW.
 - Title overlay drawings and ownership boundaries are produced using all reasonable endeavours. AEW cannot be responsible for the accuracy or scale discrepancy of base plans supplied to them.
 - All works are to be undertaken in accordance with Building Regulations and the latest British Standards.
 - All proprietary materials and products are to be used strictly in accordance with the manufacturers recommendations.
- Project Notes
- All drawings to be read in conjunction with all other drawings as noted on issue sheet.
 - Drawing based on Glanville Survey drawing 4240315-4308-4408, 4240315-4508 & 4240315-4608.

-	10/11/2025	LMD	AJL
Initial Issue			
REV	Date	Drawn by:-	Checked by:-
Purpose of Issue			
For Information			
Drawing stage	Planning		
Client			
Project	McDonald's Restaurants Ltd	Store	
Drawing title	Chapel Brook Wilson Rd, Tarbock Green Liverpool L36 6AD	2728	
Date	10/11/2025	Drawn	LMD
Scale	1:100	Checked	AJL

