


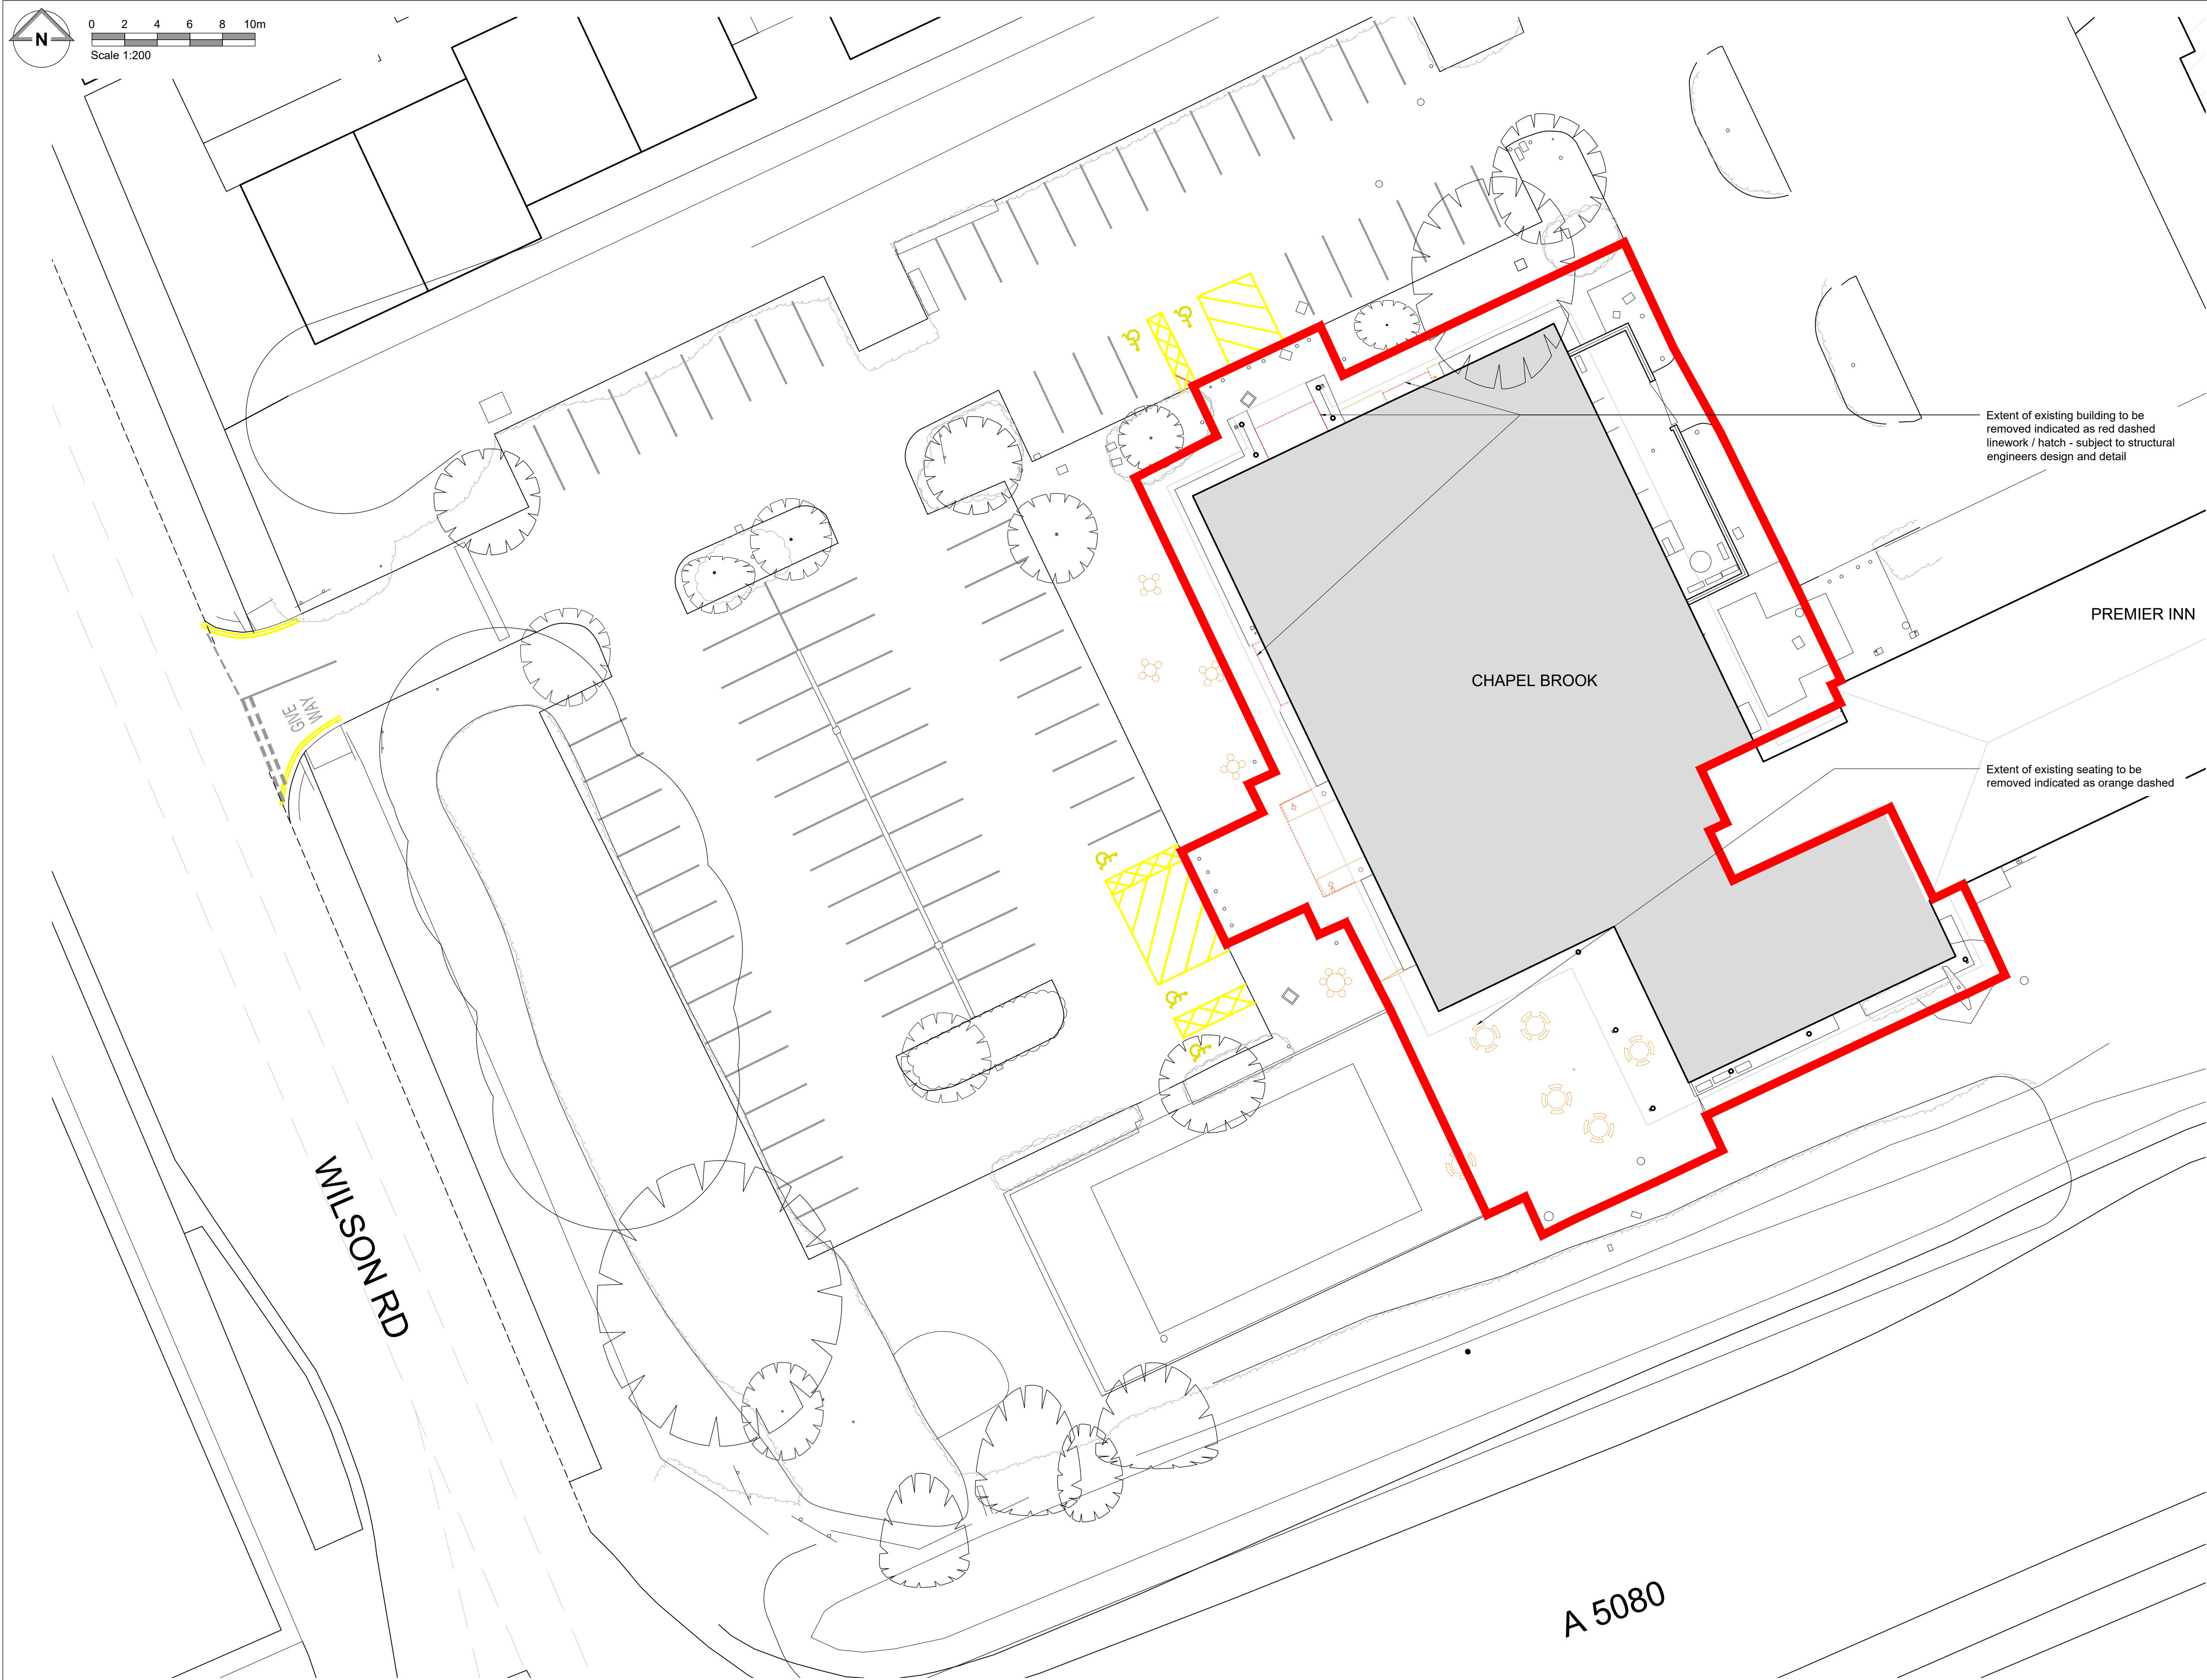

- NOTES**
- All dimensions and levels are to be checked on site.
 - Any discrepancies are to be reported to the architect before any work commences.
 - Whilst information on this sheet is issued to scale, scaling directly from this drawing may result in inaccuracies. For precise measurements, refer to the stated dimensions or contact the Architect.
 - This drawing shall not be reproduced without express written permission from AEW.
 - Title overlay drawings and ownership boundaries are produced using all reasonable endeavours. AEW cannot be responsible for the accuracy or scale discrepancy of base plans supplied to them.
 - All works are to be undertaken in accordance with Building Regulations and the latest British Standards.
 - All proprietary materials and products are to be used strictly in accordance with the manufacturers recommendations.

- Project Notes**
- All drawings to be read in conjunction with all other drawings as noted on issue sheet.
 - Drawing based on:
 - OS pro map
 - Glanville Survey drawing no. 4240315-4108
 - Hayden's Tree Survey drawing no. 11654-D-CP
 - Premier Inn extension: P1112 AP01 - AP012
 - LIVERPOOL TARBOCK STAGE TWO PLANNING DRAWINGS received: 21/10/2025

Application Boundary:

Extent of Existing structural elements to be removed/demolished:

Extent of Existing elements to be removed/demolished:

Schedule of Areas	
Application Area (Hectares)	0.17
Building GEA (m²) (exc. Corral)	1208

Extent of existing seating to be removed indicated as orange dashed

-	10/11/2025	LMD	AJL
Initial Issue			
REV	Date	Drawn by: -	Checked by: -

Purpose of Issue

drawing stage **Planning**

client

McDonald's Restaurants Ltd

project **Chapel Brook** store **2728**
Wilson Rd, Tarbock Green
Liverpool L36 6AD

drawing title **Existing Site Demolition Works Plan**

date	10/11/2025	drawn	LMD
scale@A1	1:200	checked	AJL

Planning

Site Plan
Scale 1:200

Existing Site Demolition Works Plan