


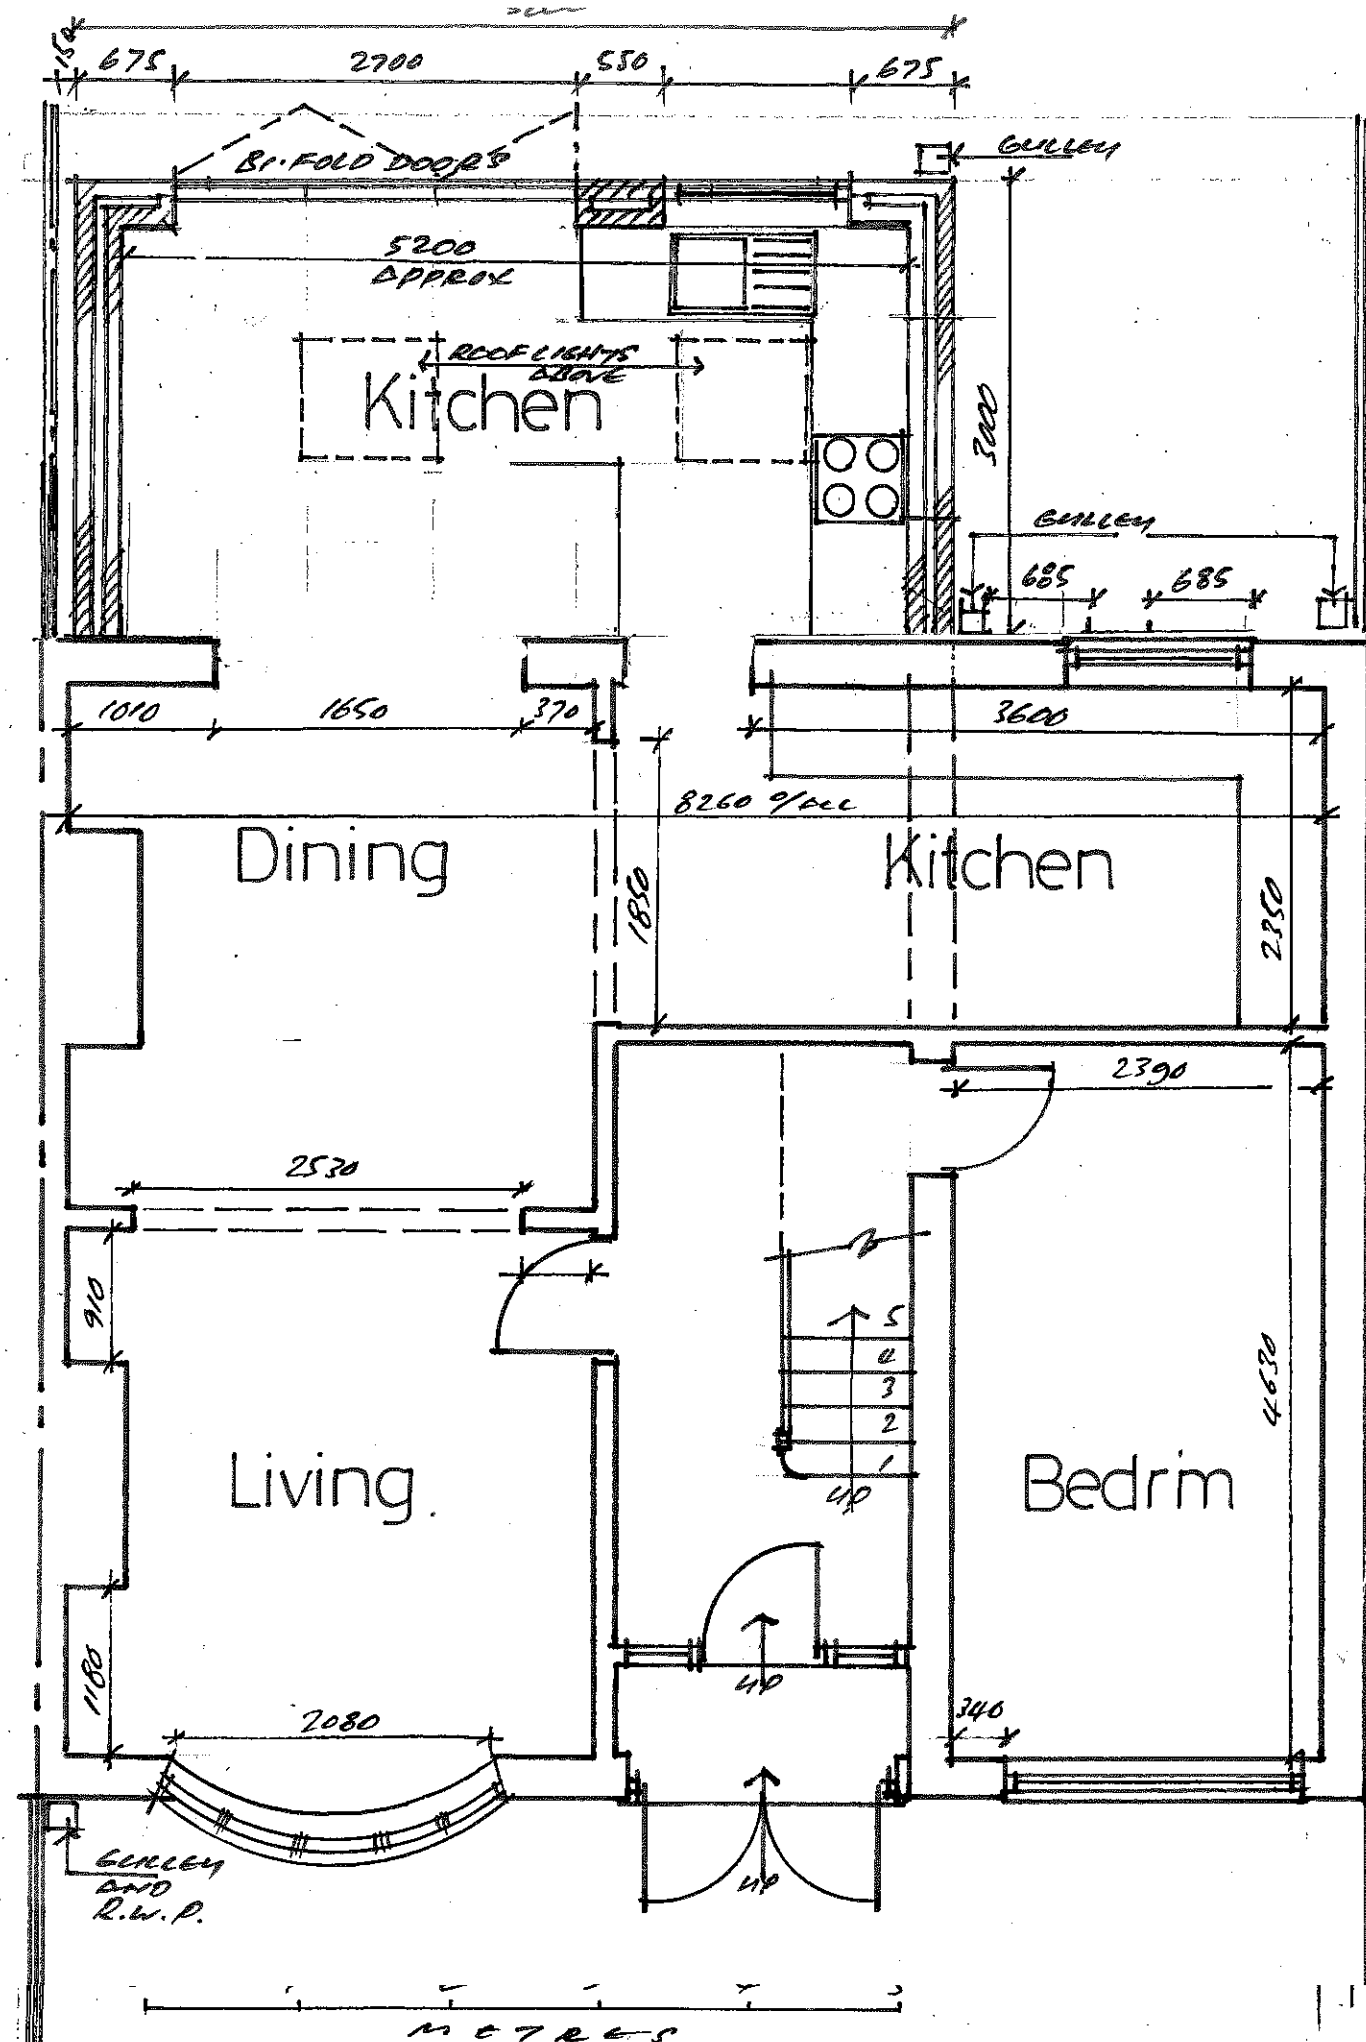

PROPOSED GROUND FLOOR PLAN

Notes

Planning Application
Drawing

Issue

FEB 2023
7/11/23

Client

Structural Engineer

Project Manager

Building Contractor

Q5

Fire Officer

Planning

Building Control

Revisions

Contract

CERTIFICATE OF
LOWPUNGES APPLICATION,
104 DRAGON LN, WHISTON
L35-24H

Drawing Title

PROPOSED
GROUND FLOOR PLAN

John J. White Architect
B.A. Dip. Arch. A.R.B.

39 Mersey Road Liverpool L17 6AG
Tel/Fax 0151 474 4701 Mob 07711 506988
Email john.white39@blueyonder.co.uk

Scale

1:50
@ A3

Date

FEB
2023

Drawing number

2

revision