



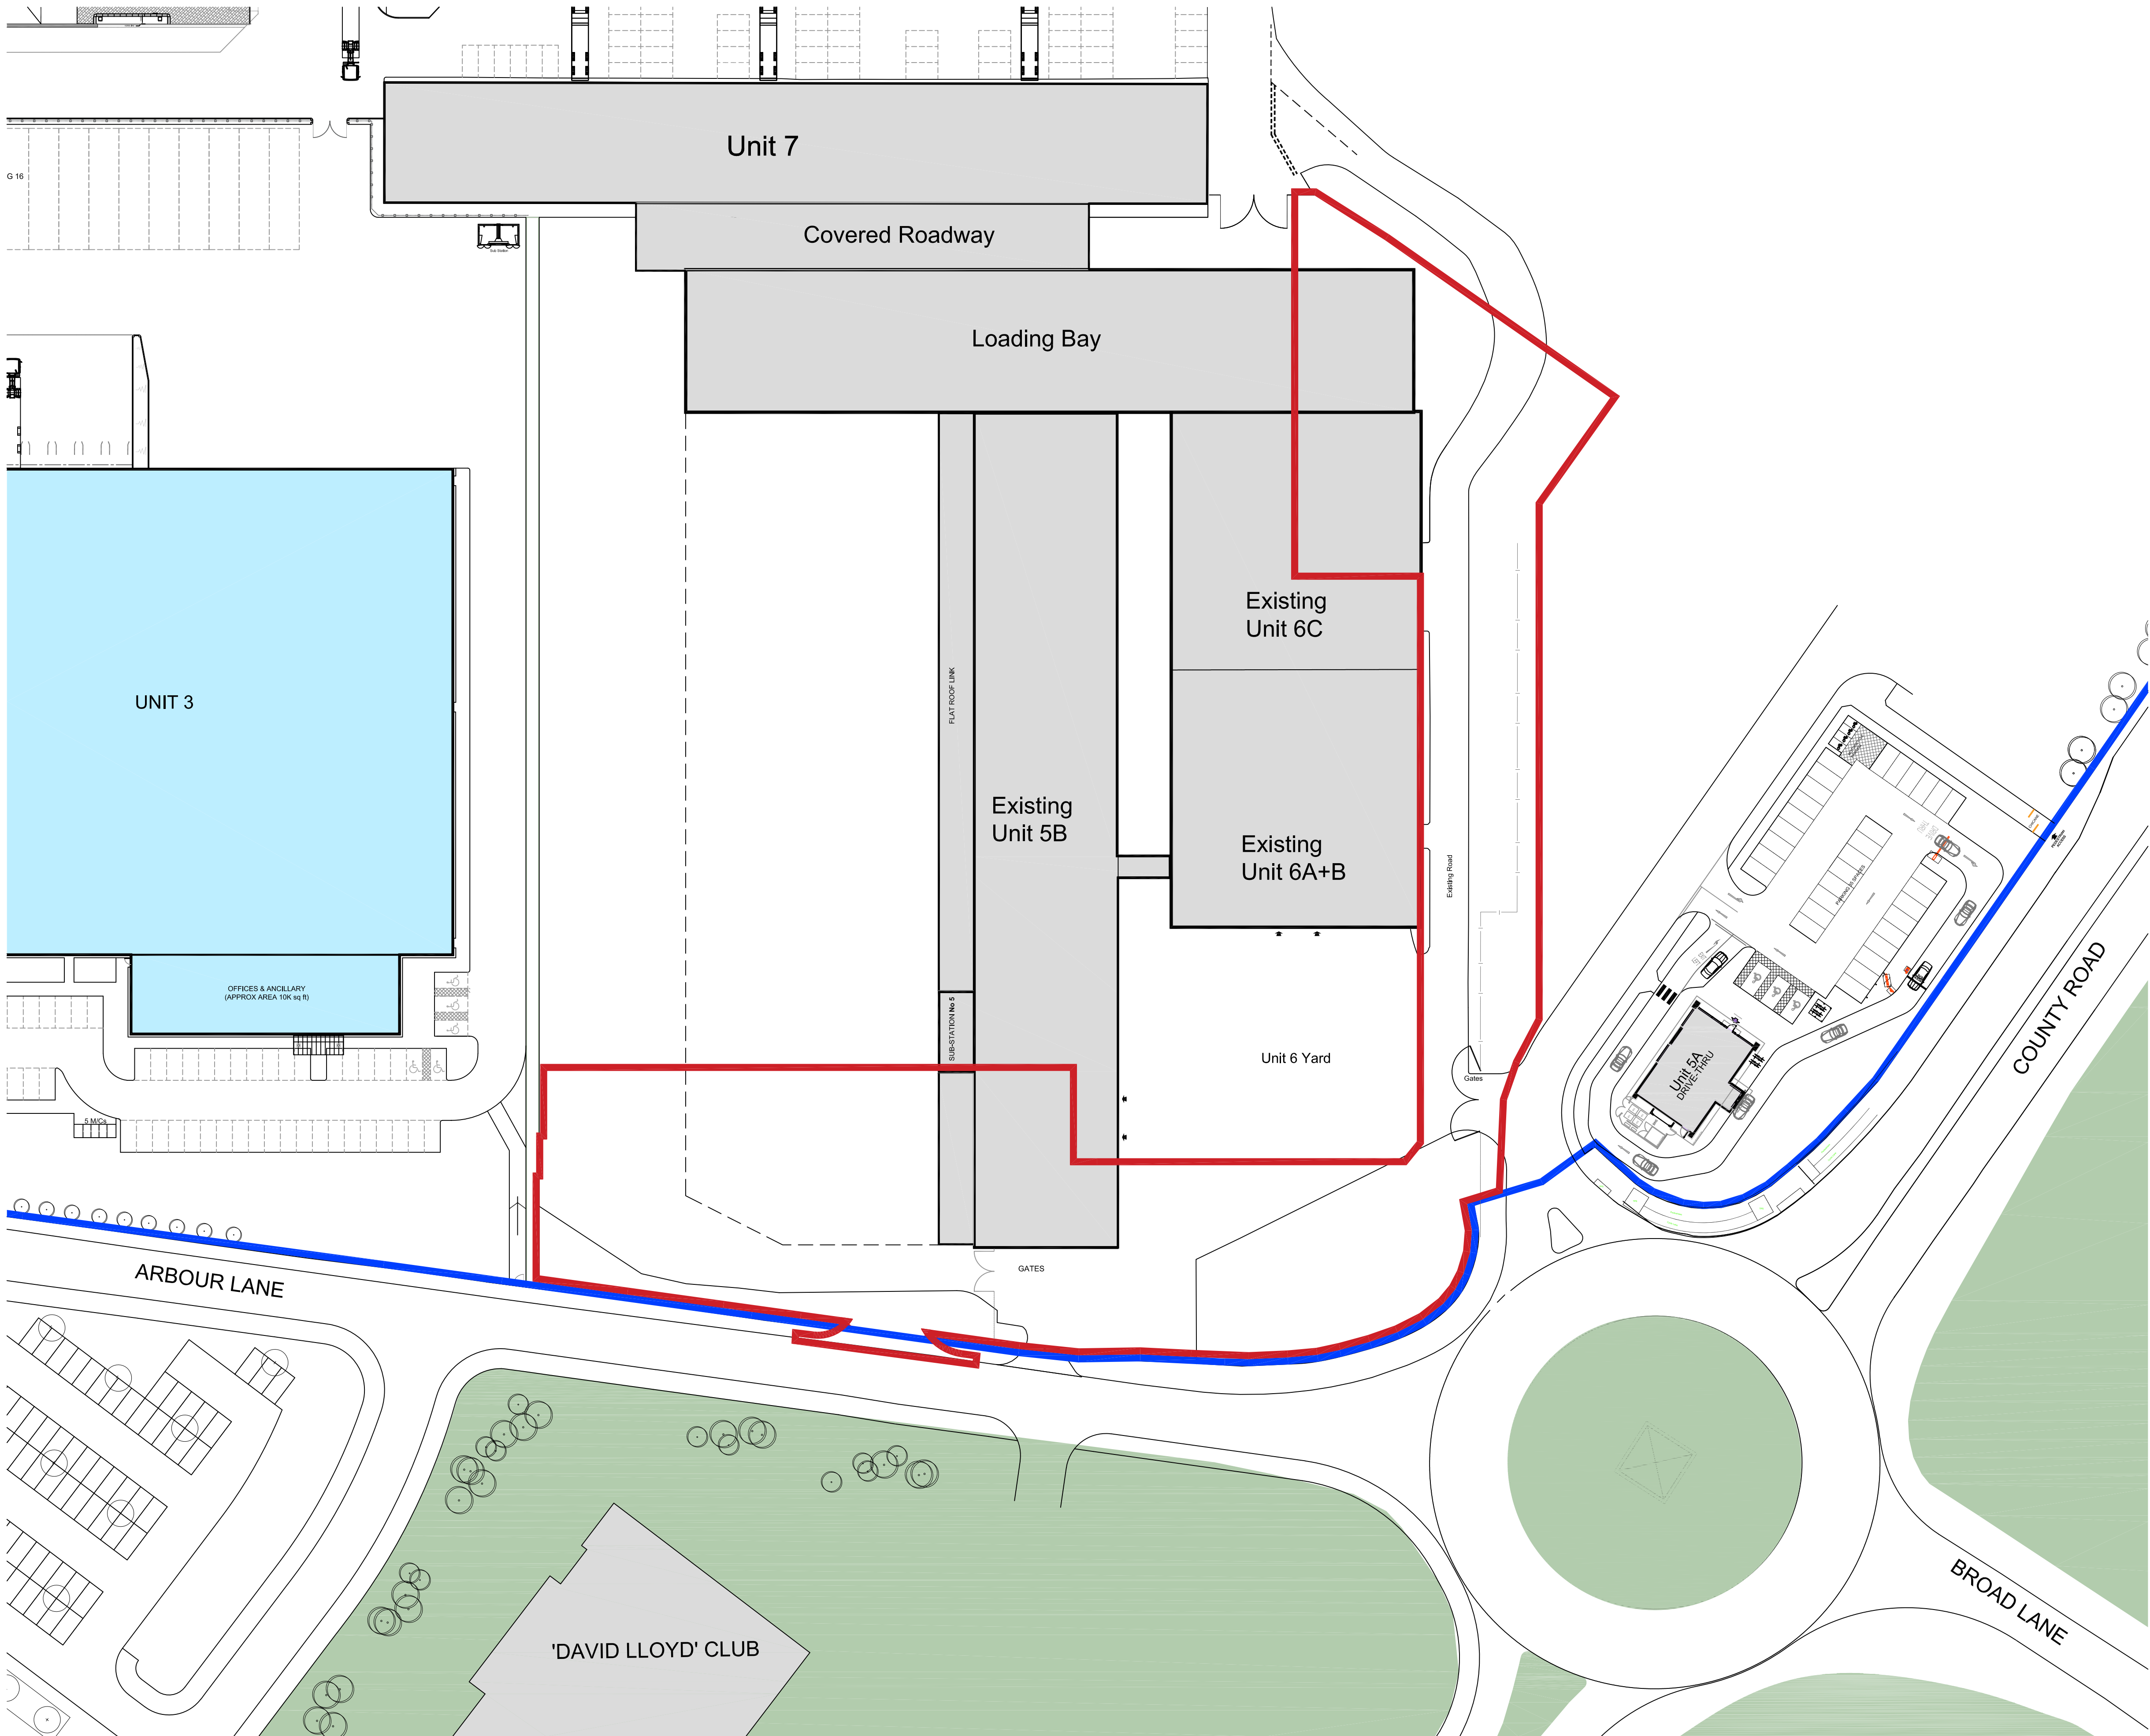


The Contractor is responsible for checking dimensions and any discrepancy to be verified with the Architects before proceeding. Figured dimensions to be worked to only. Subject to all Local Authority and Statutory approvals.  
DO NOT SCALE

# PLANNING

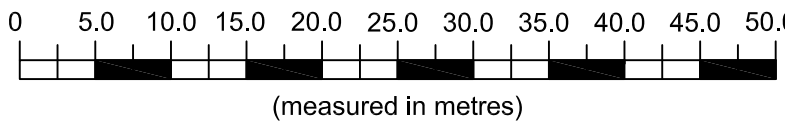

1:500

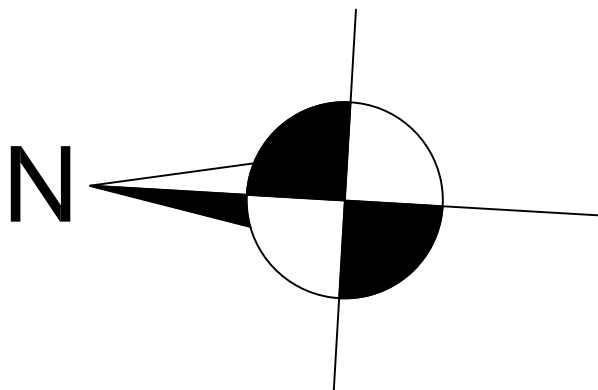

| REV | DESCRIPTION      | DATE     |
|-----|------------------|----------|
| B   | Plan updated     | 24.06.21 |
| A   | Red edge updated | 09.07.18 |

EMERSON HOUSE, HEYES LANE,  
ALDERLEY EDGE,  
CHESHIRE SK9 7LF  
Tel: (01625) 588400, Fax: (01625) 588276

**Orbit**  
Developments

location  
**ACADEMY BUSINESS PARK  
LEES ROAD KNOWSLEY L33 7SA**

title  
**SITE PLAN AS EXISTING for  
NEW ACCESS & UPDATED CAR PARKING**

| scale | @  | ref    | checked | date     |
|-------|----|--------|---------|----------|
| 1:500 | A1 | t.l.h. |         | 29.03.18 |

drawing no.  
**389-PL-2001-B**