



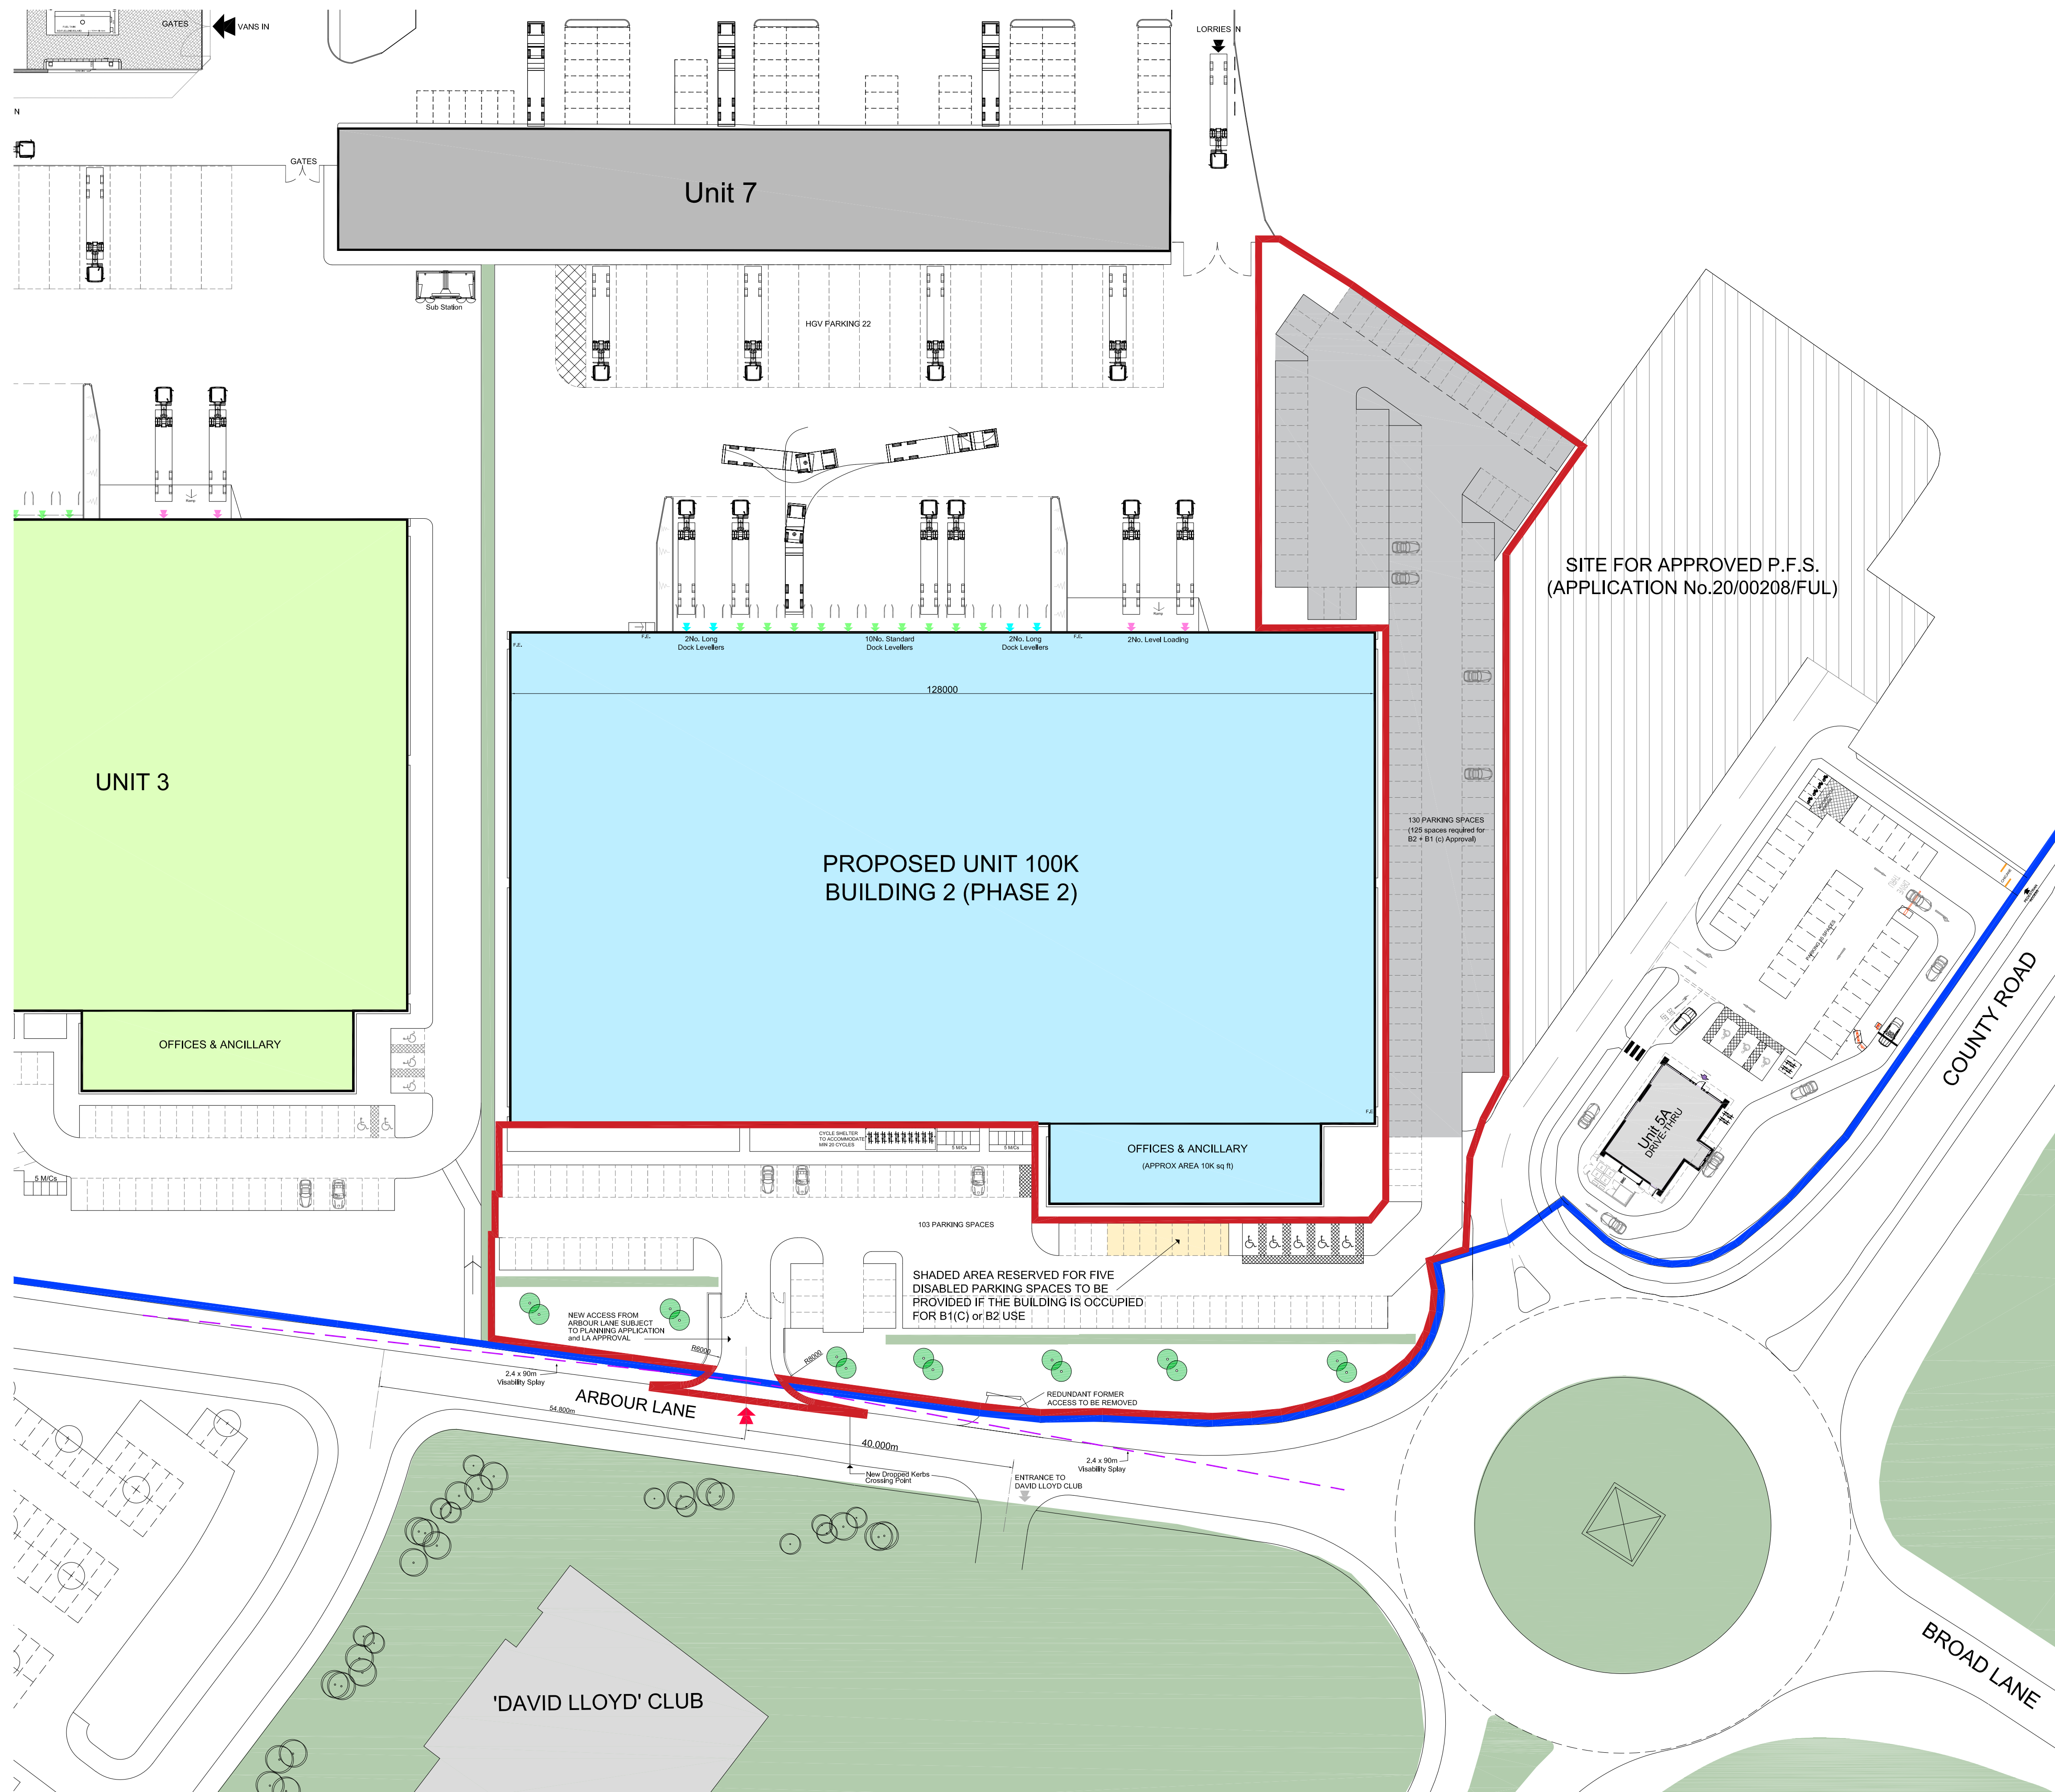


The Contractor is responsible for checking dimensions and any discrepancy to be verified with the Architects before proceeding. Figured dimensions to be worked to only. Subject to all Local Authority and Statutory approvals.
DO NOT SCALE

PLANNING

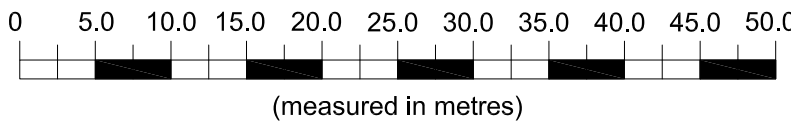

1:500

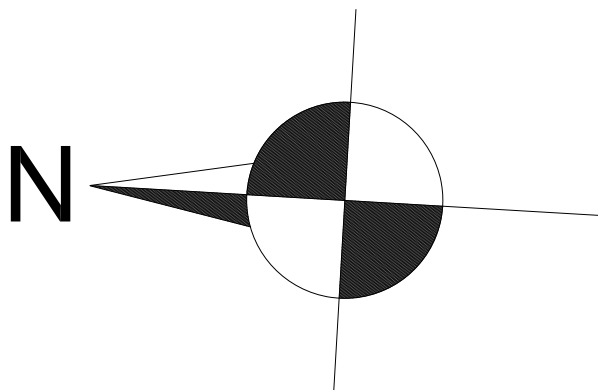

C	Plan updated	24.06.21
B	Disabled parking revised	09.07.18
A	Updated to address KMBC comments	04.07.18
REV	DESCRIPTION	DATE

EMERSON HOUSE, HEYES LANE,
ALDERLEY EDGE,
CHESHIRE SK9 7LF
Tel: (01625) 588400, Fax: (01625) 588276

Orbit
Developments

location
Academy Business Park
Lees Road Knowsley L33 7SA

title
SITE PLAN AS PROPOSED for
NEW ACCESS & UPDATED CAR PARKING

scale	ref	checked	date
1:500 @ A1	t.l.h.		29.03.18

drawing no.
389-PL-2002-B