

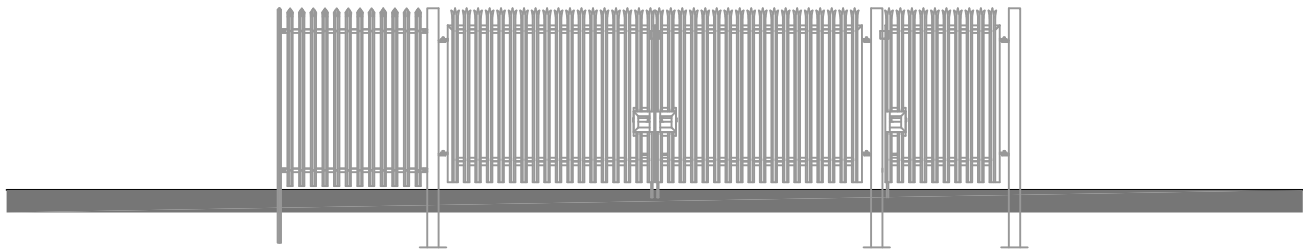
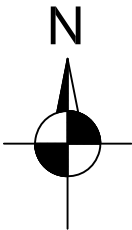


The Contractor is responsible for checking dimensions and any discrepancy to be verified with the Architects before proceeding. Figured dimensions to be worked to only. Subject to all Local Authority and Statutory approvals.
DO NOT SCALE



PLANNING

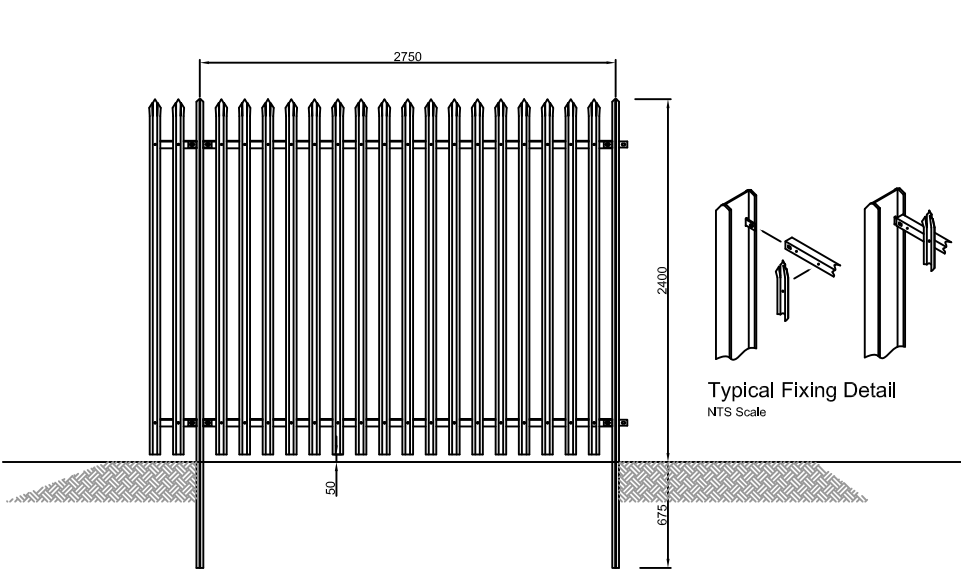

West Elevation
Main Vehicular & Pedestrian Gates
Scale 1:100

 

Typical Palisade Panel
Scale 1:50

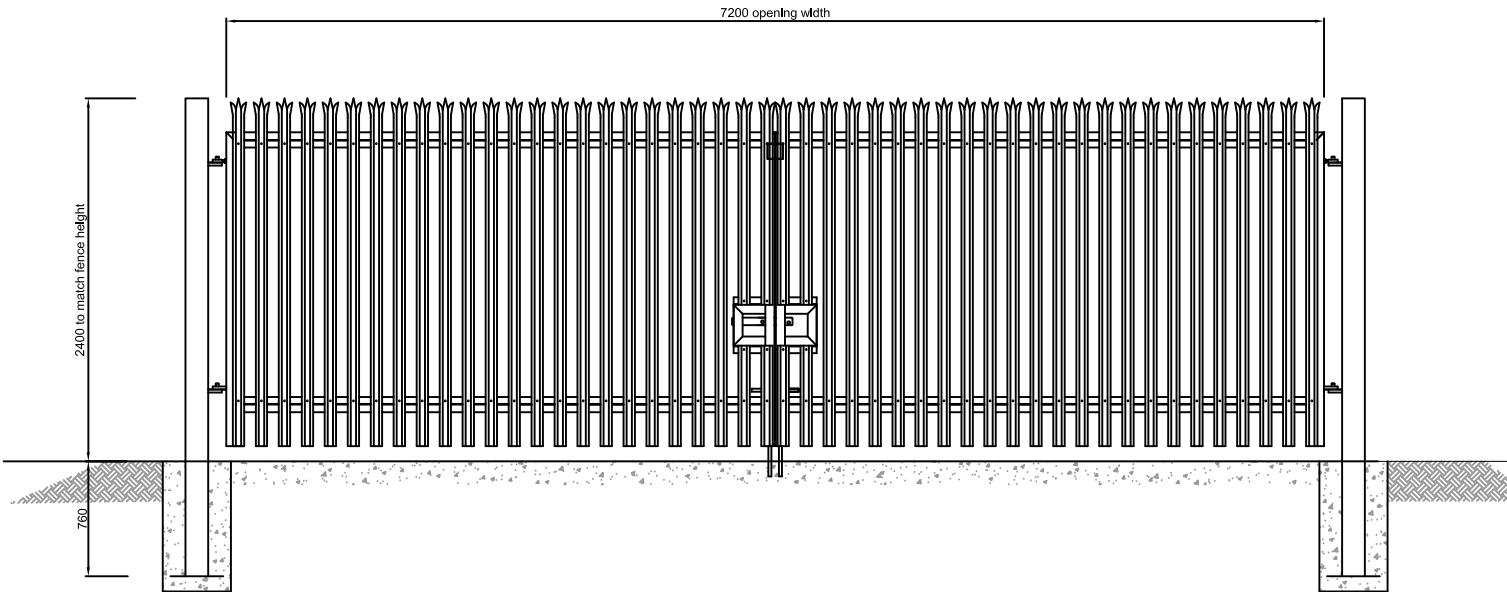 

Double Gate Palisade
Scale 1:50

REV	DESCRIPTION	DATE
EMERSON HOUSE, HEYES LANE, ALDERLEY EDGE, CHESHIRE SK9 7LF Tel: (01629) 588400. Fax: (01629) 588276		
Orbit Developments		
location ACADEMY BUSINESS PARK LEES ROAD KNOWSLEY L33 7SA		
title Proposed Security Gates & Fence to Arbour Lane Access		
scale 1:50+100@ A3	ref t.l.h.	checked
		date 29.03.18
drawing no. 389-PL-2004		