



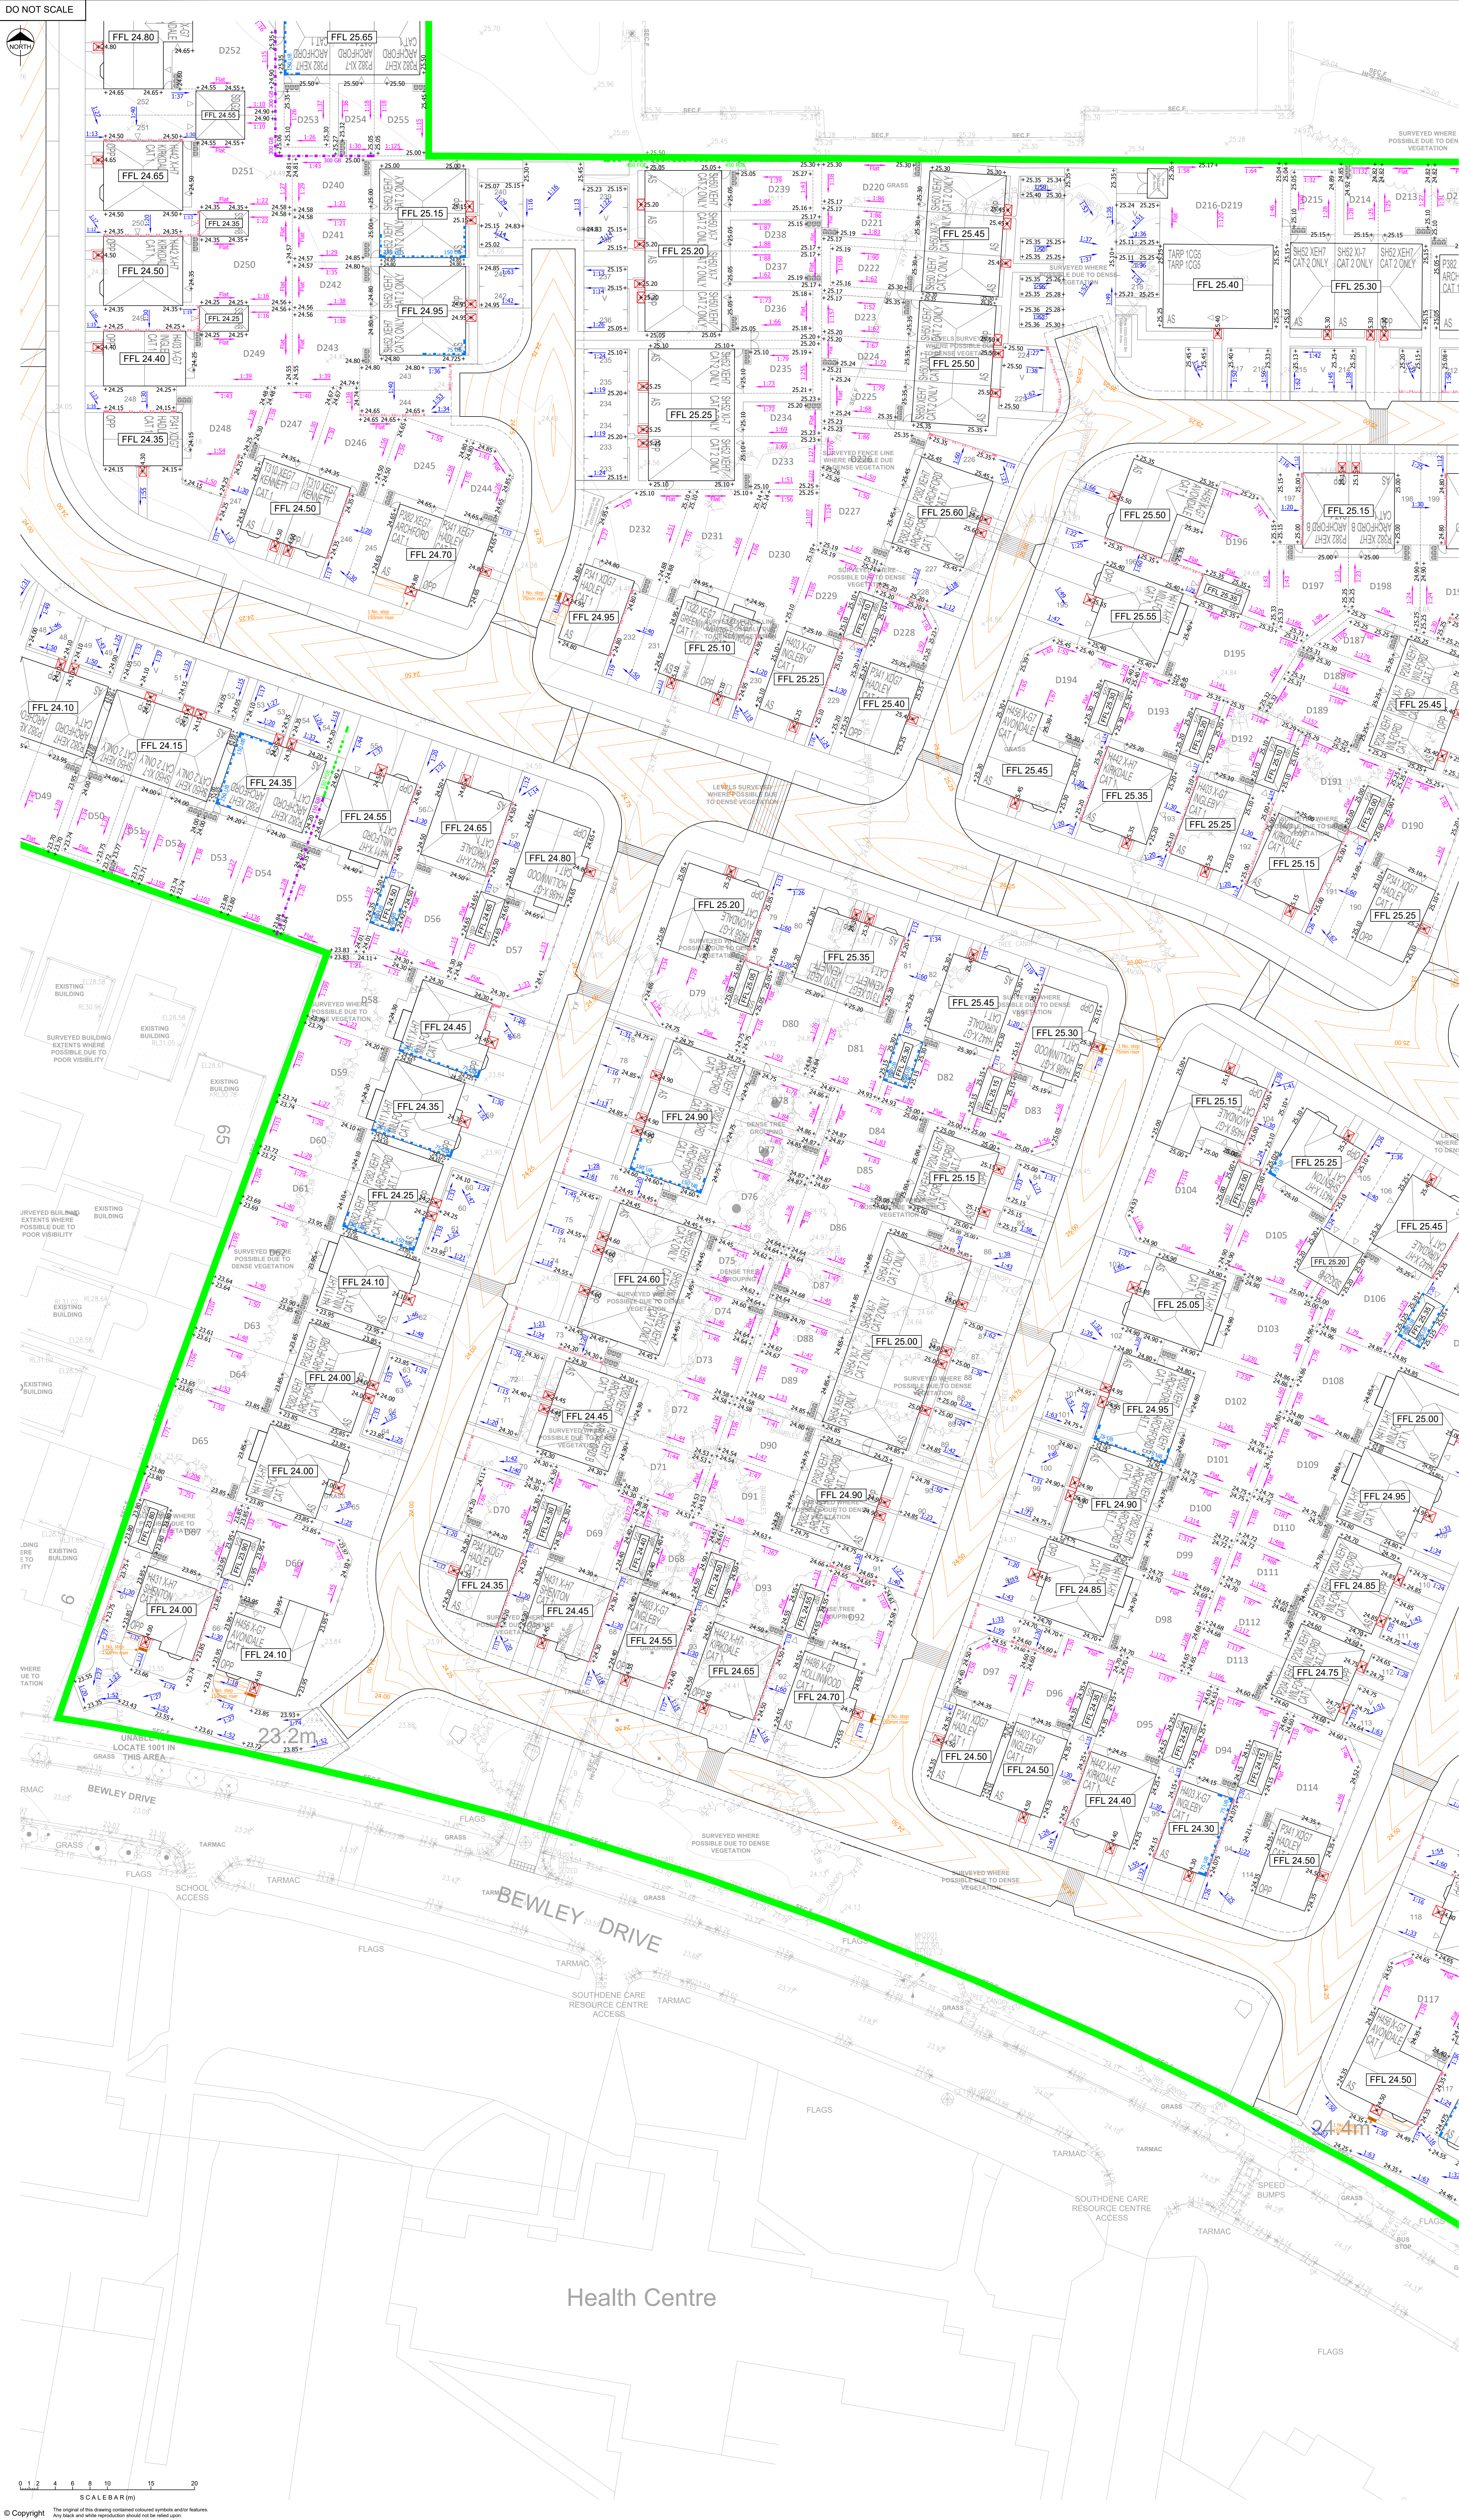

- Notes**
- This drawing is to be read in conjunction with all other Engineers drawings and Architects drawings.
 - The contractor shall check all tie-in's for line and level with existing before commencing any works. The Engineer should be notified immediately should any errors be found
 - It is the Contractors responsibility to locate any service apparatus in the vicinity of the works.
 - Garden, driveway and access path gradients to be checked on site for compliance with Building Regulations Part M prior to finalising external levels.

Legend

- 600 V Brick Retaining Wall
- 400 FOG Flag Retaining Wall
- 400 FOG Concrete Post & Gravel Board
- 100 UB Underbuild
- 100 T Tanking
- 100 D Double Damp
- 450 STEP Step in Slab
- ACO Drain
- Steps to Footpath
- Drive / Footpath Gradient
- Garden Gradient
- Existing Ground Level
- Proposed Ground Level
- Private Gully
- Garden Batter
- Plot Slab Level
- Alternative Access

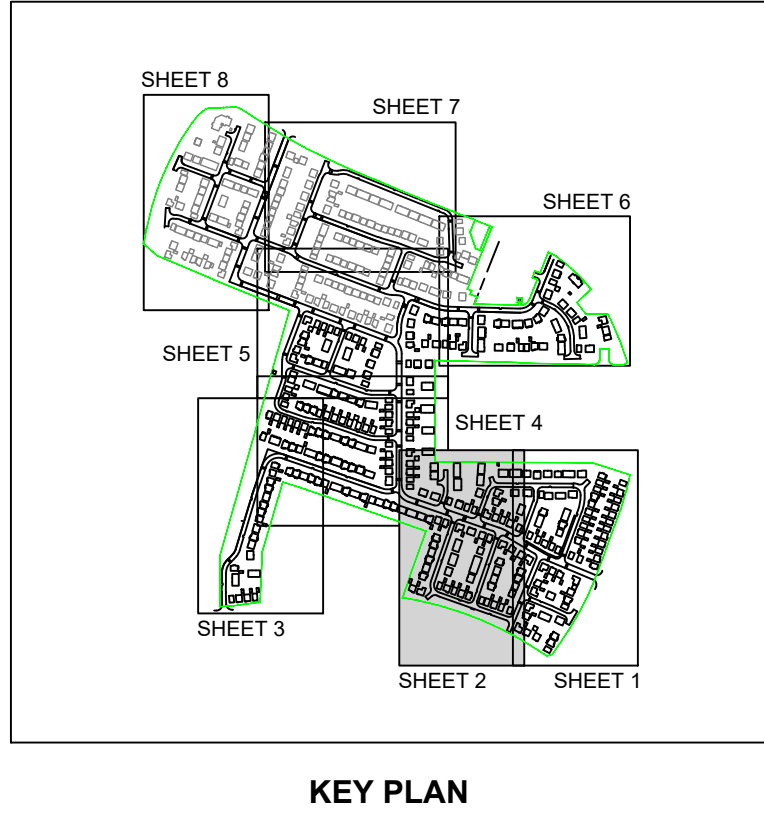

Design based on Layouts:
Cherryfield Drive, Kirkby, Planning Layout (South Parcel)
Dwg No. 203004, Dated 11 March 2024
Rev: AB

Design based on Layouts:
Cherryfield Drive, Kirkby, Planning Layout (North Parcel)
Dwg No. 203005, Dated 11 March 2024
Rev: AA

Grid/Level datum based on Topos:
Cherryfield Drive, Kirkby, Topographical Land Survey
Dwg No. DWHTS.04 Sheets 1 to 3, Dated 27.04.21
Rev: -

Topographical Land Survey:
Former All Saints School Cherryfield Drive, Knowsley
Dwg No. A0 14F063/001 Sheets 1 & 2, Dated July '14
Rev: -

- Coopers Drawing List**
- 7778/01 Proposed S104 Drainage Layout
 - 7778/02 Proposed Highway Setting Out
 - 7778/03 Proposed Highway Layout
 - 7778/04 Proposed Highway and Drainage Longsections
 - 7778/05 Highway Construction Details
 - 7778/06 Proposed Surface Finishes
 - 7778/07 S104 Agreement Plan
 - 7778/08 External Works Layout
 - 7778/09 Private Drainage Layout
 - 7778/10 Private Drainage Construction Details
 - 7778/11 Manhole Schedules
 - 7778/12 Face Control Manhole Details
 - 7778/13 Surface Water Catchment Areas
 - 7778/14 Surface Water Attenuation Details
 - 7778/15 Proposed Cut and Fill Earthworks
 - 7778/16 Plot Setting Out
 - 7778/17 Manhole Connection Plan

TENDER

coopers
chartered consulting engineers

Tel 01244 684910
Email: admin@coopers.co.uk
Web: http://coopers.co.uk

BARRATT HOMES
Barratt David Wilson Homes
303 Bridgewater Place
2nd Floor
Warrington
Cheshire
WA3 3GF
Cheire
TEL: 01925 846600

DAVID WILSON HOMES
WHERE QUALITY LIVES

CHERRYFIELD DRIVE, KIRKBY.

External Works Layout
Sheet 2 of 8

DRAWING NUMBER	SCALE AT A0	1:250
7778 / 08-2	DATE	16.04.25
	DRAWN	PJN
	CHECKED	JAR