


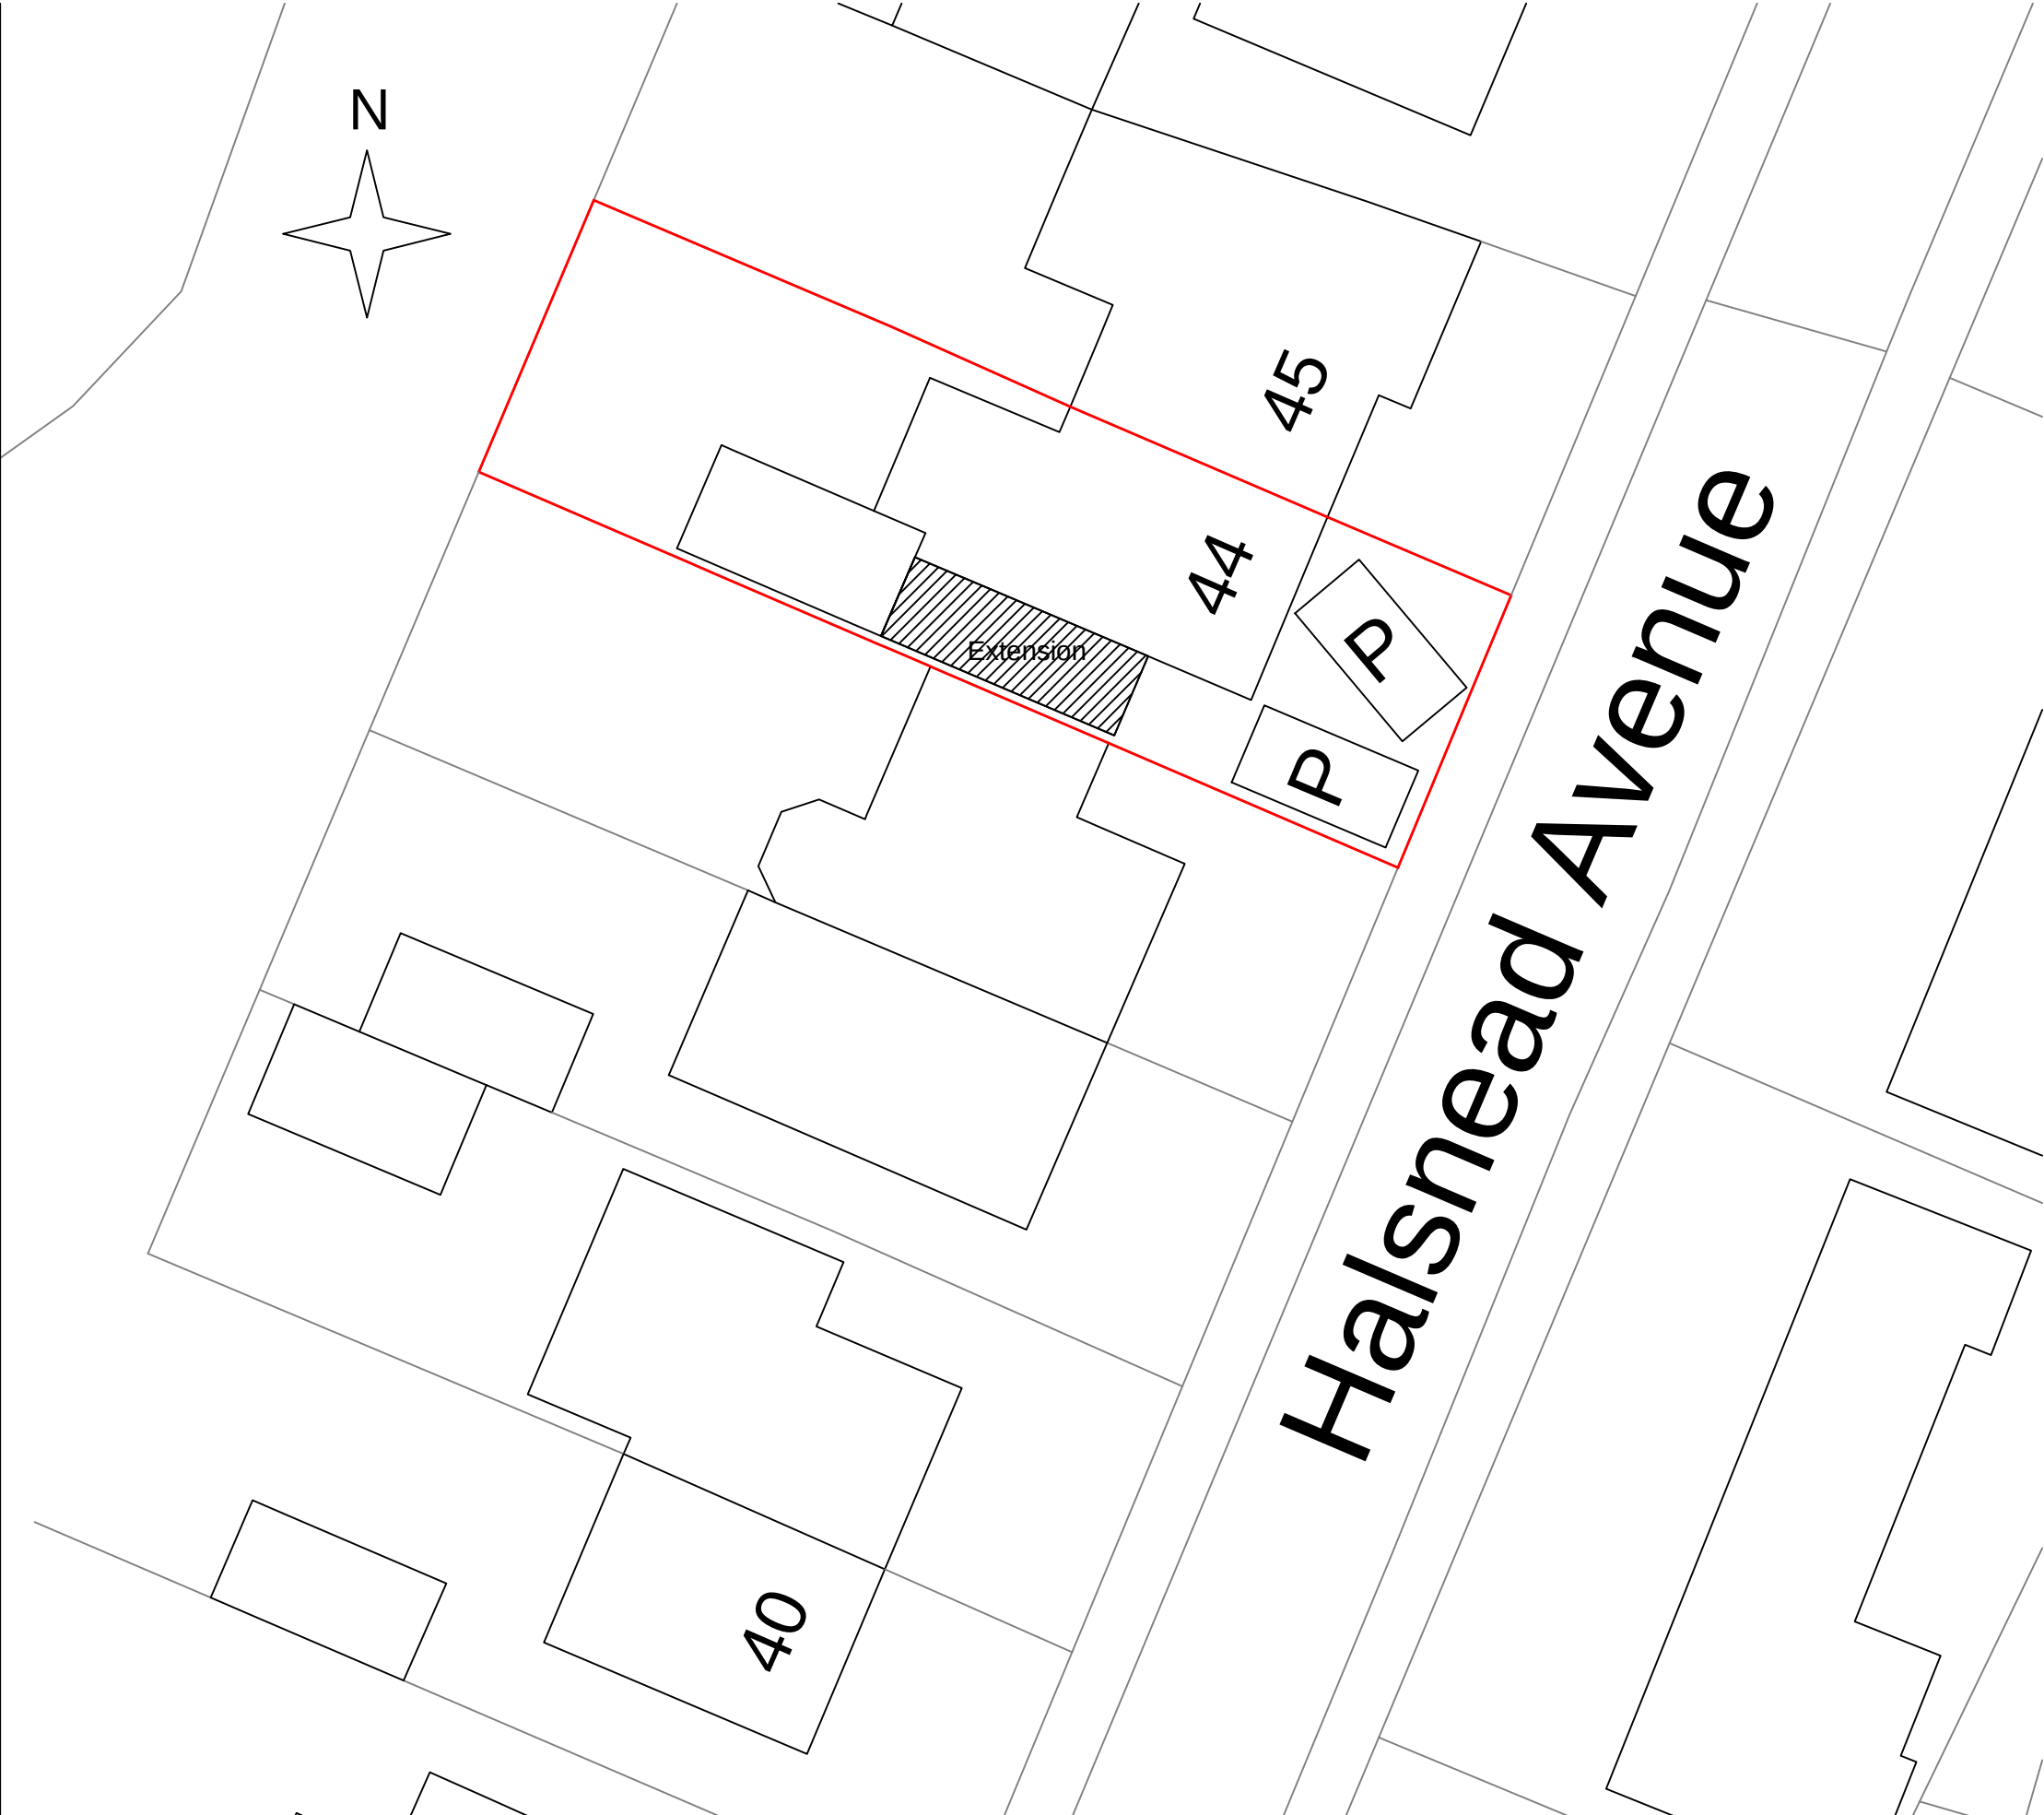

Client: Mr Phil McAdam	
44, Halsnead Avenue, Whiston, Prescot, L35 3SD	
Proposed Block Site Plan	
Scale: 1:200 on A3	Ref: PBSP 01
GBS Design Services Ltd. Tel: 07981 638 510	
Copyright GBS Design Services 2025 E: glawrencebrown@aol.com	
16 May 2025	Geoff Brown MCIAT