




NOTES
All dimensions to be checked on site. McGovern Architectural Design.
accepts no responsibility for any unauthorised amendments to the drawing
and does not permit unauthorised copying of the drawing. This drawing is
copyright and remains the property of McGovern Architectural Design unless
otherwise agreed.

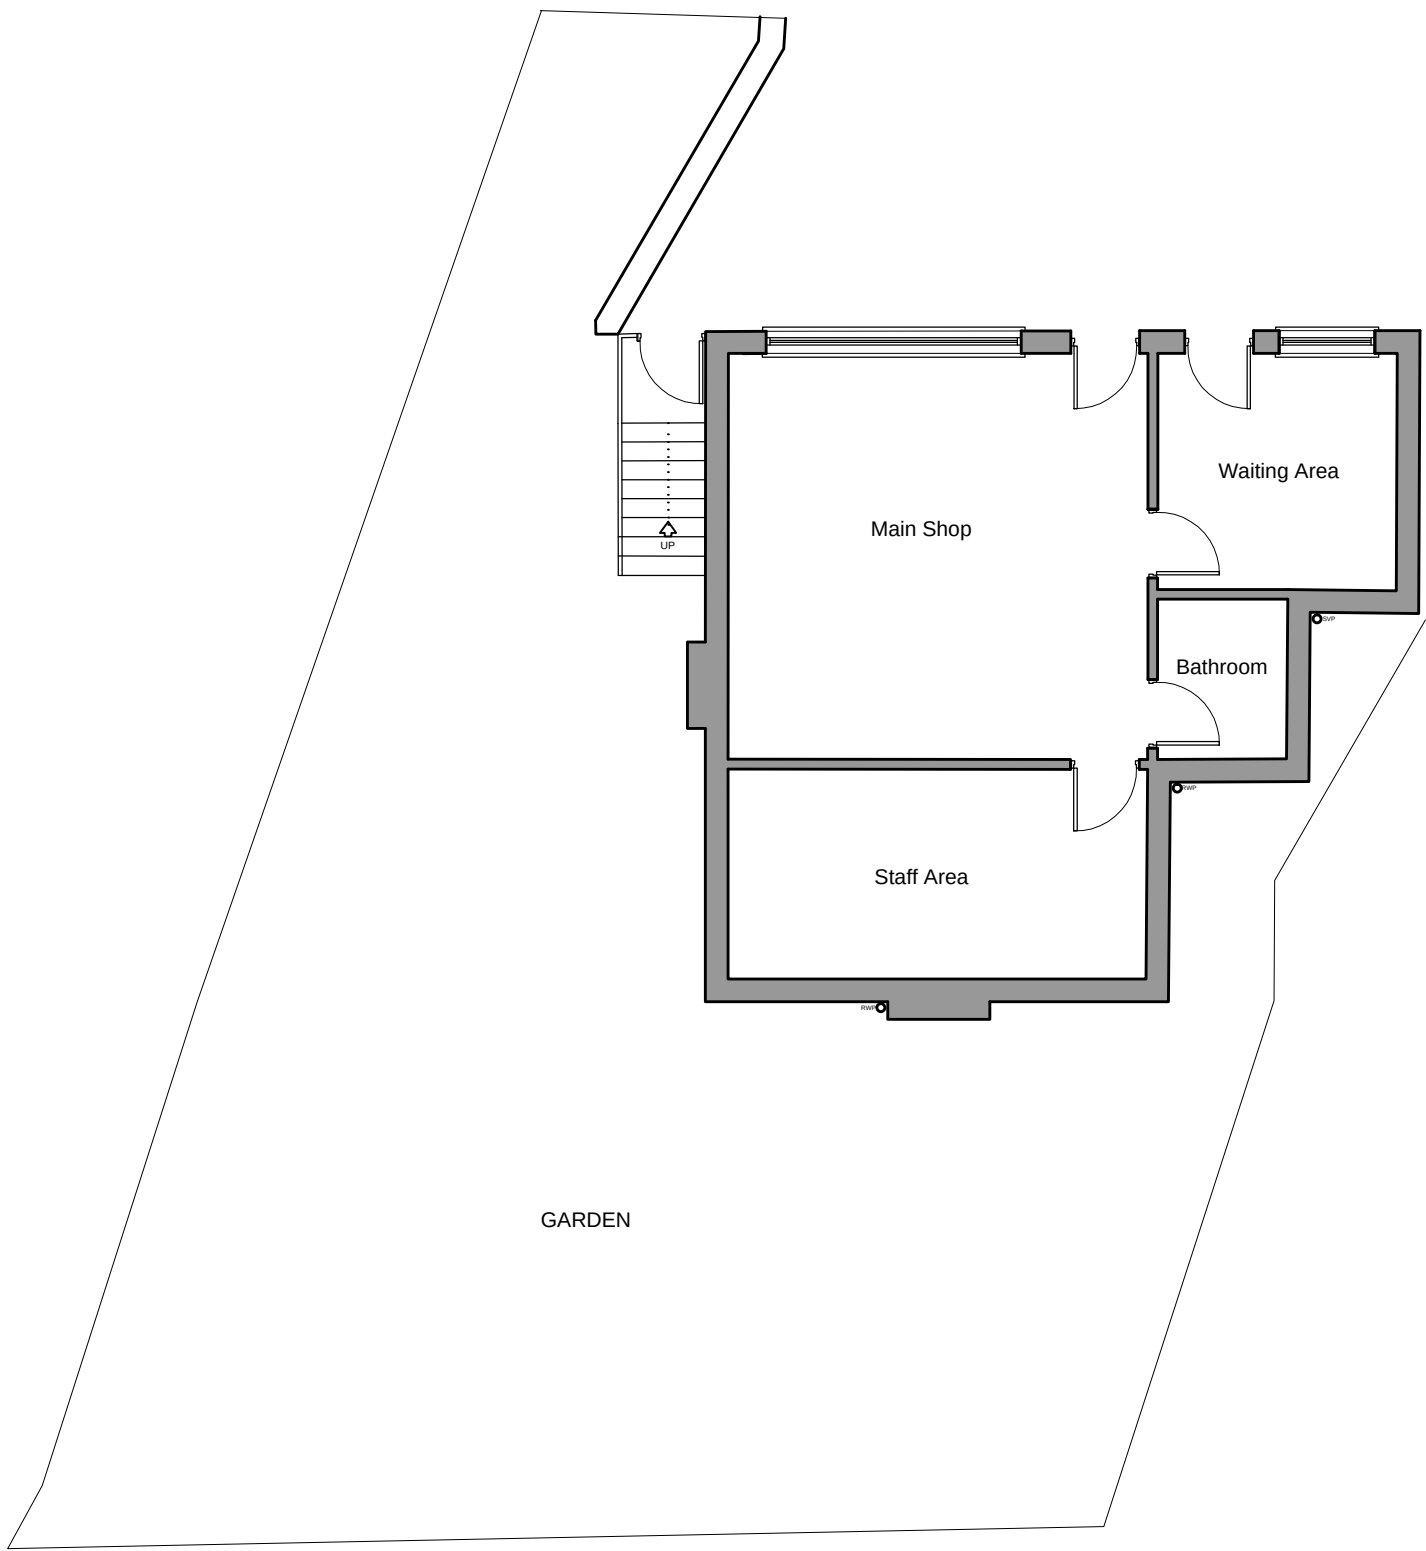



EXISTING GROUND FLOOR PLAN
Scale 1:100

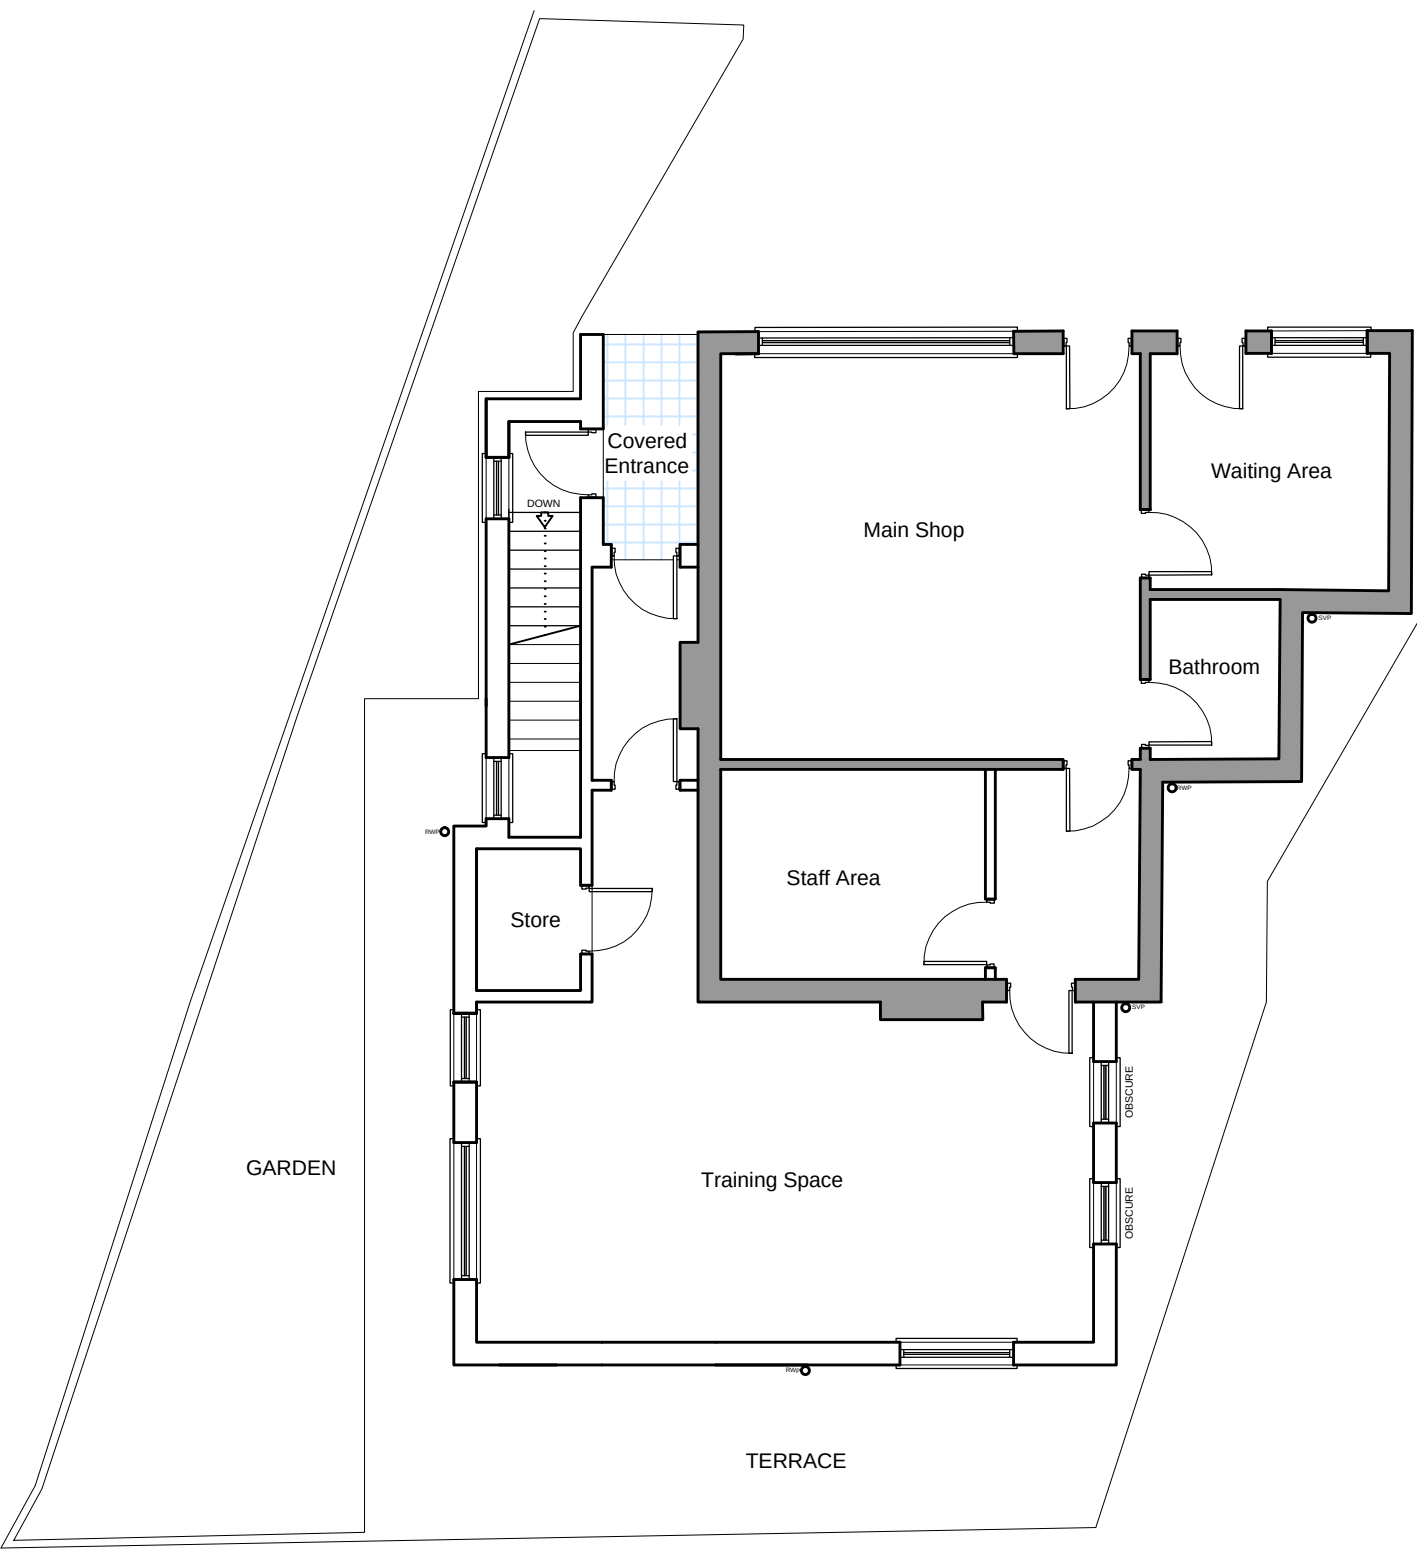


PROPOSED GROUND FLOOR PLAN
Scale 1:100

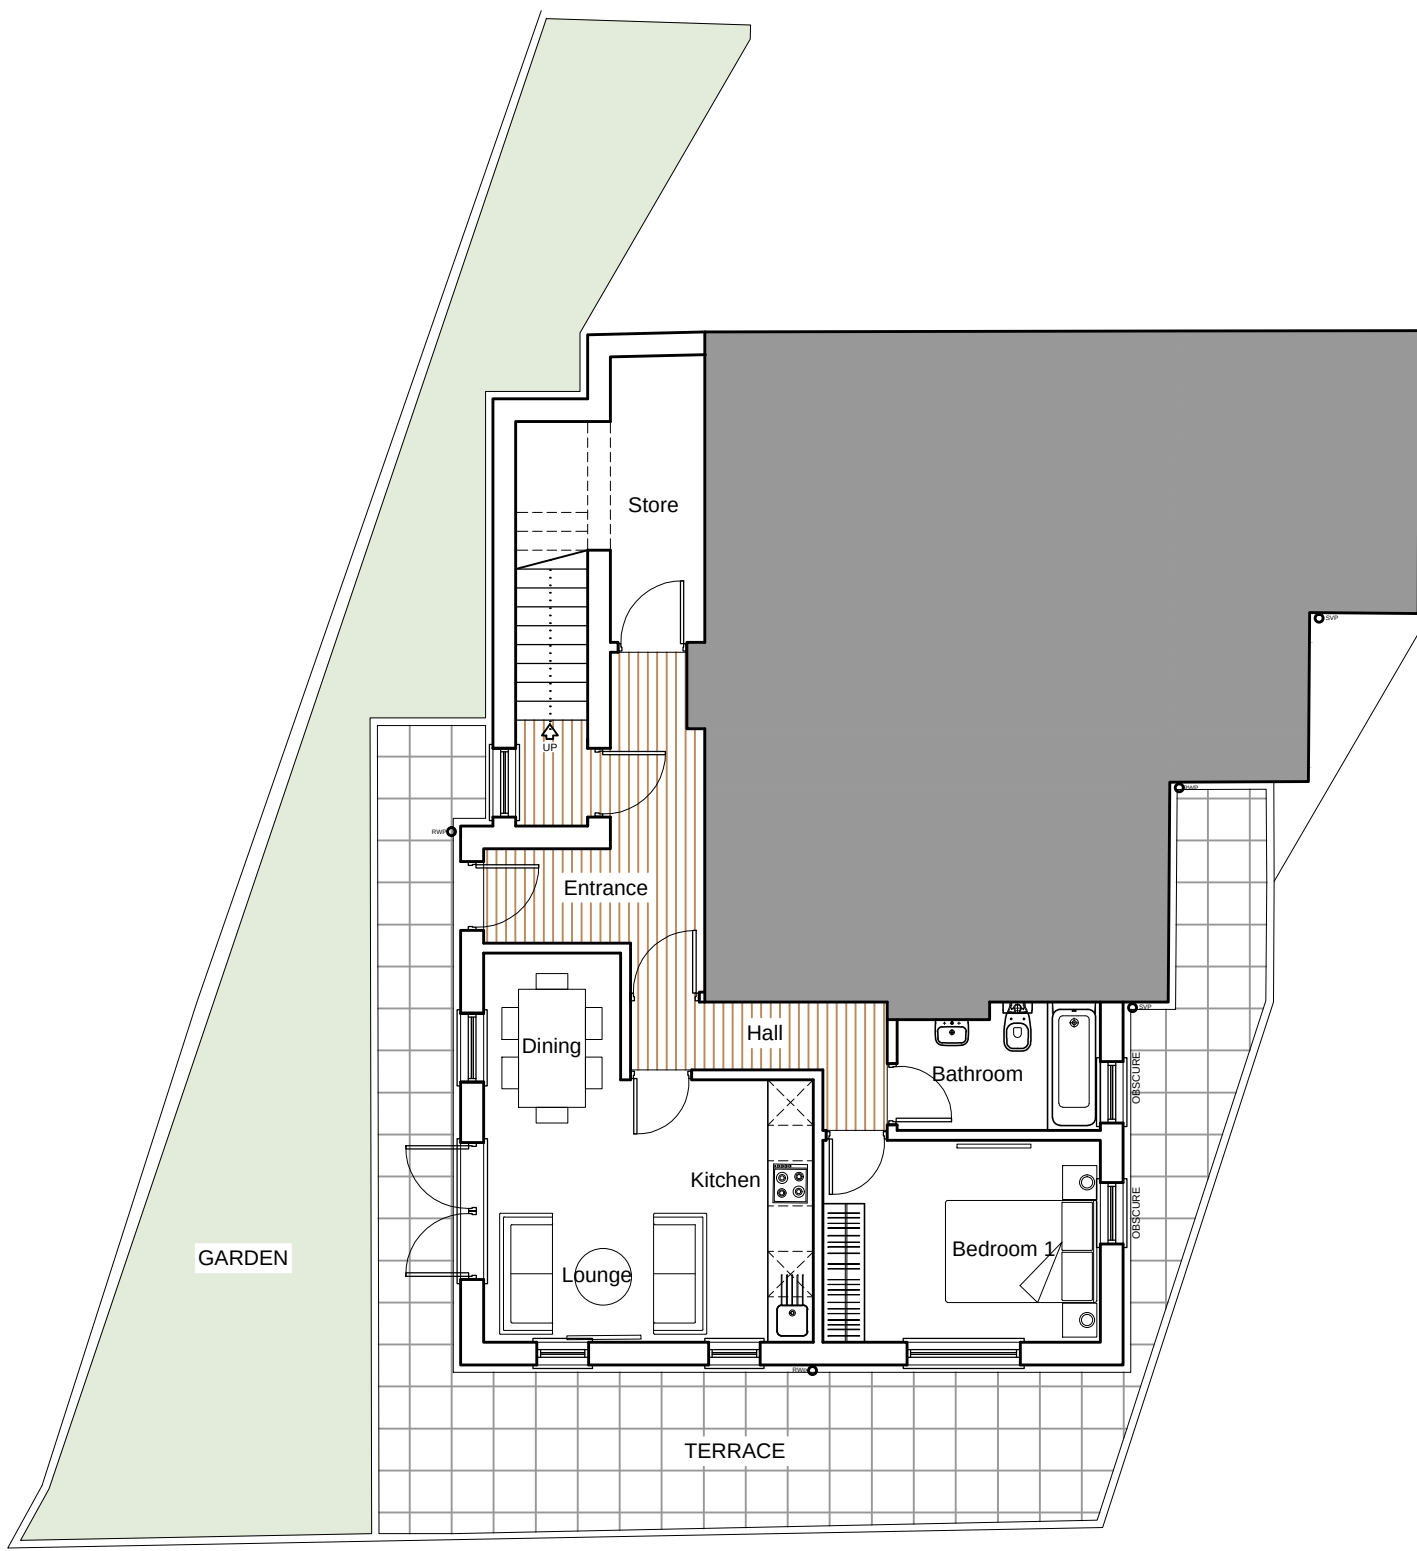


PROPOSED LOWER GROUND FLOOR PLAN
Scale 1:100

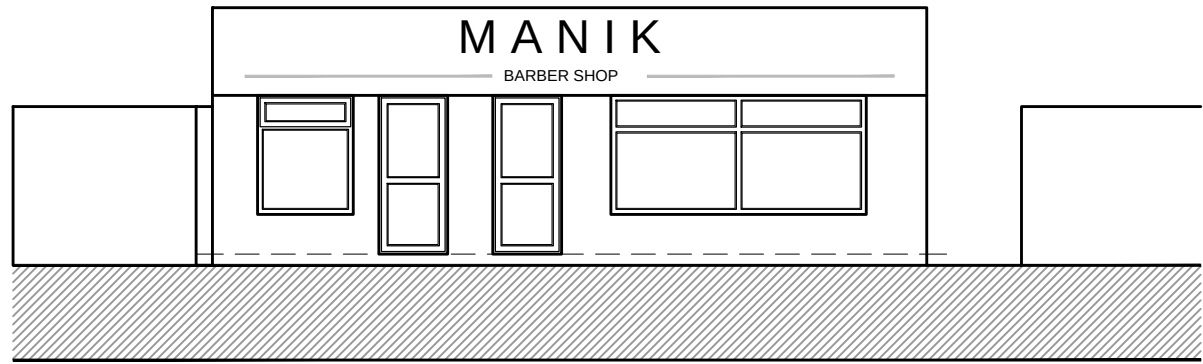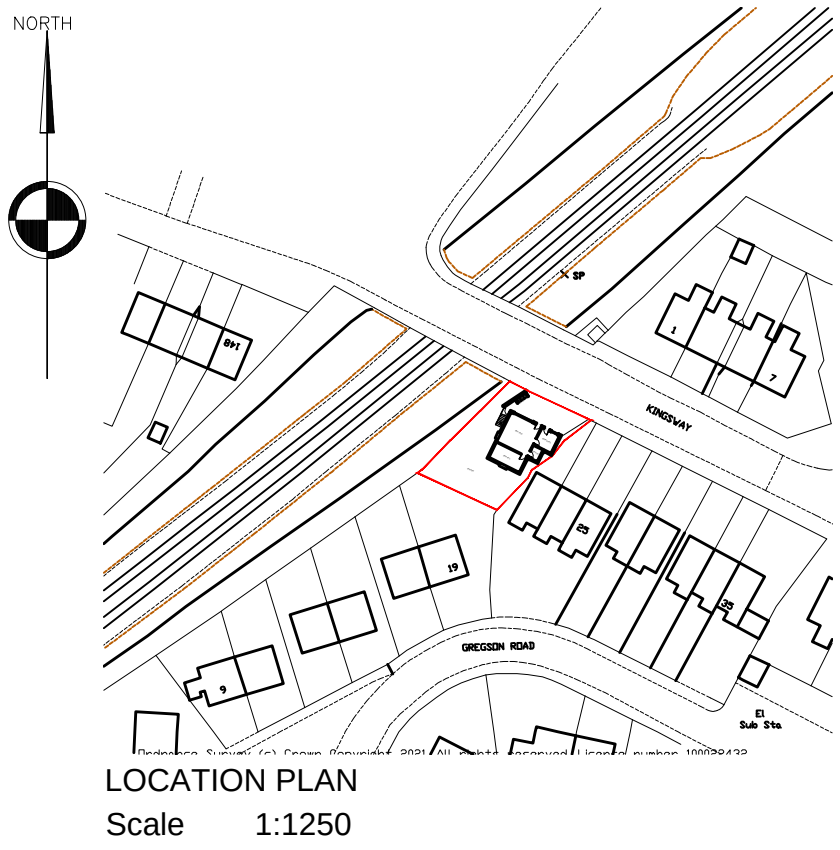


EXISTING FRONT ELEVATION
Scale 1:100

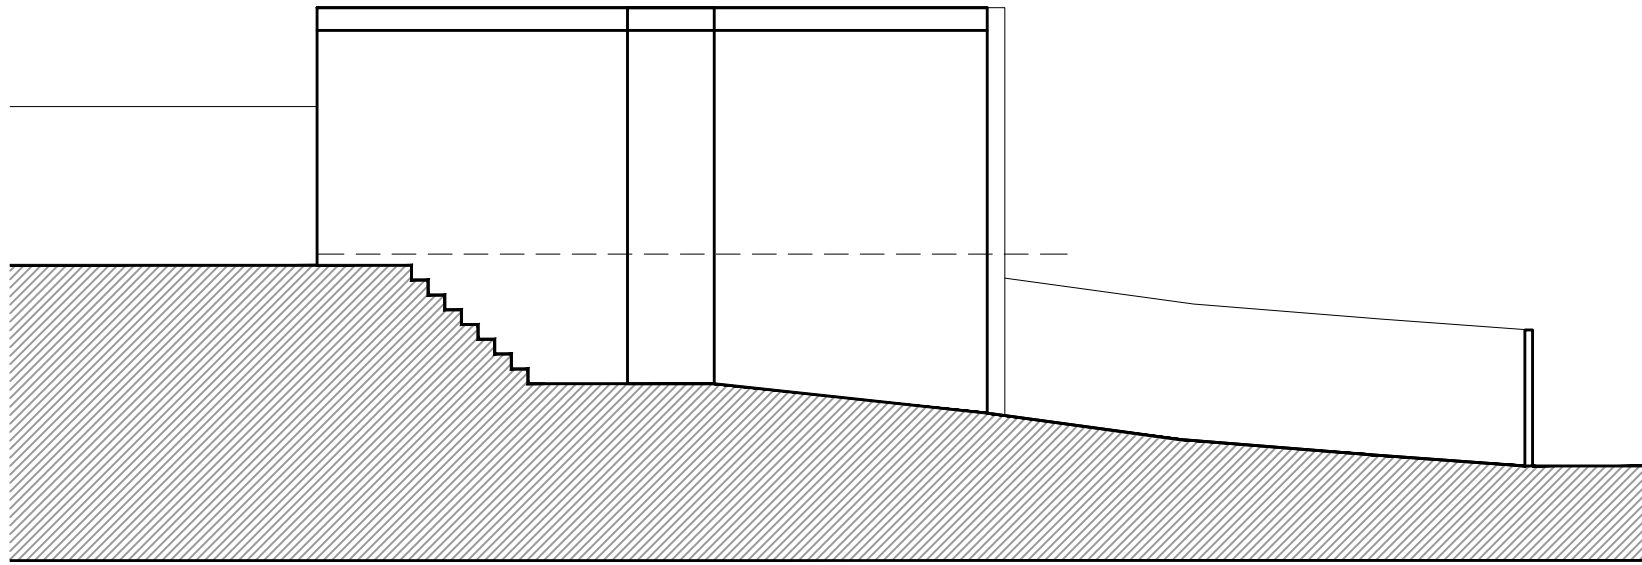


EXISTING SIDE ELEVATION
Scale 1:100

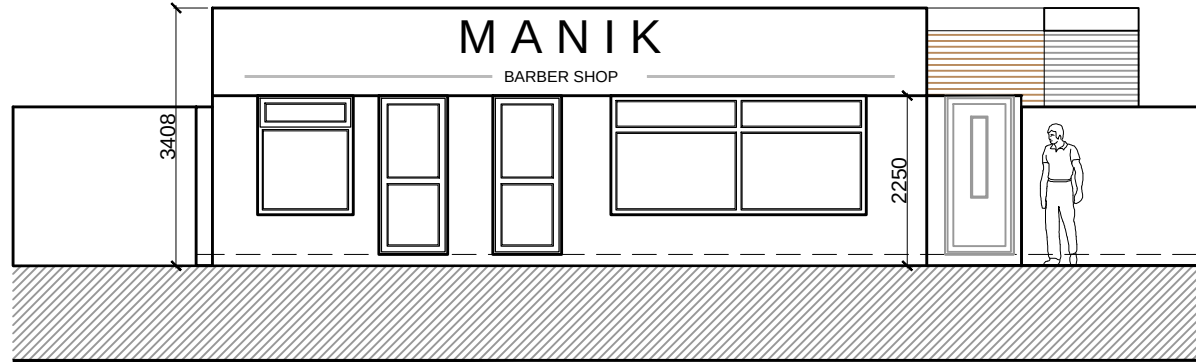


PROPOSED FRONT ELEVATION
Scale 1:100

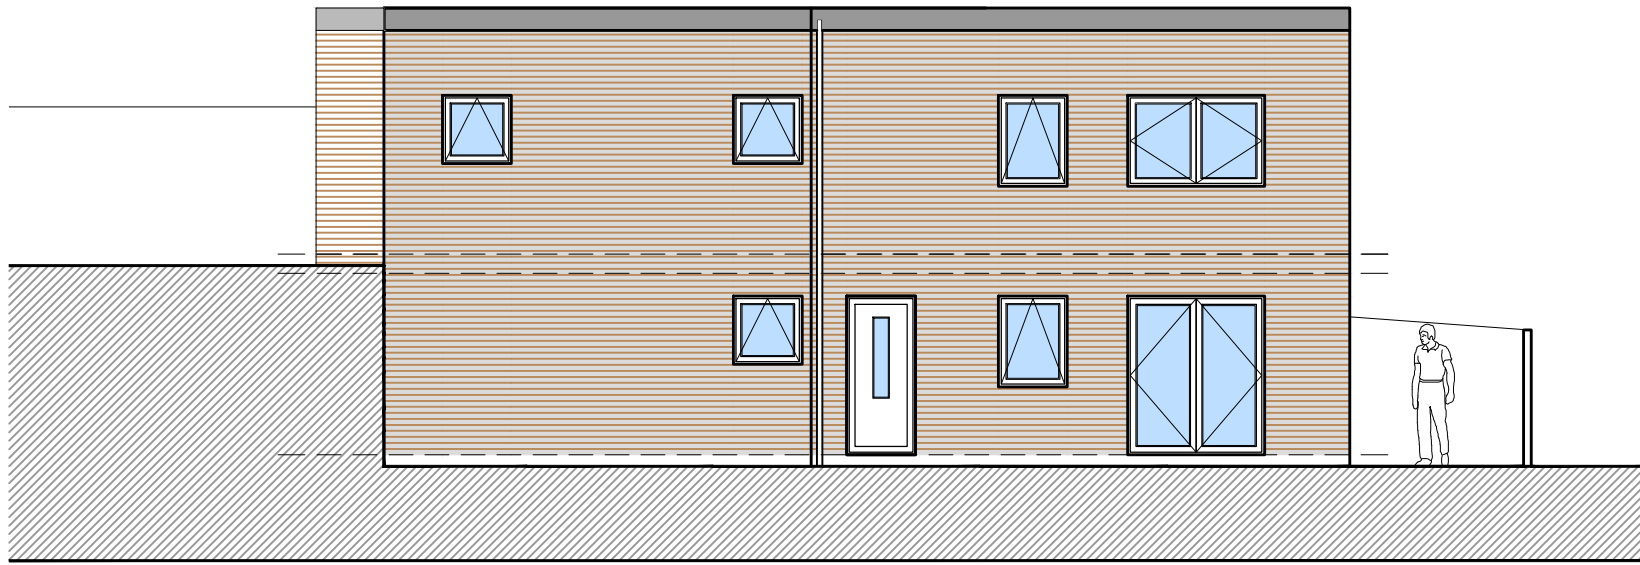


PROPOSED SIDE ELEVATION
Scale 1:100

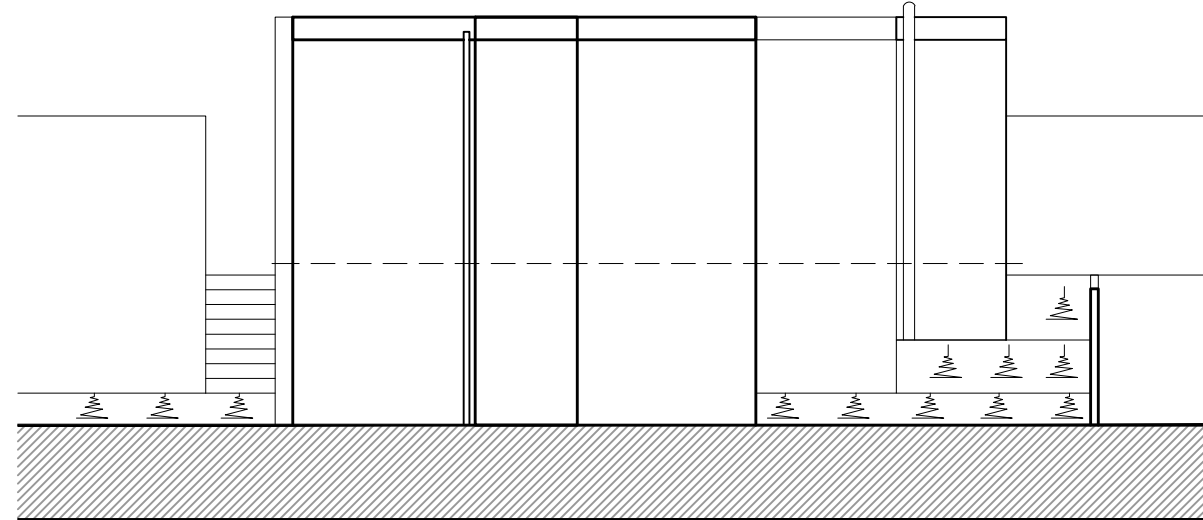


EXISTING REAR ELEVATION
Scale 1:100

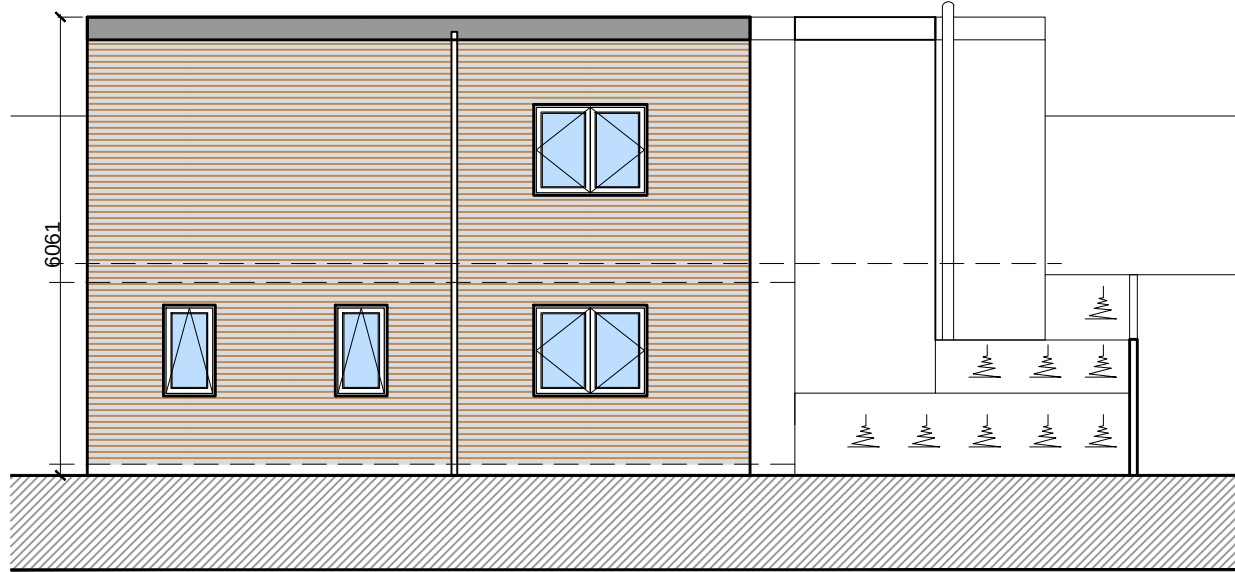

PROPOSED REAR ELEVATION
Scale 1:100

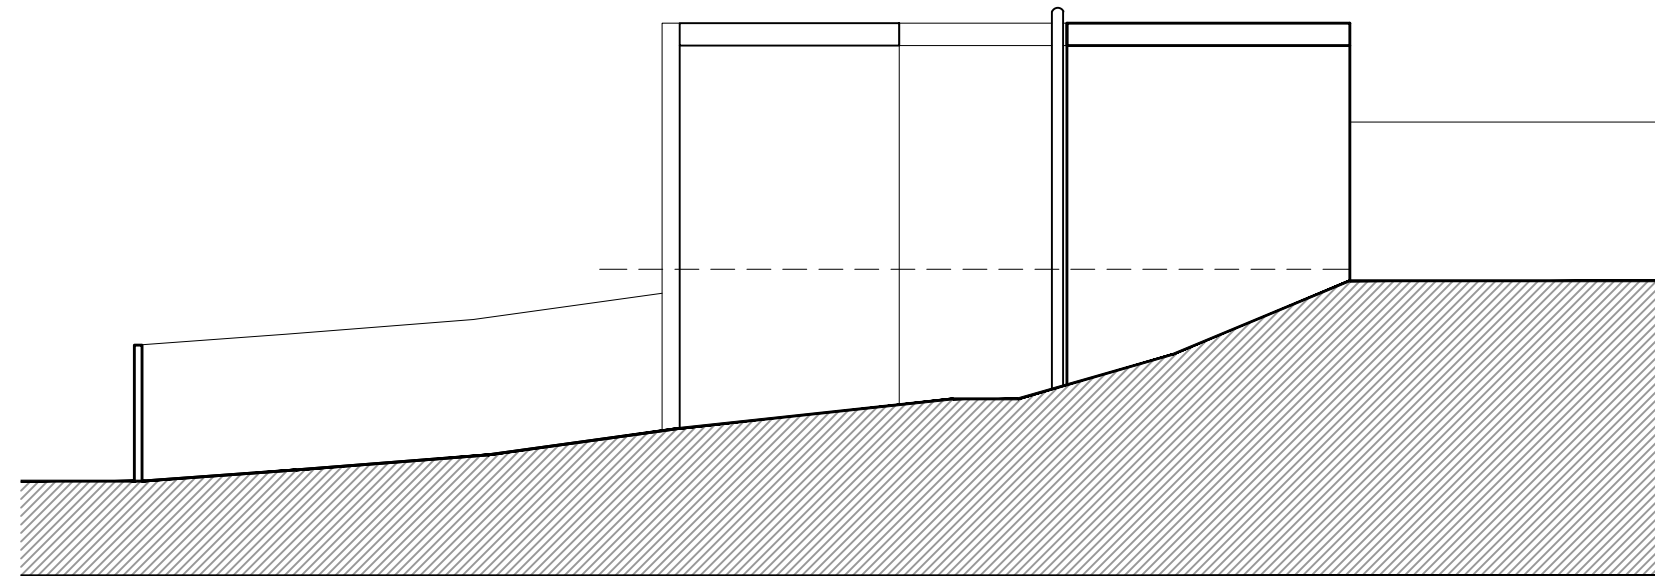


EXISTING SIDE ELEVATION
Scale 1:100

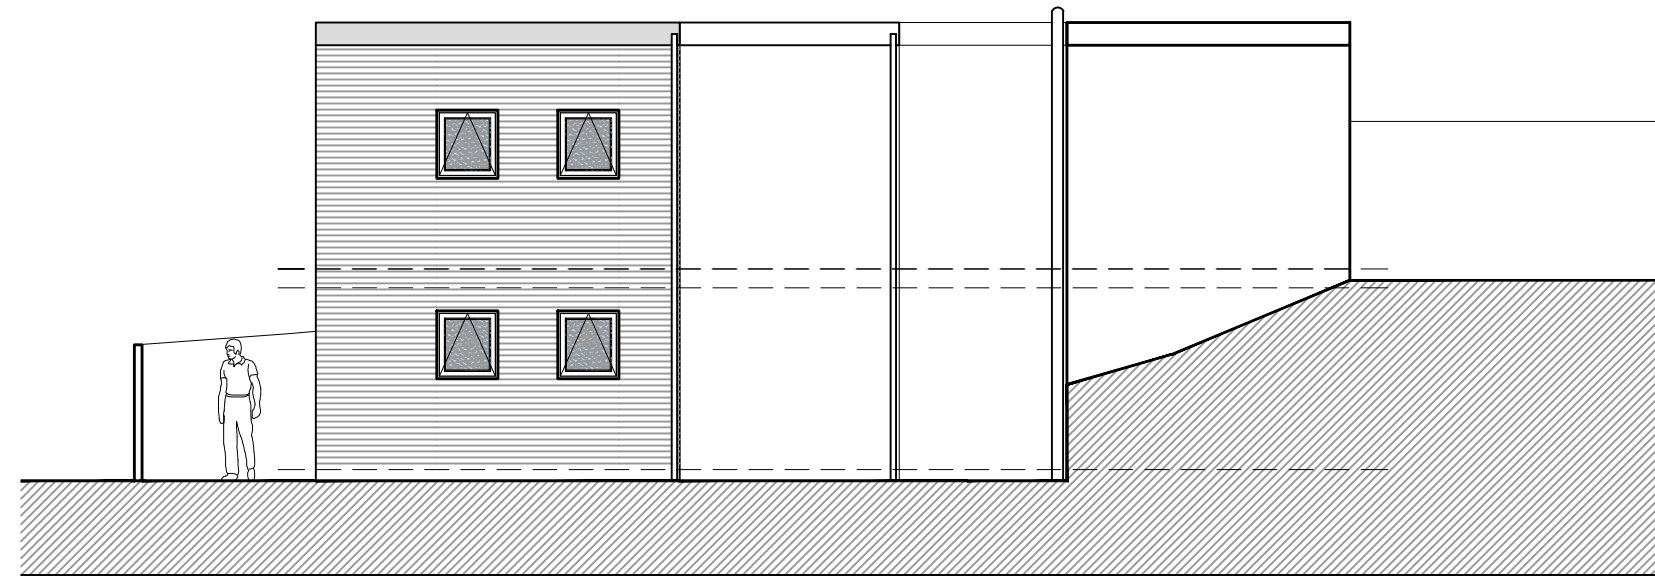


PROPOSED SIDE ELEVATION
Scale 1:100

Scale Bar 1:1250

 

Scale Bar 1:100

 

Version	Amendment	Drawn & Date	Checked & Date	Approved & Date
McGovern Architectural Design				
Telephone : 01753 260078 Email: mlgovern.architecturaldesign@gmail.com				
Internal Project Number: 100				
Client: Mr J Dillon				
Project Name: Proposed extension and alterations to Manik Barbershop Prescot, Liverpool				
Drawing Title: Existing & Proposed Plans/Elevations				
Scale SHOWN	Original Size A1	*		
Date APRIL, 2022	Drawn MMC	Checked MMC	Approved *	
Drawing Number				Status PLANNING
				Revision A

P_01