


General Notes

All site dimensions shall be verified by the Contractor on site prior to commencing any works.


Do not scale from this drawing.

Only work to written dimensions.

This drawing is the property of Fletcher-Rae (UK) Limited (t/a Fletcher-Rae) and copyright is reserved by them. The drawing is not to be copied or disclosed by or to any unauthorised persons without the prior written consent of Fletcher-Rae (UK) Limited.

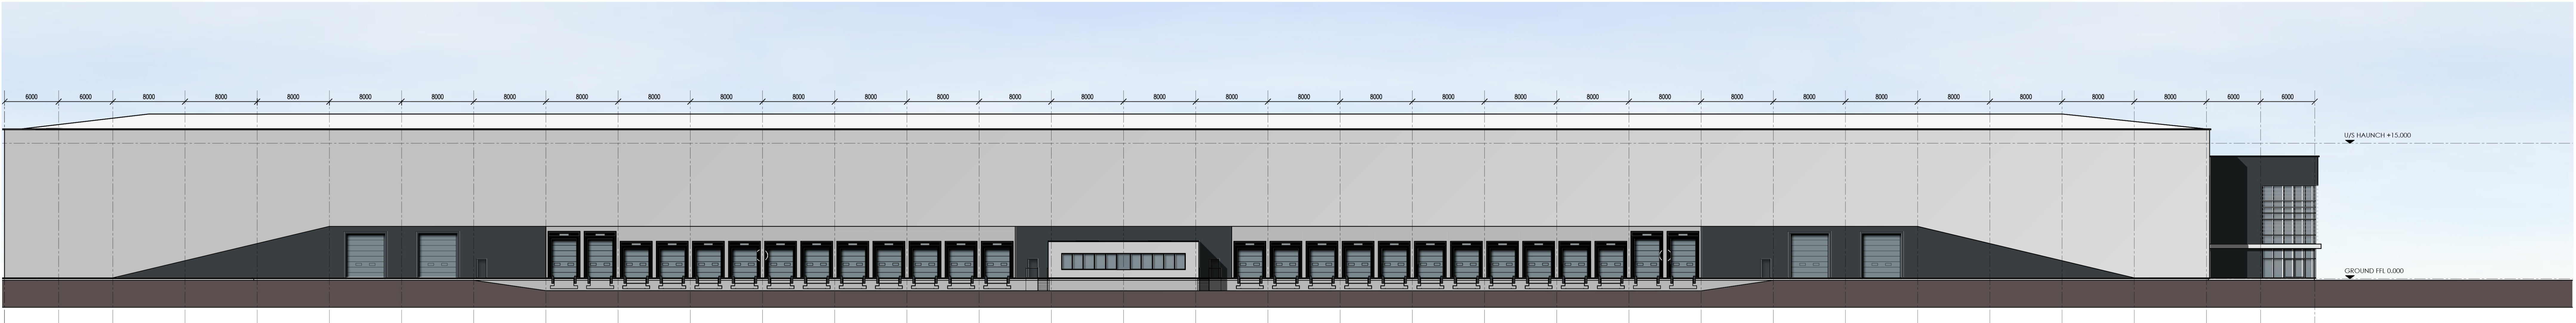


North East Elevation

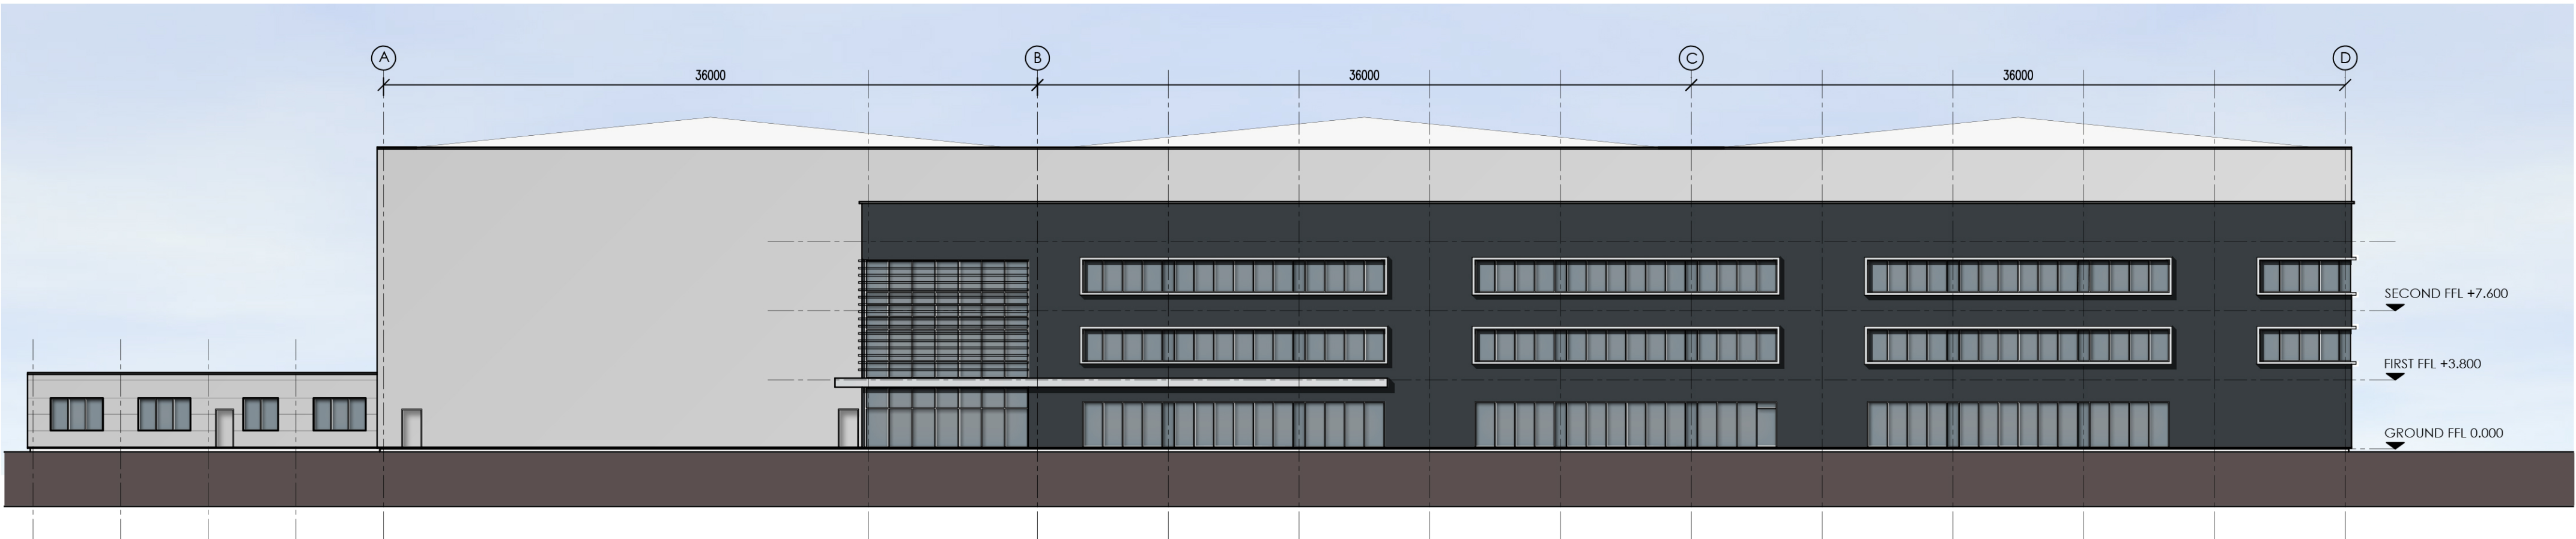


North West Elevation

Materials:

- A Vertically laid profiled built up cladding. Colour: Anthracite (RAL7016)
- B Concrete Dock Wall.
- C Horizontally laid profiled built up cladding. Colour: Silver/Light Grey
- D Horizontally laid profiled built up cladding. Colour: Alaska Grey (RAL 7000)
- E Dock Leveller loading door (RAL 7000) with dark grey dock shelter (RAL 7016).
- F Level Access Doors. Colour: Alaska Grey (RAL 7000)
- G PPC Aluminium curtain walling. Frame Colour: Anthracite (RAL7016)
- H Glazed spandrel panels as part of curtain walling system
- J Fire escape doors. Colour: To match adjacent cladding
- K Feature PPC Aluminium Window Surrounds. Colour: Silver/Light Grey
- L Profiled roof cladding. Colour: Goosewing Grey (RAL 7038)
- M Canopy over entrance. Colour: Silver/Light Grey
- N Brise Soleil. Colour: Silver/Light Grey

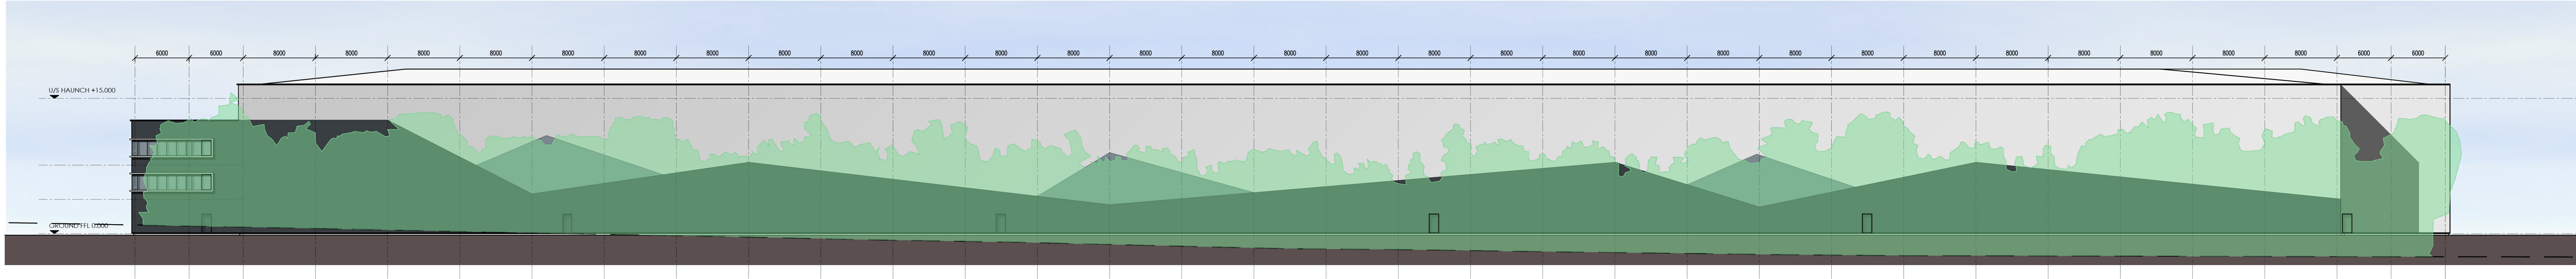

South West Elevation

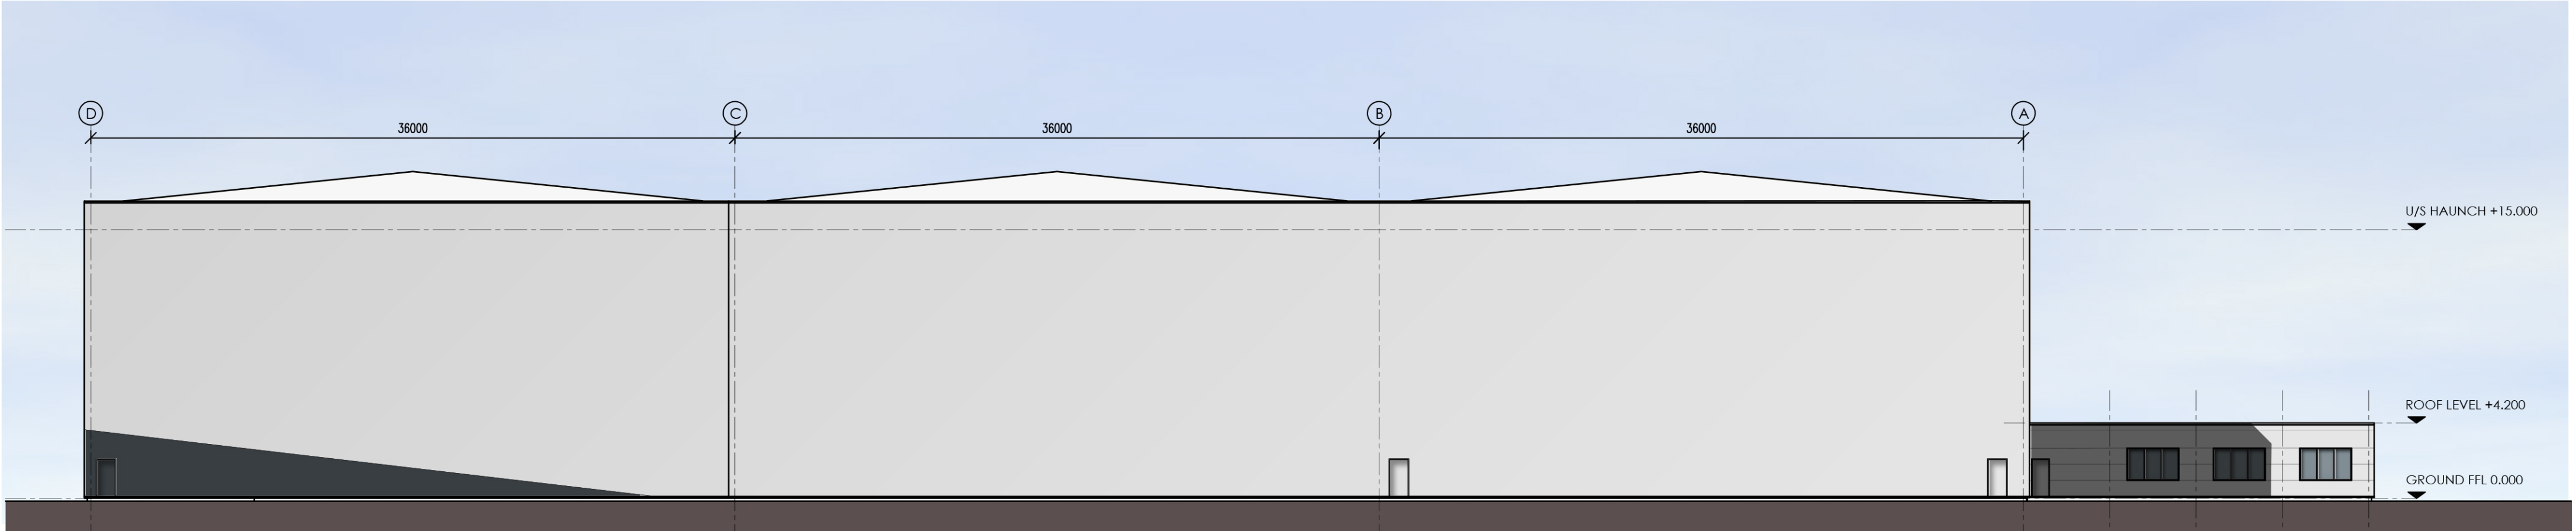

South East Elevation

P4	TITLE BLOCK SCALE AMENDED	30.09.22	AL	MW
P3	DIMENSIONS ADDED	20.09.22	AL	MW
P2	DOCK DOORS UPDATED	09.08.22	AL	MW
P1	PLANNING ISSUE	21.07.22	AL	MW
Rev.	Description	Date	ISS	APP

Scale: 1:250@A0

Status: Planning

Drawn by: AL

Checked by: MT

Date: 27.06.22

Client:

MARO DEVELOPMENTS

Project: MERCURY 62, CRANTON

Sheet Name: Proposed GA Elevations

Project No.	Orig.	Zone	Level	Type	Role	Dwg No.	Rev
17021-FRA-V1-XX-DR-A-2101							P4

fletcher | rae

Level 12, Tower 12, 18 - 22 Bridge Street, Manchester, M3 3BZ

t ■ +44 (0)161 242 1140

f ■ +44 (0)161 242 1141

w ■ www.fletcher-rae.com

e ■ info@fletcher-rae.com