


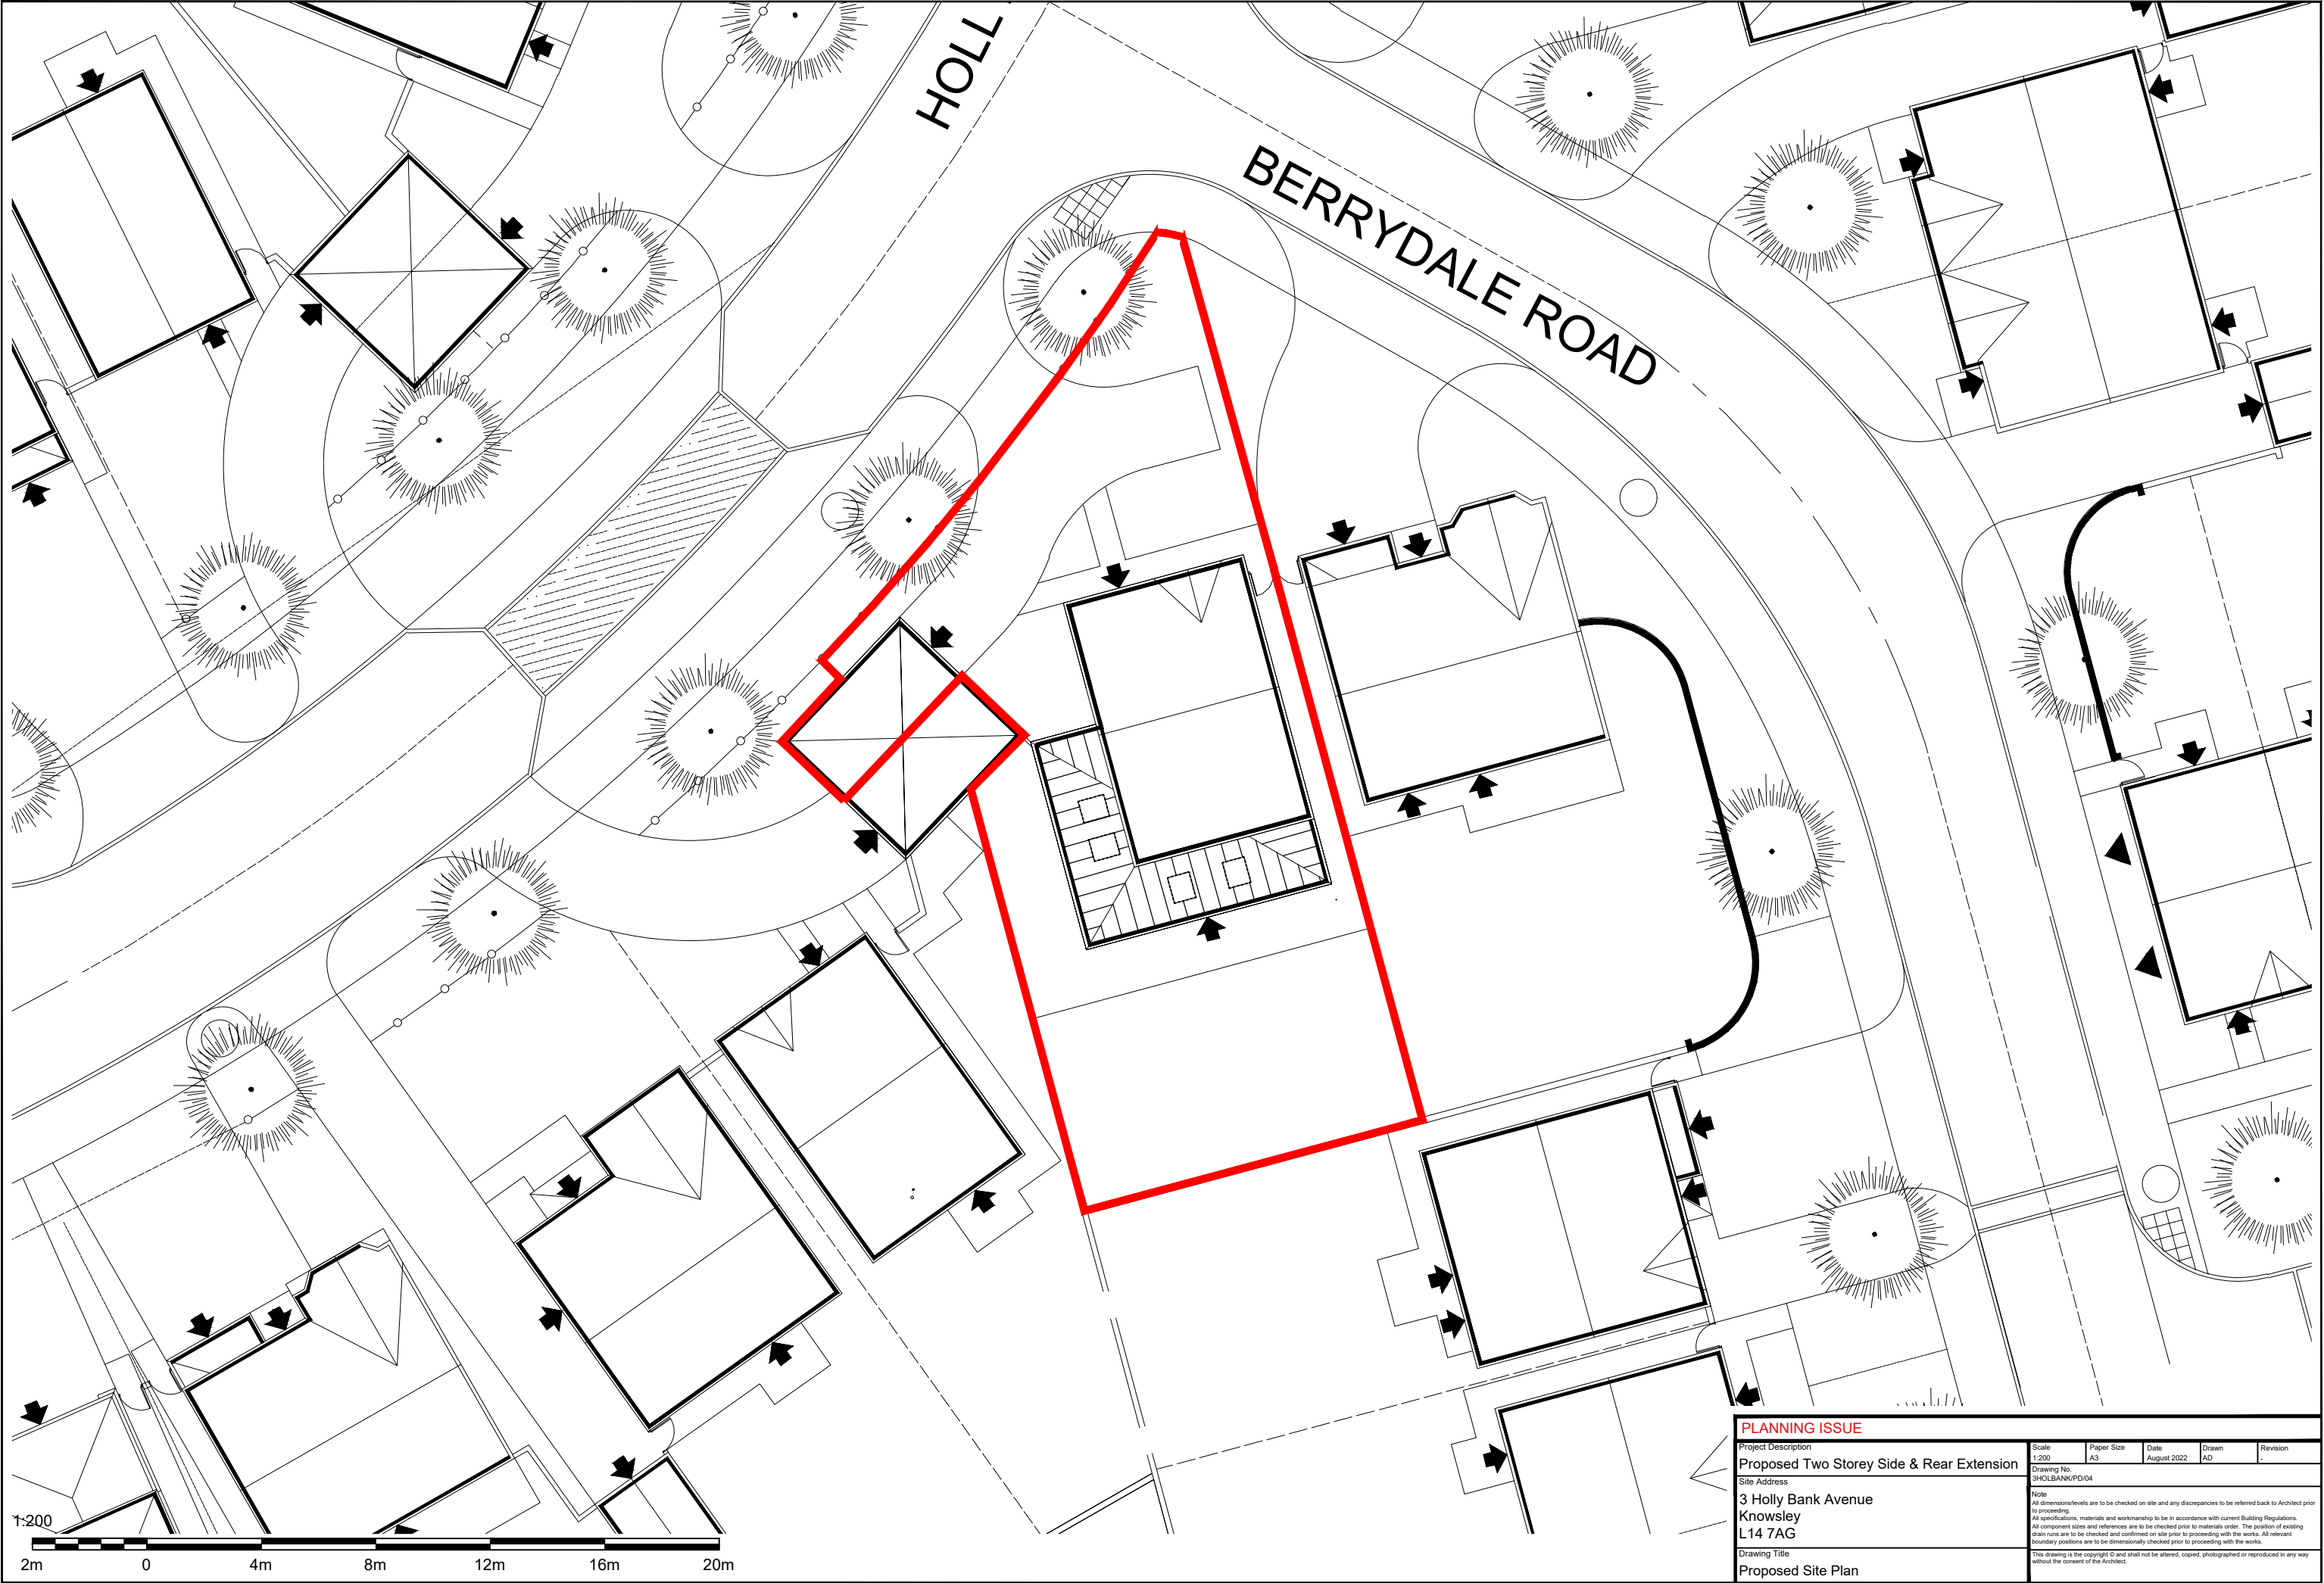

PLANNING ISSUE

Project Description
Proposed Two Storey Side & Rear Extension

Site Address
3 Holly Bank Avenue
Knowsley
L14 7AG

Drawing Title
Proposed Site Plan

Scale	Paper Size	Date	Drawn	Revision
1:200	A3	August 2022	AD	
Drawing No. 3HOLBANK/PD/04				
Note All dimensions/levels are to be checked on site and any discrepancies to be referred back to Architect prior to proceeding. All specifications, materials and workmanship to be in accordance with current Building Regulations. All component sizes and references are to be checked prior to materials order. The position of existing drain runs are to be checked and confirmed on site prior to proceeding with the works. All relevant boundary positions are to be dimensionally checked prior to proceeding with the works.				
This drawing is the copyright © and shall not be altered, copied, photographed or reproduced in any way without the consent of the Architect.				