




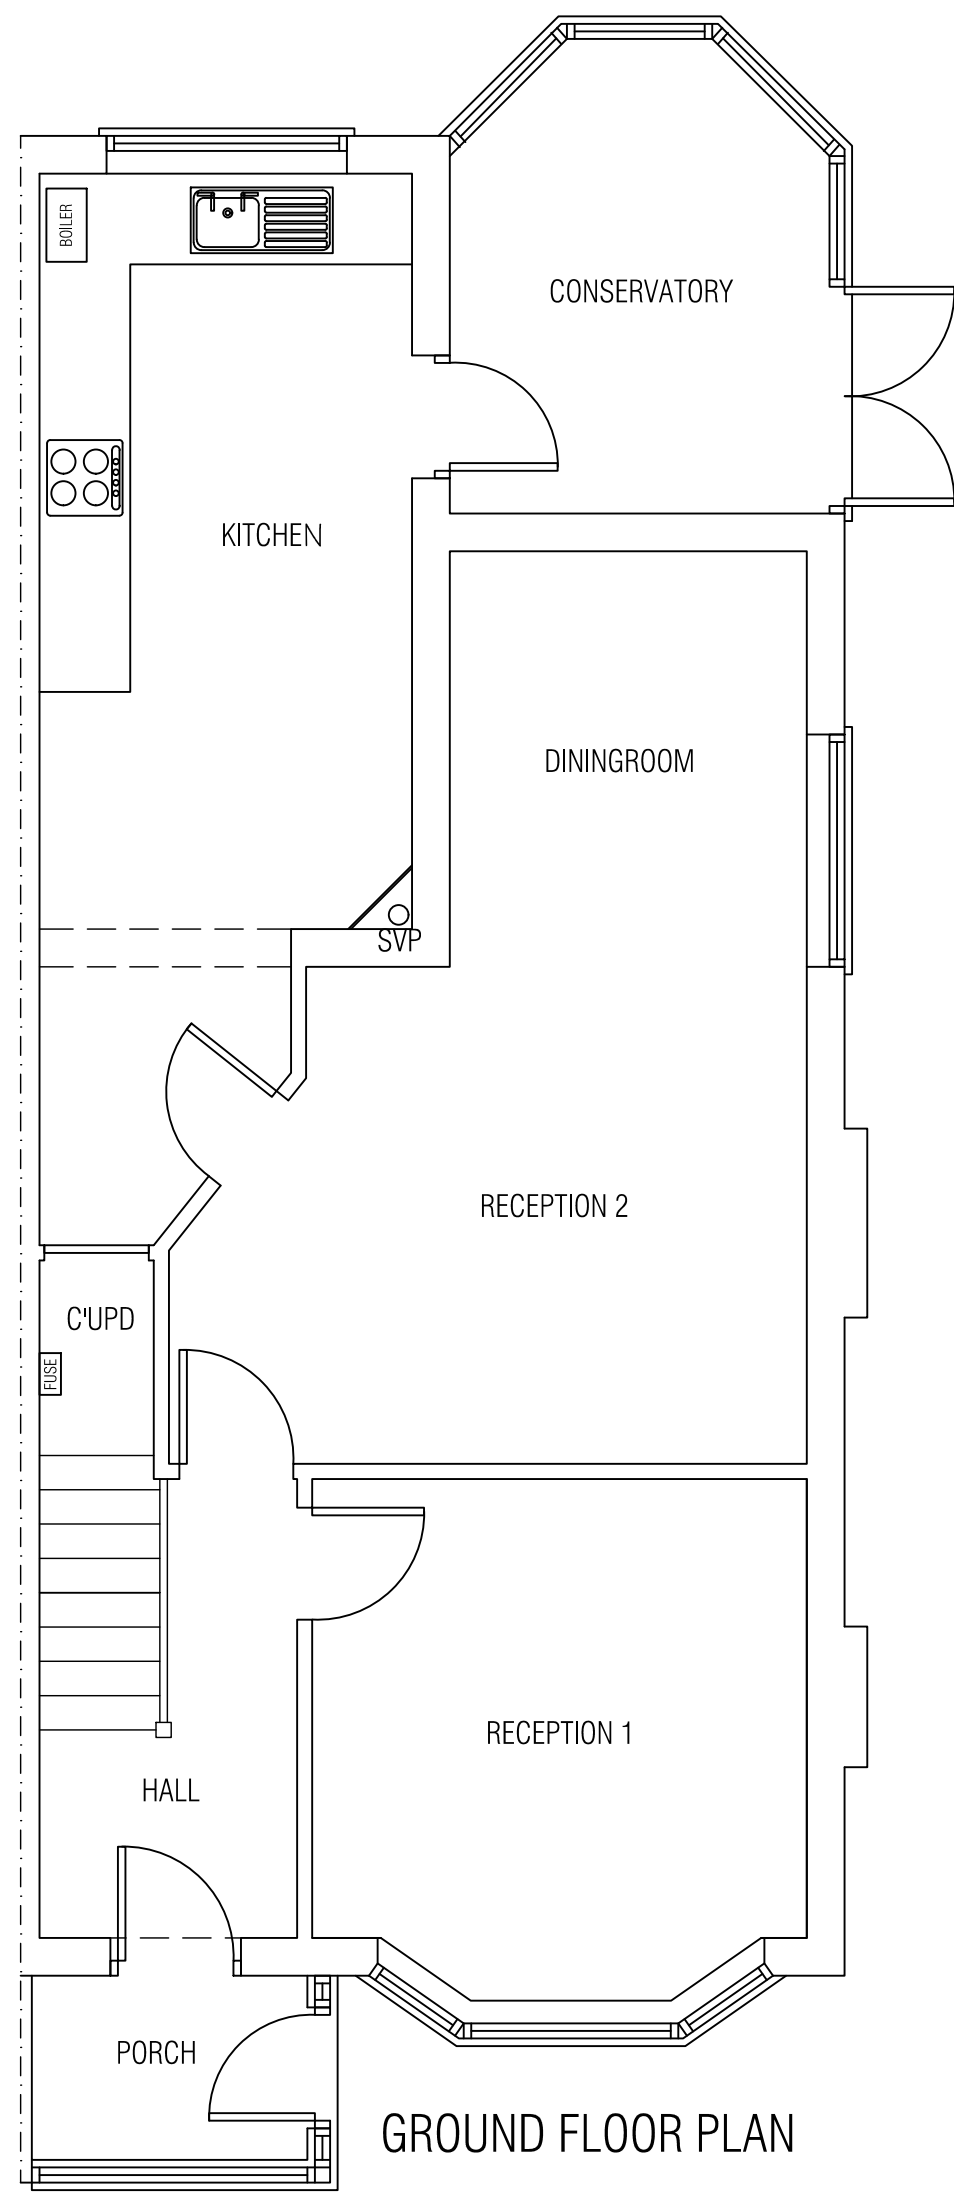


GROUND FLOOR PLAN

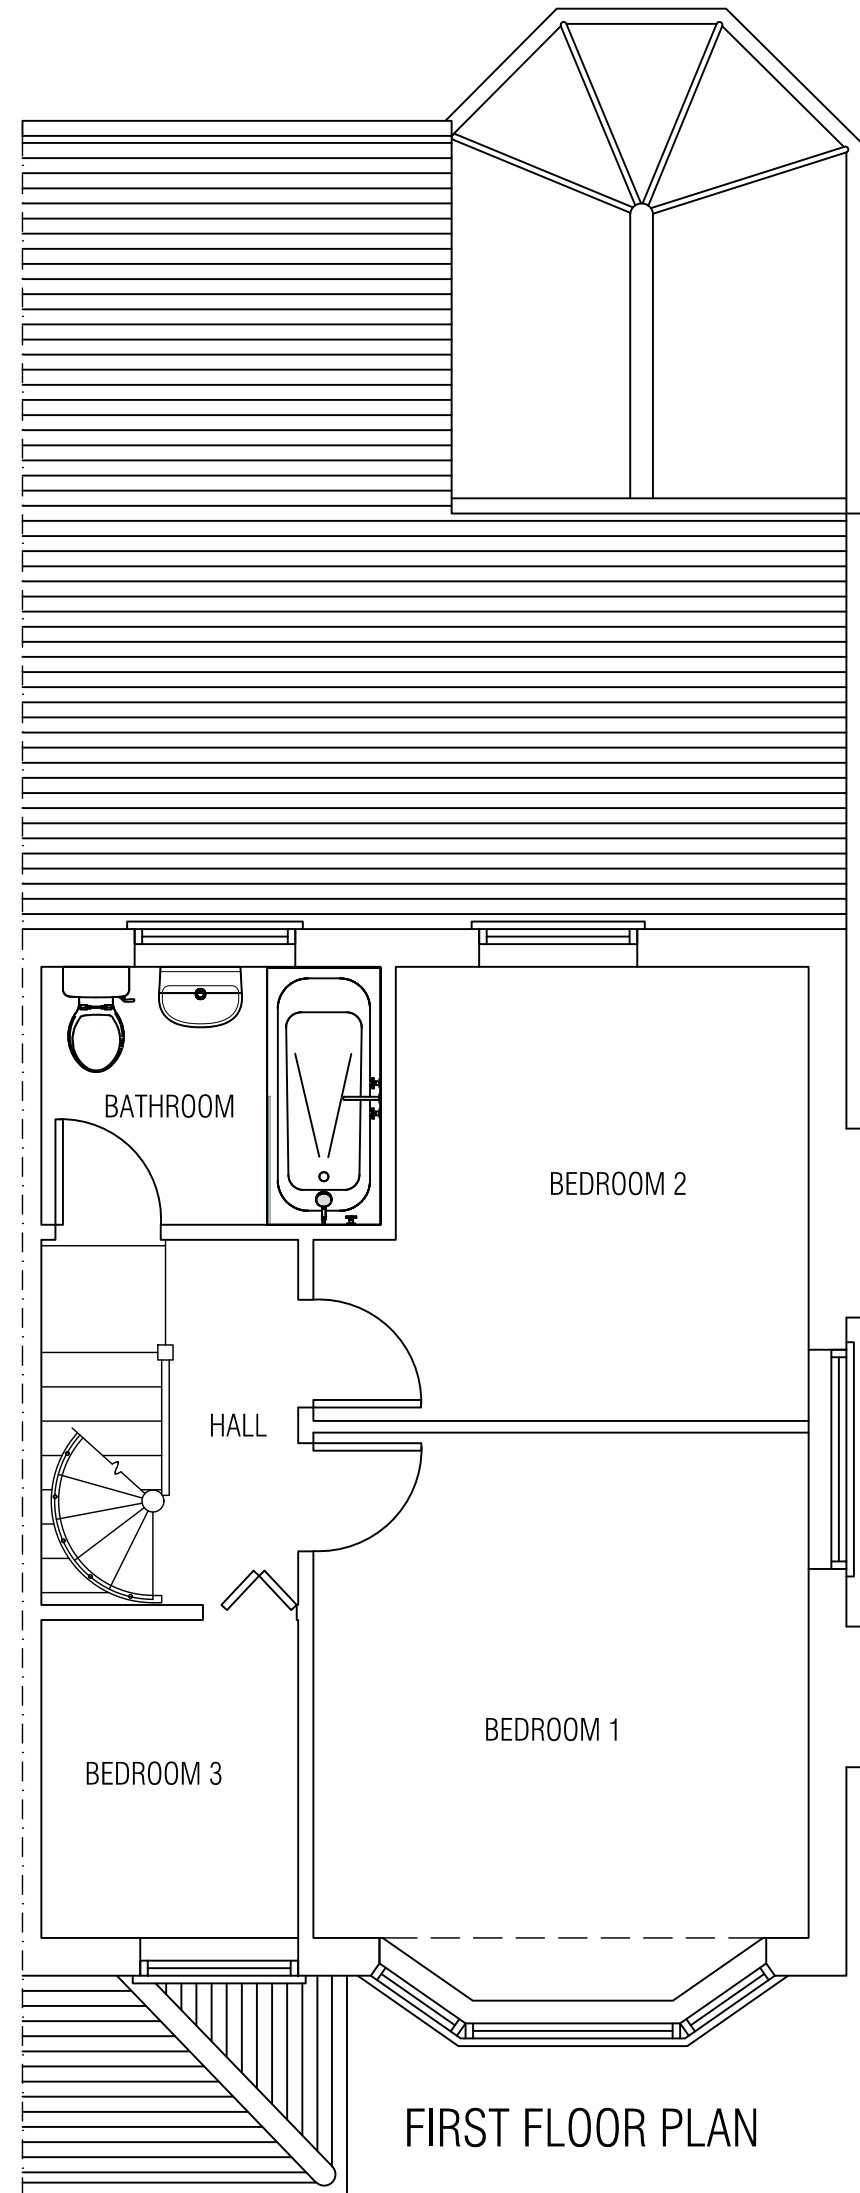

FIRST FLOOR PLAN

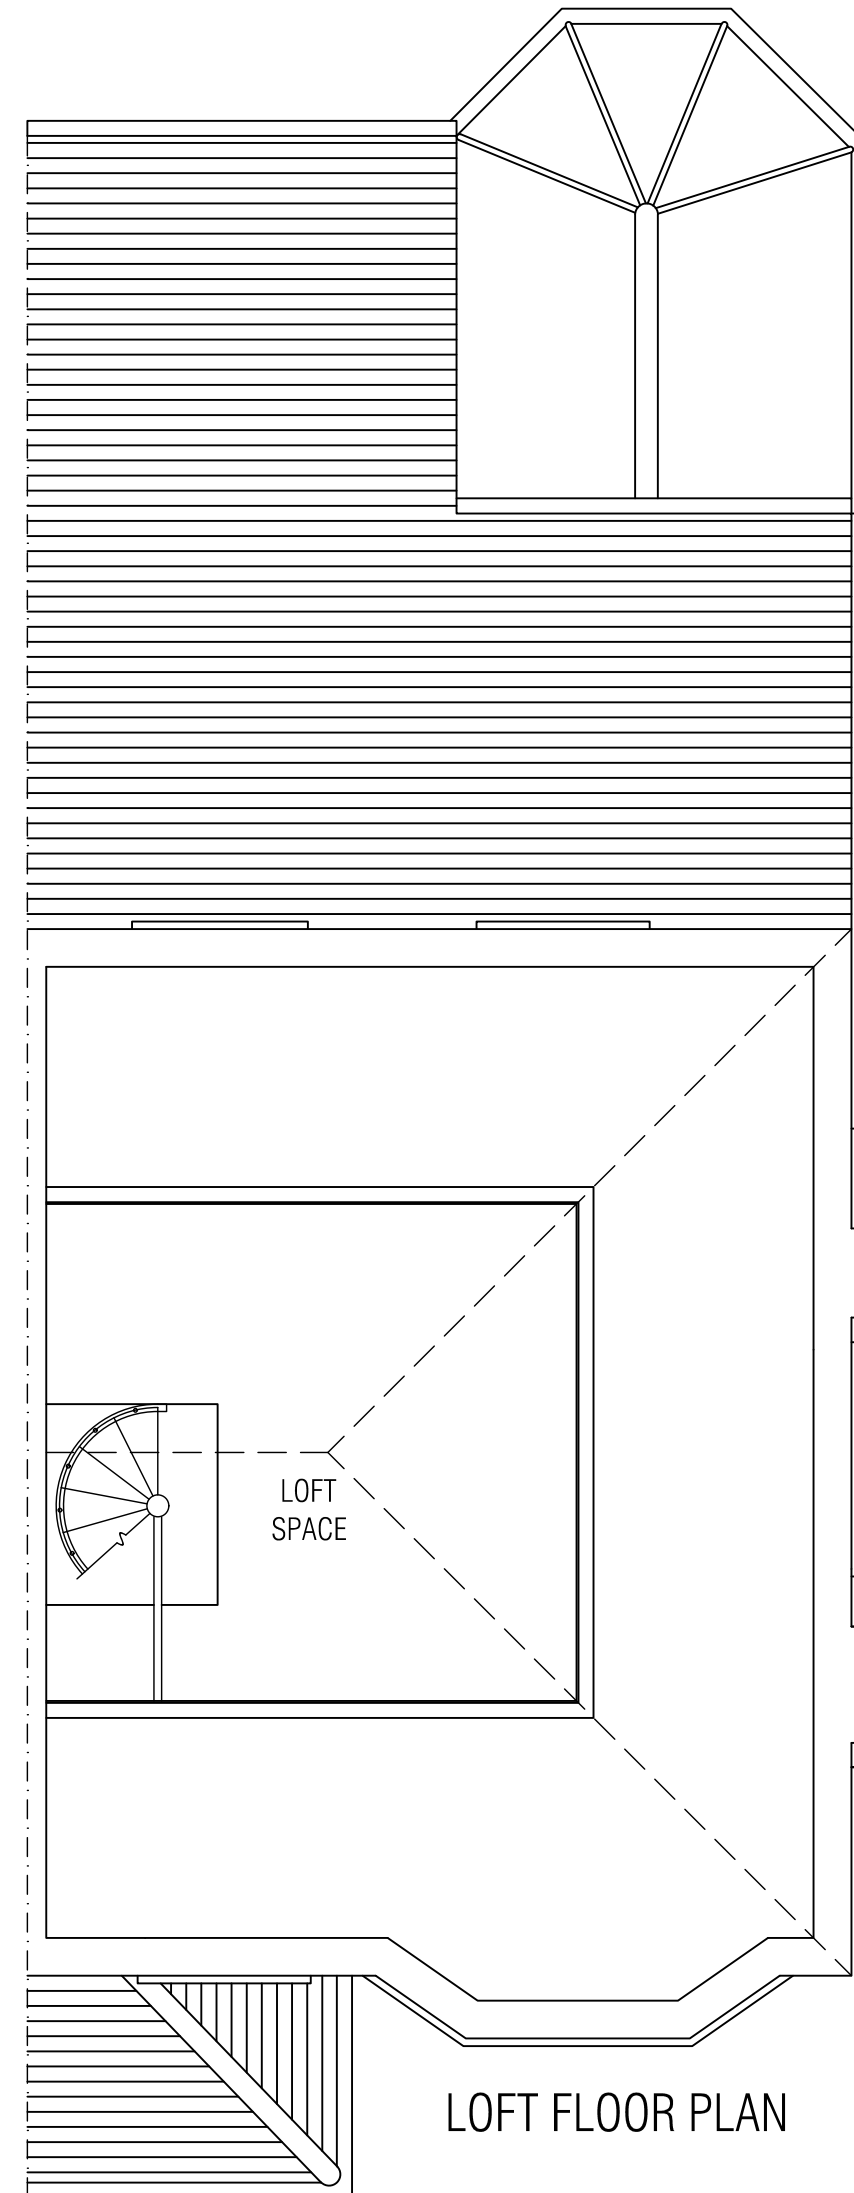

LOFT FLOOR PLAN

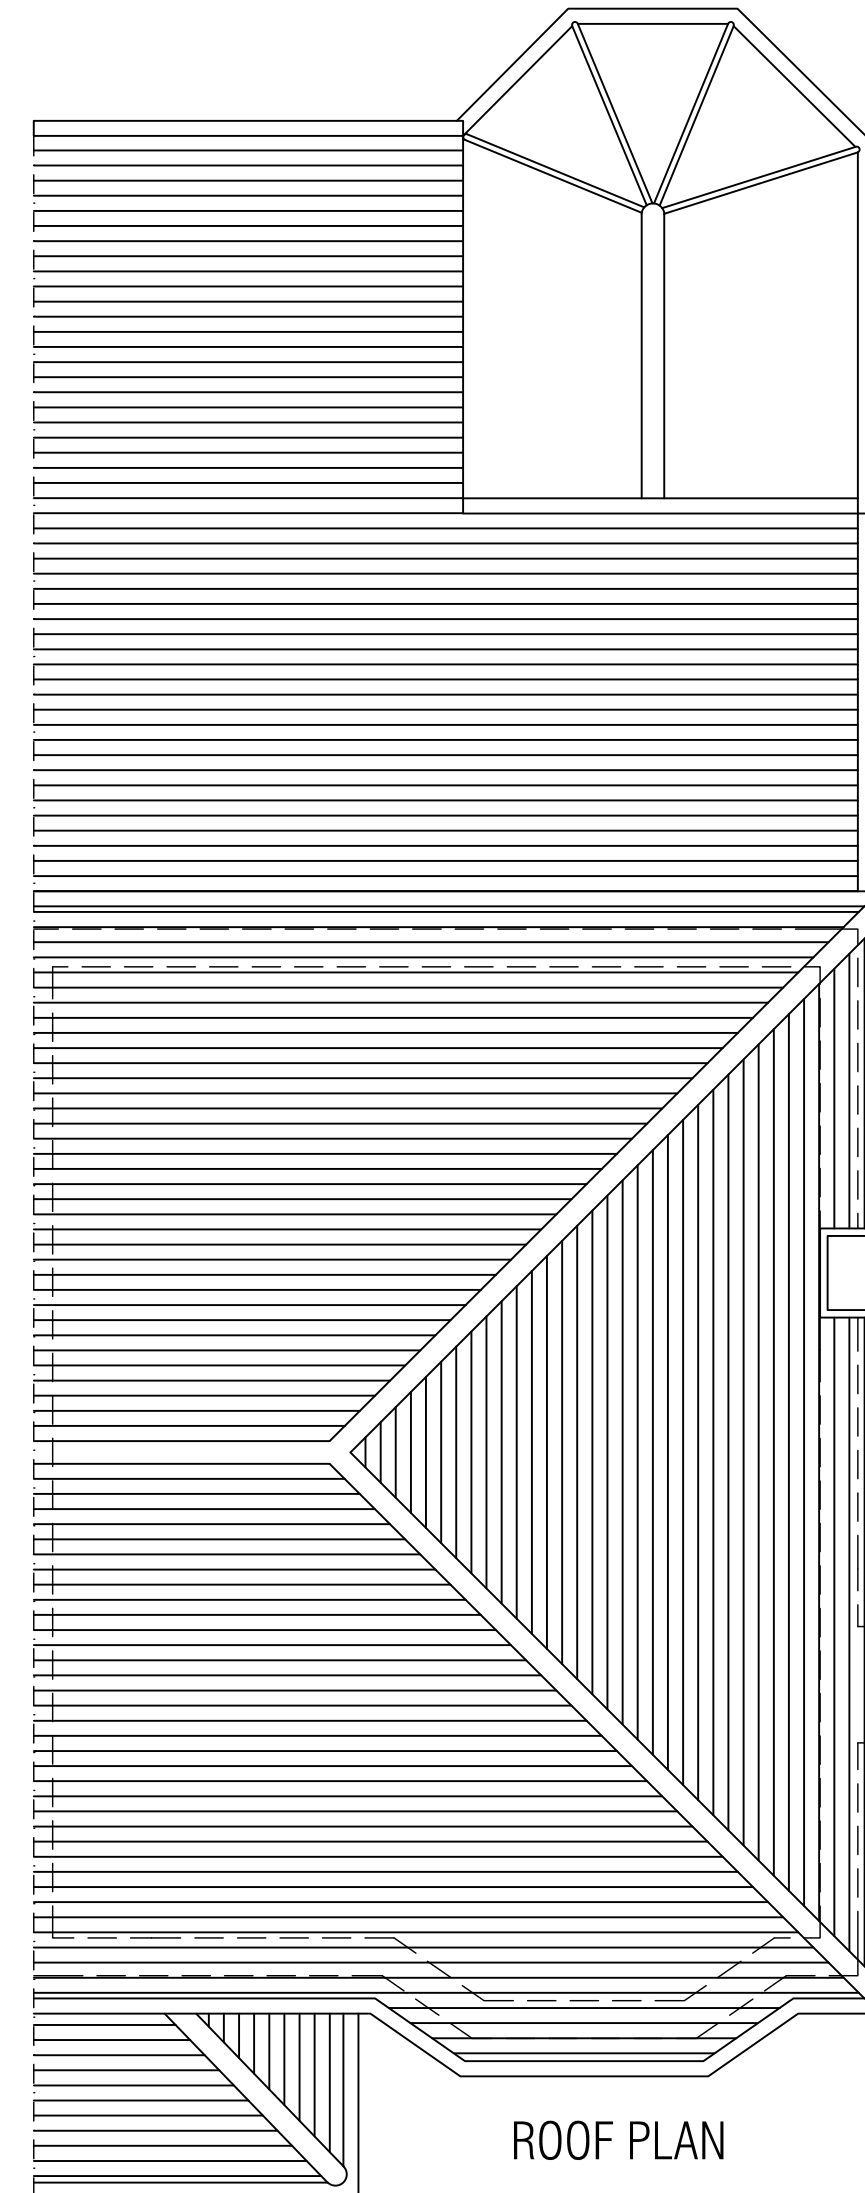


ROOF PLAN



FRONT ELEVATION



REAR ELEVATION

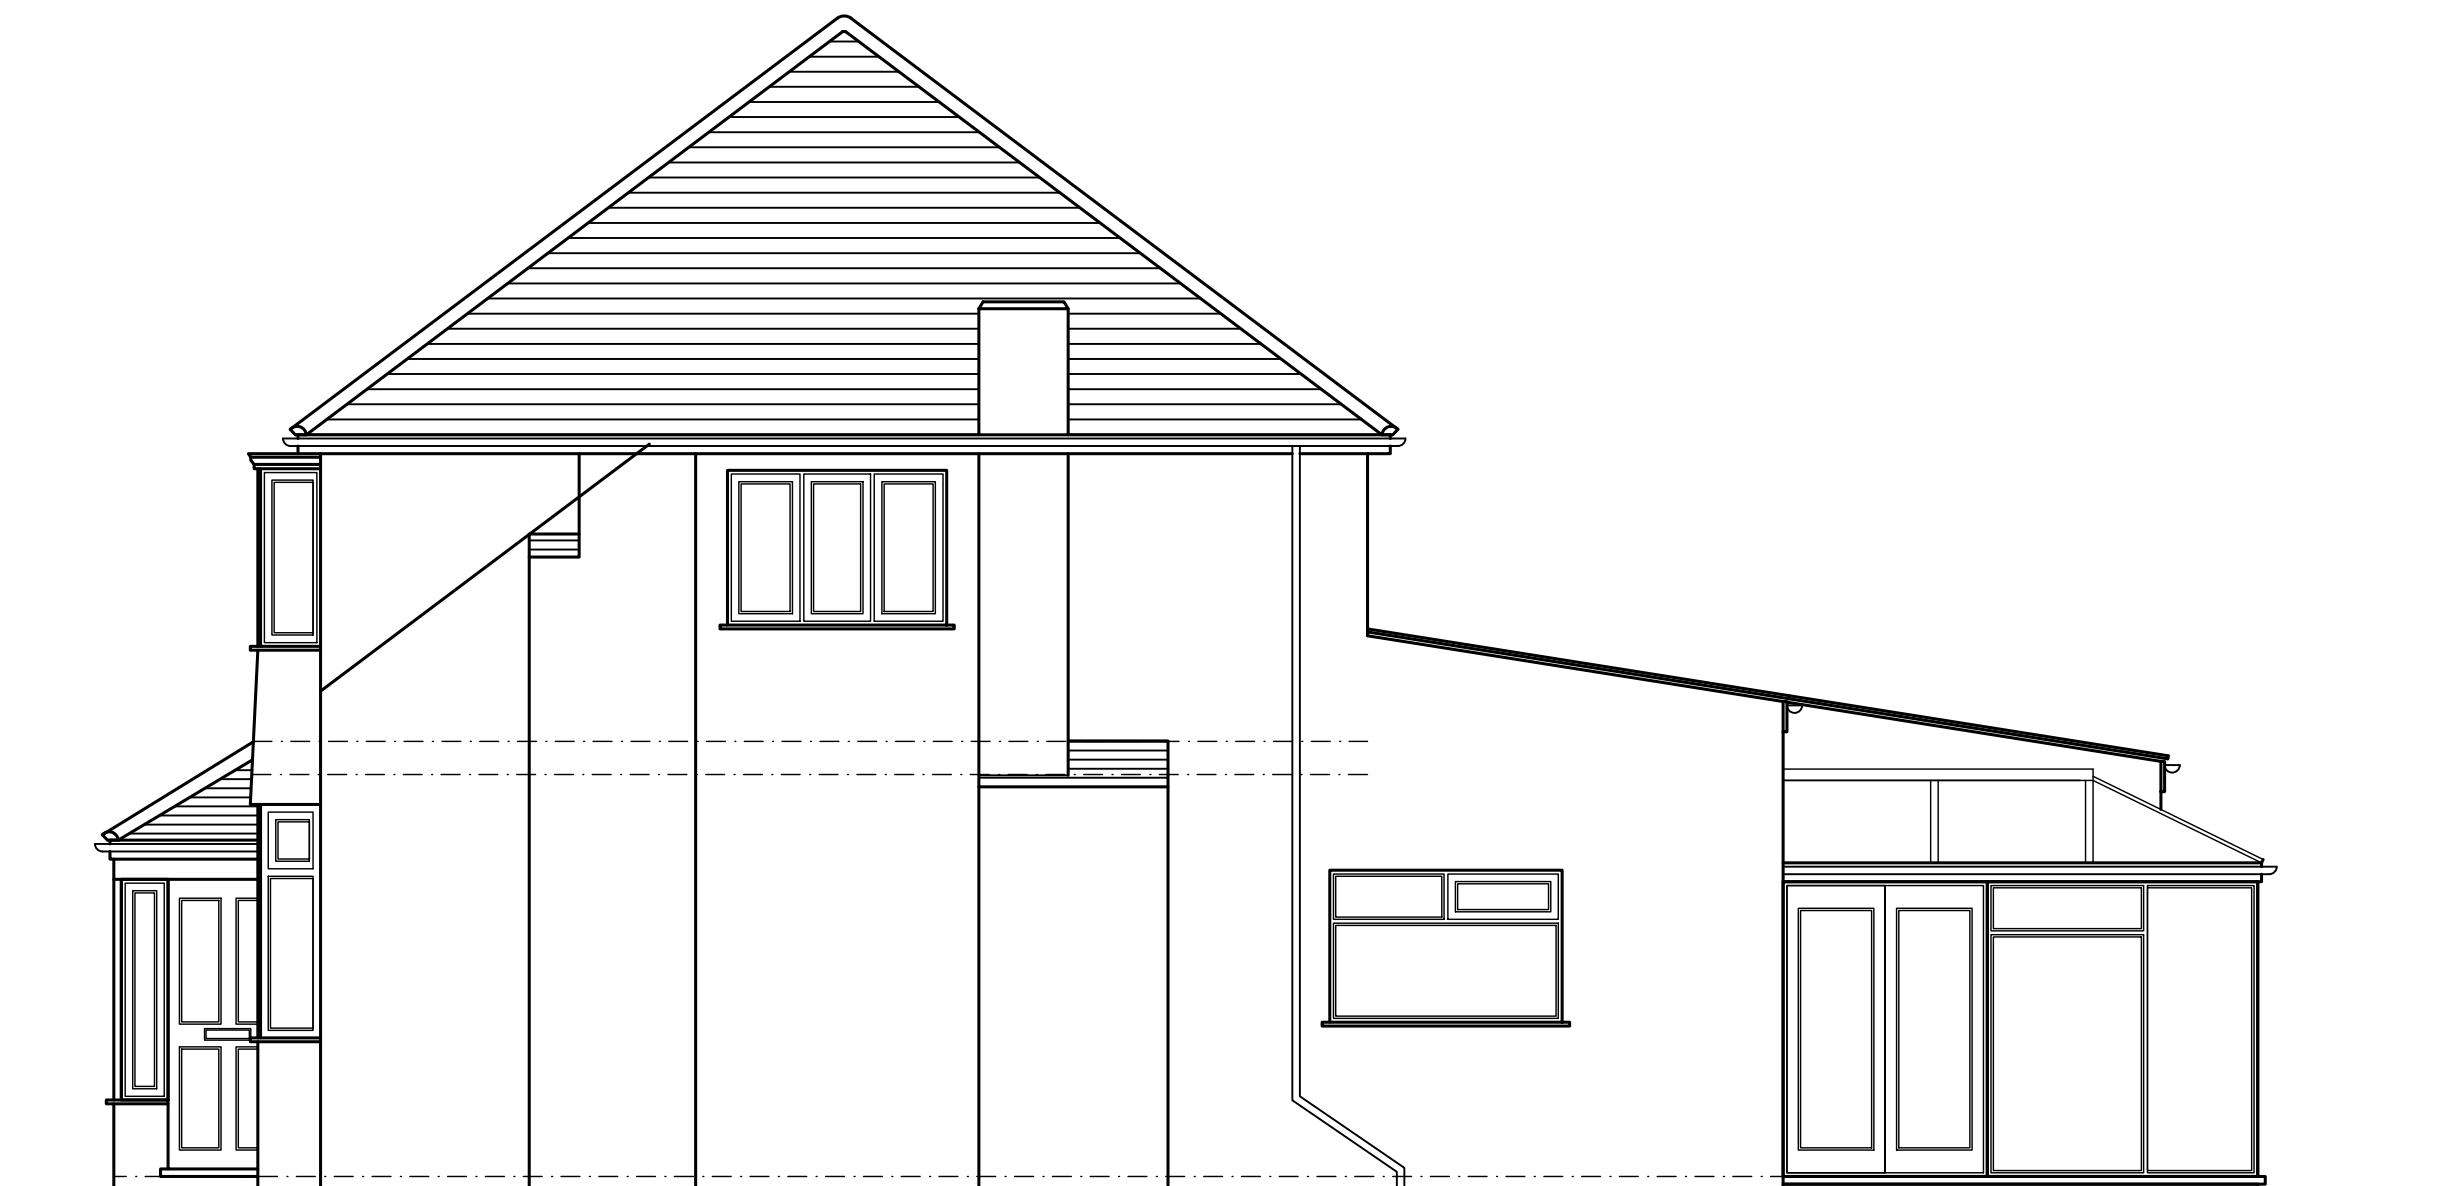

SIDE ELEVATION

Scale 1:50 0 0.5 1.5 3 5m



CLIENT
CHRIS
57 WINDY ARBOR ROAD
L35 3PA

PROJECT
DOUBLE SIDE EXTENSION

STATUS
PLANNING

TITLE
EXISTING PLANS

SCALE 1:50 @A1 DATE 22/12/2023 DRAWN BY: PKH CHECKED: -

PROJ No: PKH/301 DWG No: 01 REV: -