




PROPOSED SIDE ELEVATION

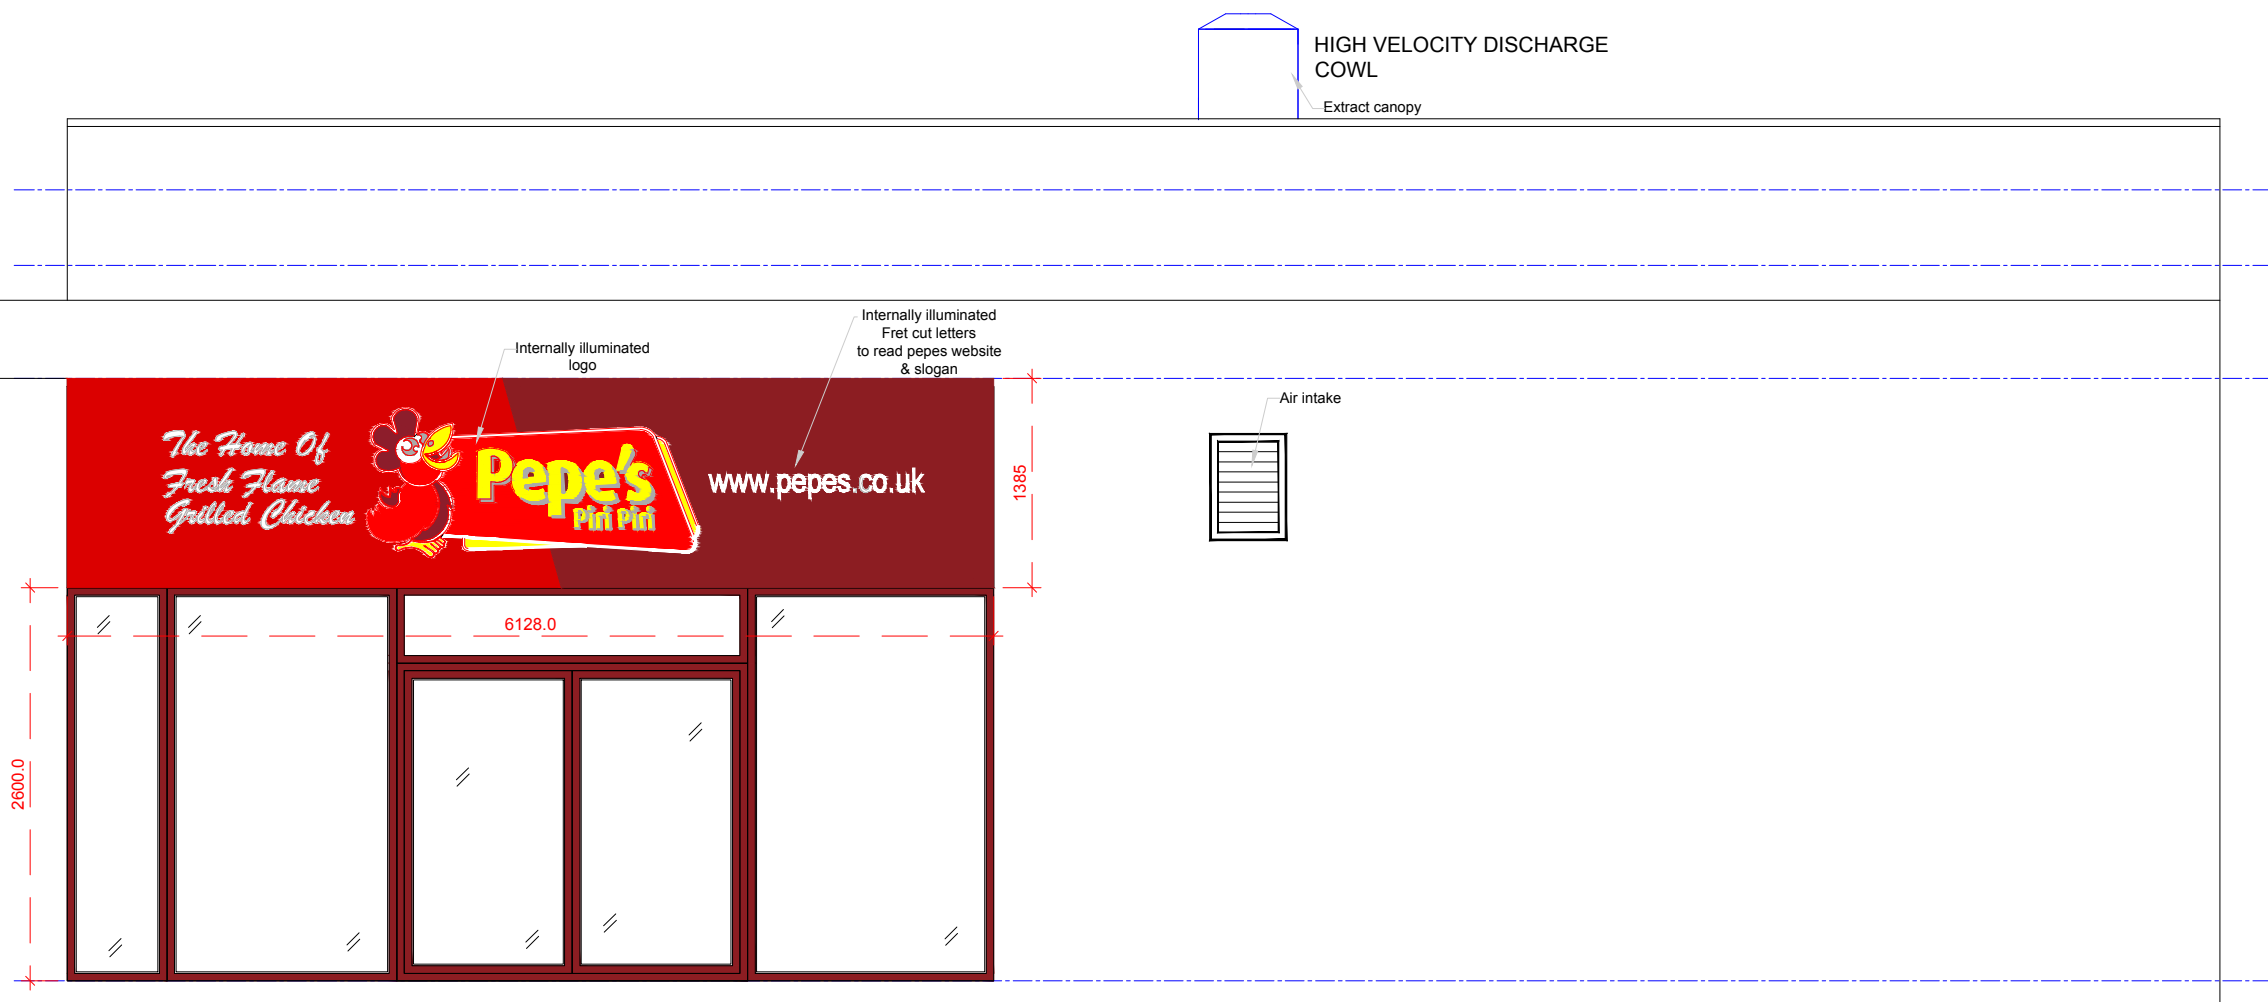

PROPOSED FRONT ELEVATION

The contractor is responsible for checking dimensions, tolerances and references. Any discrepancy to be verified with the Architect before proceeding with the works.
Where an item is covered by drawings to different scales the larger scale drawing is to be worked to.
Do not scale drawing. Figured dimensions to be worked to in all cases.

REV B - 06/10/2022
As requested by Andy

REV A - 05/10/2022
As requested by planning officer

Drawing no. 5.0		
date	rev.	revision/author/checker
PURPOSE OF ISSUE		
PLANNING		
PROJECT		
Unit 13, Leathers Lane, Halewood, Liverpool, L26 0AD		
DRAWING		
PROPOSED ELEVATIONS		
JOB NO.		REV
2022- 0121-005		
DRAWN BY.	GS	checked
SCALE	1:50@A3	DATE: 18.10.2022

ARCHITECTURE & INTERIORS - 51 COLESHILL ROAD -
B36 8DT - 0121 783 6211 - gs@architectureinteriors.co.uk