





Front Elevation as Existing




Rear Elevation as Existing

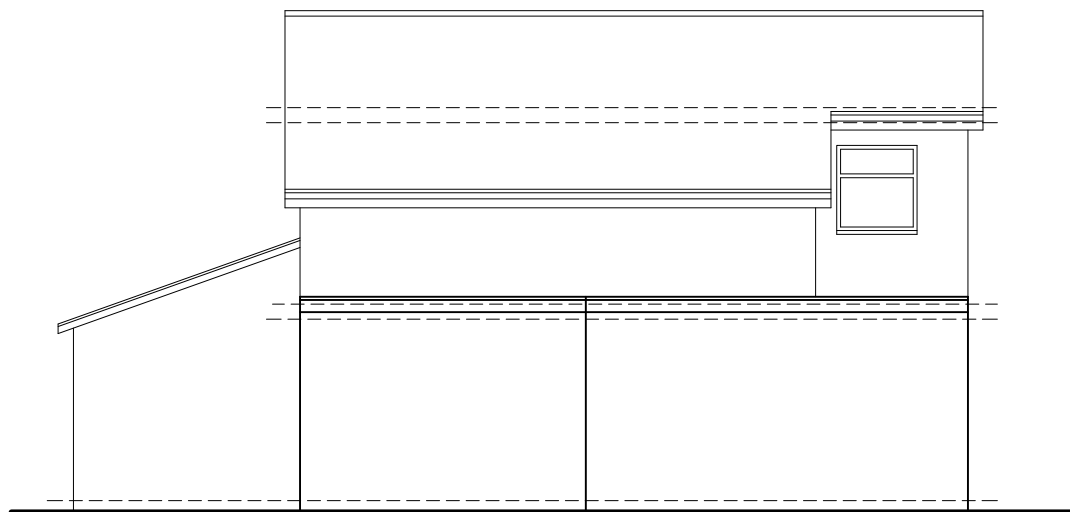

Side Elevation as Existing

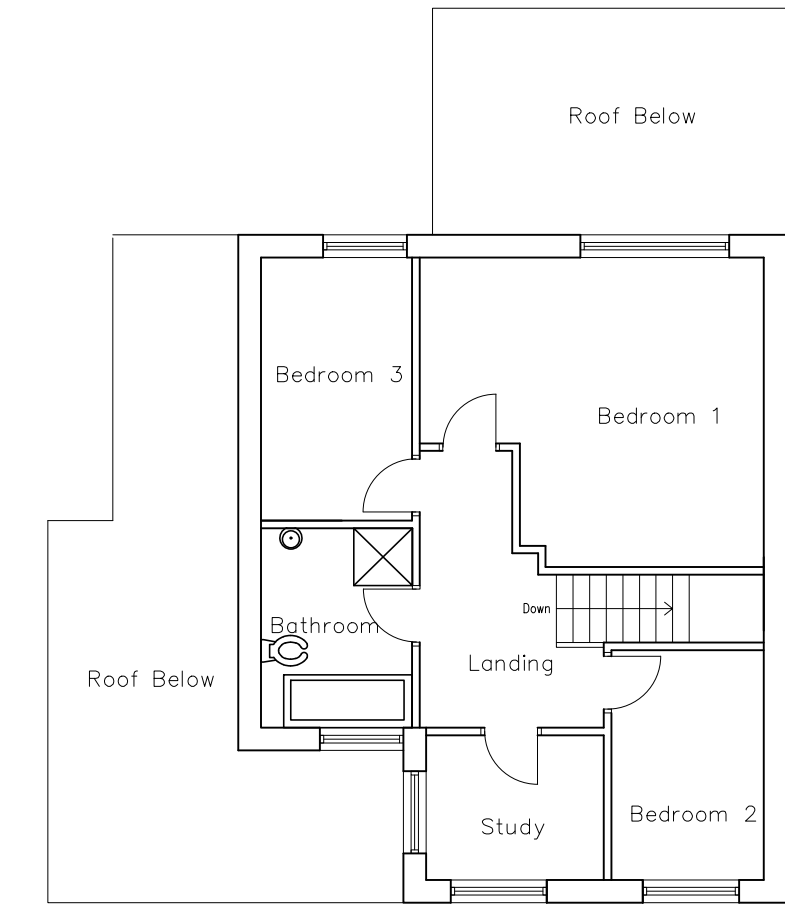

First Floor As Existing

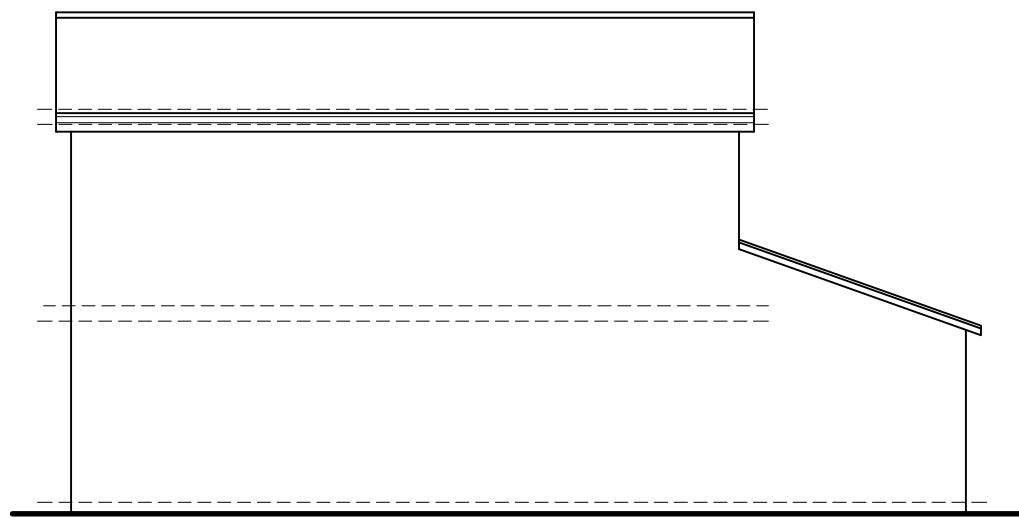


Side Elevation as Existing




Front Elevation as Proposed




Rear Elevation as Proposed

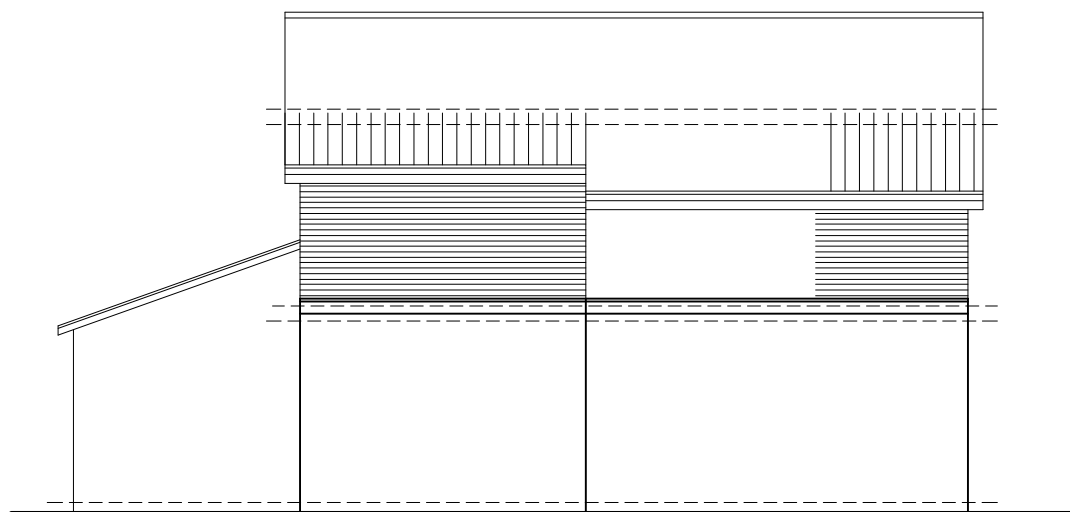



Side Elevation as Proposed

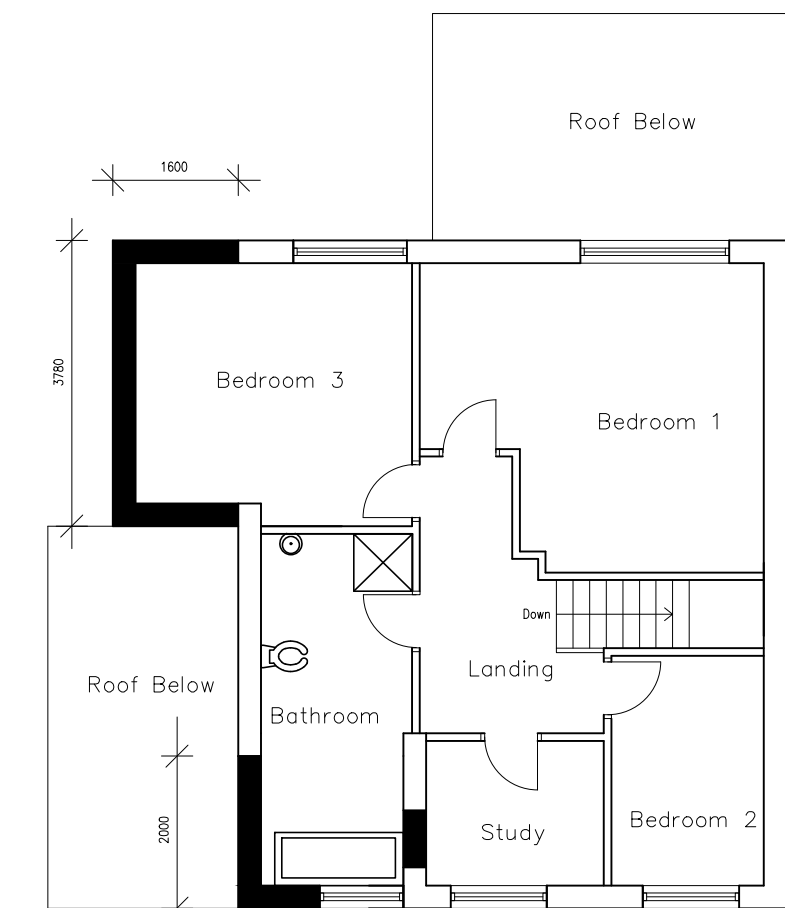

First Floor As Proposed

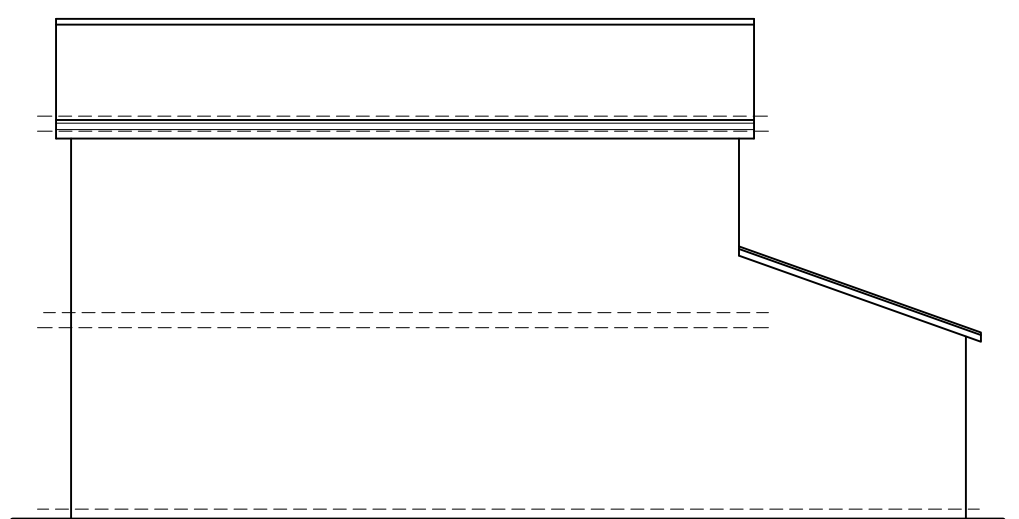

Side Elevation as Proposed
(No change)

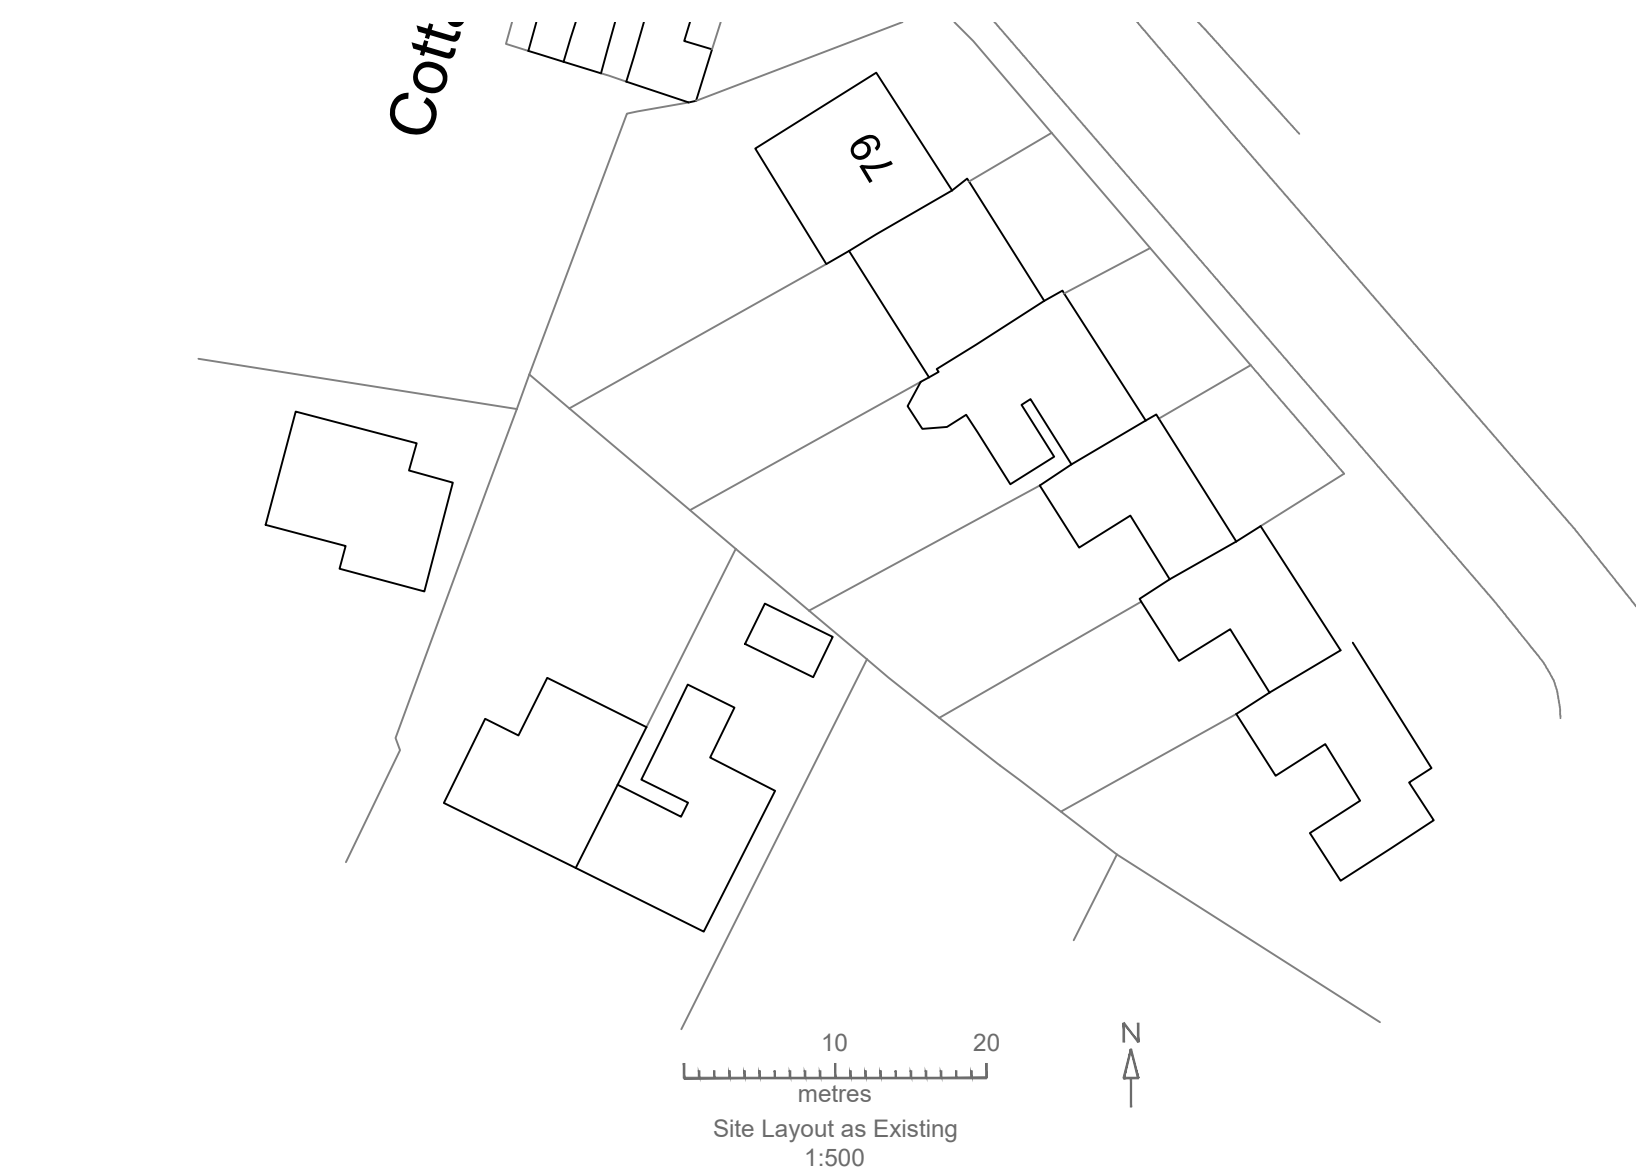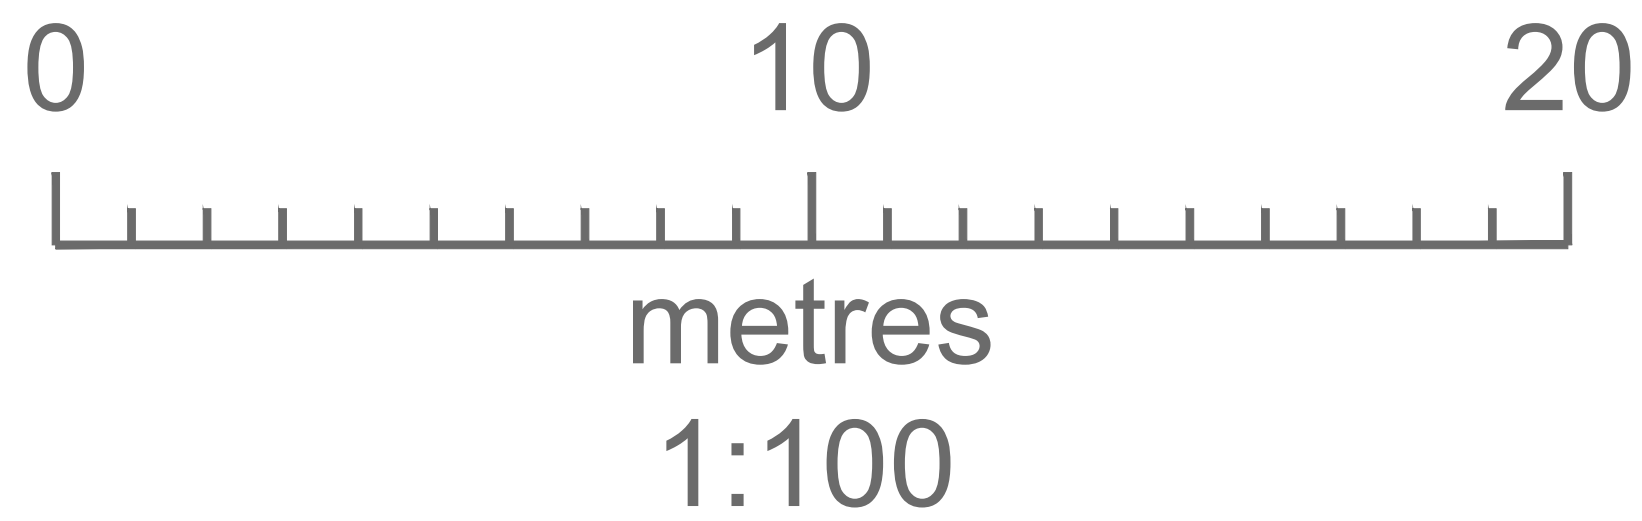

A 25.11.22 Site plans and SLP added

REV.	DATE	DESCRIPTION
------	------	-------------



Proposed Extension at 77 Hall Lane for
Mr and Mrs Dvininov

PLANS AND ELEVATIONS AS
EXISTING AND PROPOSED

PLANNING DRAWING

SCALE 1:100	DATE 07.11.22
DRAWN JB	

REF.	
------	--

DRAWING NO. 2022/075/0001	REV. A
------------------------------	-----------