





REAR ELEVATION




SIDE ELEVATION

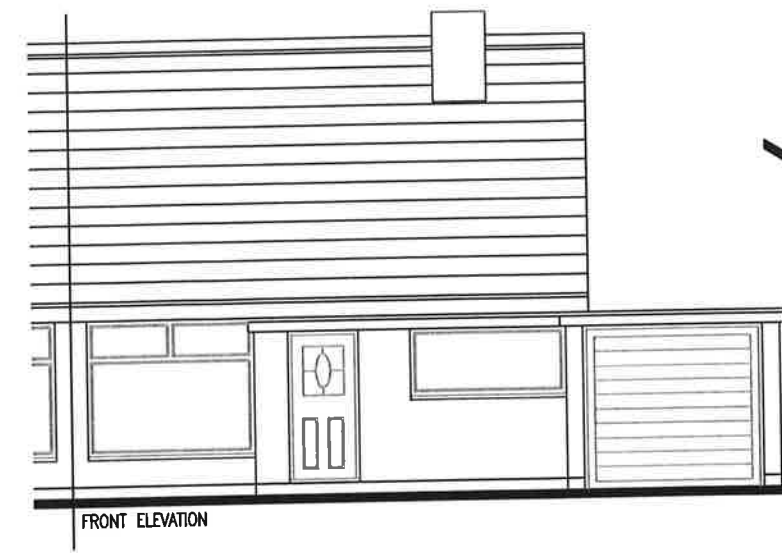


FRONT ELEVATION

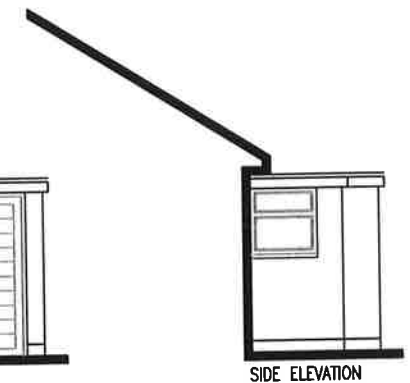


SIDE ELEVATION

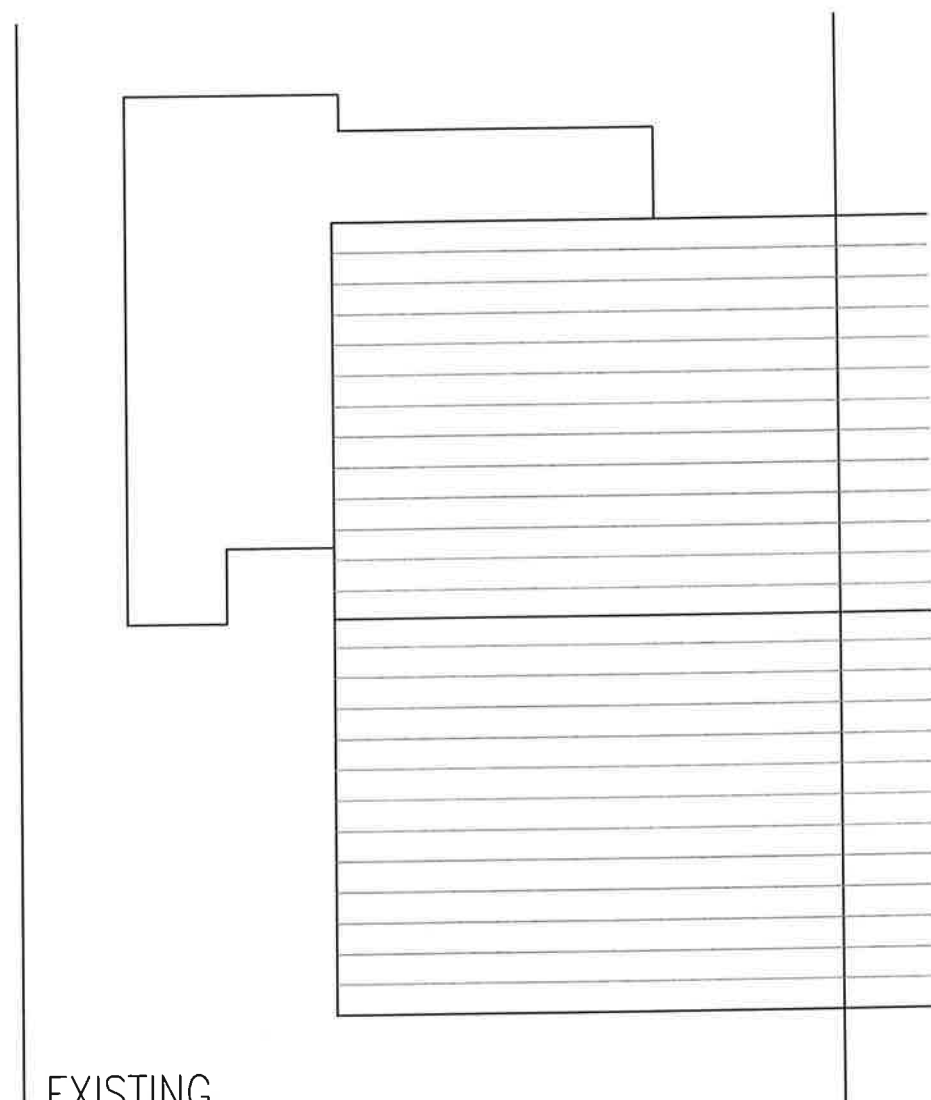


EXISTING

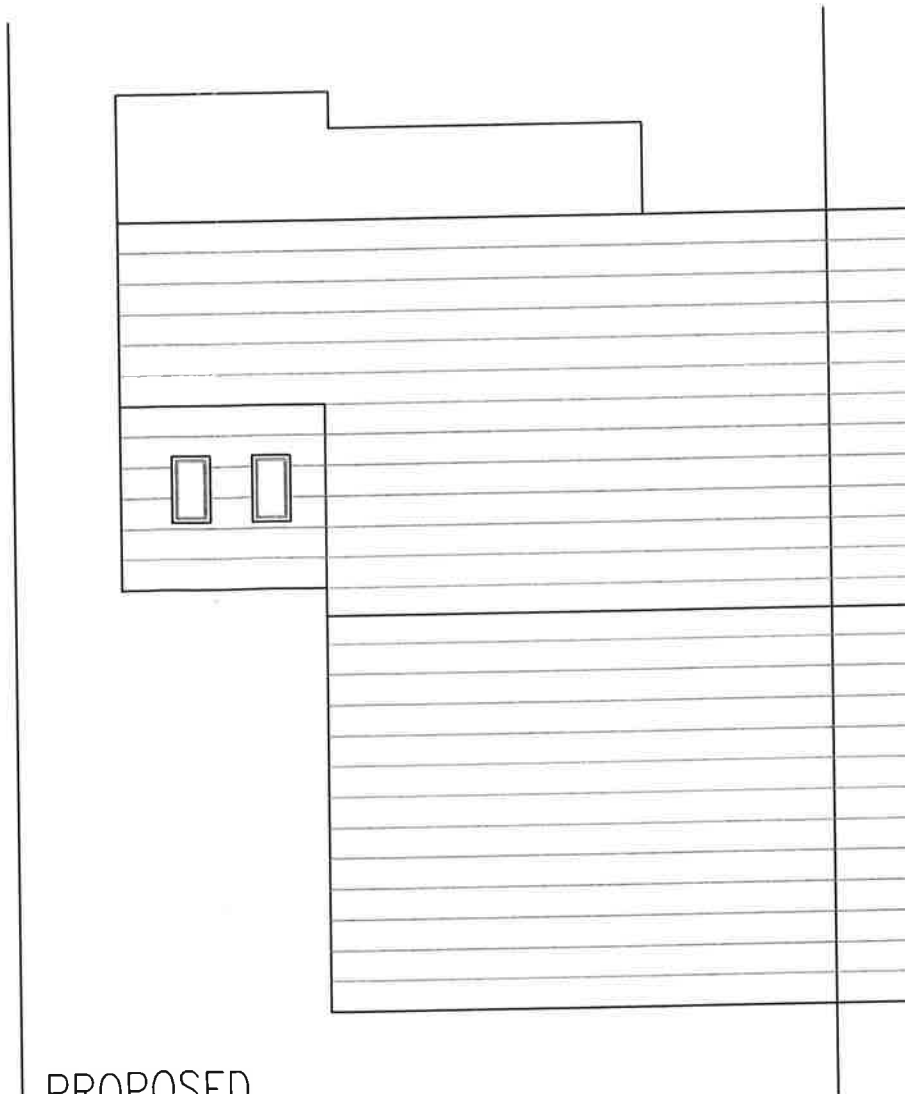

PROPOSED

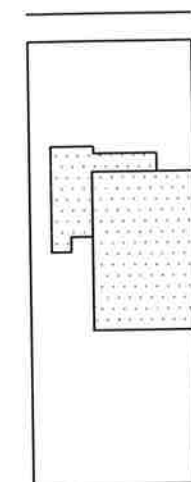

EXISTING

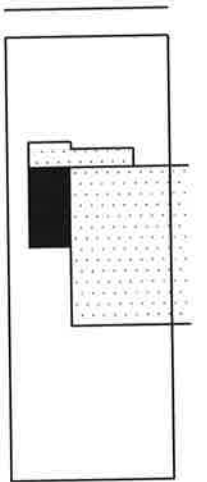

PROPOSED

EXISTING / PROPOSED

Proposed domestic extension at :
2 WOBURN DRIVE
CRONTON
WA8 5DN
tel : 07767 455755
E-mail : m.arama1807@gmail.com
April 2021 Scale 1:100/500 @ A3
MR A ARAMA
Drawing No : AAA/04.21/001