



All dimensions are approximate and should be checked on site.
Do not scale off drawings

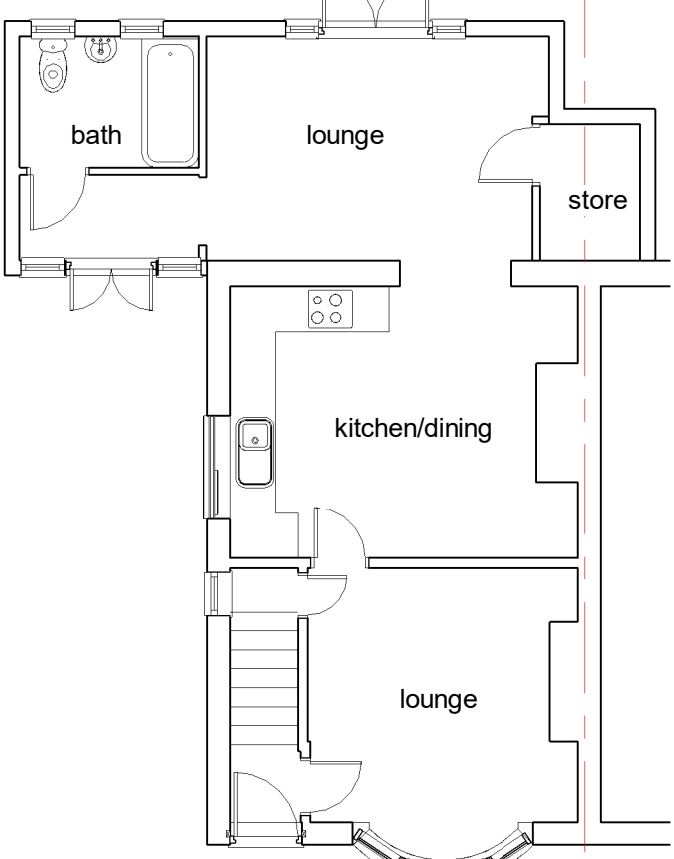

Existing Ground Floor
1 : 100

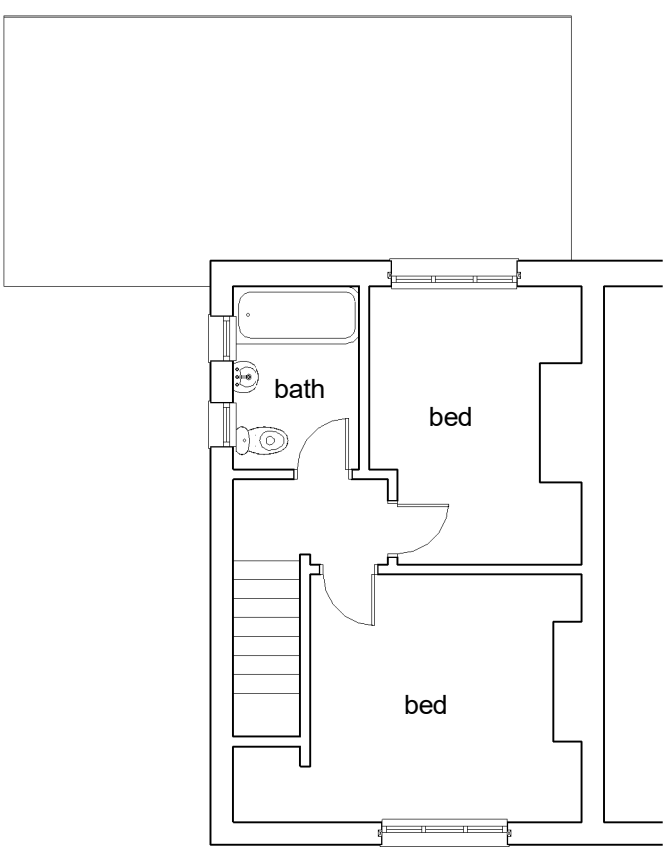


existing first floor
1 : 100




Existing Front Elevation
1 : 100




Existing Rear Elevation
1 : 100

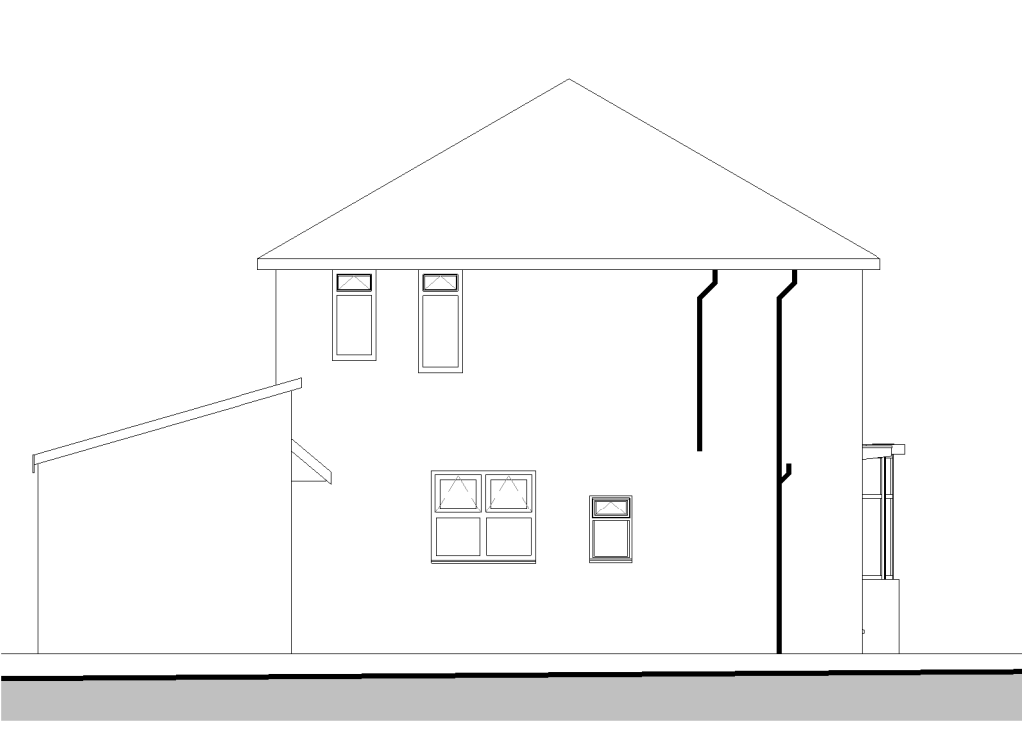


Existing East Elevation
1 : 100

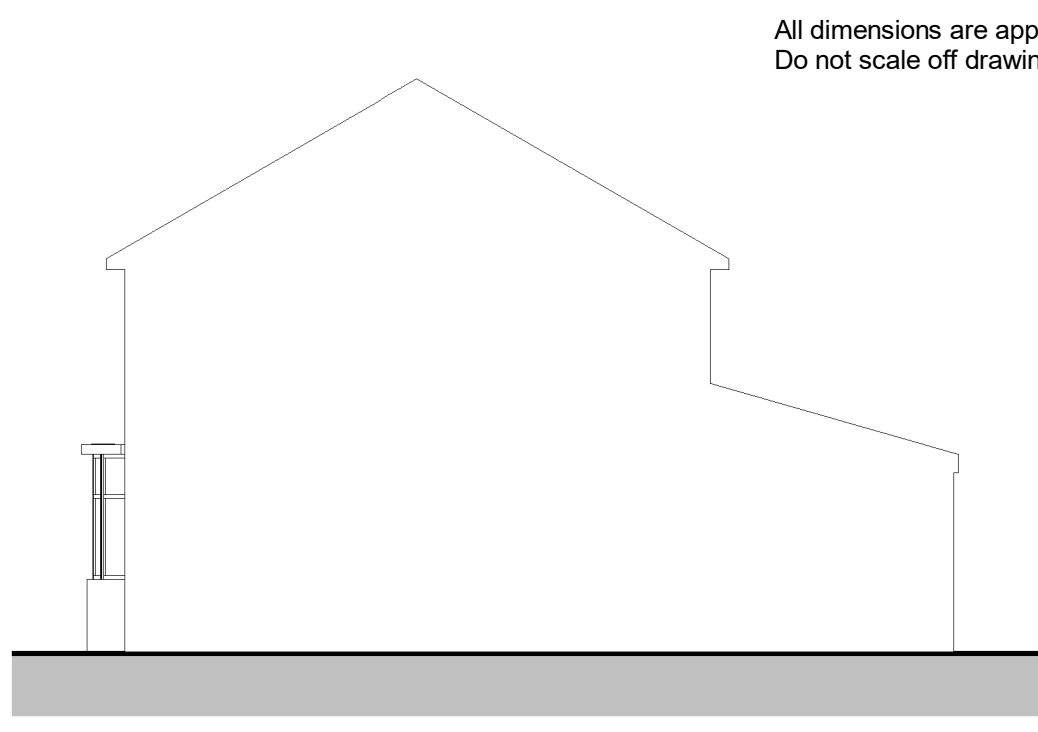


Existing West Elevation
1 : 100

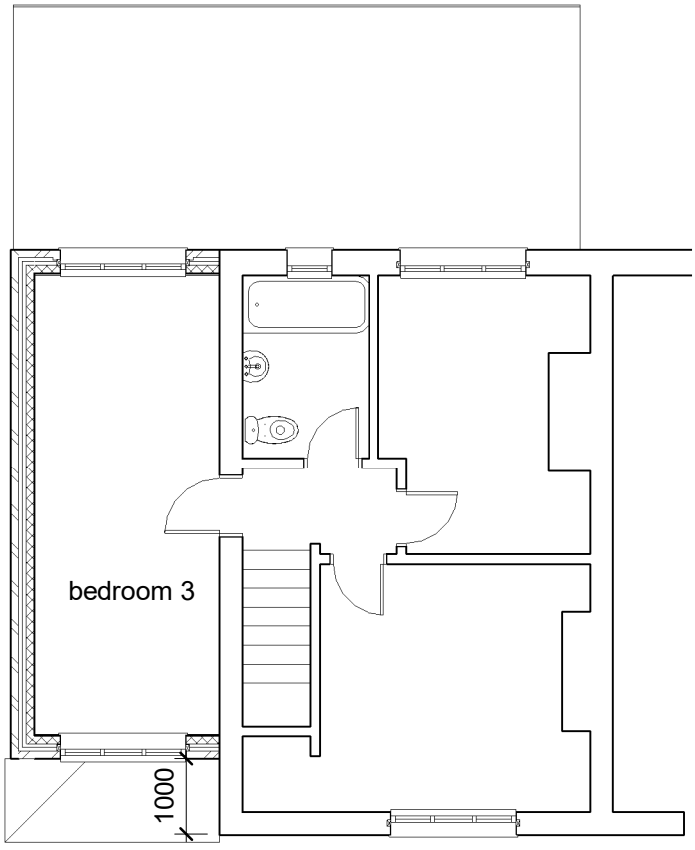


proposed first floor
1 : 100

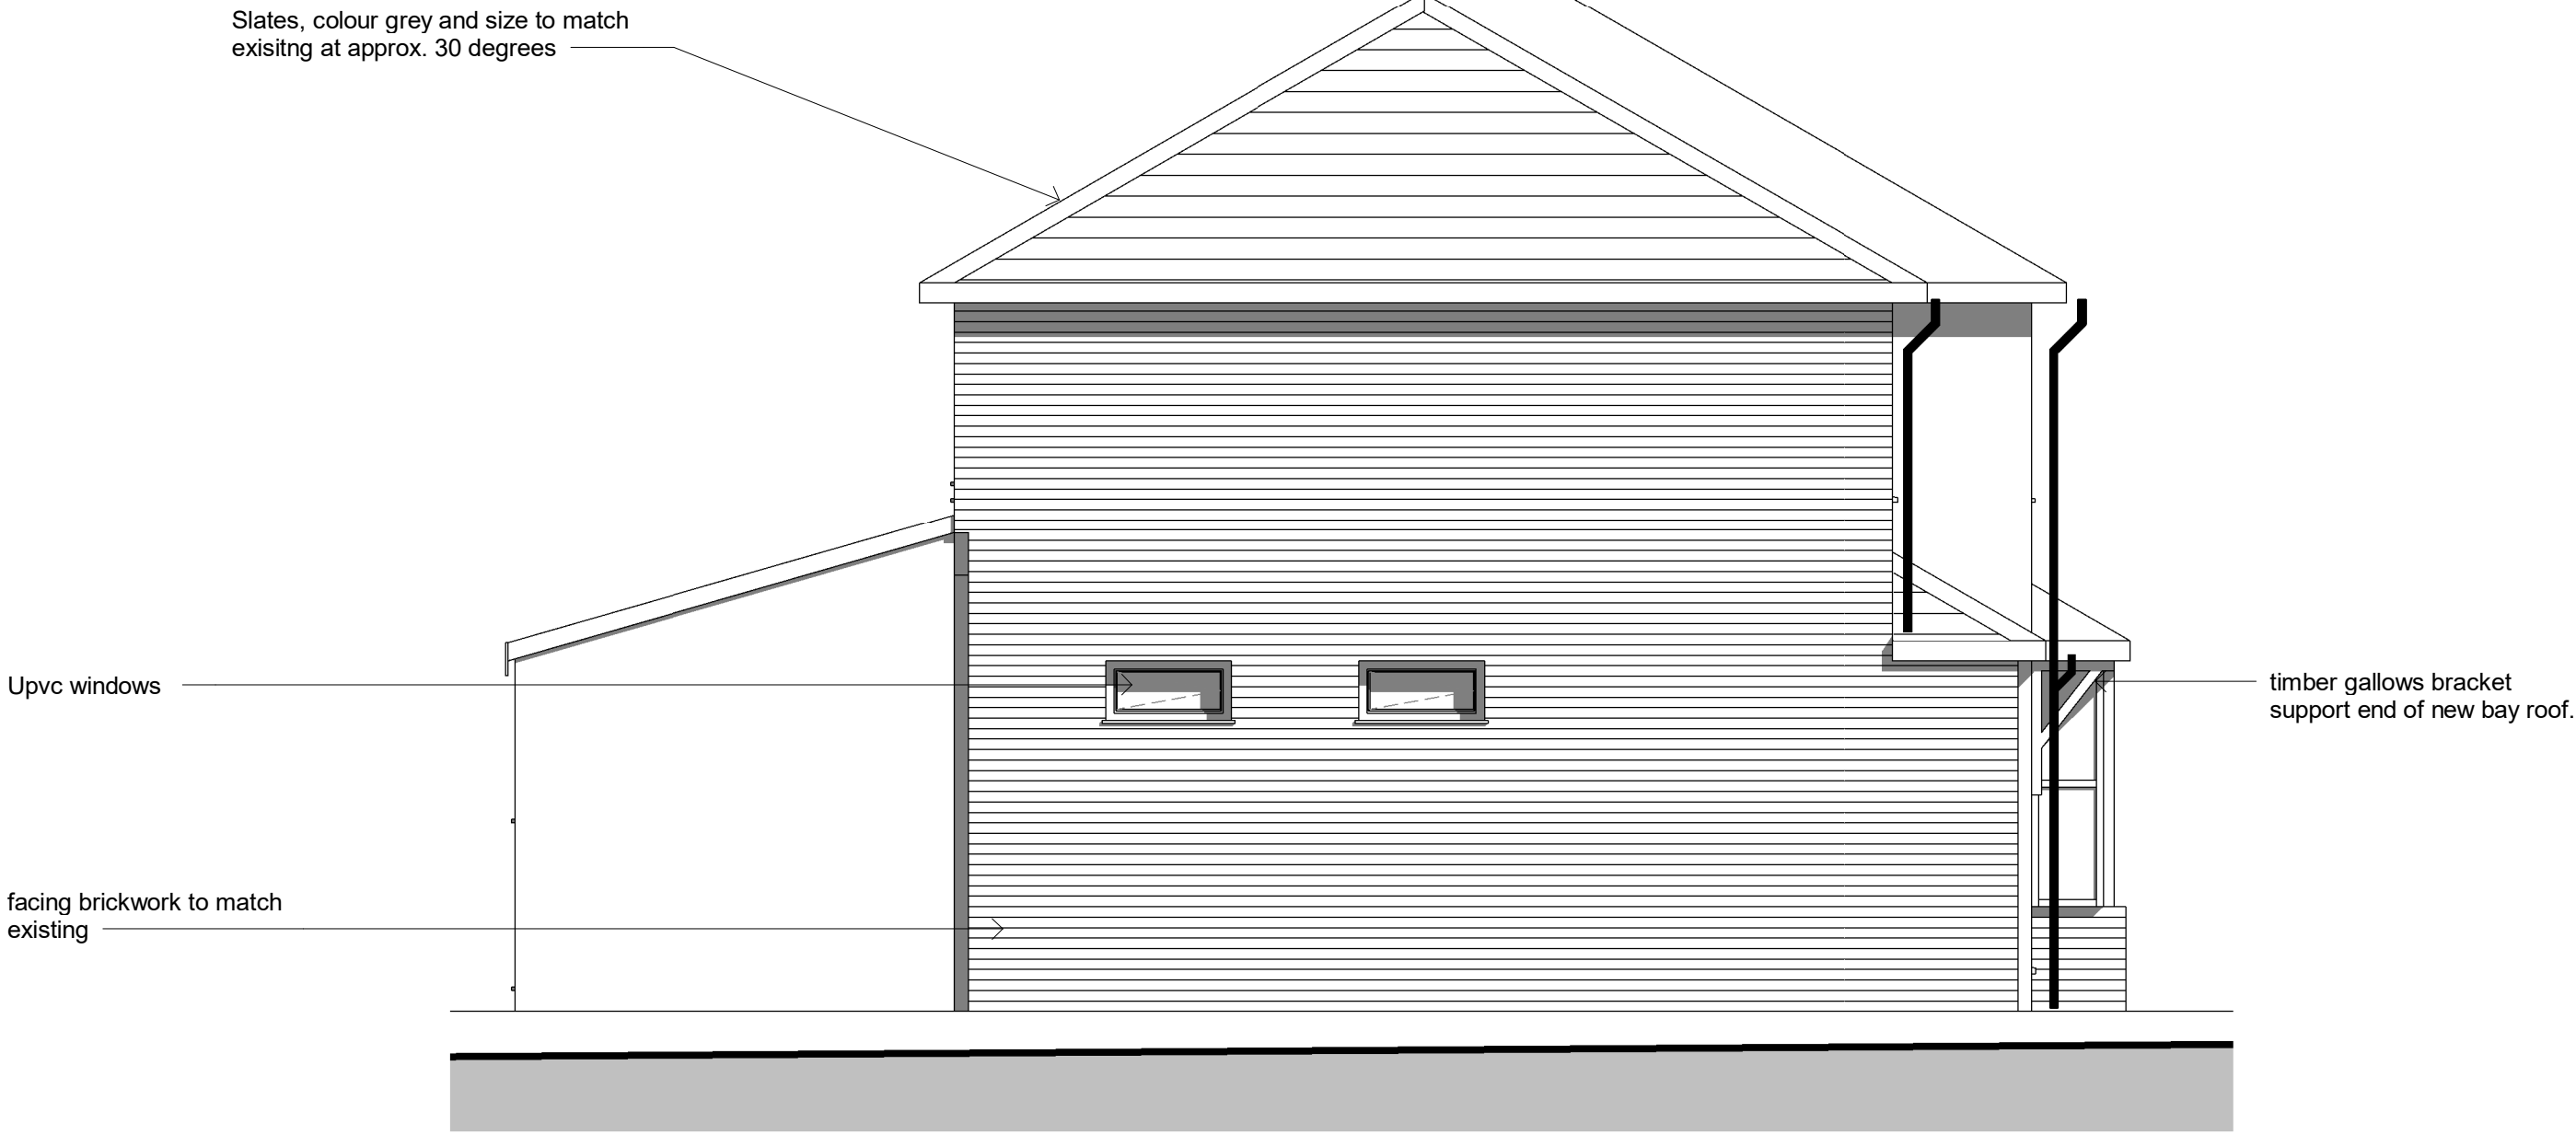

Proposed East Elevation
1 : 50

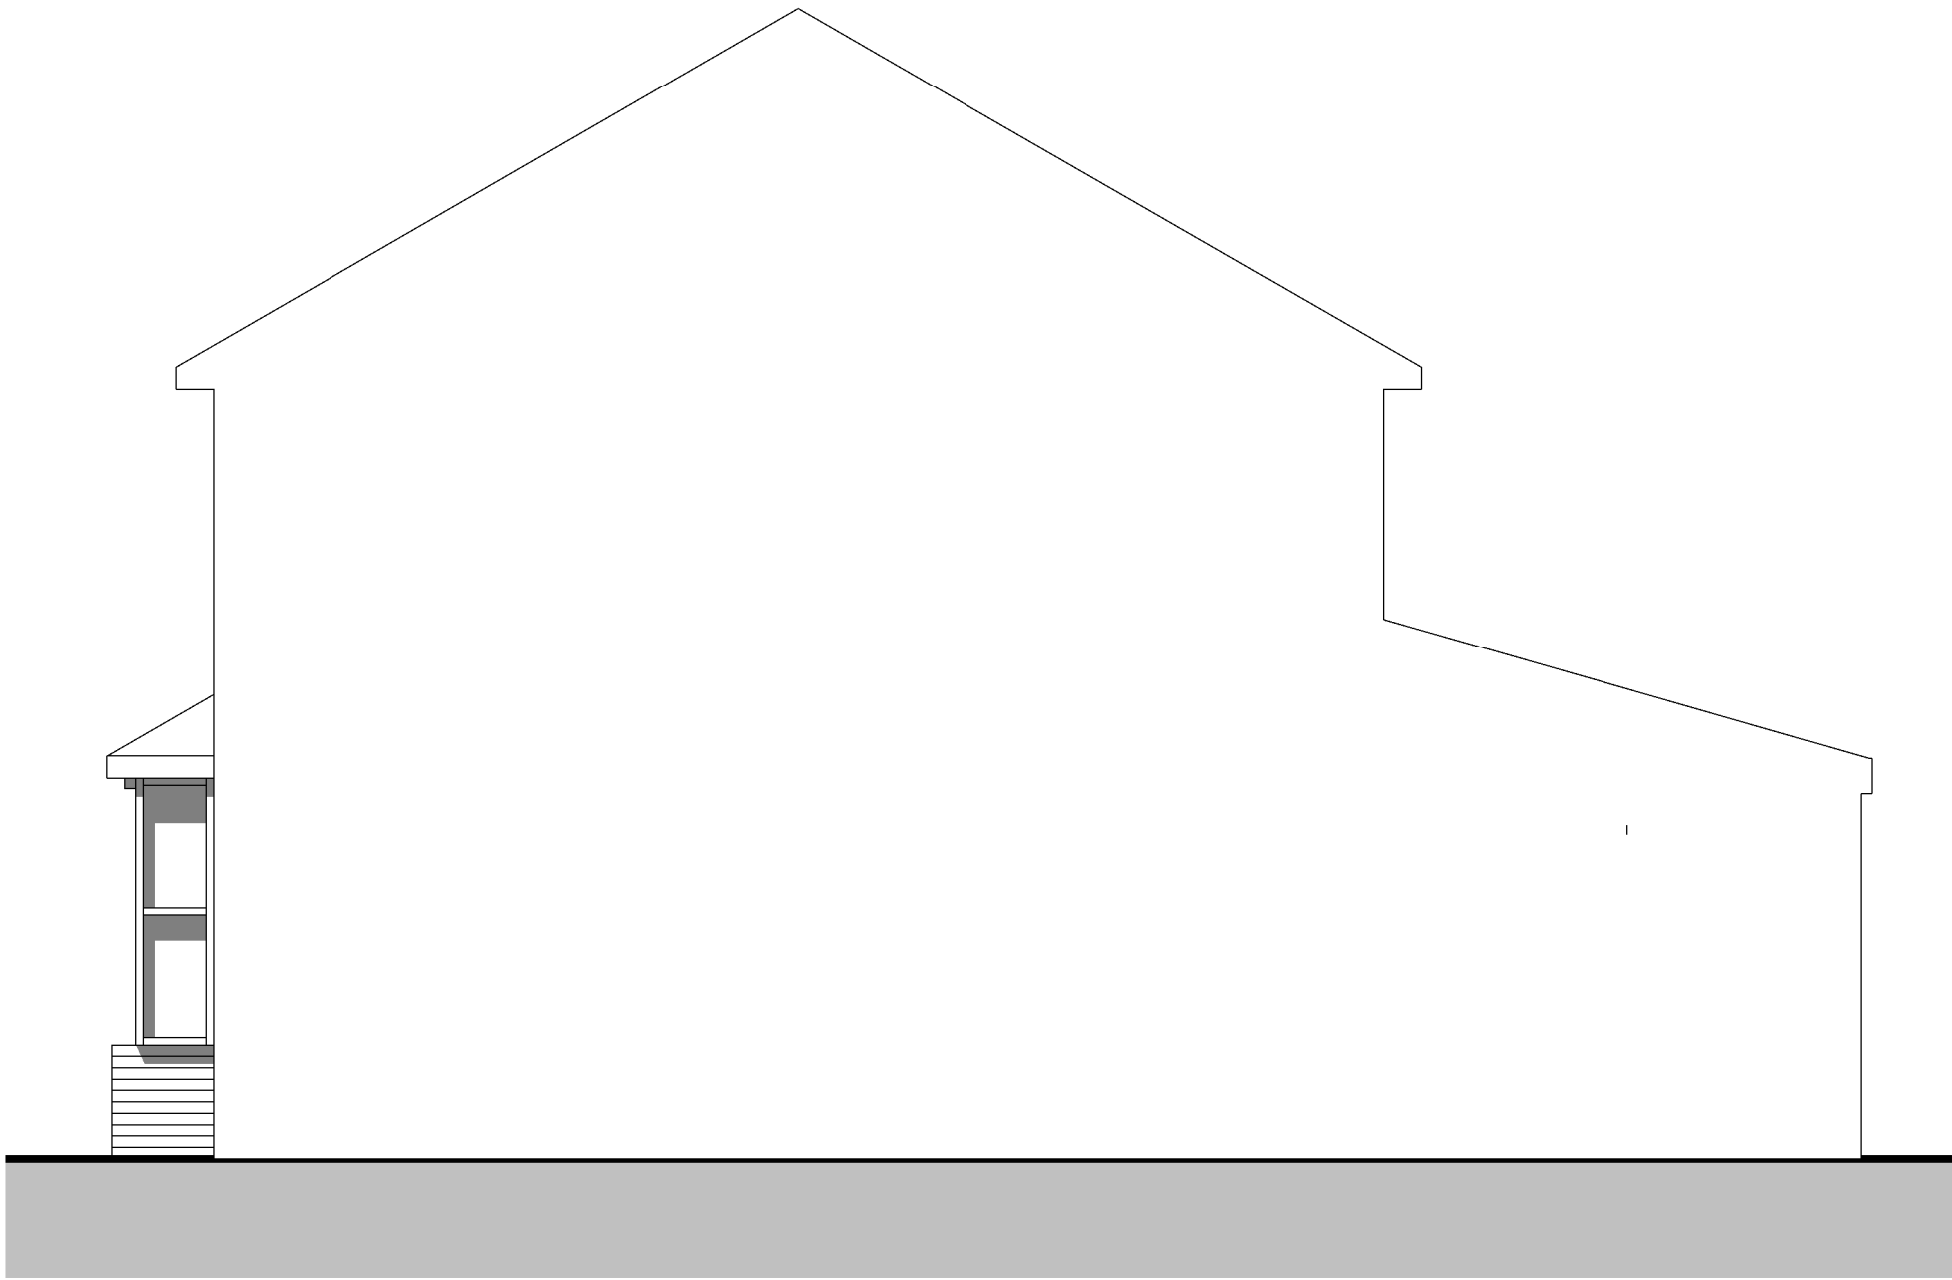


Proposed West Elevation
1 : 50

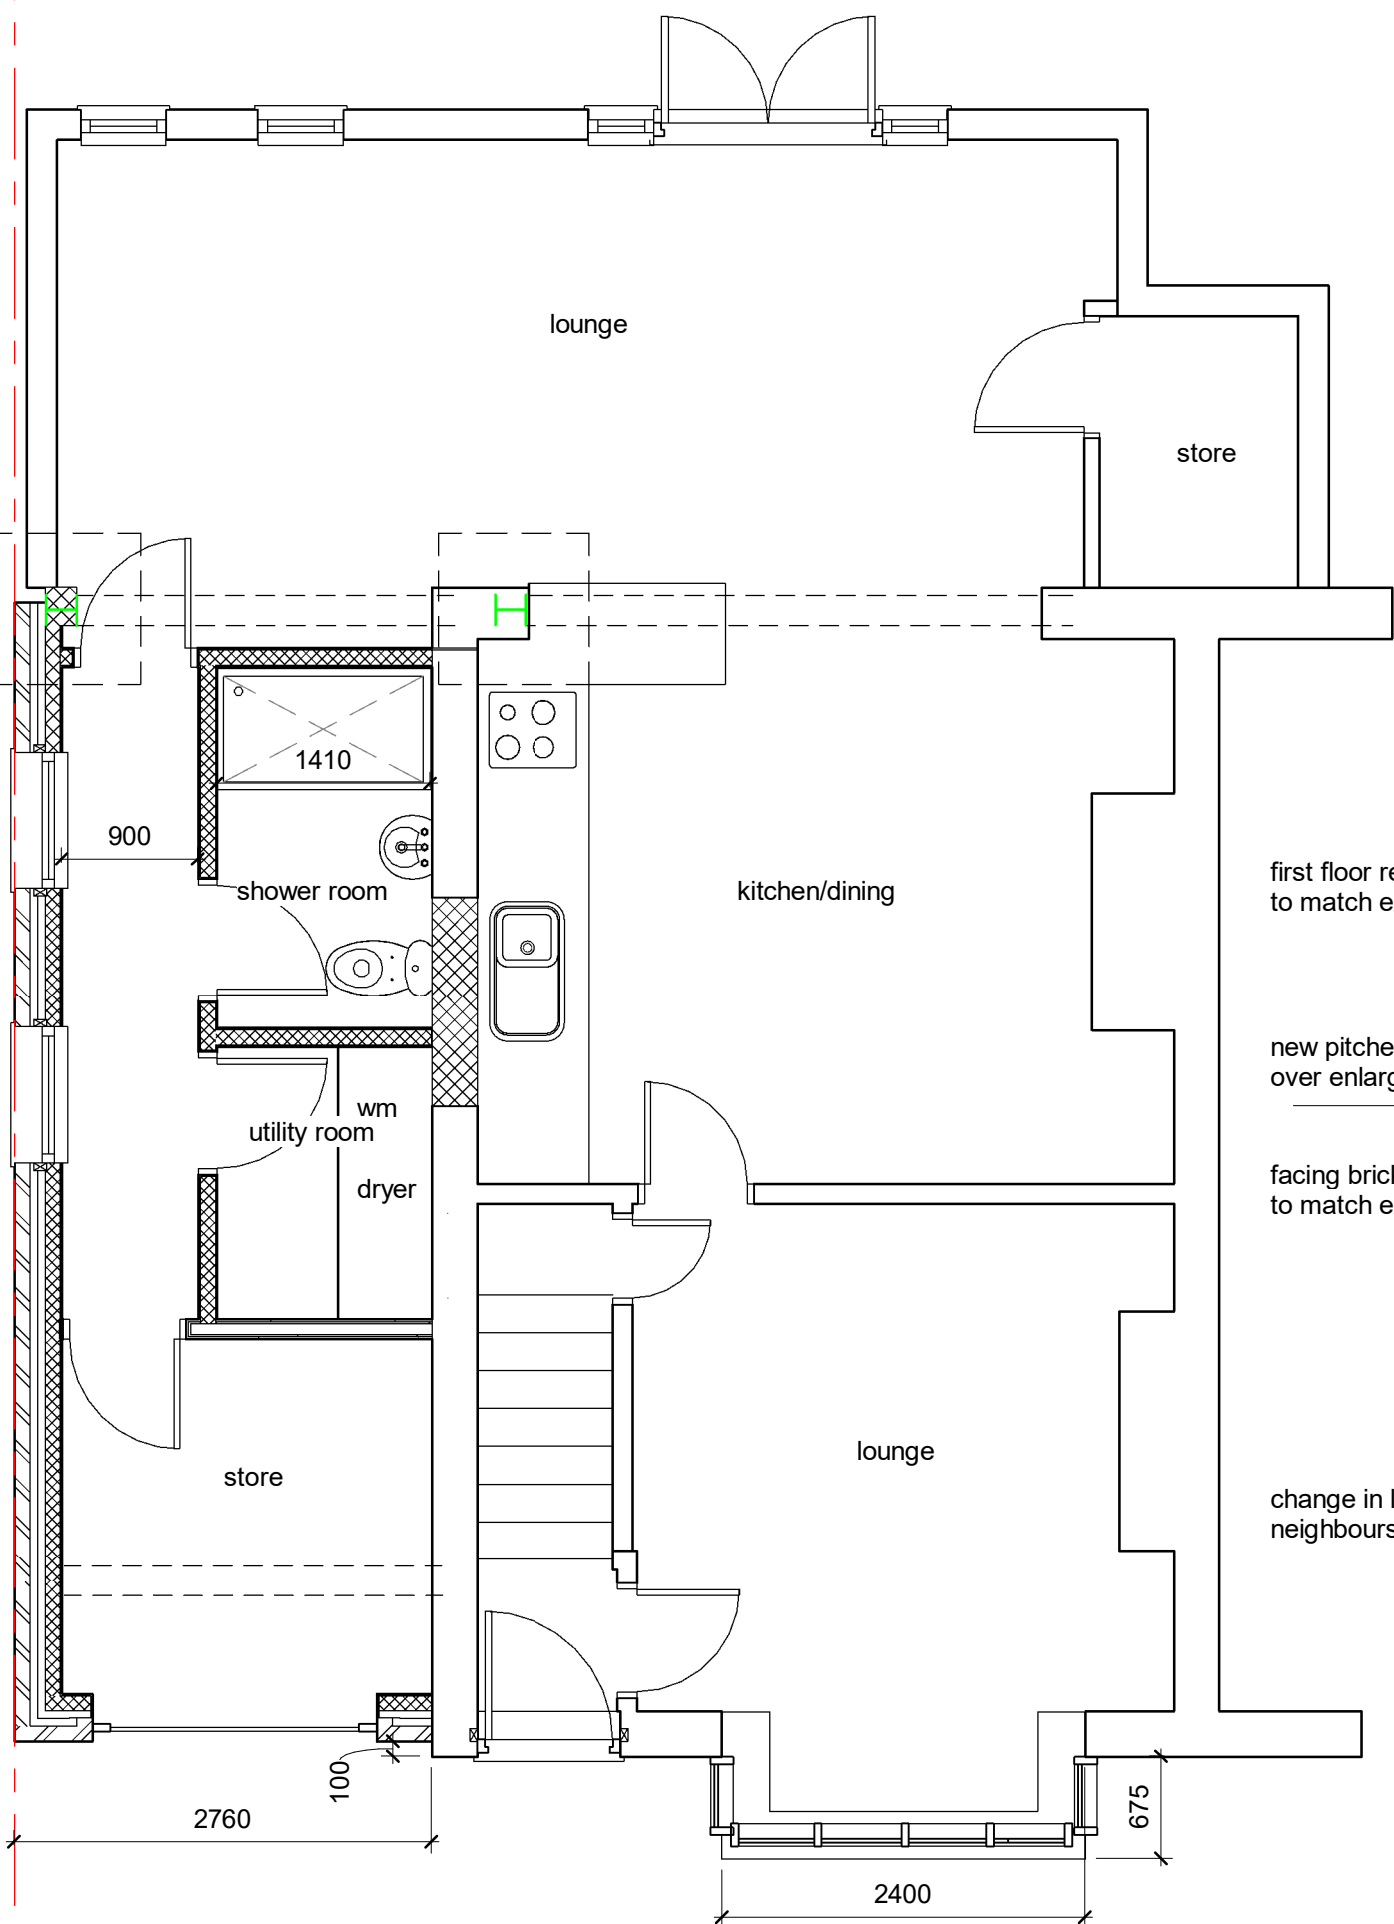

Proposed Ground Floor
1 : 50



Proposed Front Elevation
1 : 50

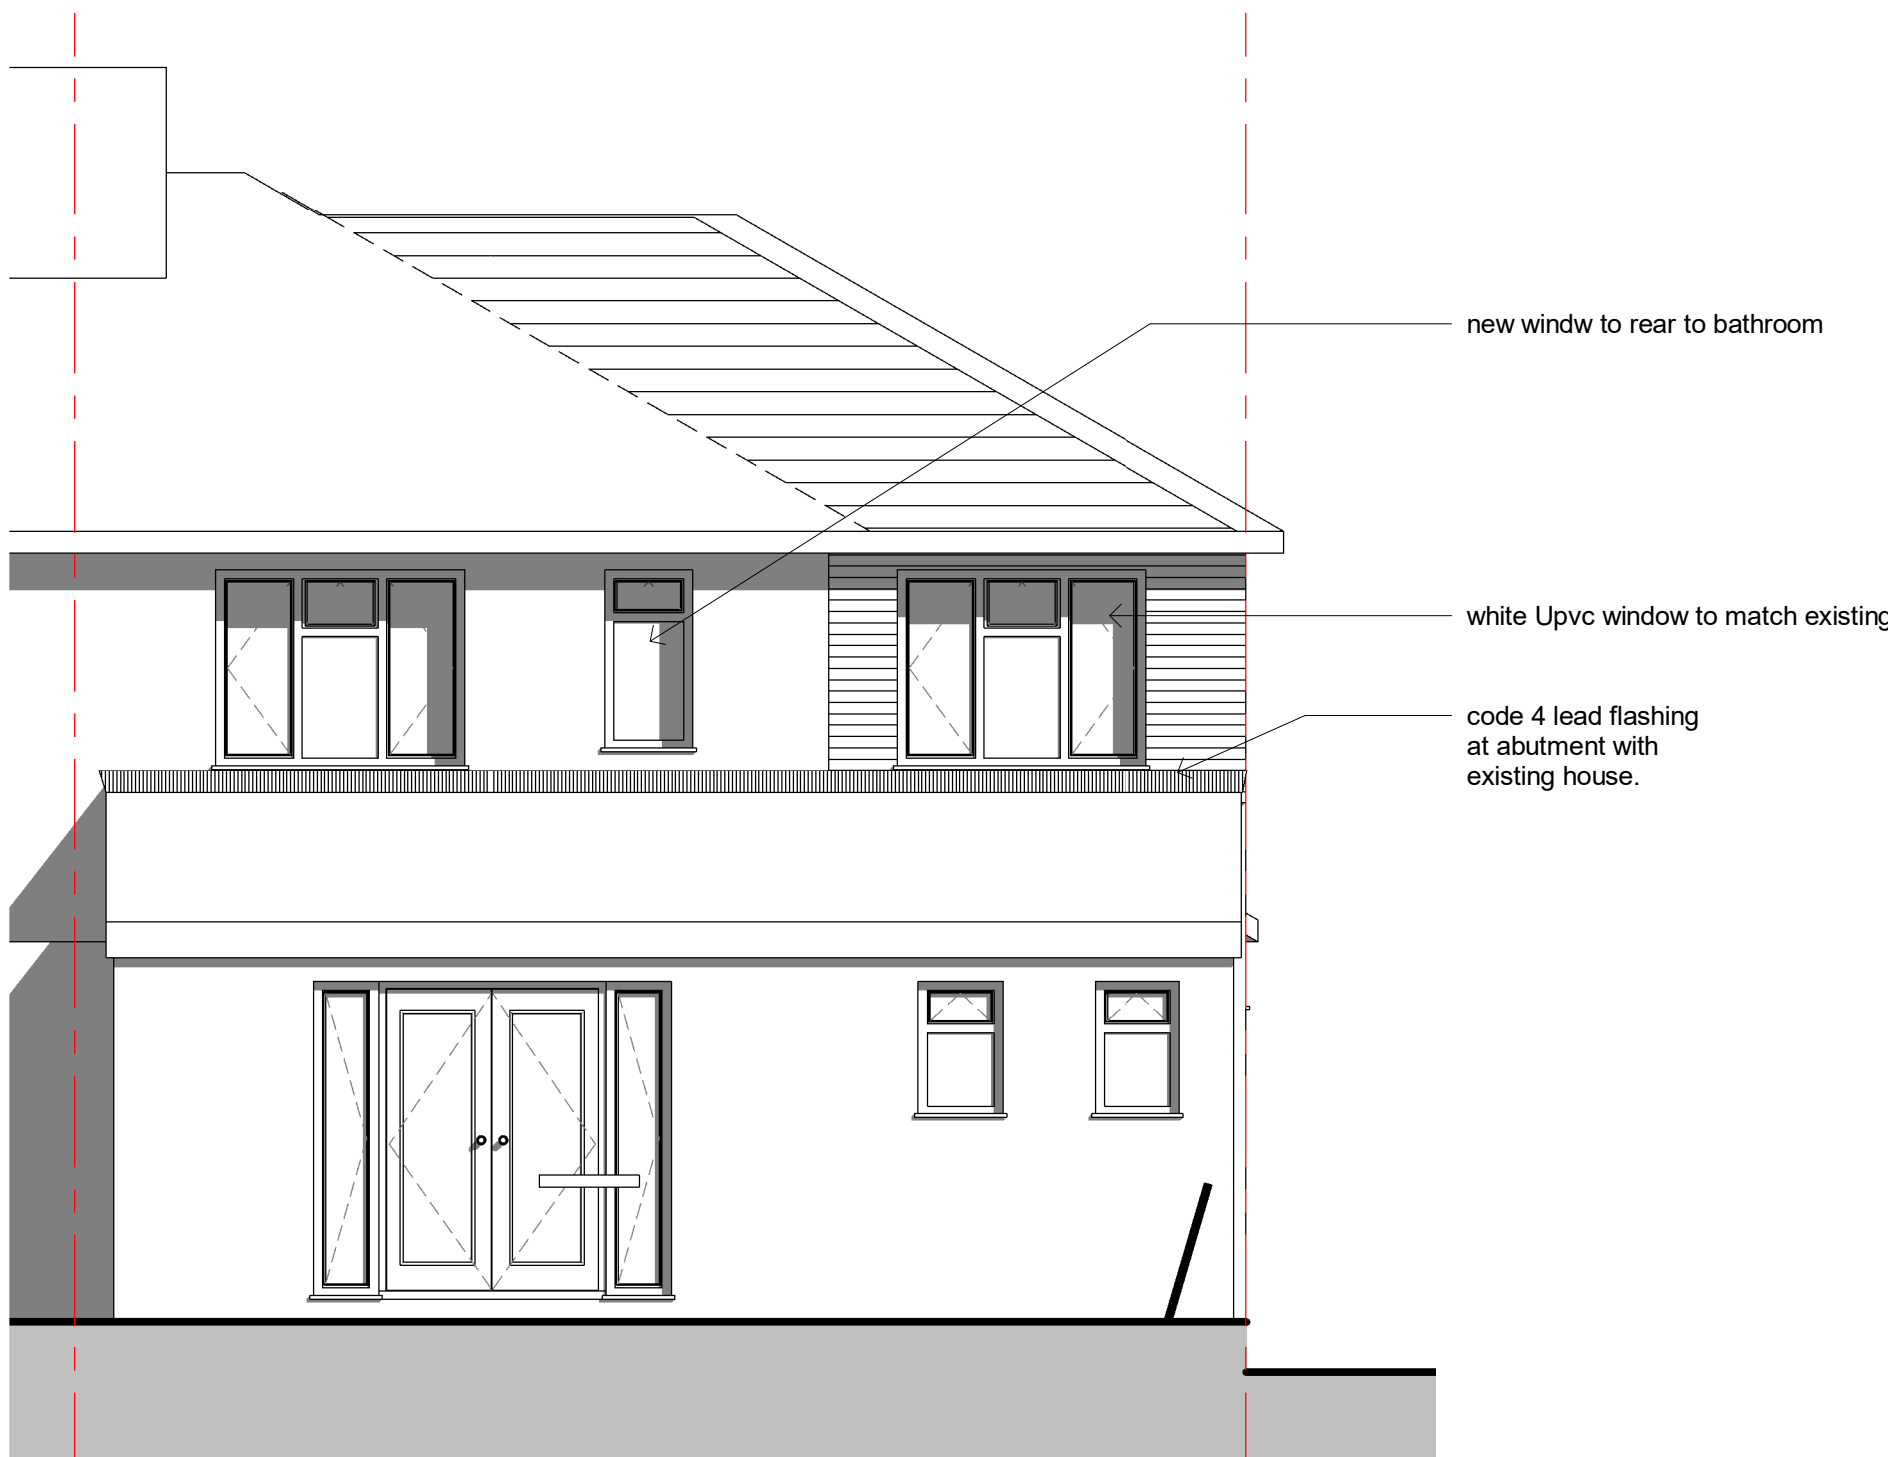

Proposed Rear Elevation
1 : 50



Revision:
A - 13/6/21 - First floor set back 1m. Ground floor setback 100mm.

PROJECT 21 Ford Road, Prescot. Two storey side extension and single storey ground floor bay extension to front		
TITLE Existing and Proposed Plans & Elevations		
CLIENT Bradley Sunderland Massie		
DRAWN BY .	CHECKED BY .	DATE 13/06/2021
SCALE (@ A1) As indicated		PROJECT NUMBER .
DRAWING NUMBER 01		REV A