


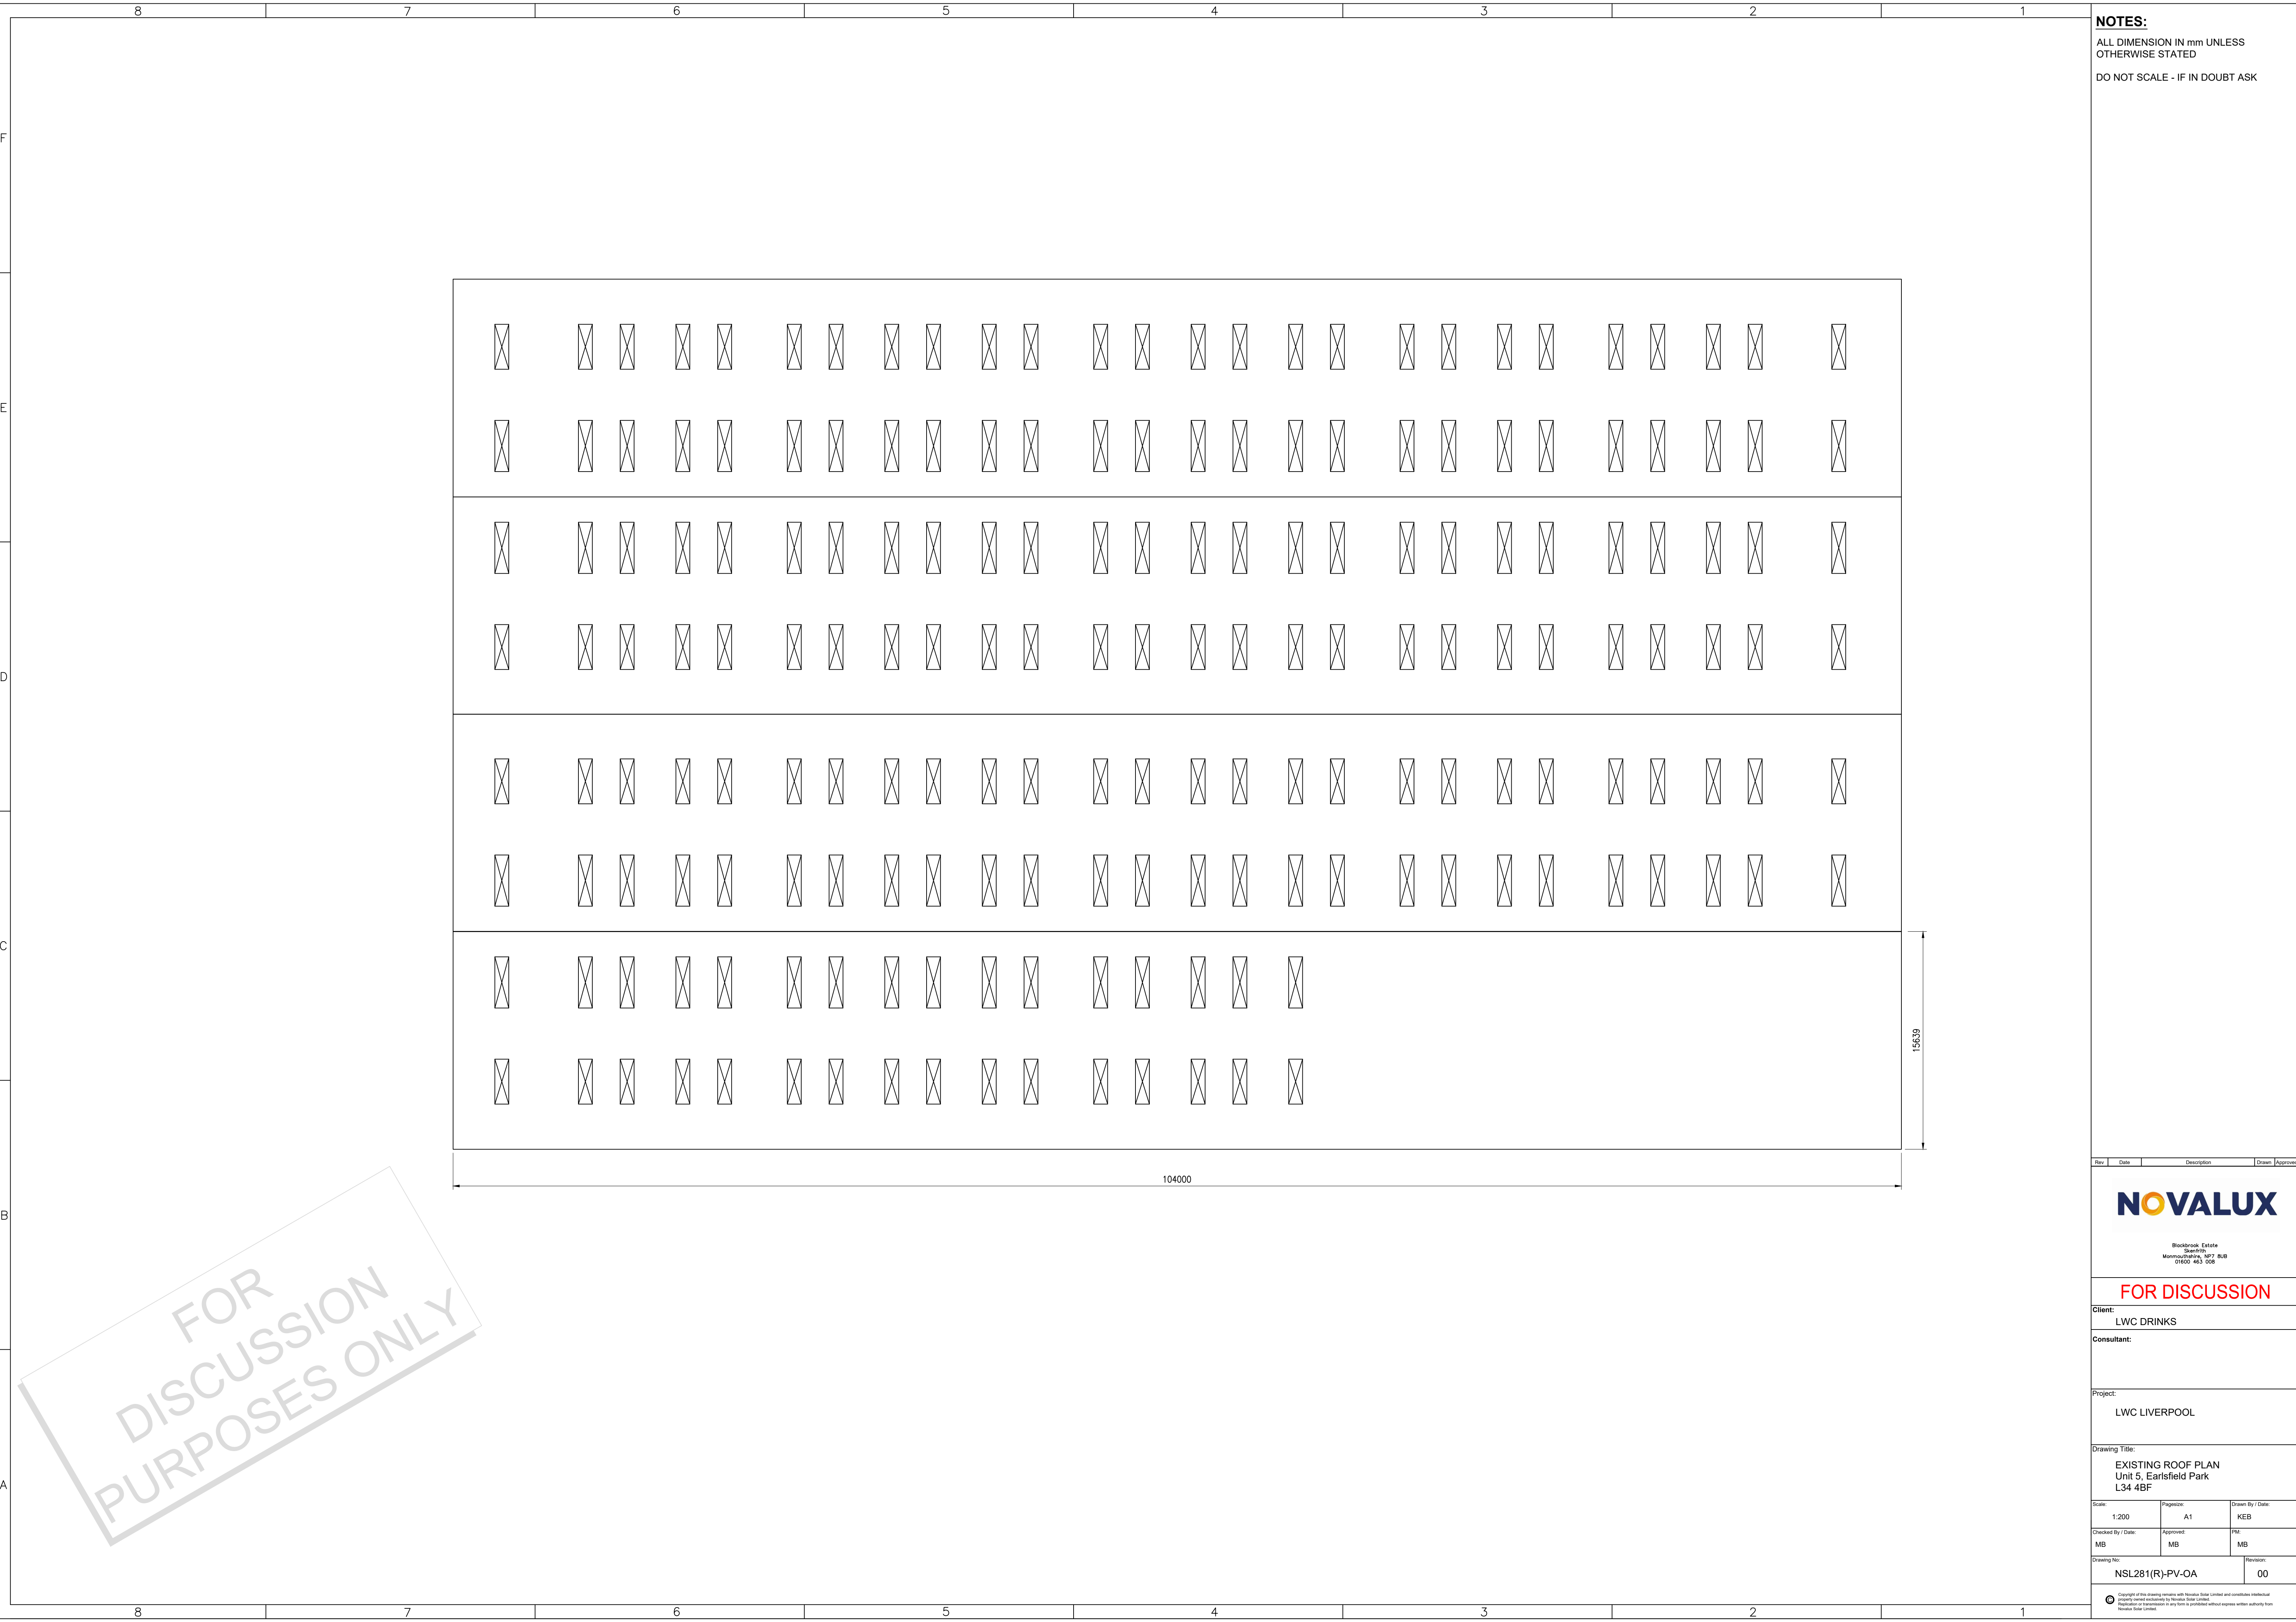

NOTES:
ALL DIMENSION IN mm UNLESS OTHERWISE STATED
DO NOT SCALE - IF IN DOUBT ASK

Rev	Date	Description	Drawn	Approved
 Brookbrook Estate Surrey Monmouthshire, NP7 8UB 01600 463 008				
FOR DISCUSSION				
Client: LWC DRINKS				
Consultant:				
Project: LWC LIVERPOOL				
Drawing Title: EXISTING ROOF PLAN Unit 5, Earlsfield Park L34 4BF				
Scale: 1:200		Pagesize: A1		Drawn By / Date: KEB
Checked By / Date: MB		Approved: MB		PM: MB
Drawing No: NSL281(R)-PV-OA				Revision: 00
Copyright of this drawing remains with Novalux Solar Limited and constitutes intellectual property owned exclusively by Novalux Solar Limited. Reproduction or transmission in any form is prohibited without express written authority from Novalux Solar Limited.				