


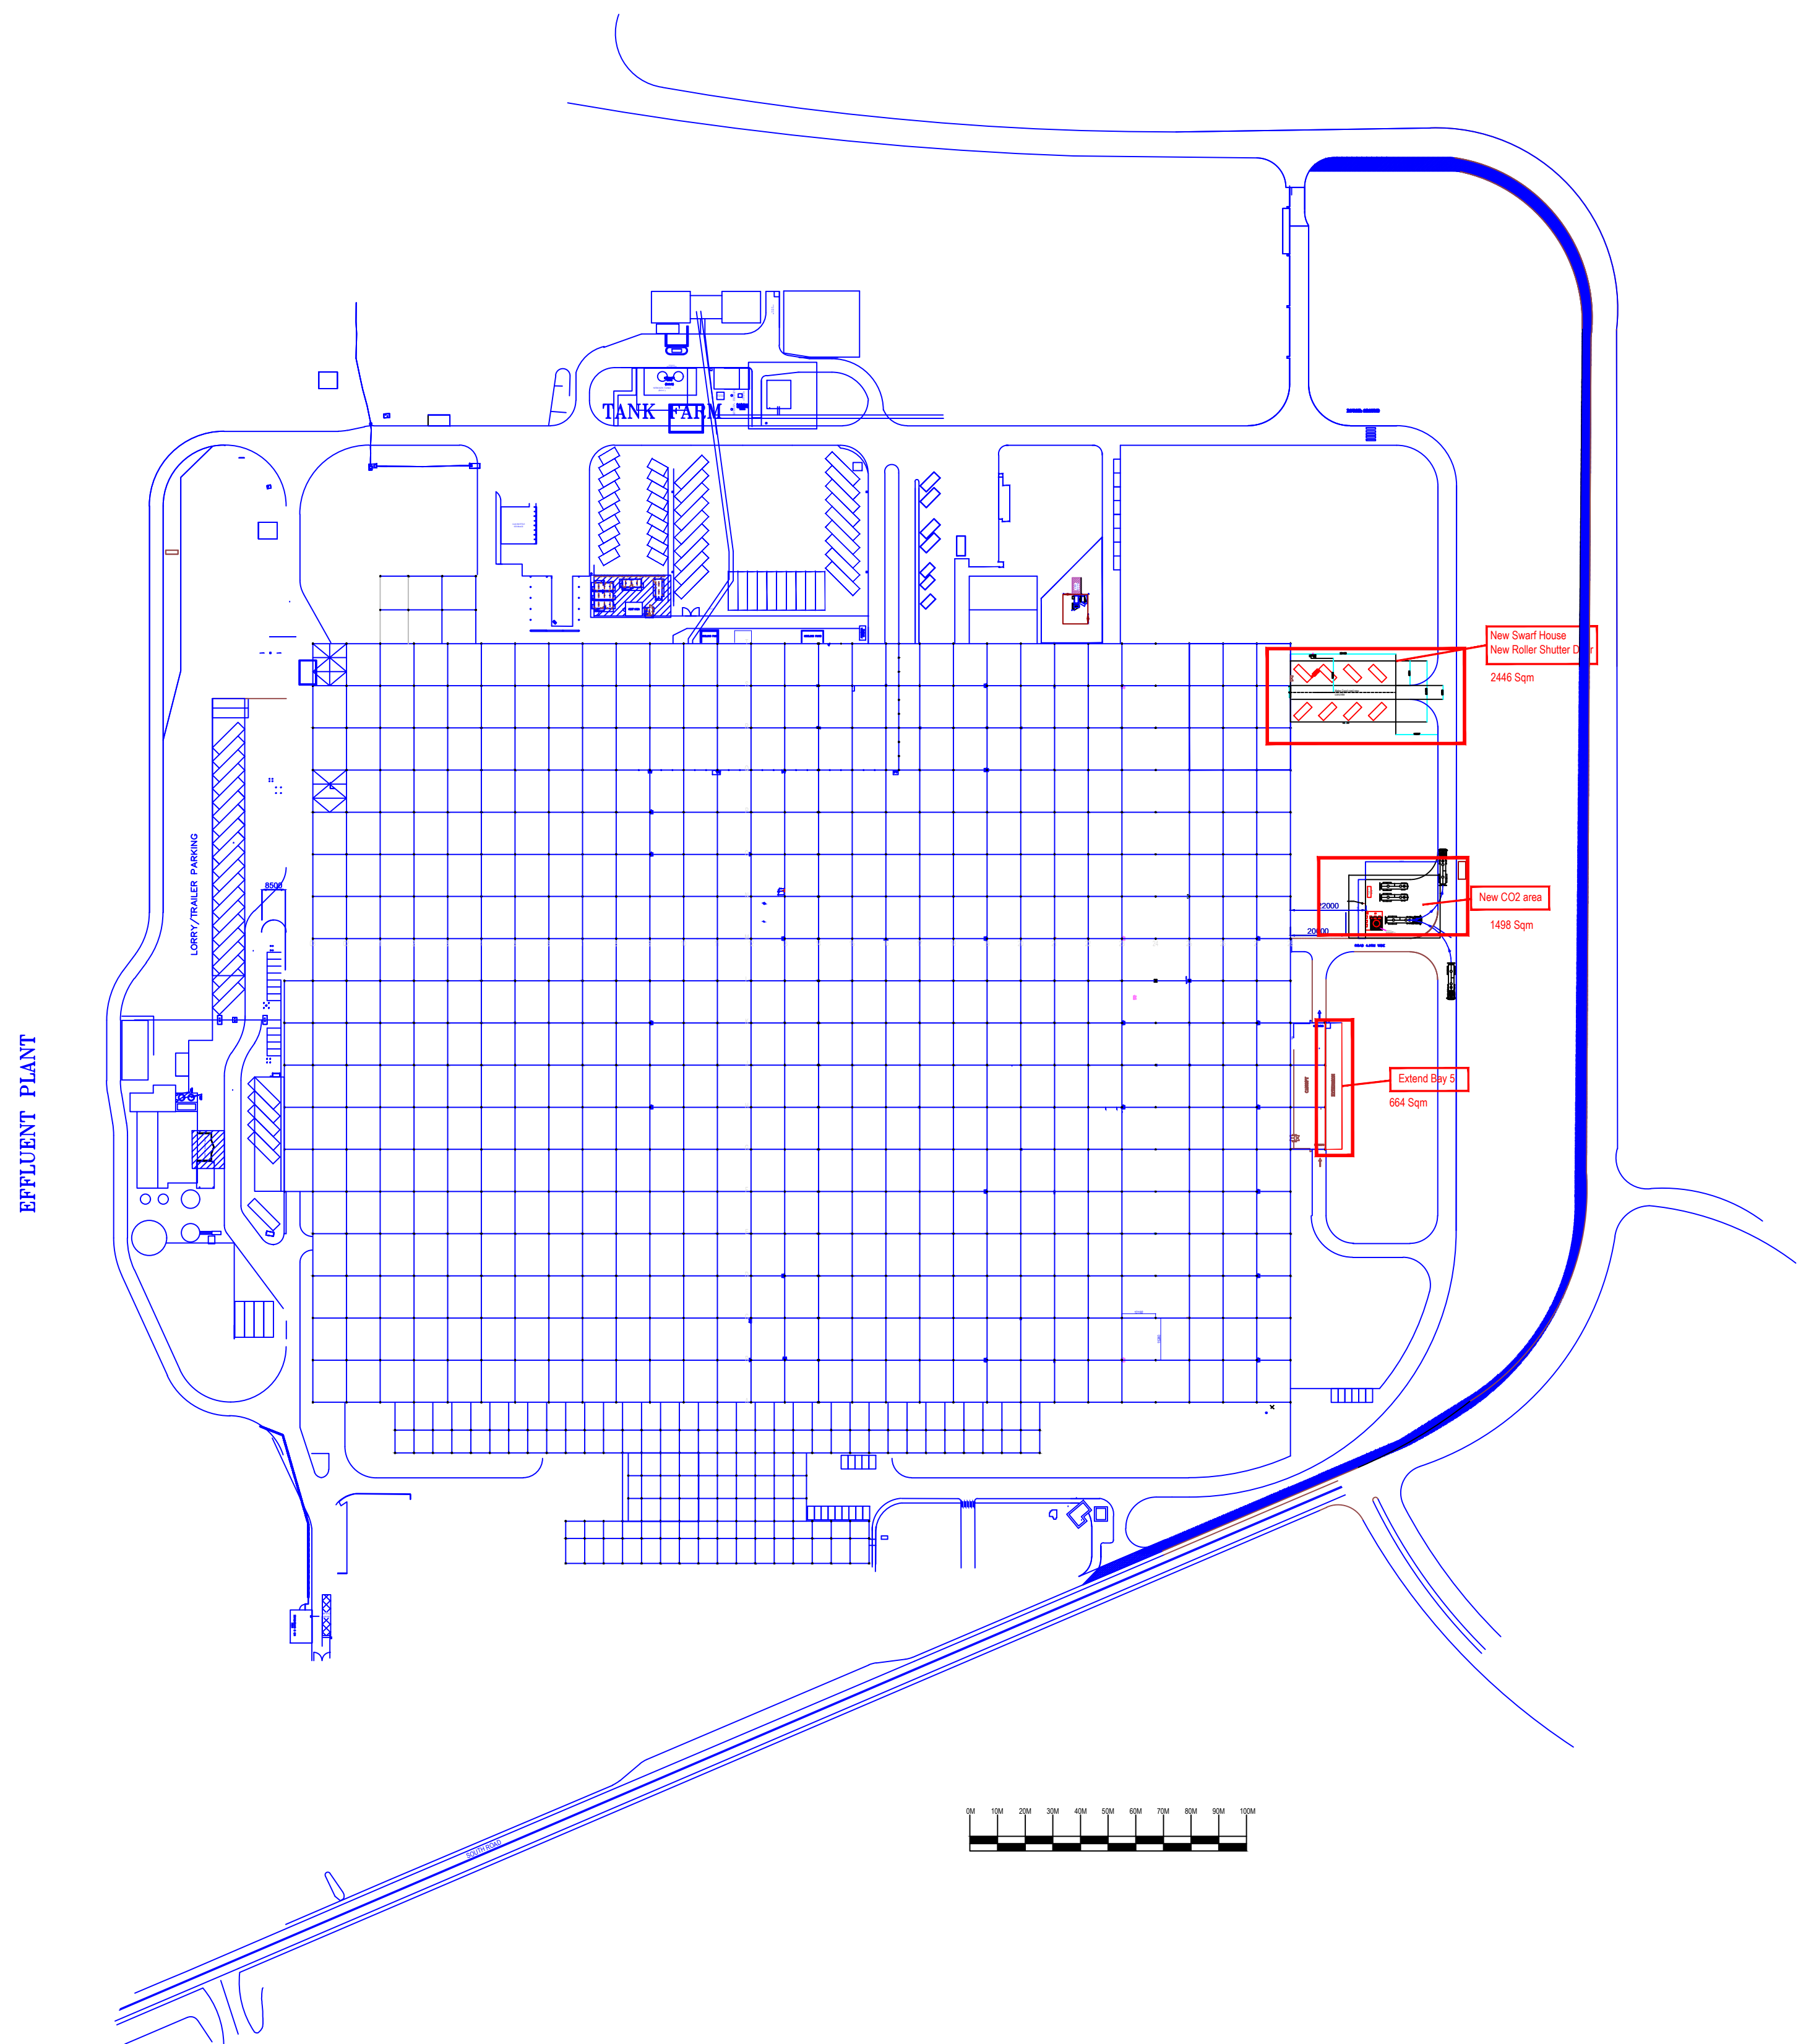

-	-	-
-	-	-
-	-	-
-	-	-
-	-	-
-	-	-
-	-	-

DESCRIPTION		
Title SITE PLAN HALEWOOD TRANSMISSION PLANT		
Date 01/03/23		Drg No. PRO222005BB/001



Vertex Services Group
21 Oakwood Hill Industrial Estate,
Oakwood Hill, Loughton, IG10 3TZ
Tel: 0208 508 8420 Fax: 020 8508 6435
Web: www.vertexltd.co.uk