


TENDER NOTE
DO NOT SCALE FROM THIS DRAWING



Existing Floor Plans Key

- 38.05 Floor Level.
(41.12) Ceiling Level.
(41.13) Ceiling Level.
CL38.05 Window Cill Level.
HL40.66 Head Level.
USB45.50 Underside of Beam Level.
Existing Walls to be retained.
Walls / Windows / Doors / Fittings to be demolished & removed. Contractor to make good demolished areas in preparation for new fixtures and fittings.

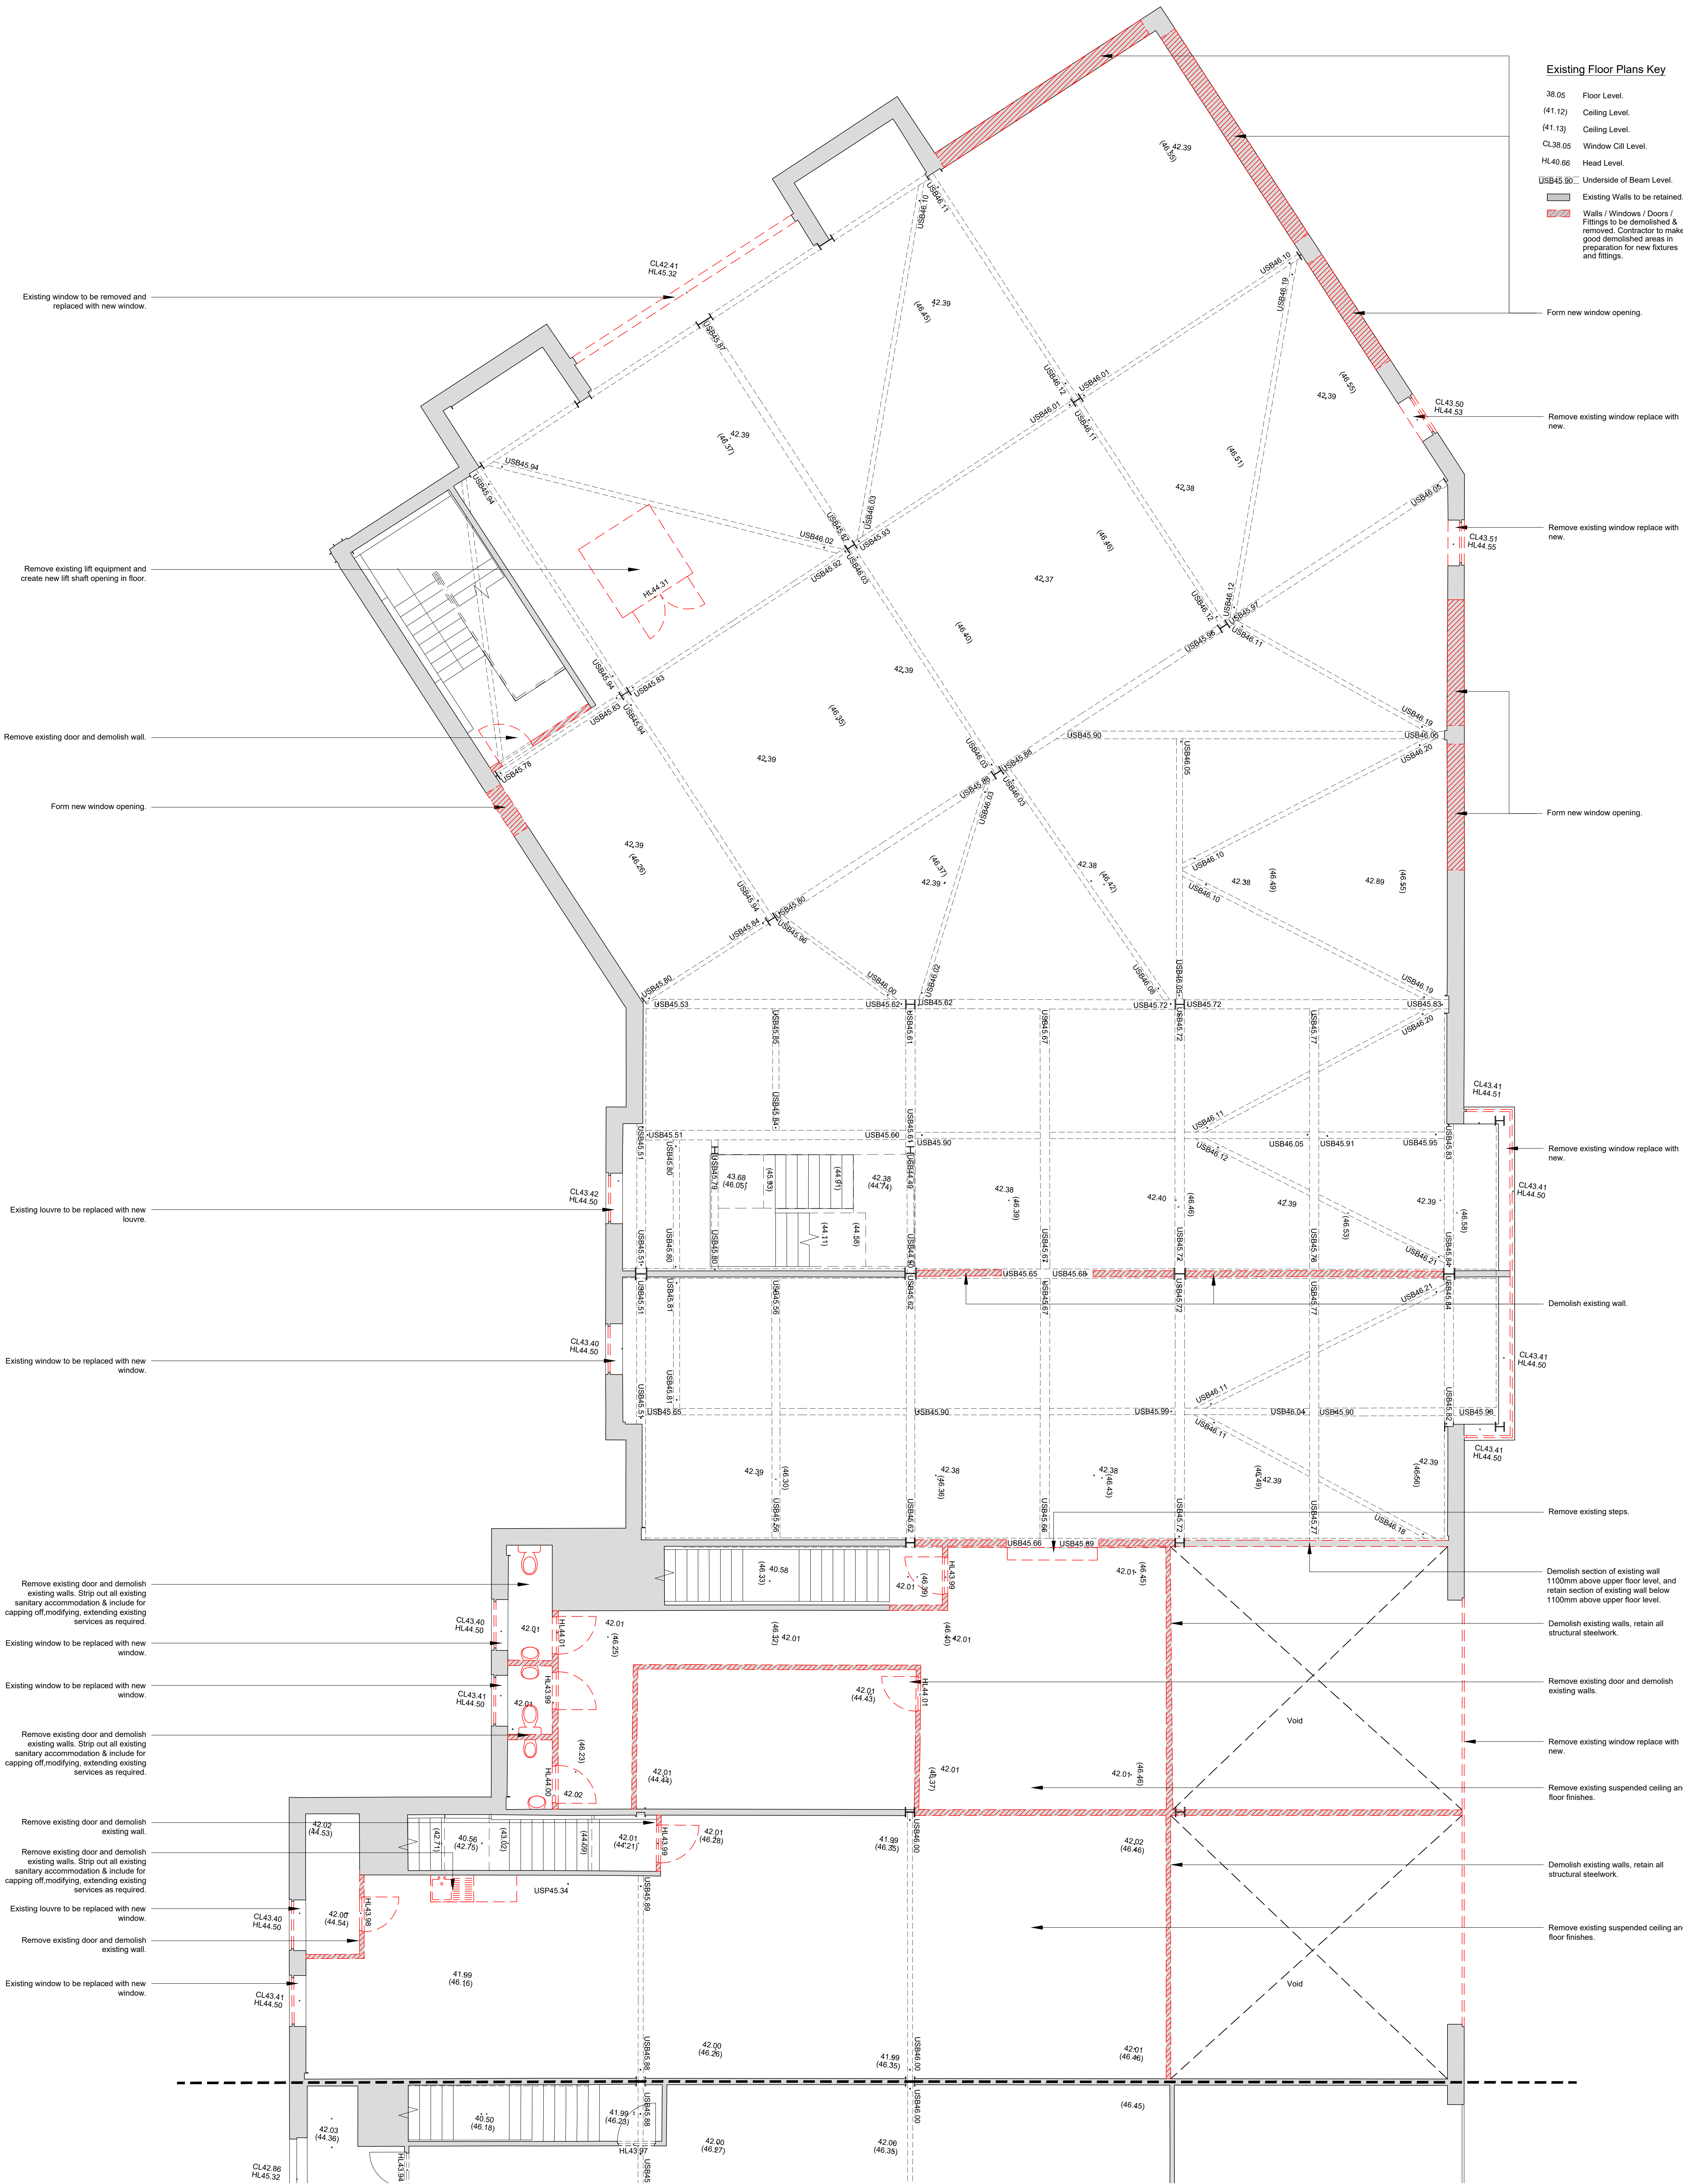

purpose
TENDER

REVISIONS				
Rev	Description	Date	By	CHK
A	Tender drawing	13/03/2026	LB	ES

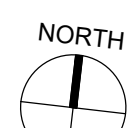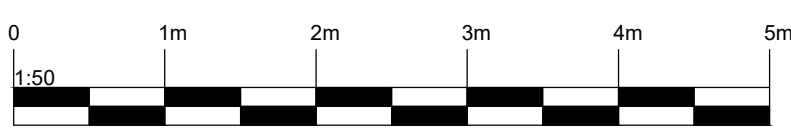

CASS

architecture
interior design
landscape
consultancy
© copyright 2025
Studio 2045 The Tree Factory
80 Wood Street
Liverpool L1 6DQ
T +44 (0)151 705 0110
E cass@kempkassdesign.co.uk
W www.cass-design.co.uk

client
Knowsley MBC
project
Cavendish Walk, Huyton

drawing title
First Floor Plan as Existing

scale @ A0 1:50
date 05/02/2026
dm ES chkd AW

1078C-112
A

Original paper size (A0) 841x1189mm