
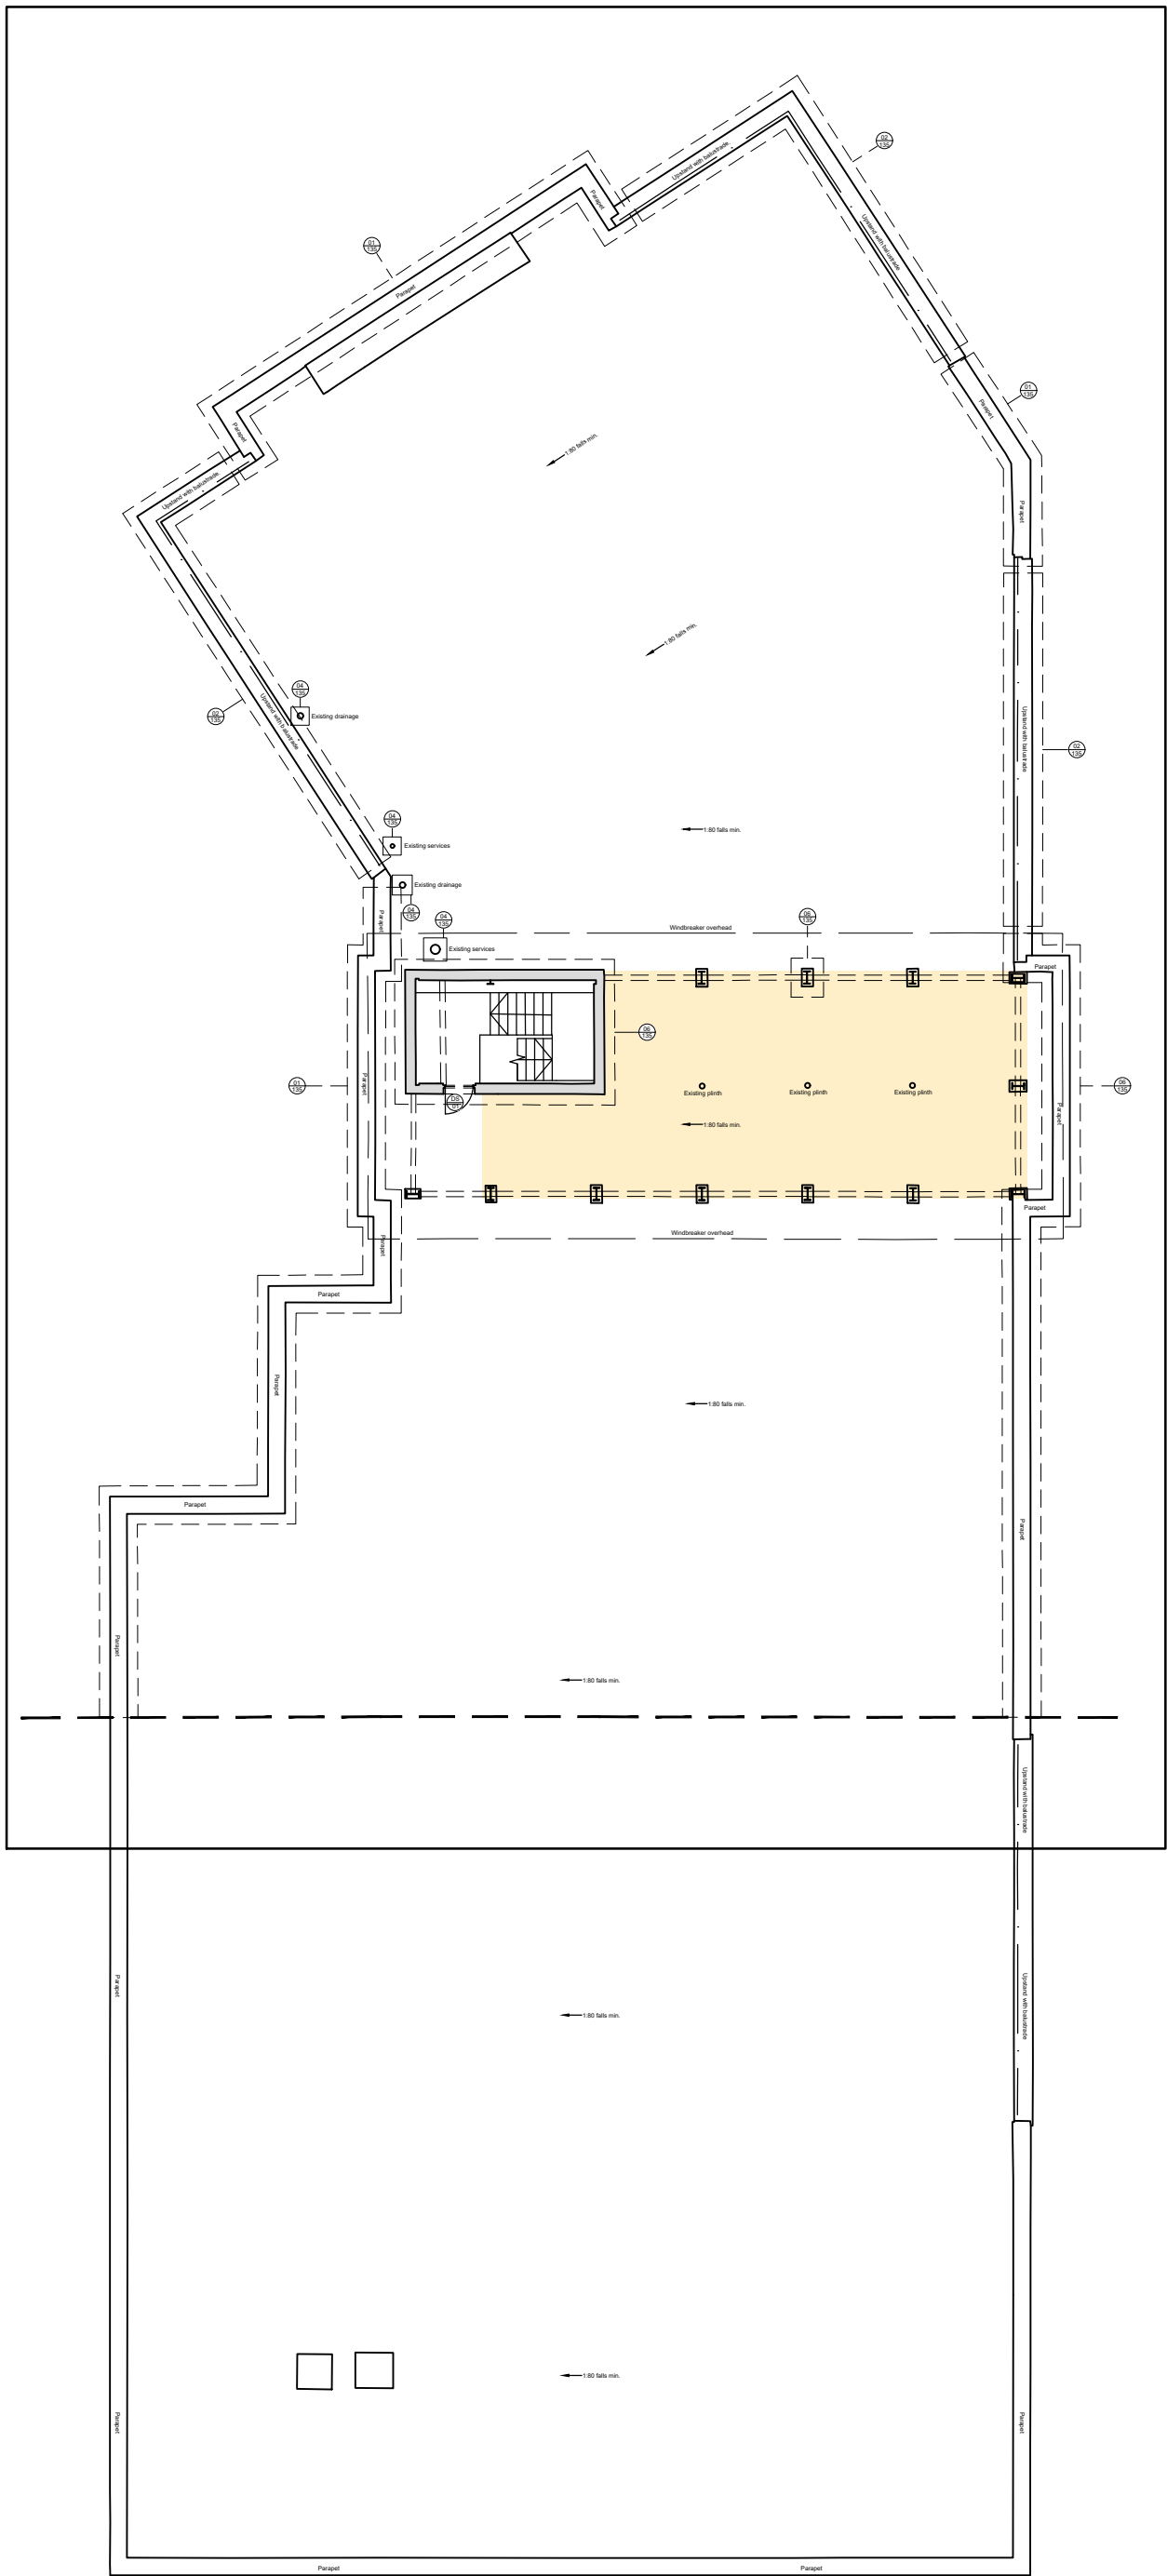


TENDER NOTE
DO NOT SCALE FROM THIS DRAWING

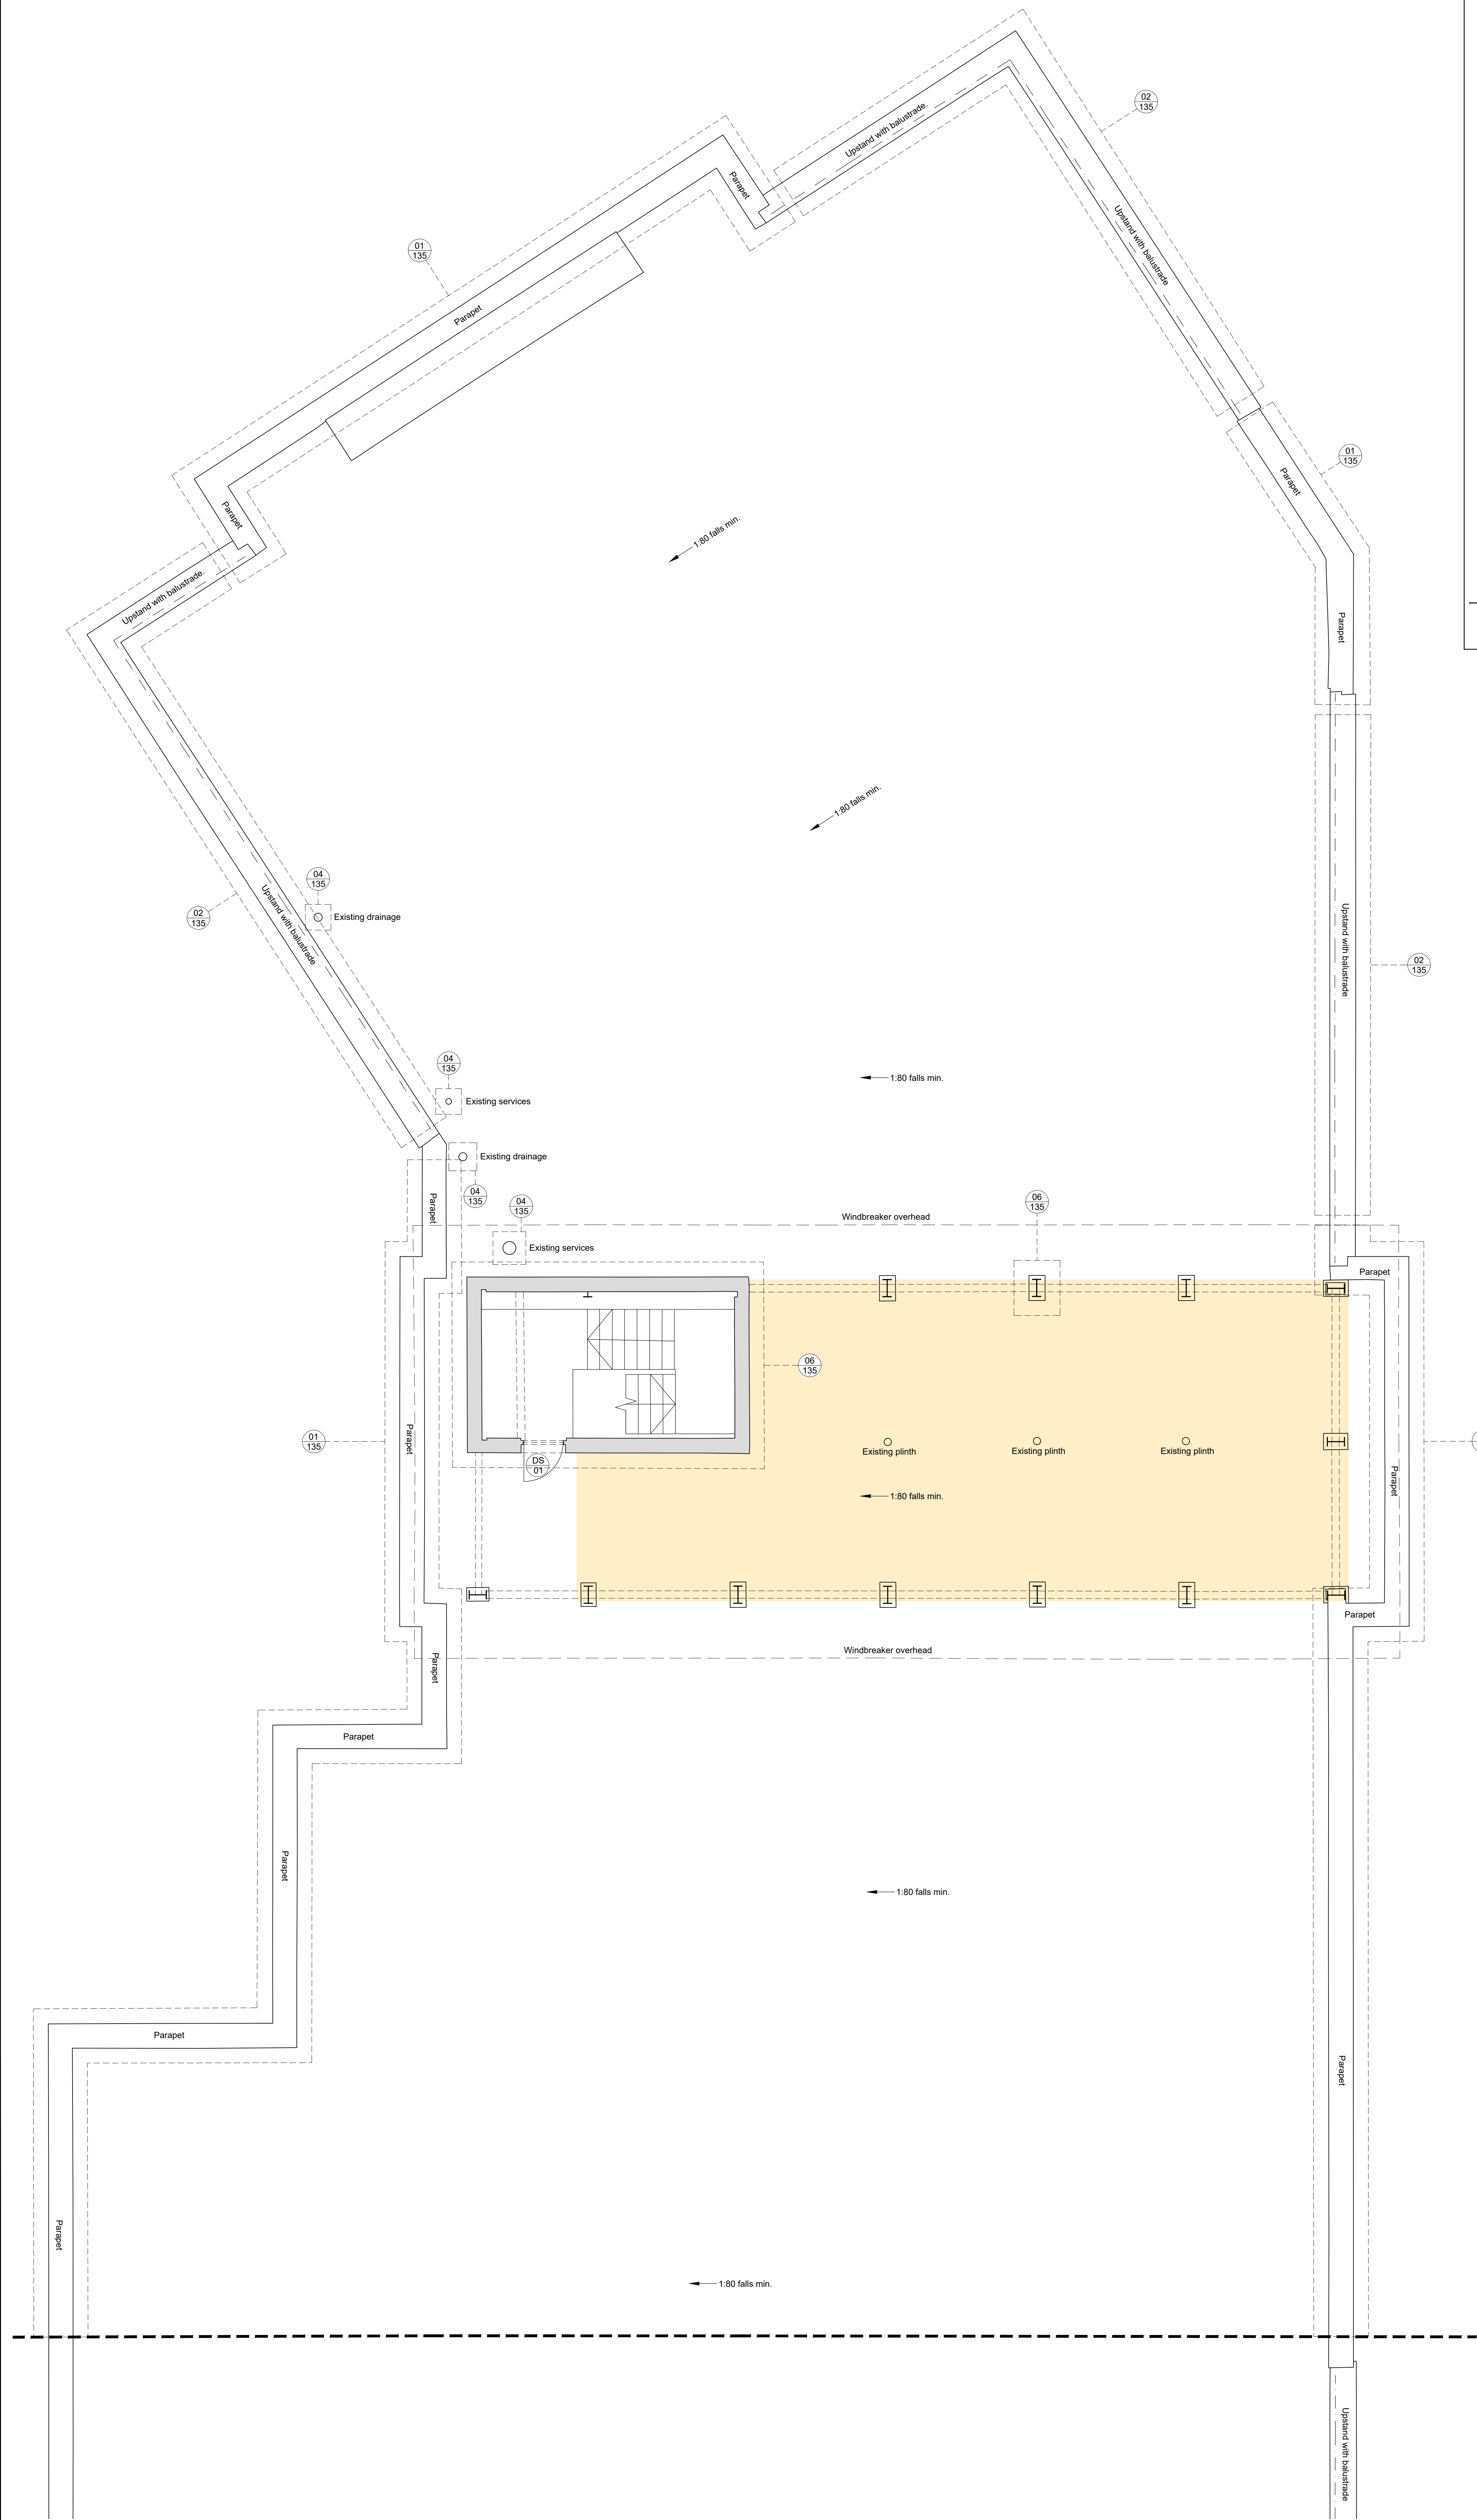



Roof Plan Key

NOTE: Entire flat roof surface to be overlaid with new IKO built up flat roofing system incorporating new waterproofing details as IKO recommendations & specifications. Refer to:

- IKO CONDITION SURVEY REPORT Former B&M Huyton / 6 Mar 2025
- IKO Waterproofing Specification Proposal - Ultra Gold Refurbishment Specification (IKO Specification Reference Number: SPEC-BUR-0063274 2025).

- Location of existing parapet wall to receive new cladding on the internal face to match existing.
 - Location of existing upstand with balustrade to be retained, repaired and redecorated.
 - Extent of existing windbreaker feature overhead to be retained.
 - Proposed area for new M&E equipment to SE and M&E design.
- Contractor to review all existing roof gutters & outlets and lay new roofing to existing outlet locations.

REVISIONS				
Rev	Description	Date	By	CHK
-	-	-	-	-

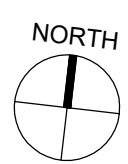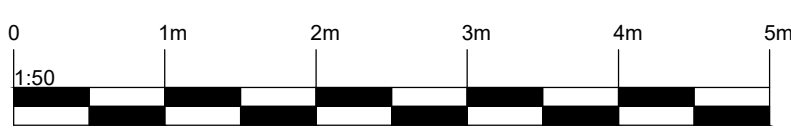

CASS

client
Knowsley MBC
project
Cavendish Walk, Huyton

architecture
interior design
landscape
conservation
sustainability

Studio 2040 The Tree Factory
60 Wood Street
Liverpool L1 6JQ
T +44 (0)151 707 0110
E cass@knowsleydesign.co.uk
W www.cass-design.co.uk

purpose

TENDER

drawing title
Roof Plan as Proposed
General Arrangement

scale @ A0 1:50

date 13/03/2026

dm ES ch'k'd AW

1078C-118.1

-

Original paper size (A0) 91x118mm