




Alicks House
ARCHITECTURAL EMPORIUM Ltd
EMAIL: mail@architectural-emporium.co.uk
WEB: www.architectural-emporium.co.uk
ADDRESS: 13 Hope St, Liverpool, L1 9BQ
PHONE: +44 (0)151 363 0000


0 1500 3000
Scale: 1:50

Cantilevered zinc canopy.
External Shower below canopy.
Glazed full height corner window.

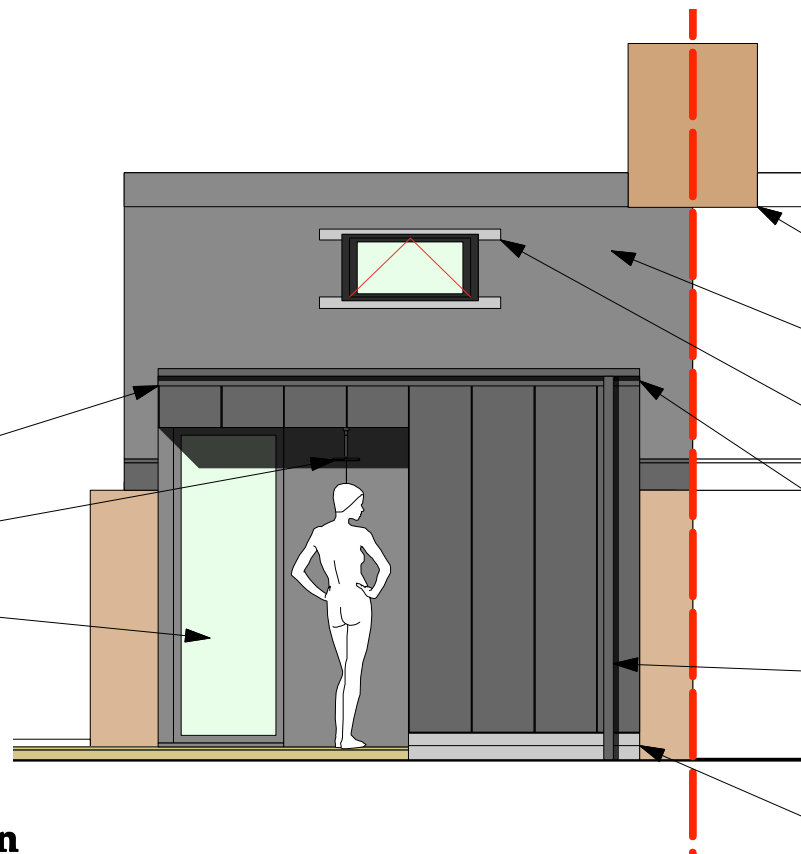

Existing brick chimney retained and made good where required.
Existing slate roof retained and made good where required.
Glazed skylight to existing slate roof as indicated.
Flat roof extension to out building. Zinc standing seam (Black / Dark Grey).
Zinc guttering and downpipe (Black / Dark Grey).
Two courses of grey engineers brickwork to base of cladding.


01 Out Building Rear Elevation

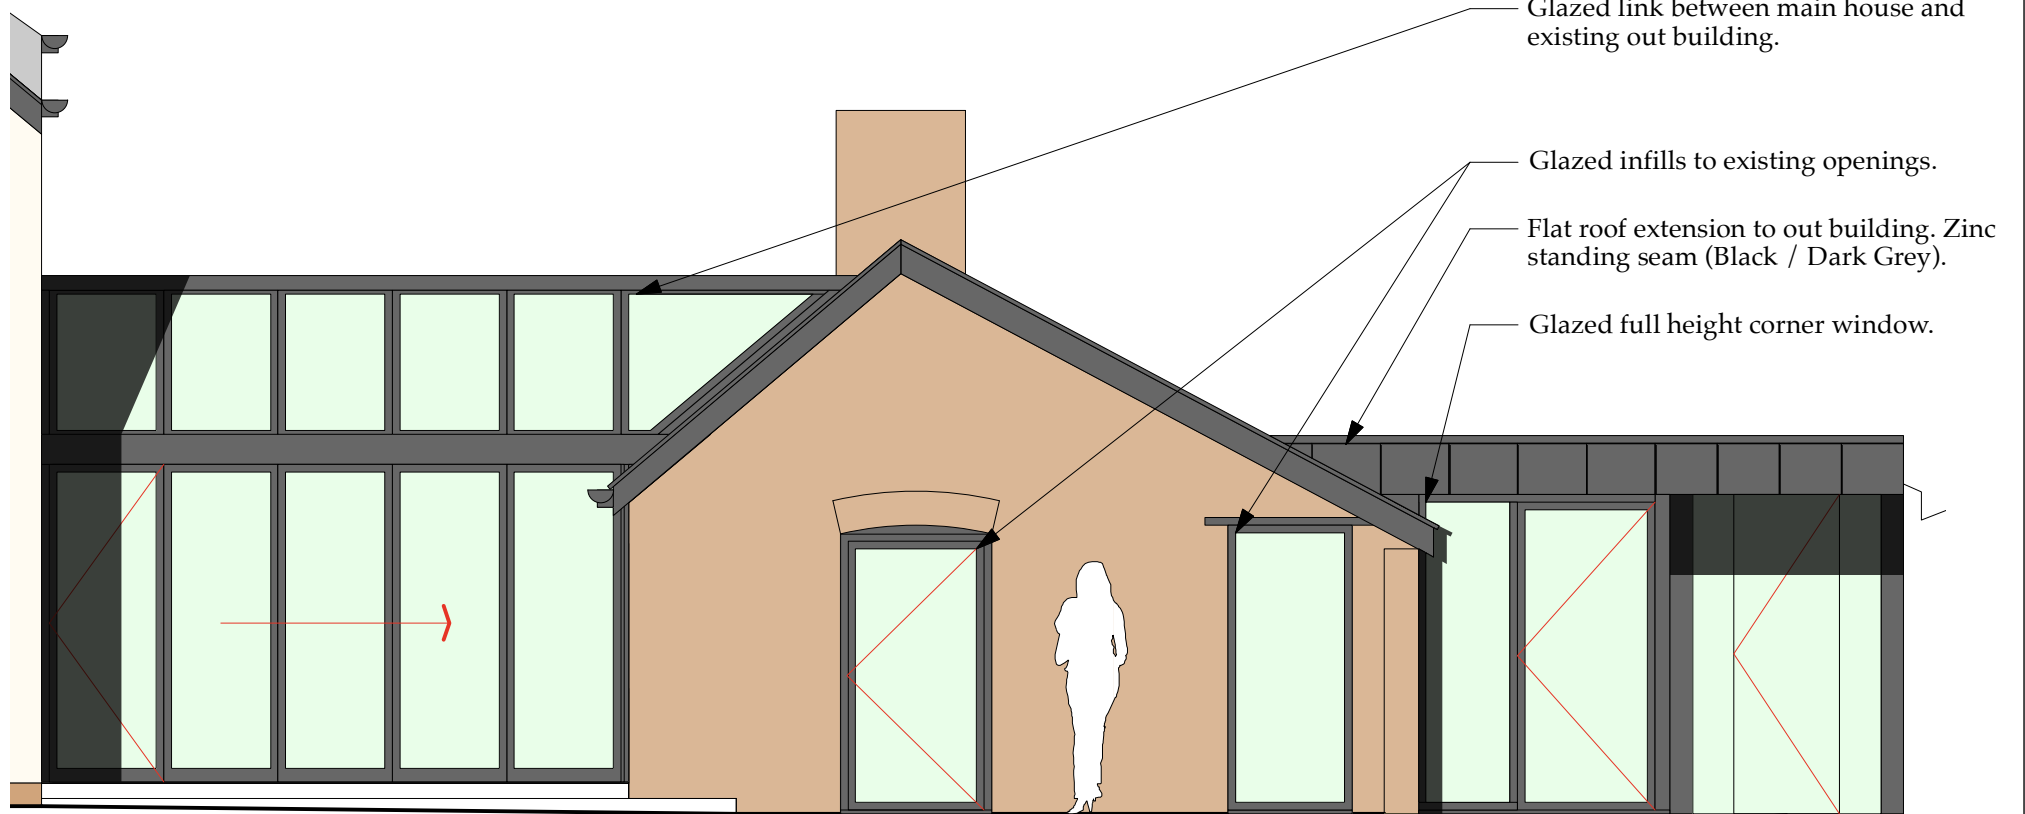

02 Out Building Side Elevation

Glazed screen to Infra-Red Sauna allowing views to garden area.

Existing SVP to be retained and to drain all gutters in area
Glazed link built to sit on new brick wall
Concealed gutter to sit behind existing wall as indicated. To discharge into existing SVP
External finishes retained to walls and floor to retain inside / outside feeling.
Existing boundary wall retained.

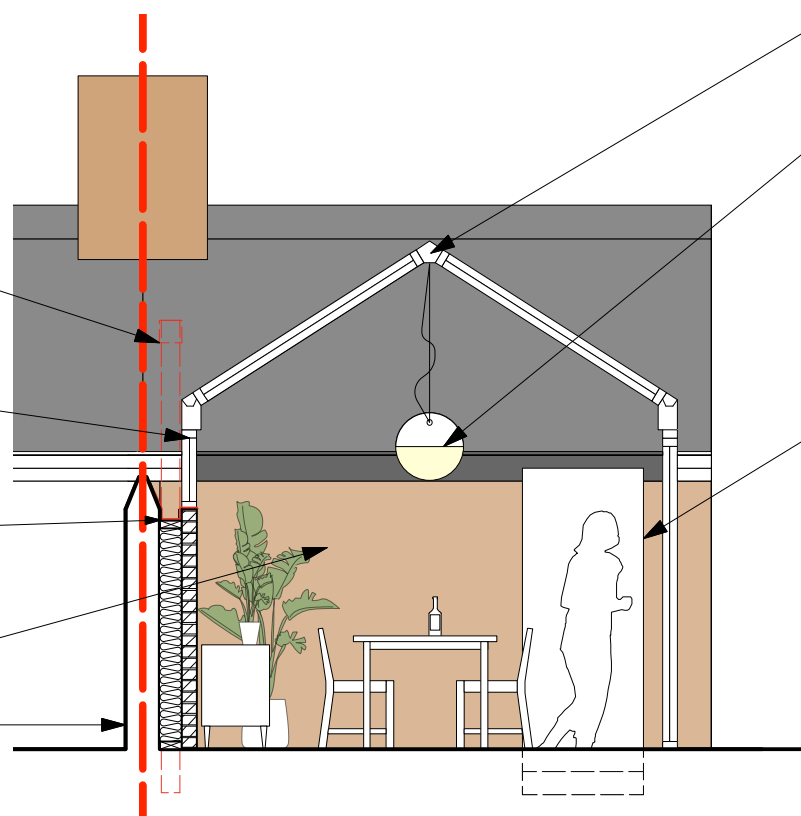

Glazed link between main house and existing out building.
Feature pendant lighting.
New opening created to side of space with steps down into out-building.

Rev A:17/03/23
Scale Bars checked / ammended.

FOR: APPROVAL
CHECKED BY: AJ | DRAWN BY: LM
SCALE: 1:50
PAPER SIZE: A3
JOB: ALICKS HOUSE

03 Out Building Front Elevation / Section

3.155_Rev A
FIRST ISSUE: 06.02.23
DETAIL ELEVATIONS