


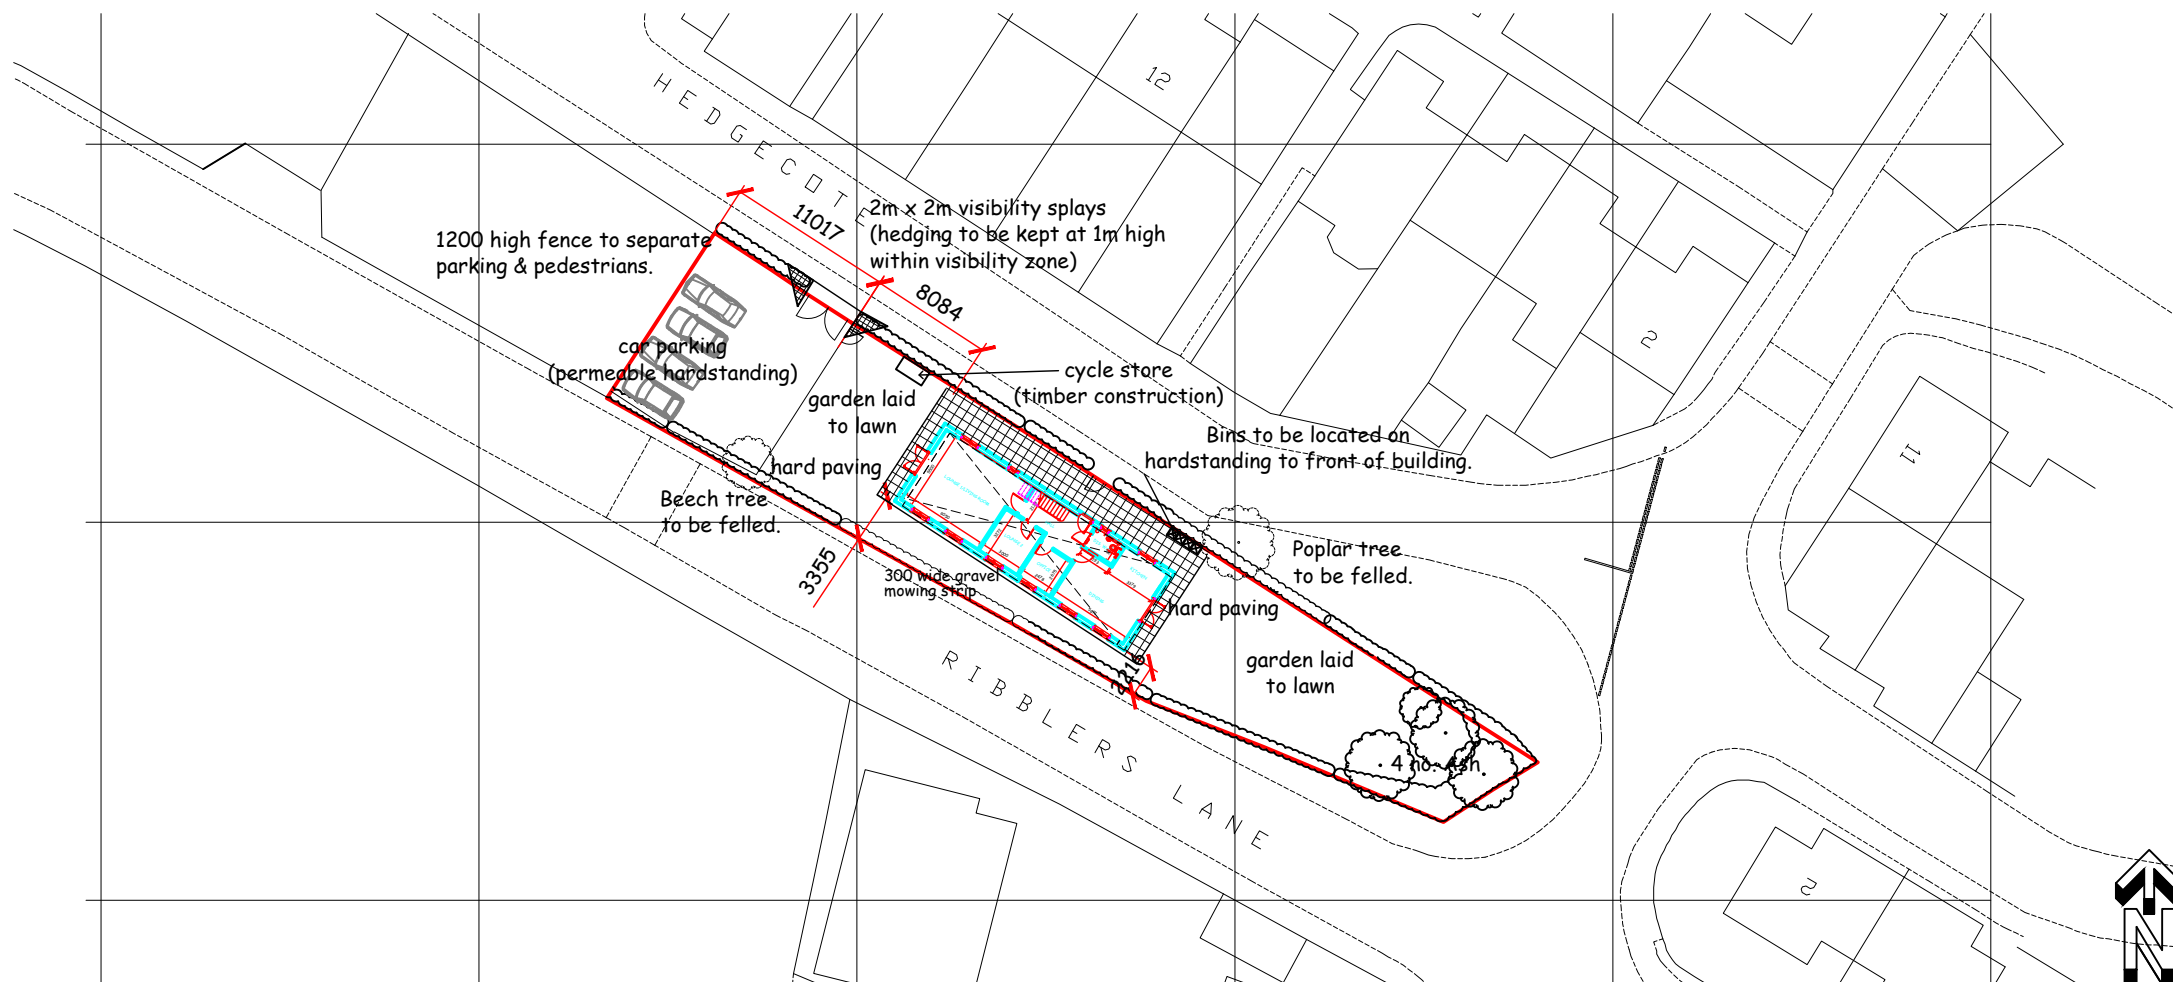


PROPOSED SITE PLAN



EXISTING SITE PLAN

REVISIONS

Rev. A 06.07.23	Location of dwellings approved under planning application 20/00421 indicated; fence to separate parking/pedestrians added; bin store repositioned.
Rev. B 27.11.23	Single storey annexe removed; Building relocated more centrally on the site.
Rev. C 21.03.24	Chain link fencing to be adopted.
Rev. D 08.07.24	Layout amended following comments from LPA.
Rev. E 02.09.24	Layout amended following comments from LPA:- Visibility splays relocated; car park hardstanding noted; bin location shown; Fencing removed.

 

scale bars

project	PROPOSED CHILDRENS HOME at 118 RBBLERS LANE, KIRKBY, L32 7RB
title	EXISTING and PROPOSED SITE PLANS
	ALEX HALFORD architectural technician & building design consultant
11 Ploughmans Close Southport PR9 8QZ	(m) 07715 353219
scale:	1:500 @ A3
date:	Jun. 2022
drawing no:	A1381 SK 04E