




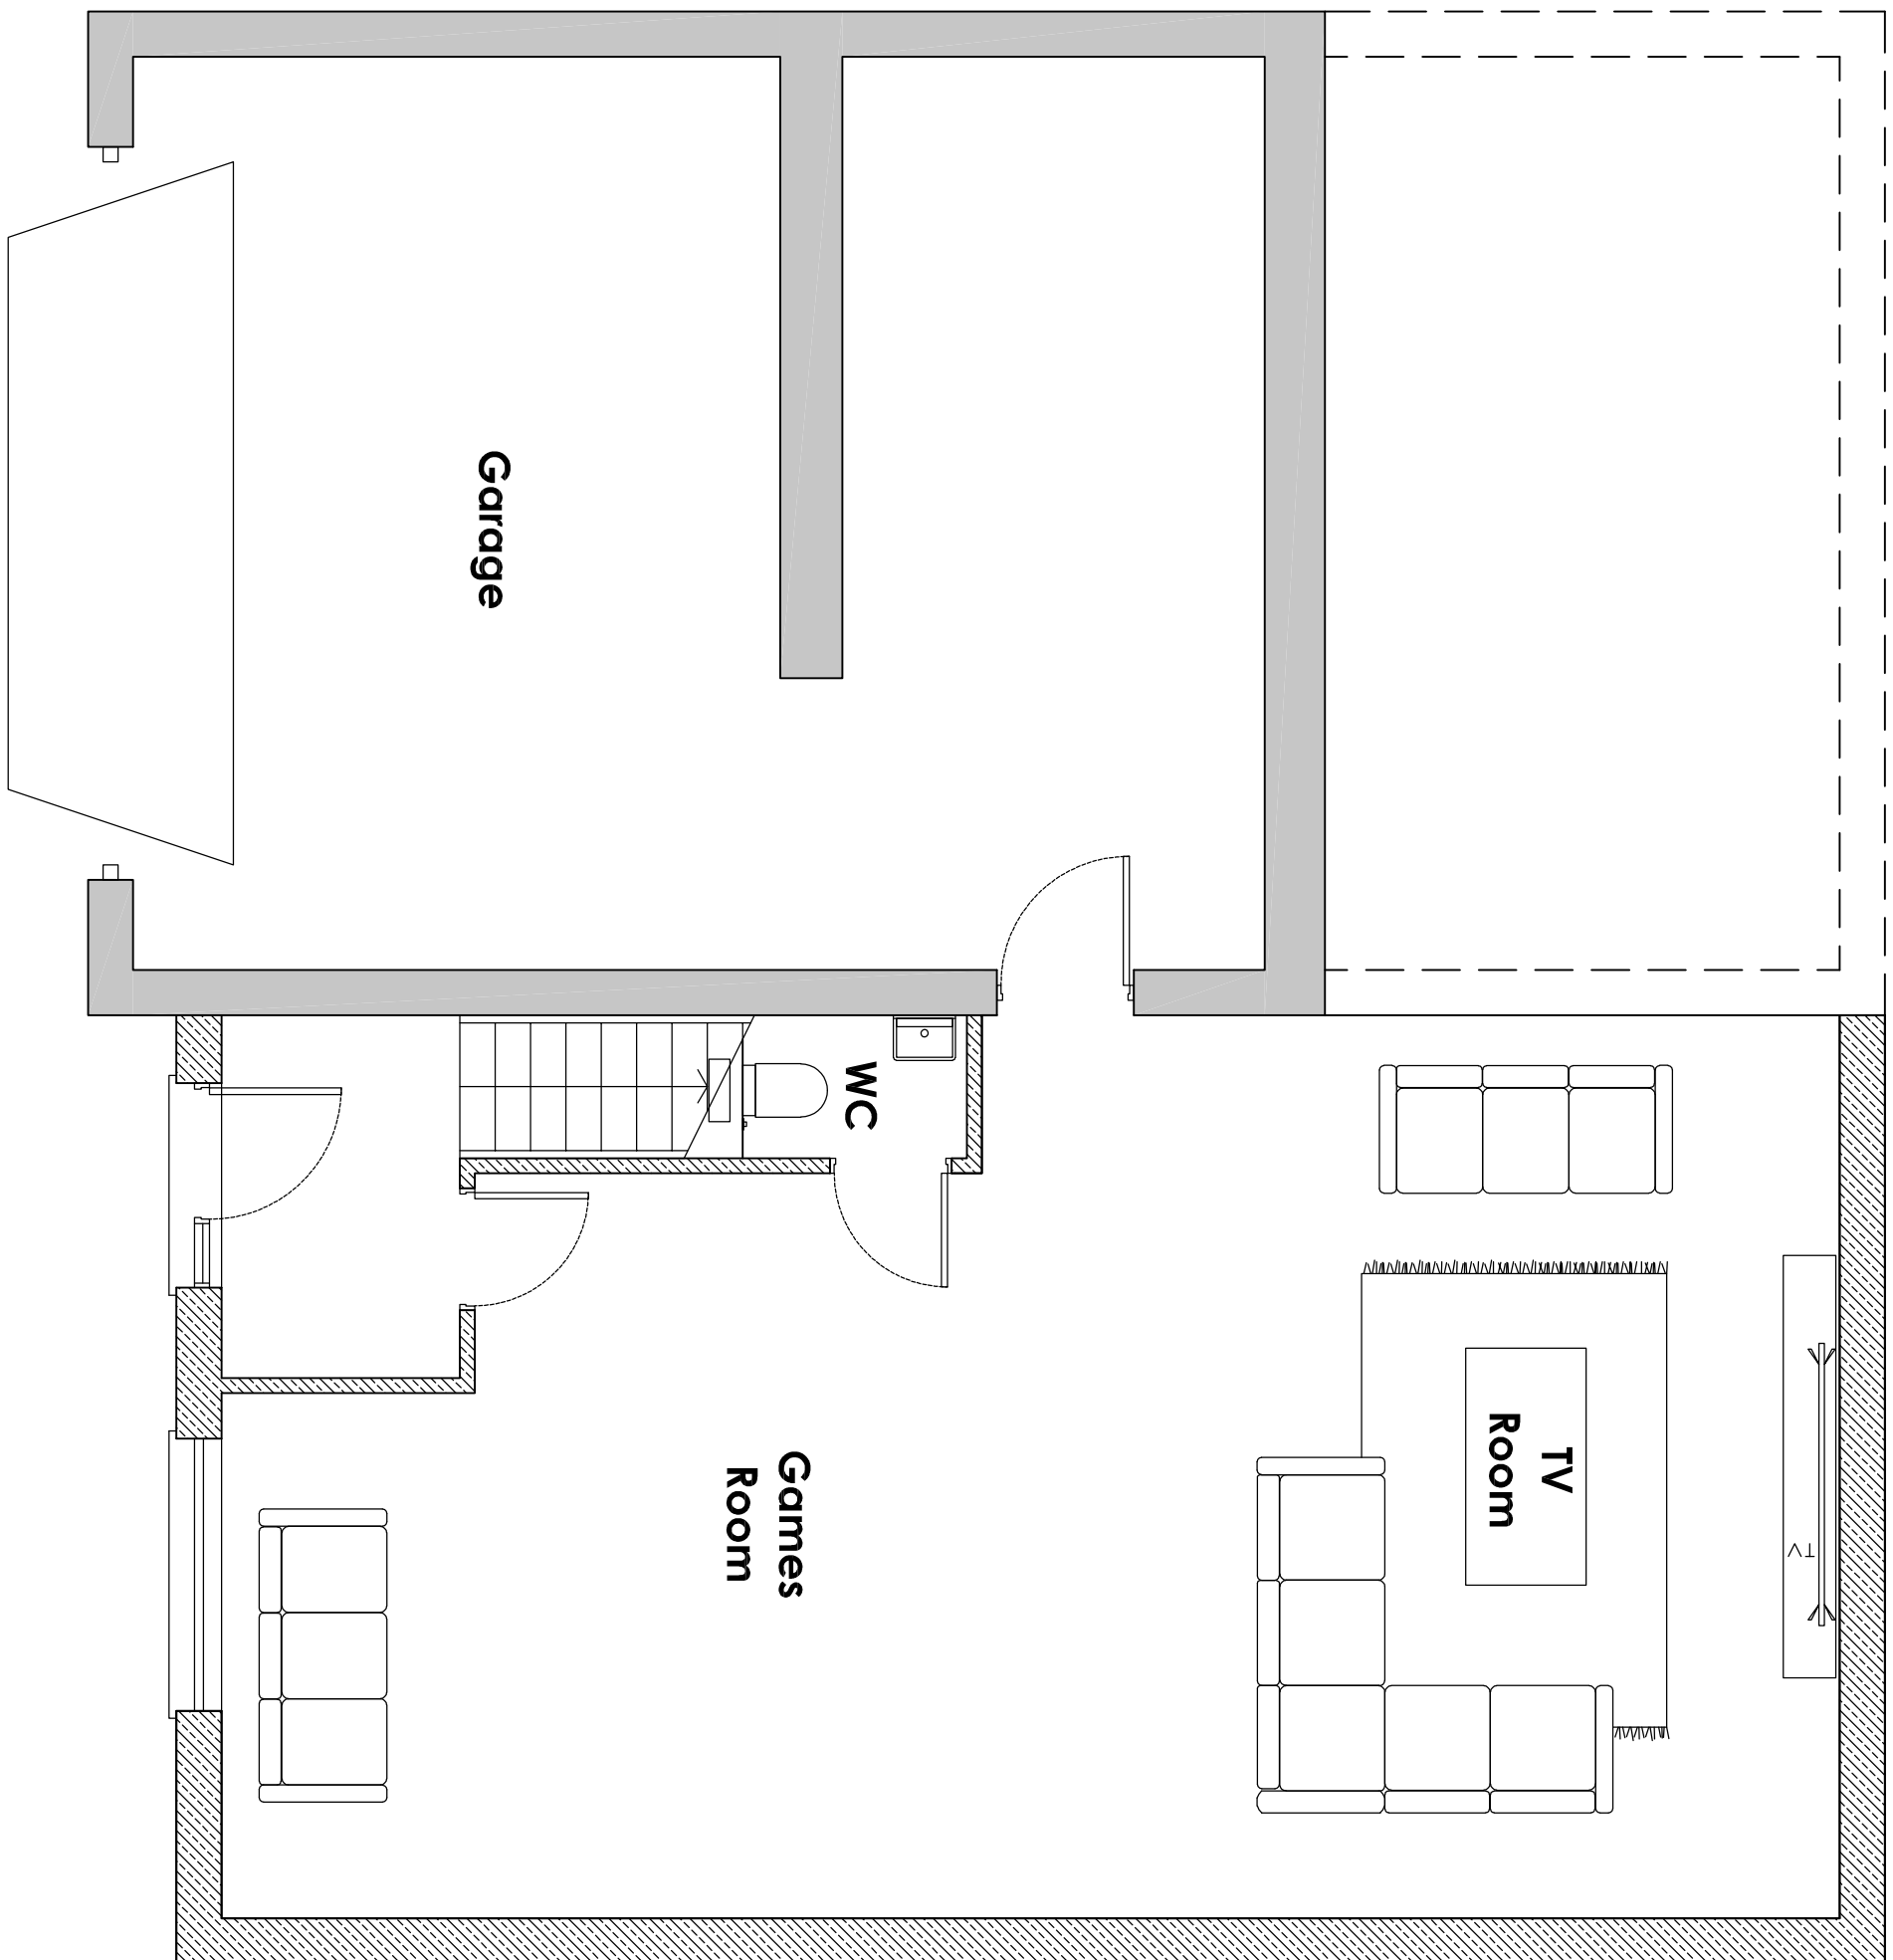


PROPOSED BASEMENT PLAN
1:50 @ A1

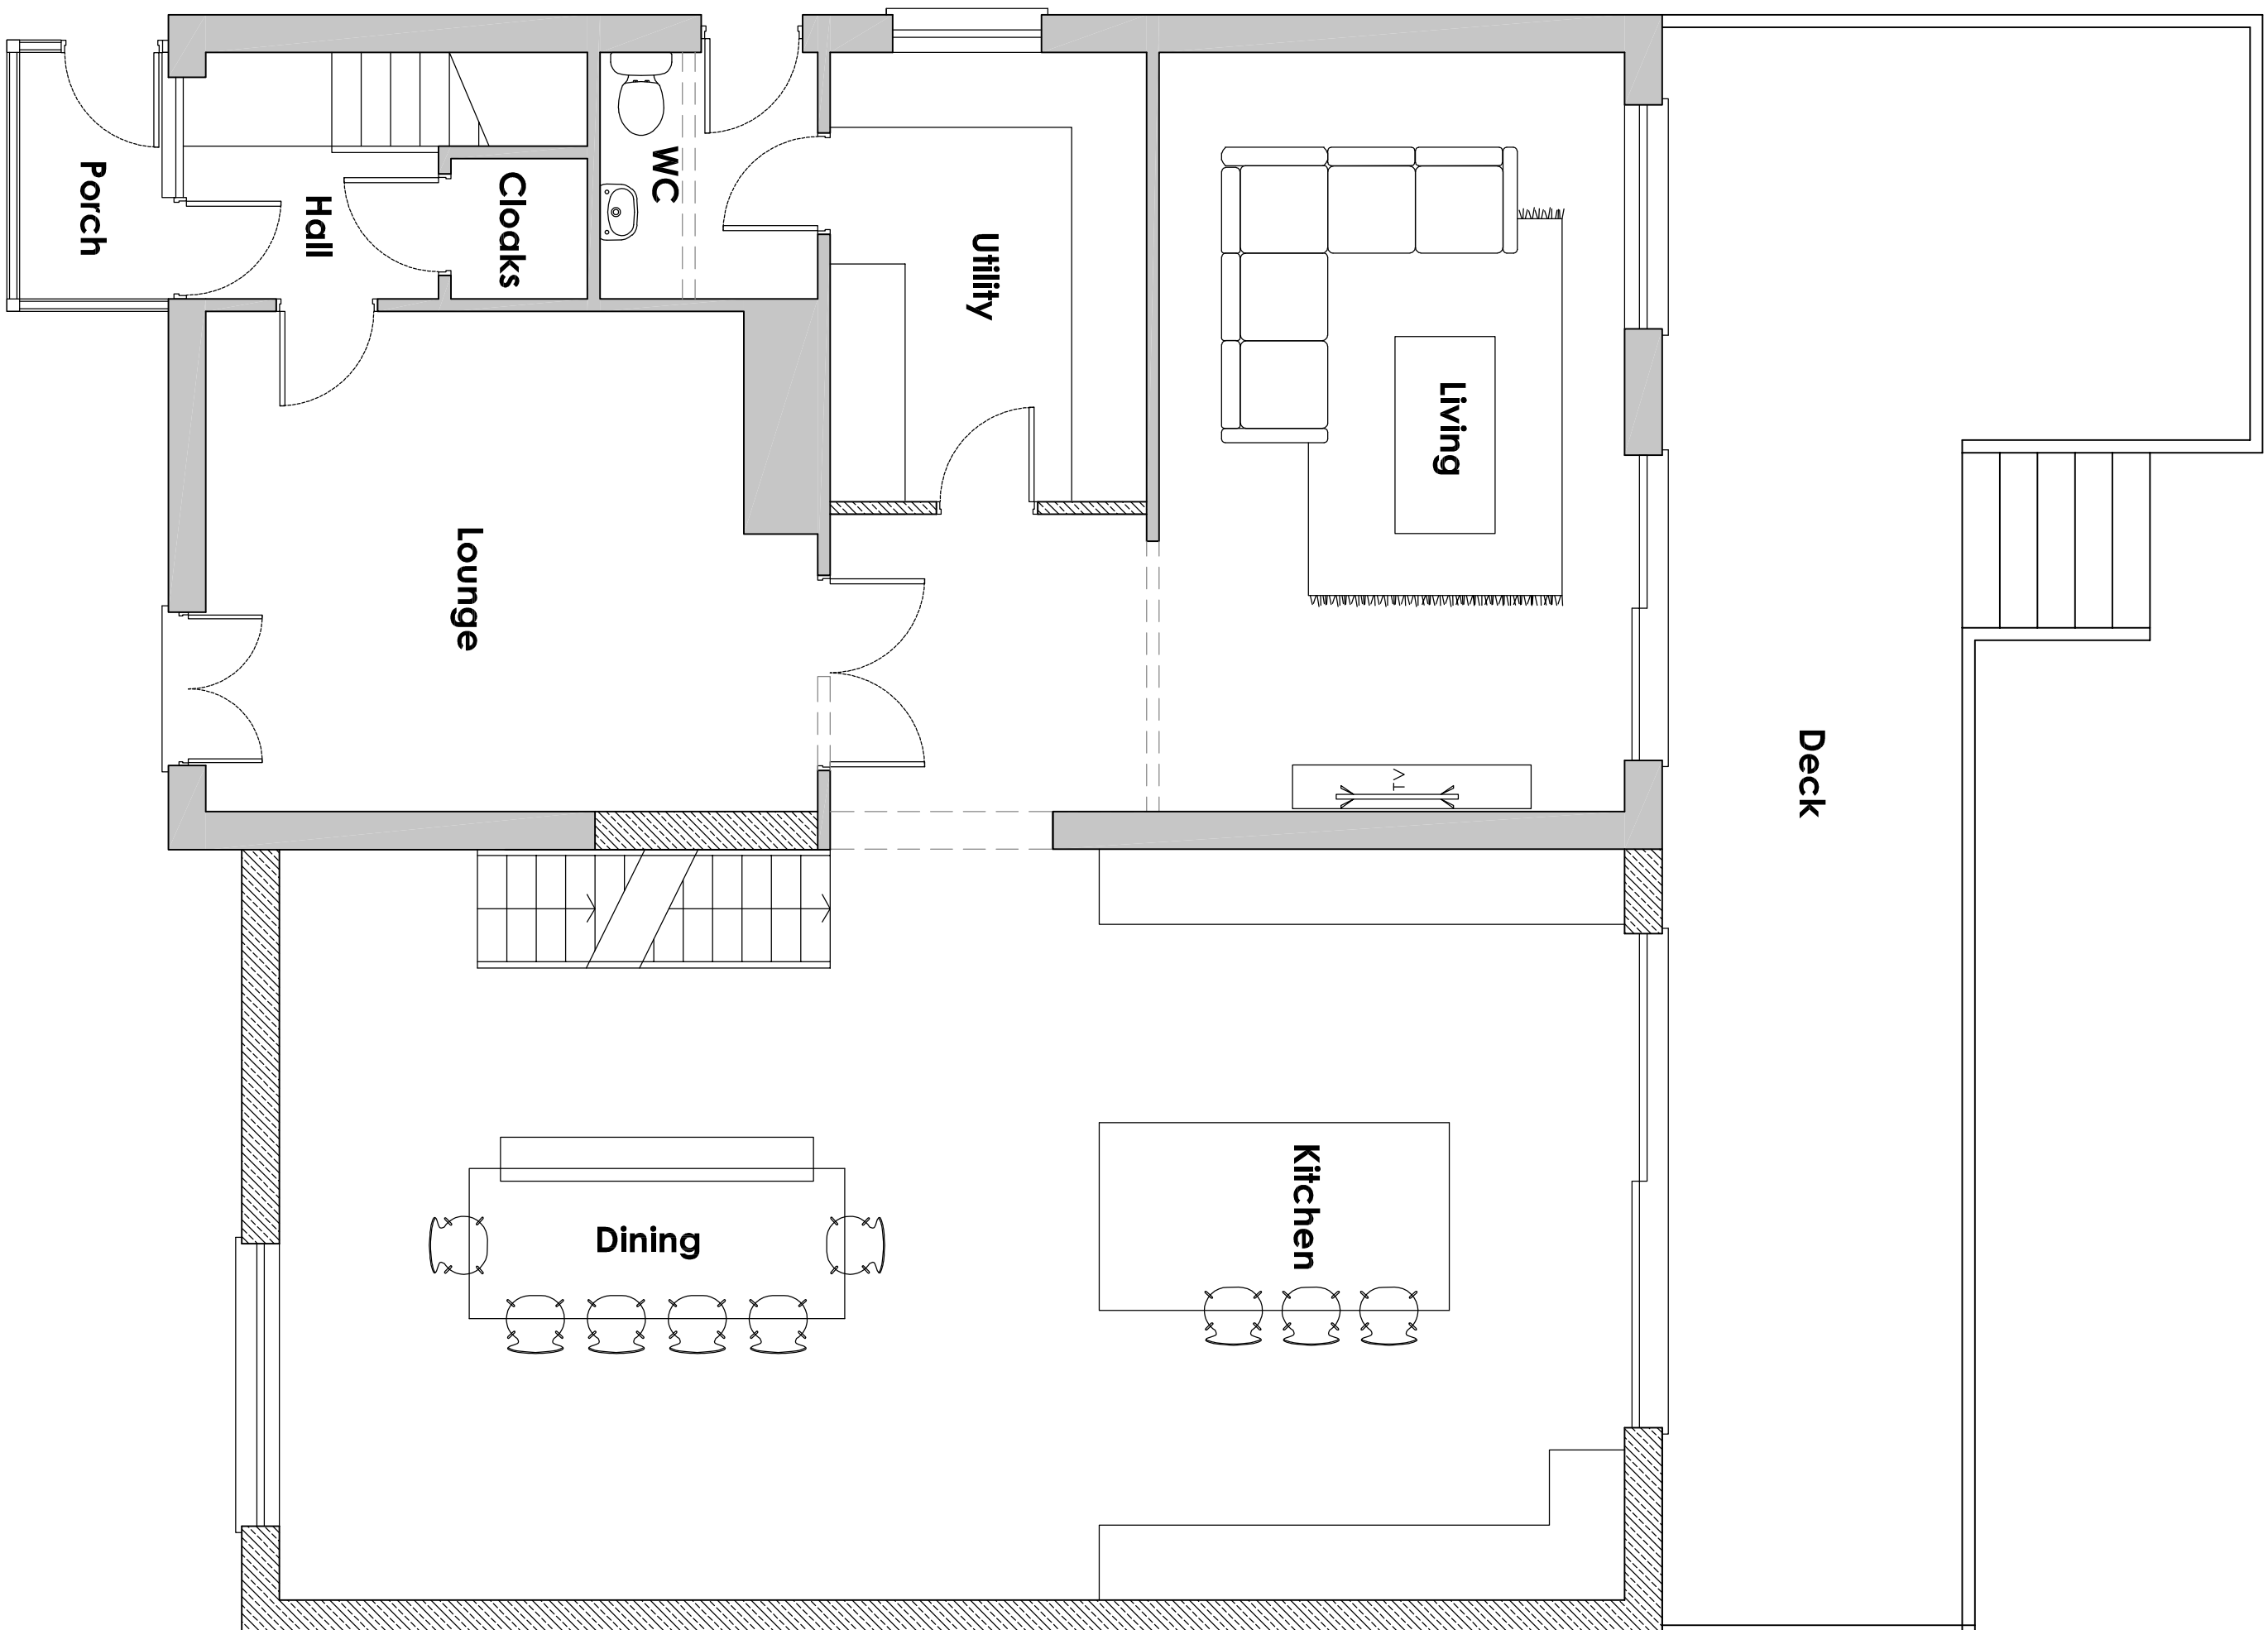


PROPOSED GROUND FLOOR PLAN
1:50 @ A1

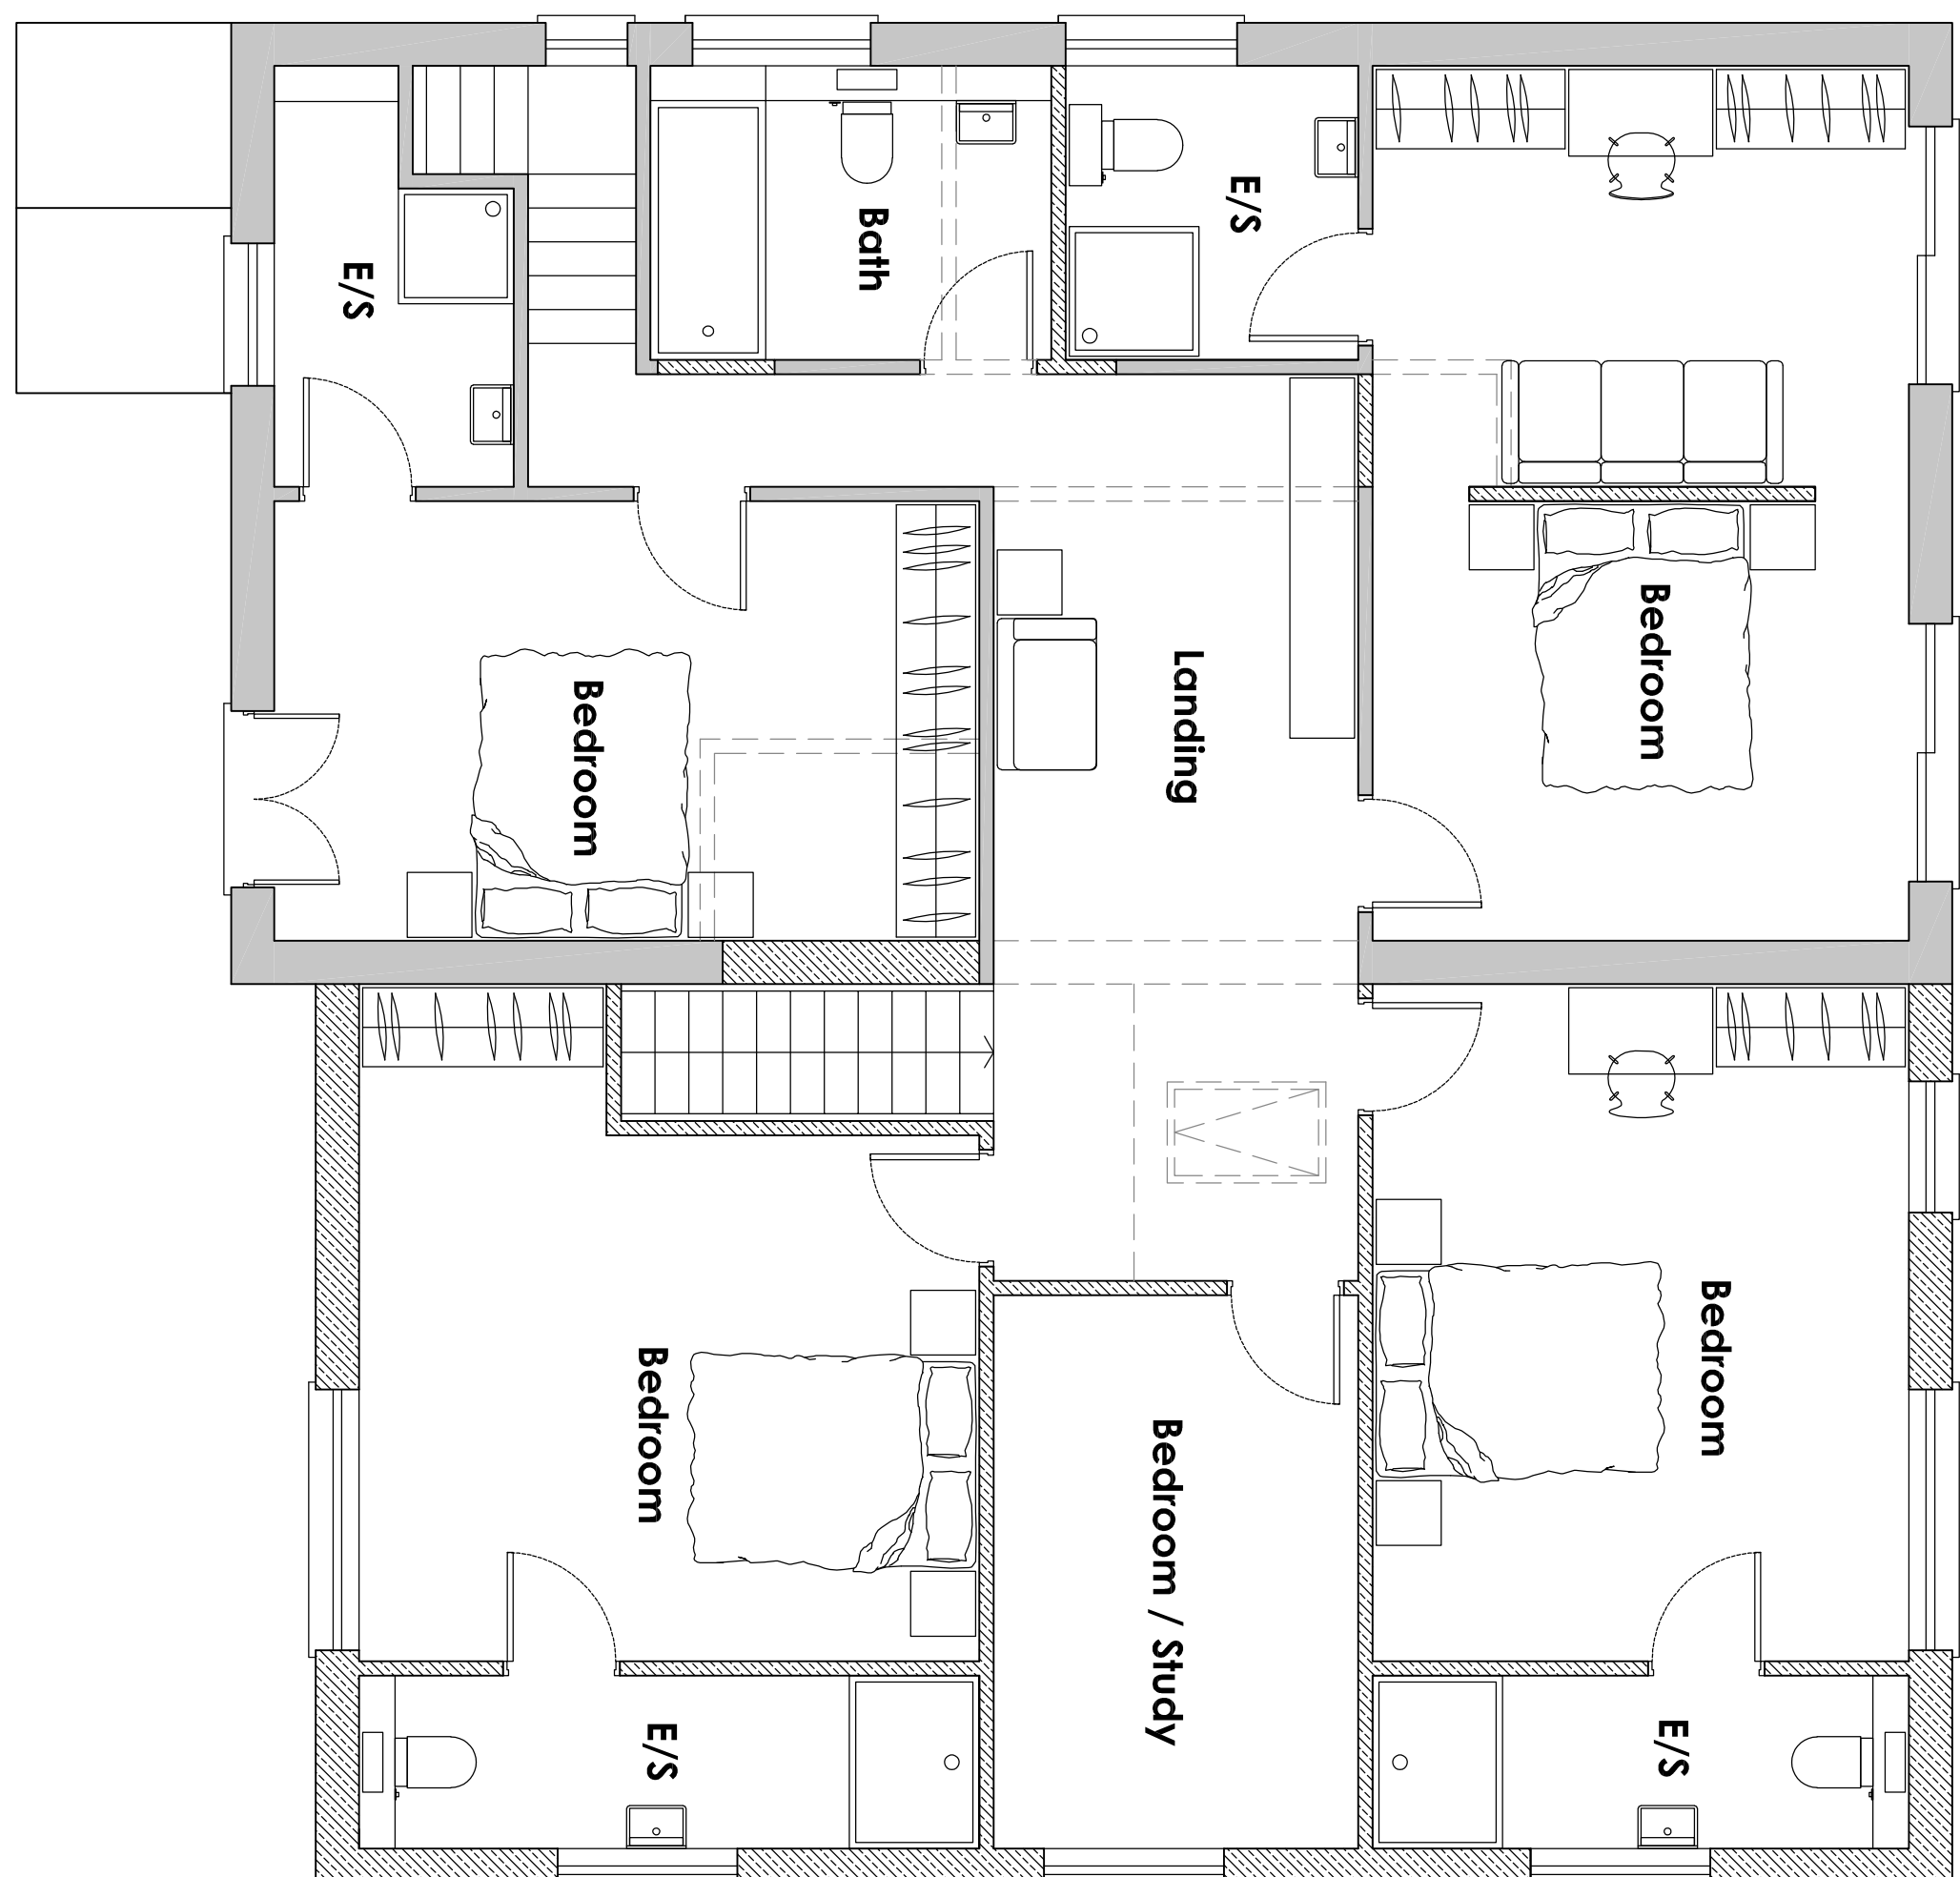


PROPOSED FIRST FLOOR PLAN
1:50 @ A1

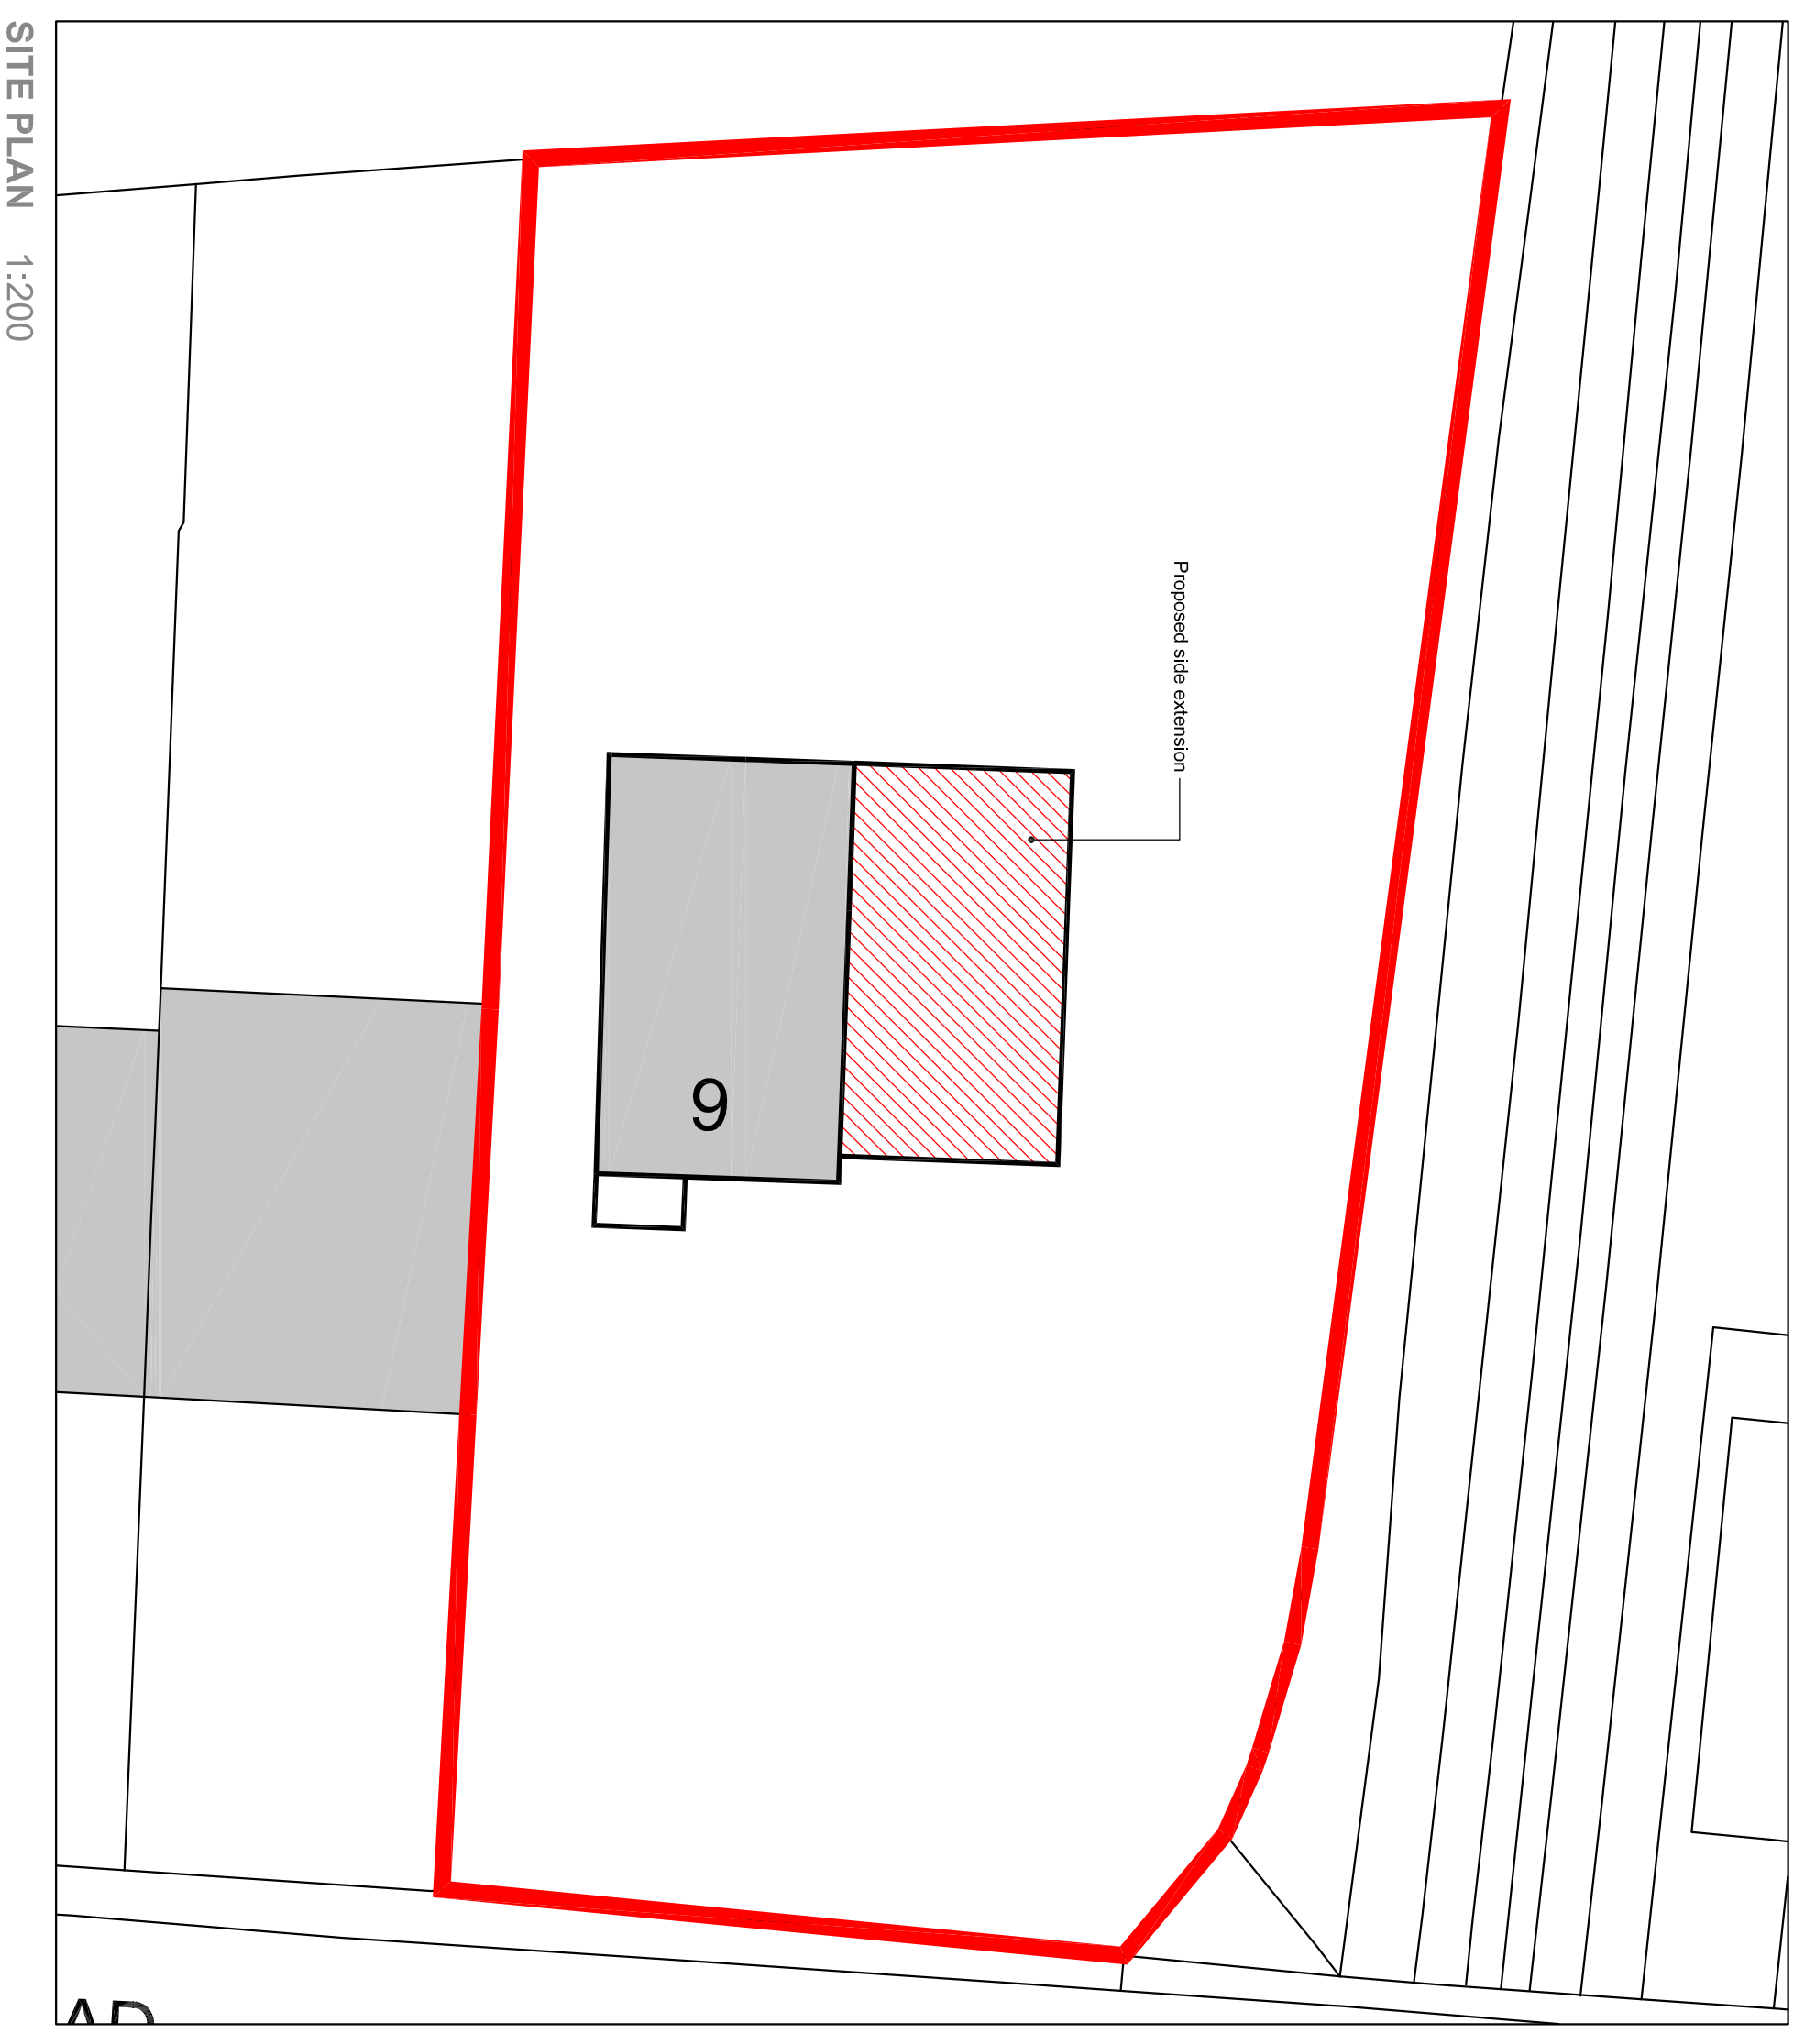


SITE PLAN 1:200

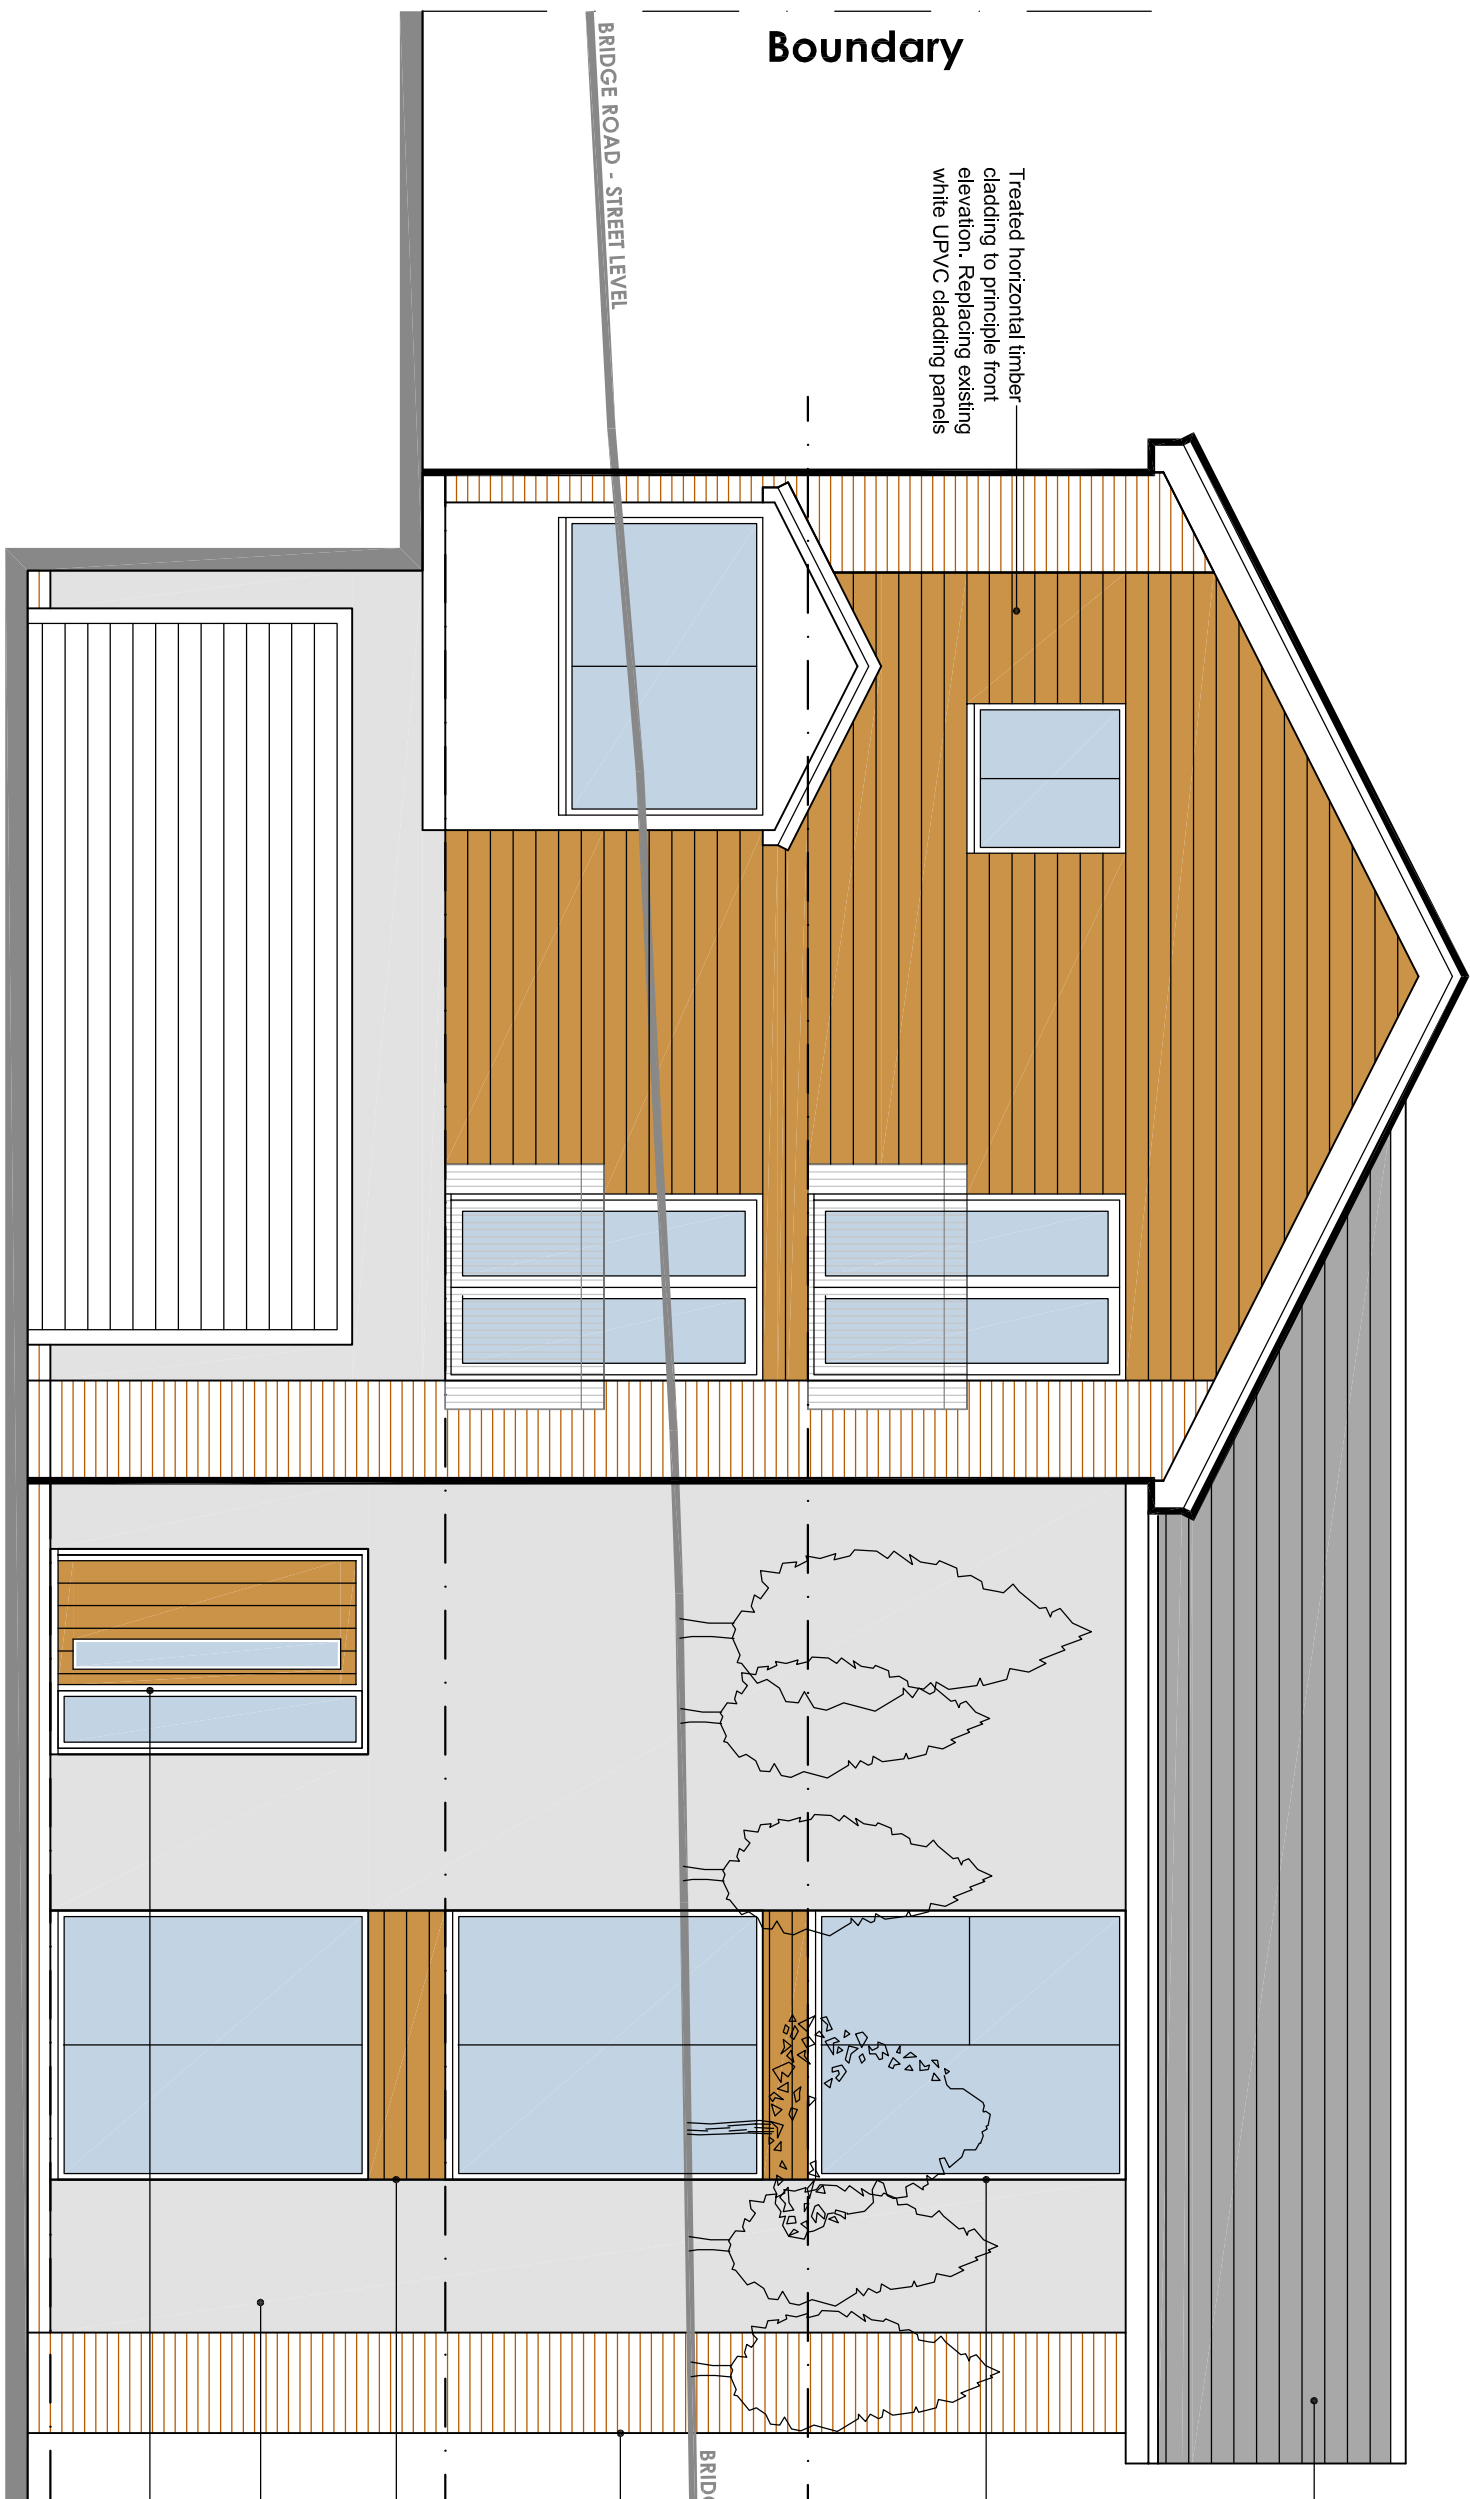


PROPOSED FRONT ELEVATION
1:50 @ A1

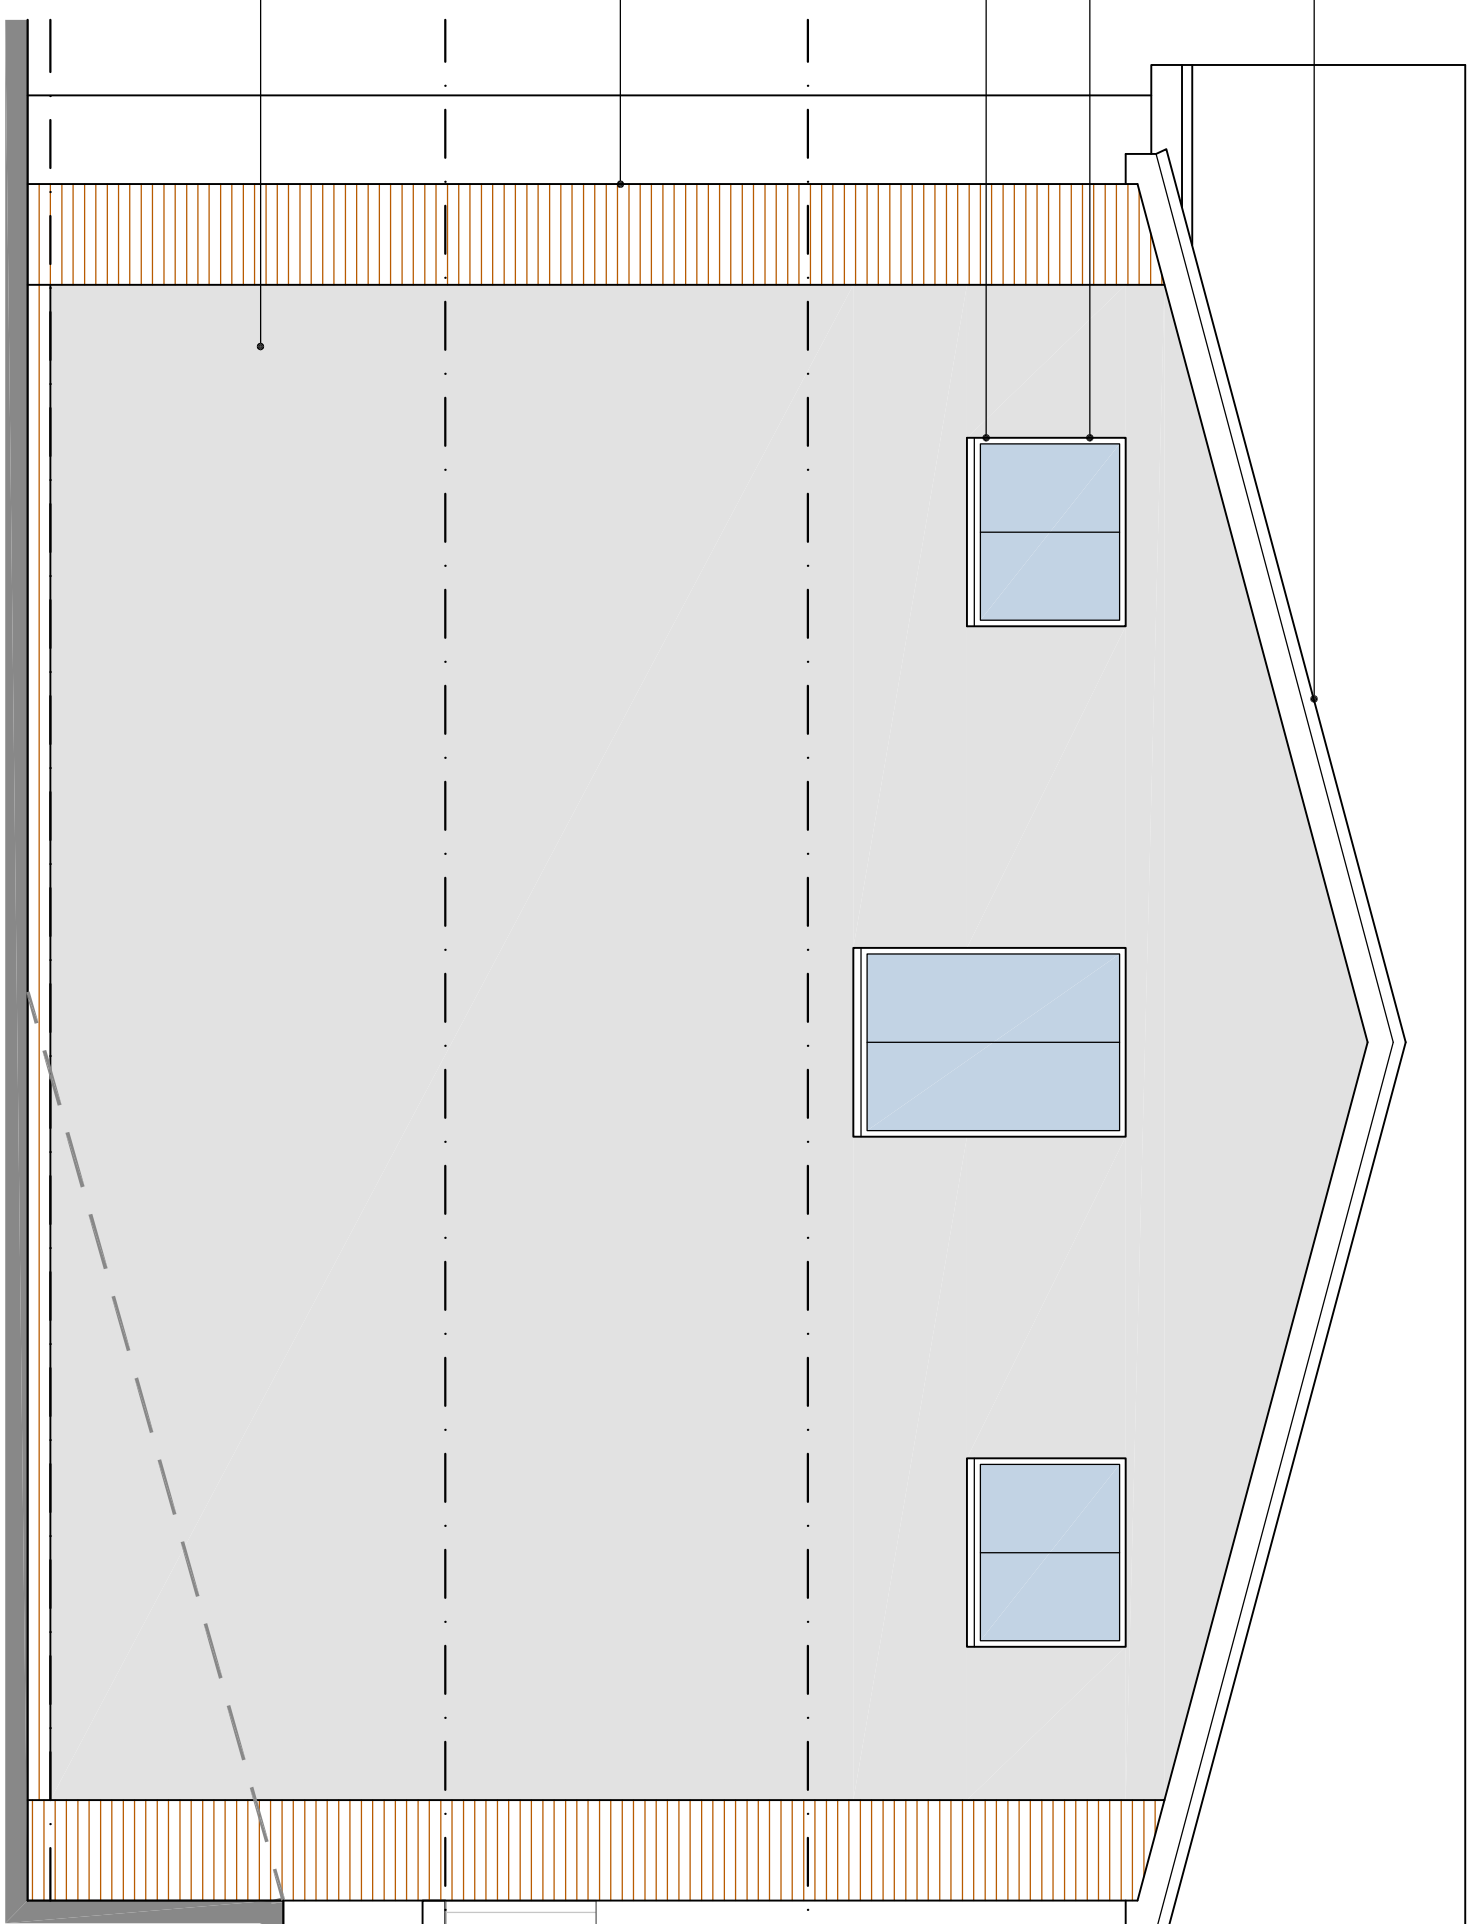

PROPOSED SIDE ELEVATION
1:50 @ A1

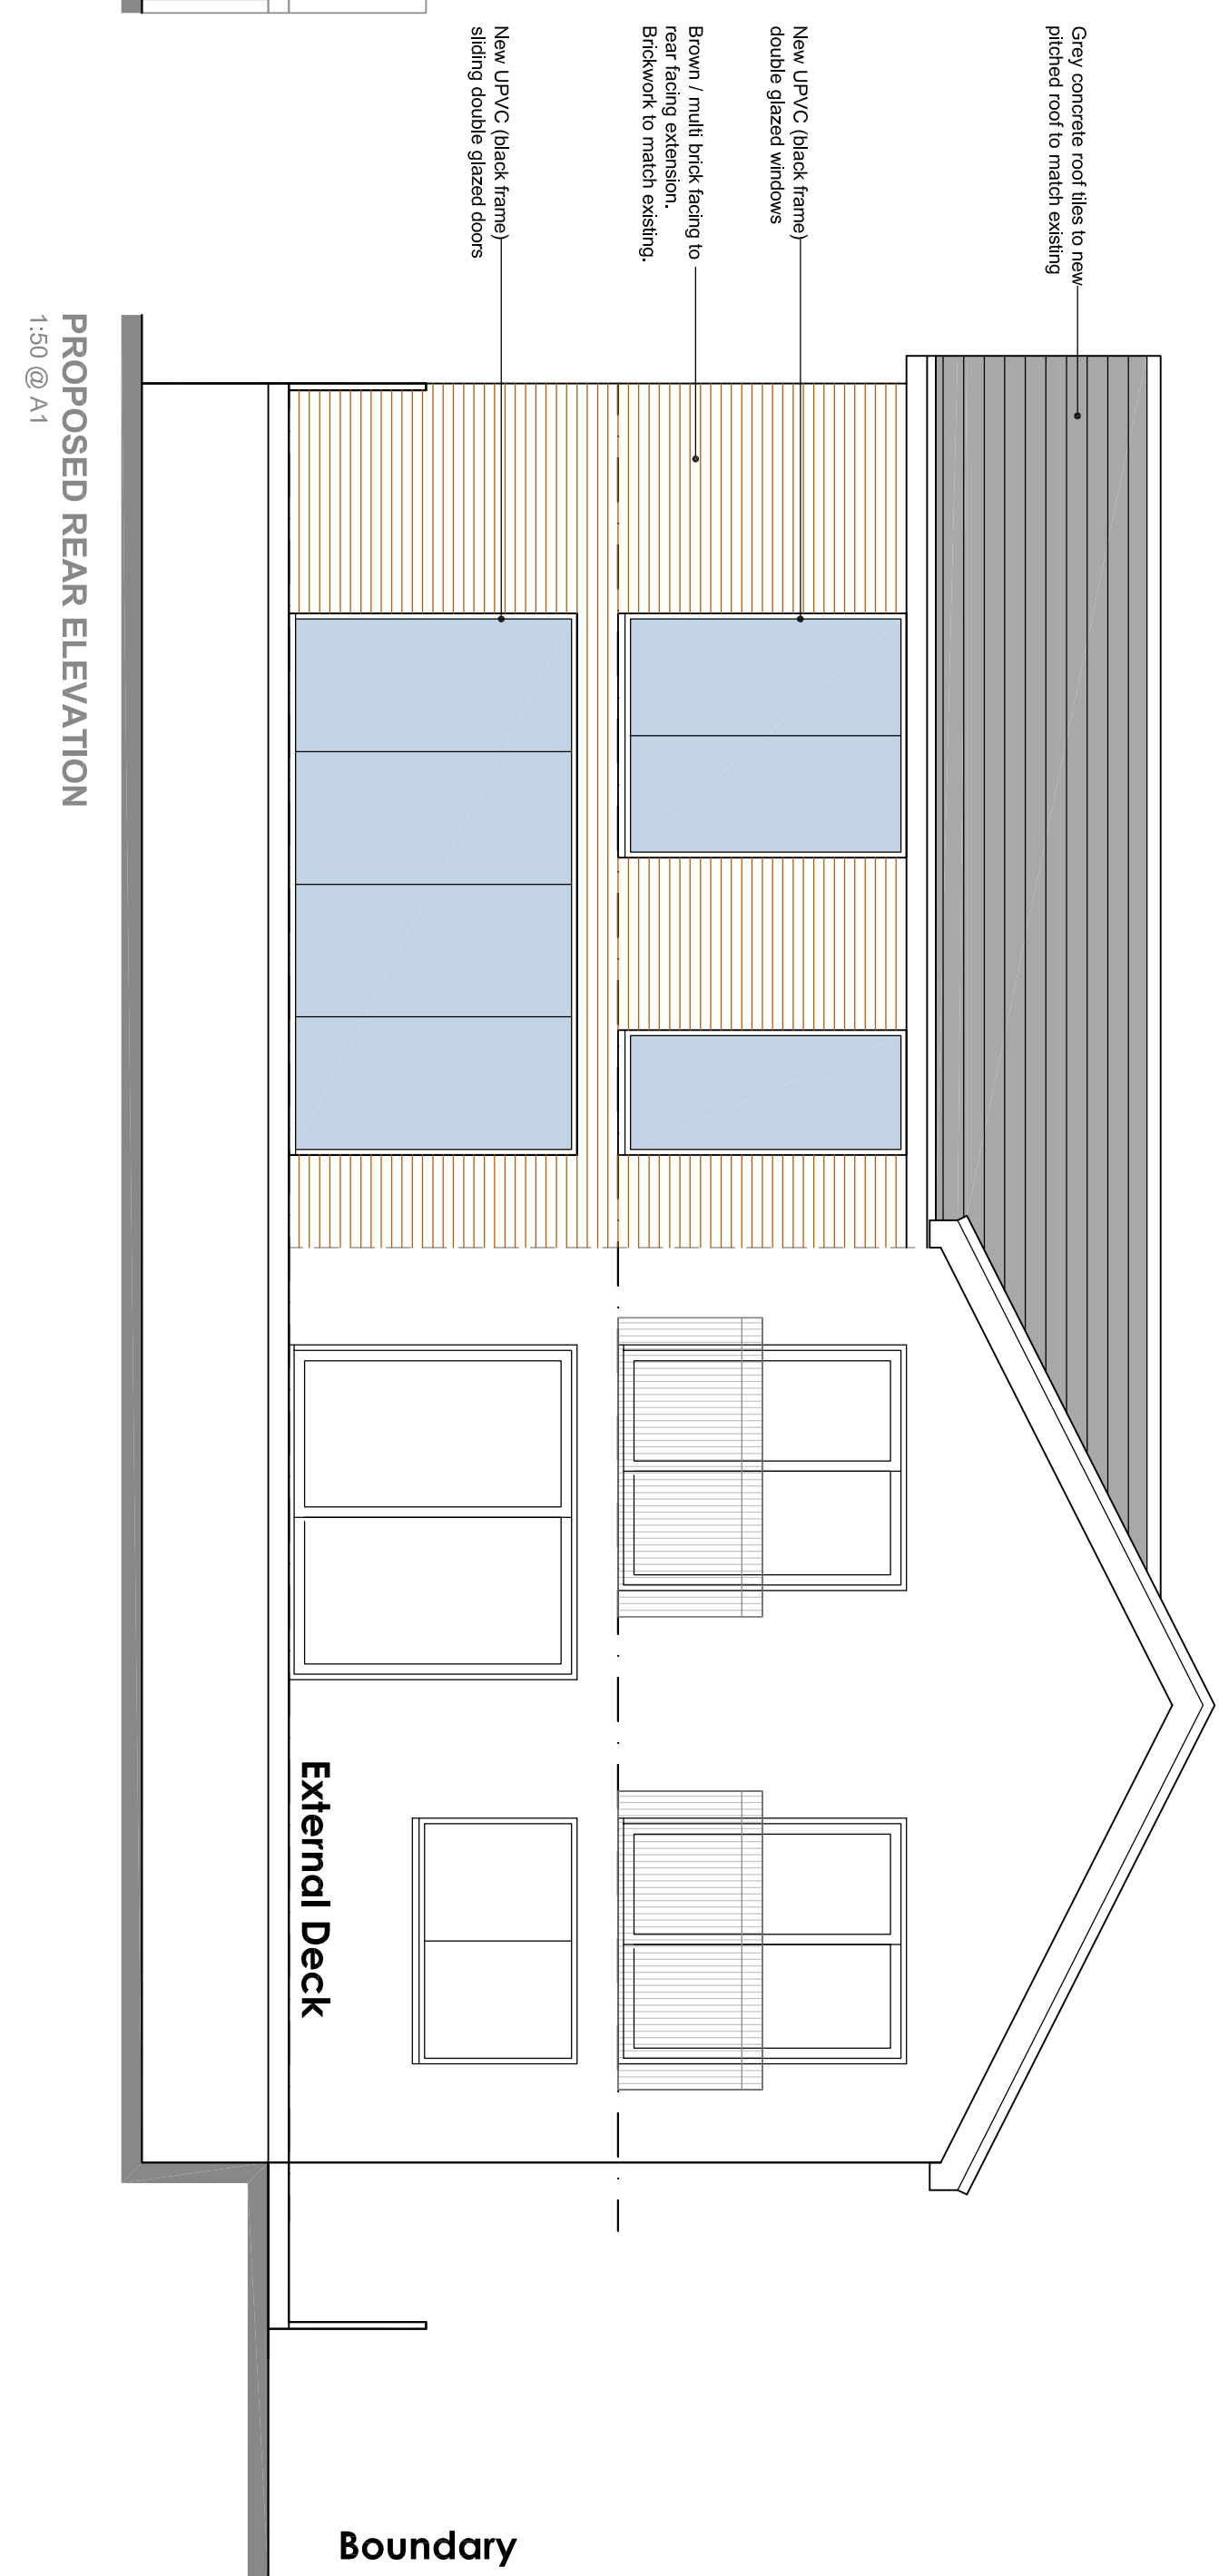

PROPOSED REAR ELEVATION
1:50 @ A1

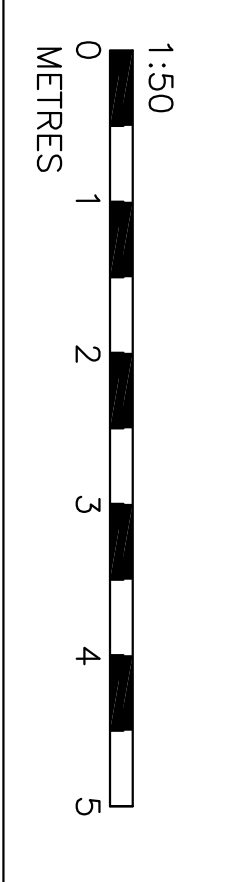

Rev	Comments
-	-
PROJECT	
Proposed Side Extension No.9 Bridge Road, Roby	
DRAWING TITLE	
PROPOSED PLANS	
STATUS	
PLANNING	
DRAWN	CHECKED
SCALE 1:500	TORONTO
DATE OCT/2017	P-02
-	-