




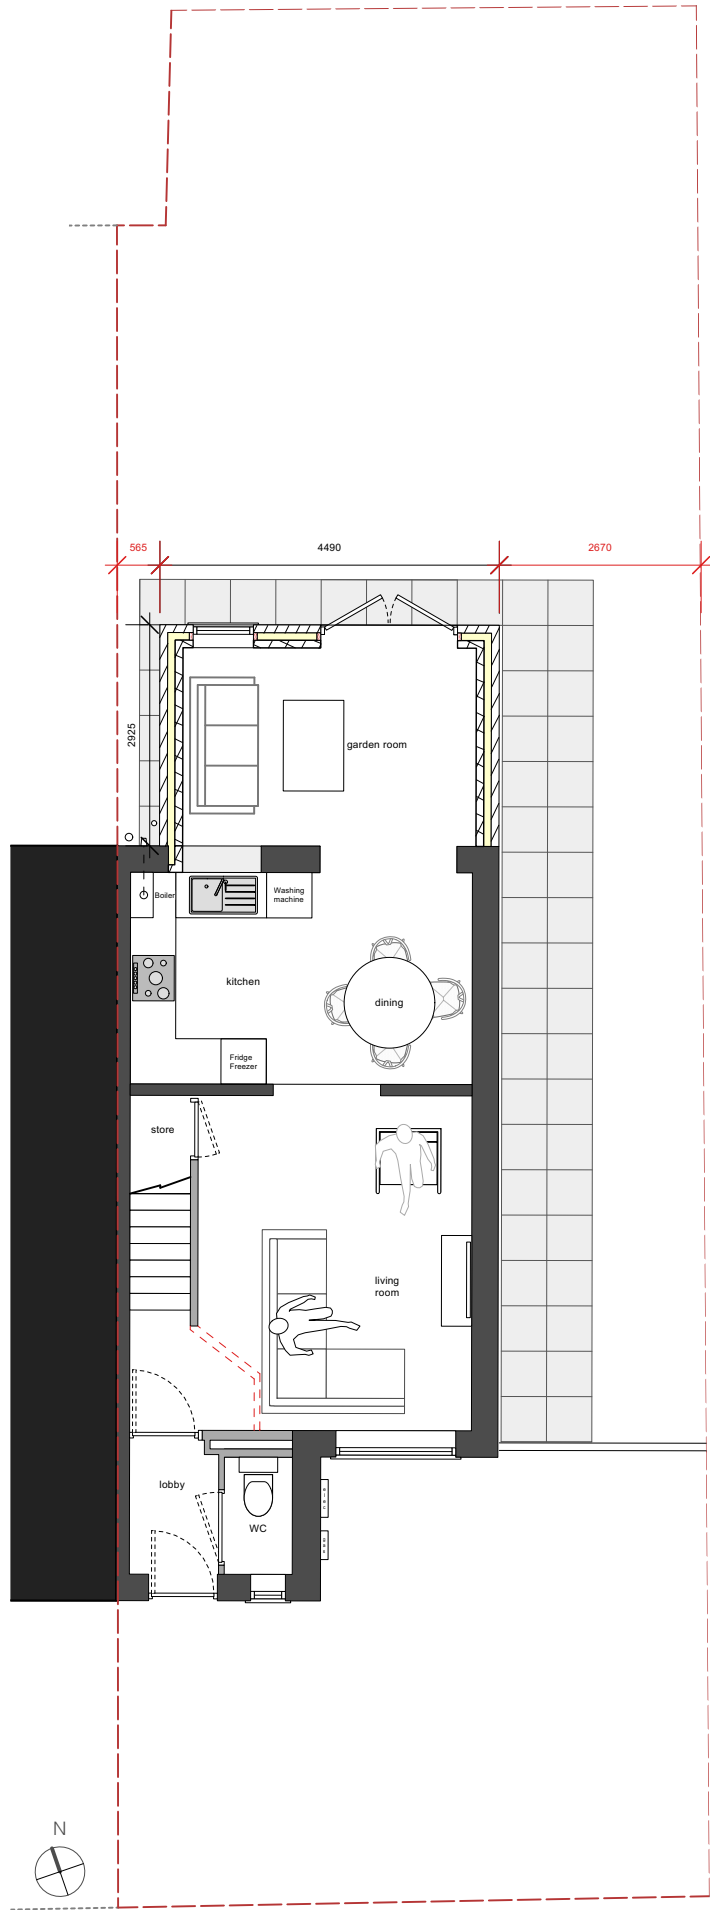

Proposed Ground Floor / Site Plan @ 1:100

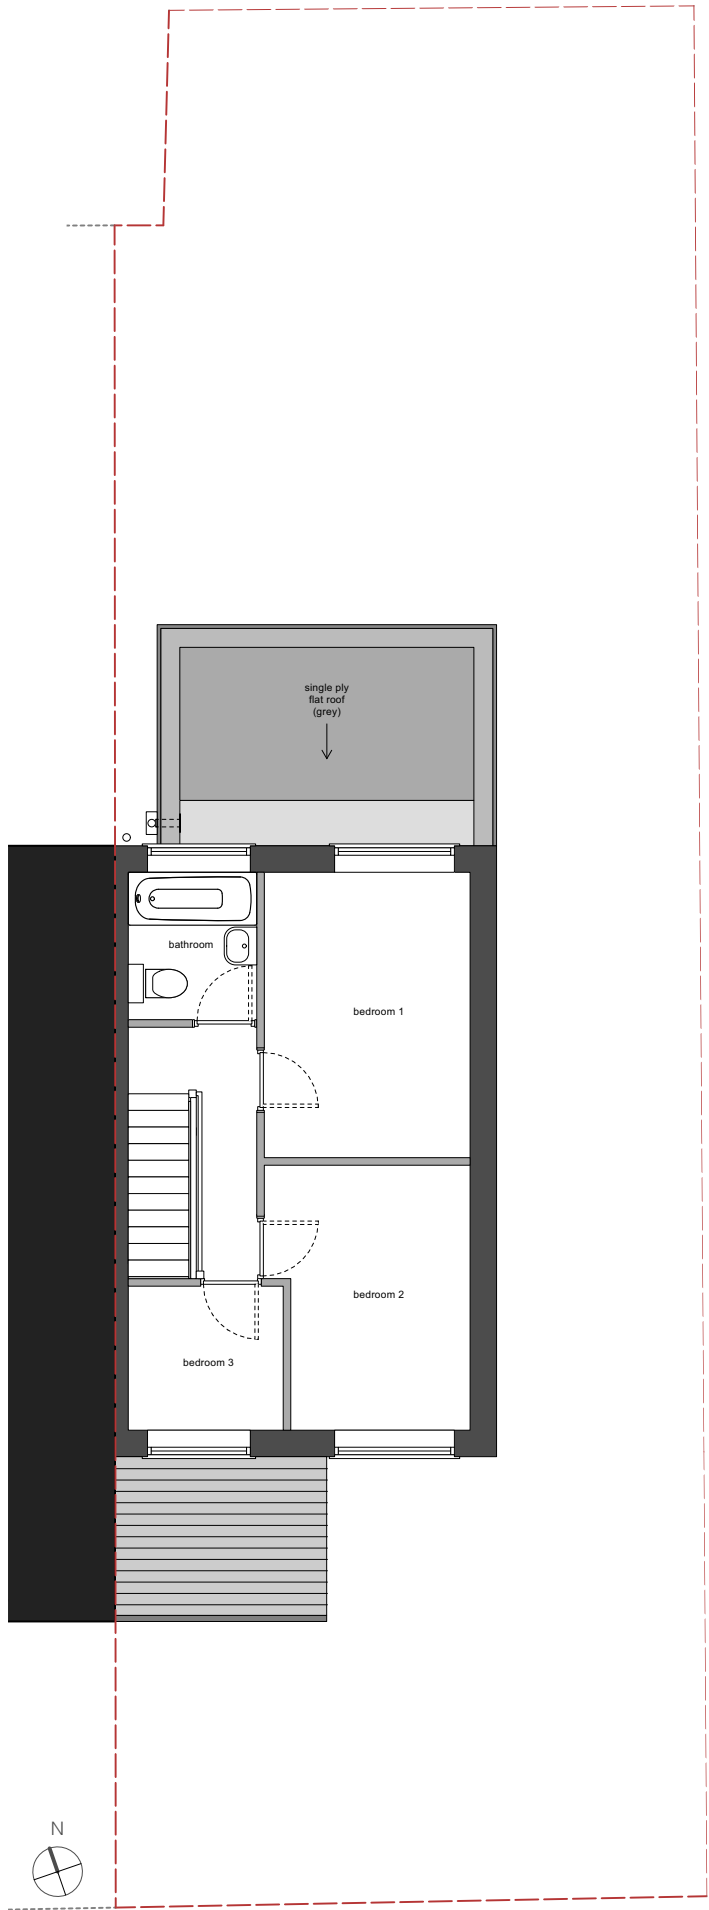

Proposed First Floor / Site Plan @ 1:100

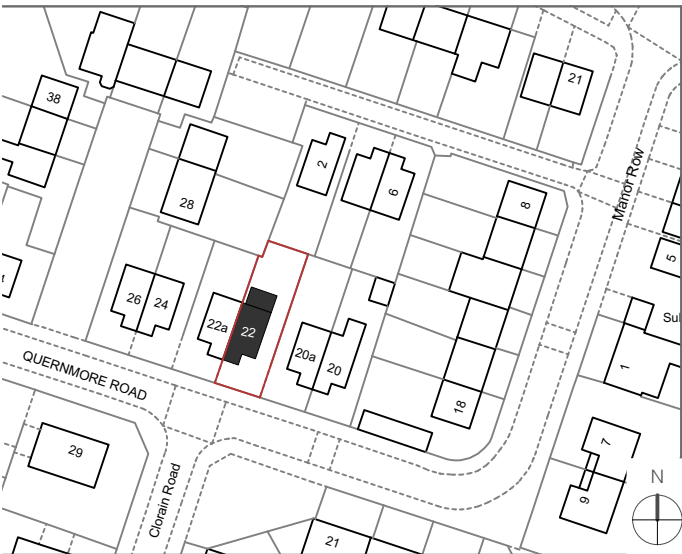

Proposed location plan @ 1:1250



Rev	Date
Owen Reece / Architects	
A : 207 Cotton Exchange, Liverpool, L3 9LQ W : owenreecearchitects.co.uk	
Job :	22 Quernmore Road / Rear extension and internal re-model
Client :	Mr Pedro Ribiero Gutierres
Scale :	1:100 / A3
First Issued :	31/03/2023
Drawing name :	Location Plan and Proposed Plans
Reference :	011-002
Revision :	*
Status :	LAWFUL DEVELOPMENT APPLICATION
General Notes Copyright of this drawing belongs solely to Owen Reece Architects All dimensions on this drawing are shown in millimeters unless stated otherwise.	