



NOTES


All dimensions to be checked on site. Figured dimensions to be read in preference to scaled. The Architects accepts no responsibility for any unauthorised amendments to the drawing and does not permit unauthorised copying of the drawing. This drawing is copyright and remains the property of Keith Davidson Partnership unless otherwise agreed.

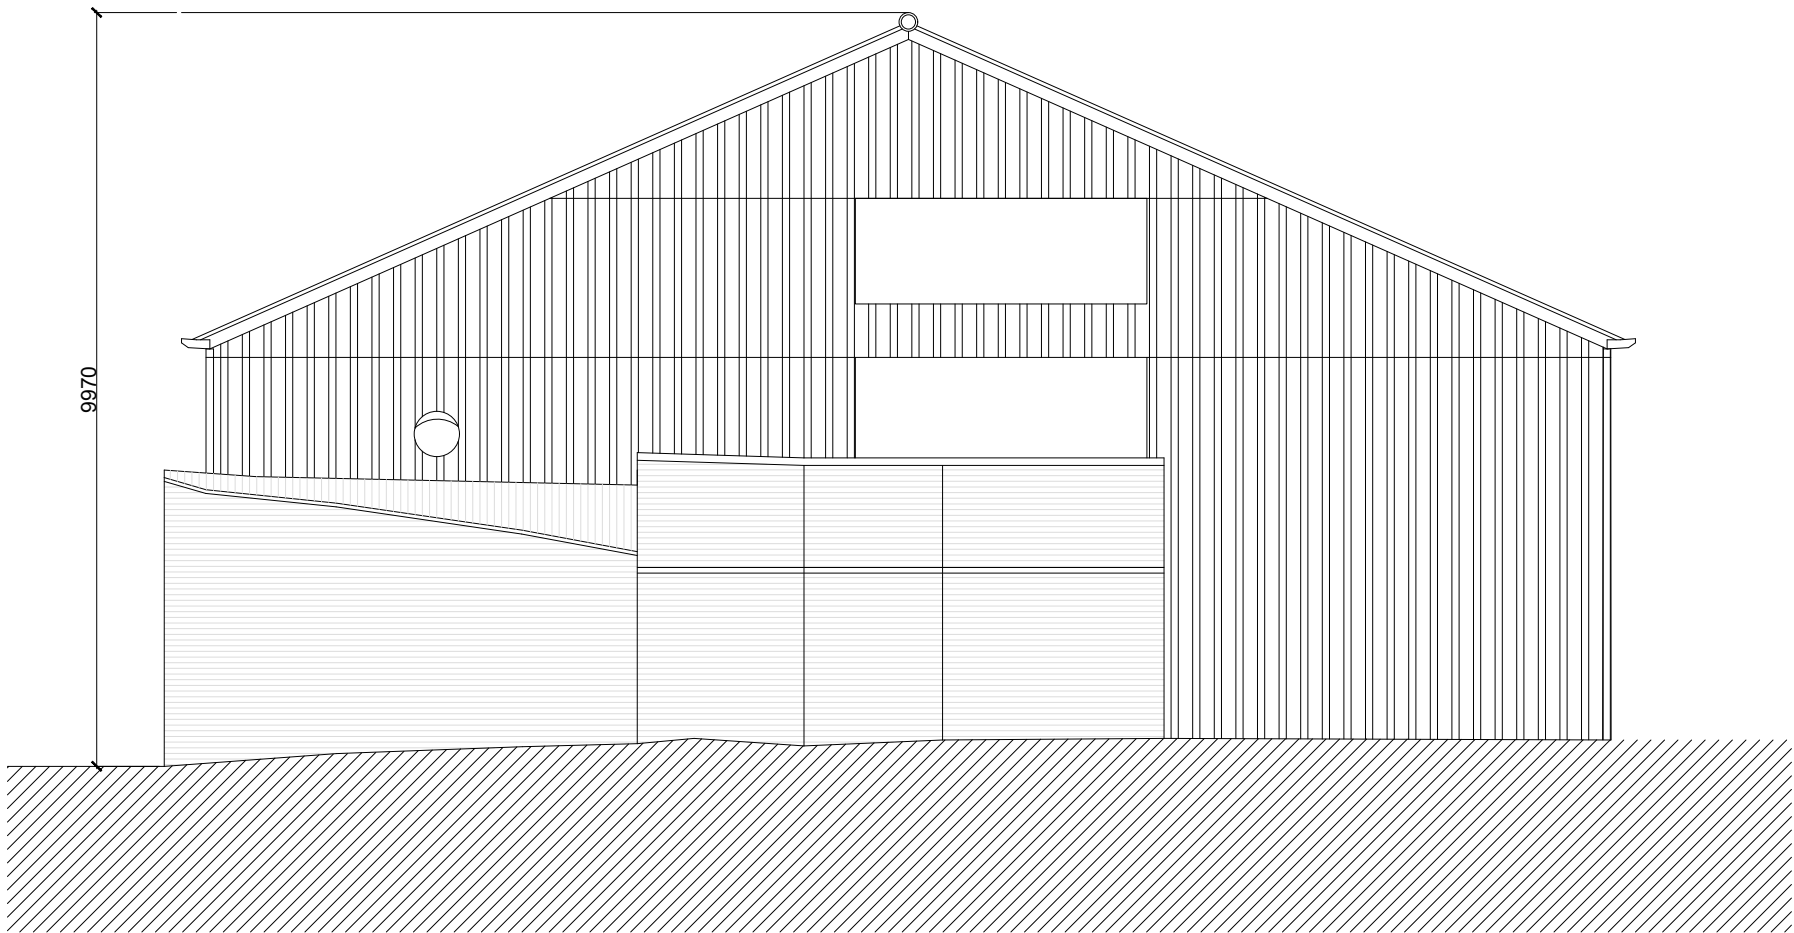


Existing Front Elevation
Scale 1:100

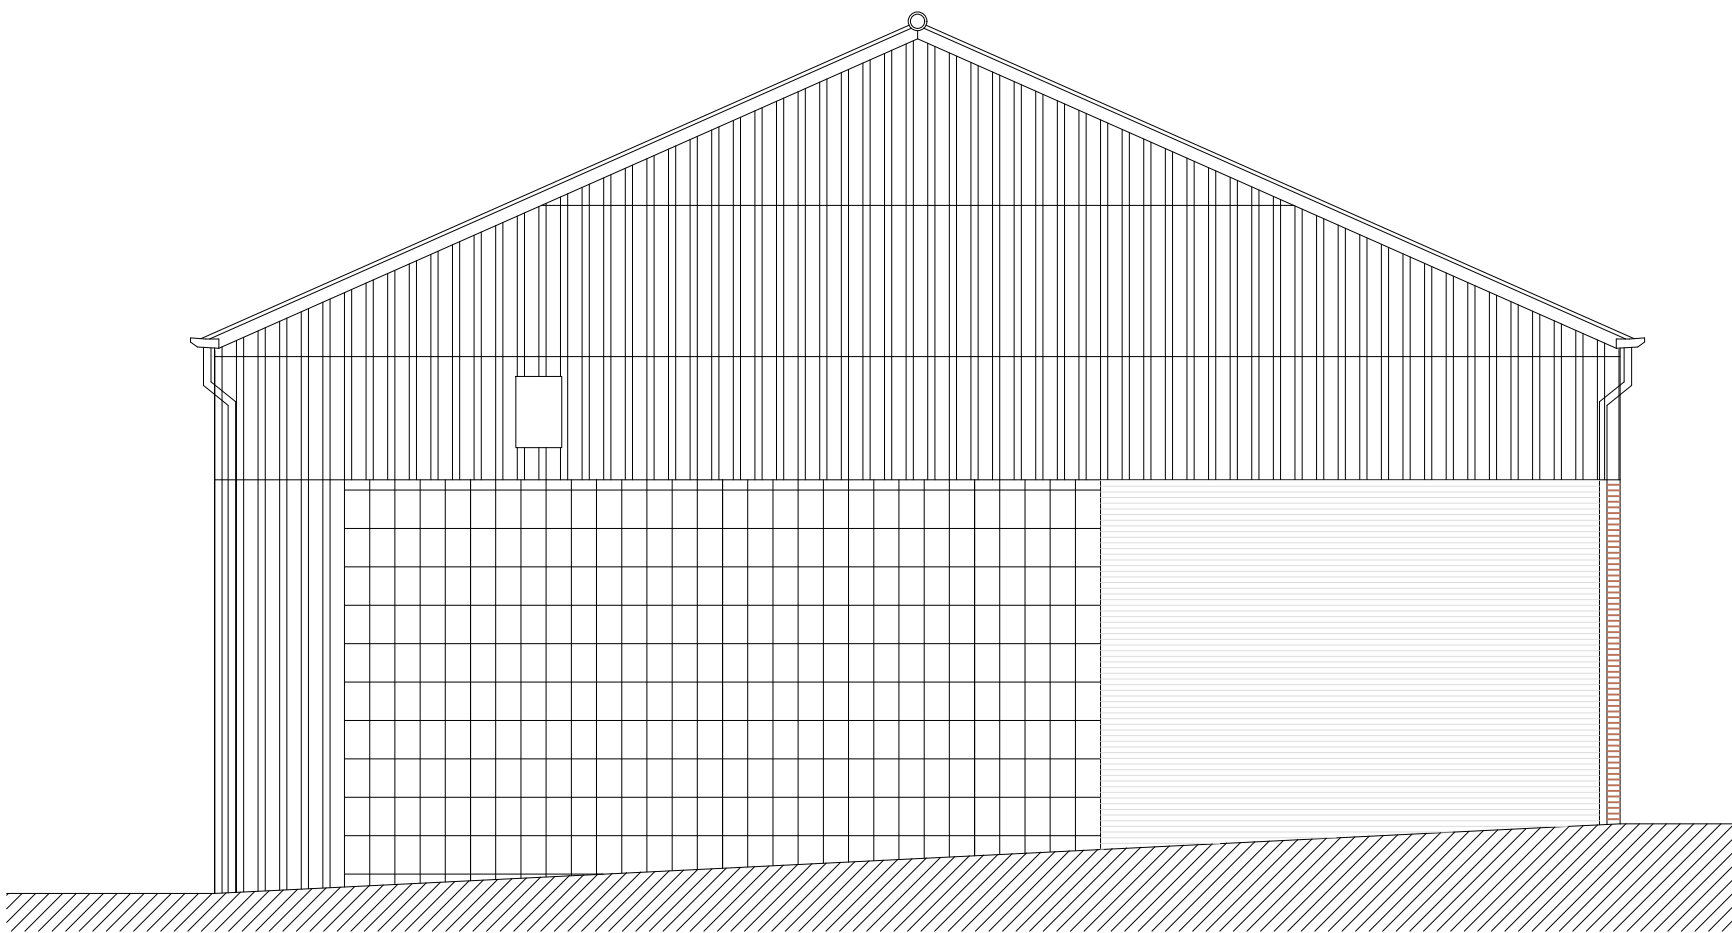

Existing Rear Elevation
Scale 1:100

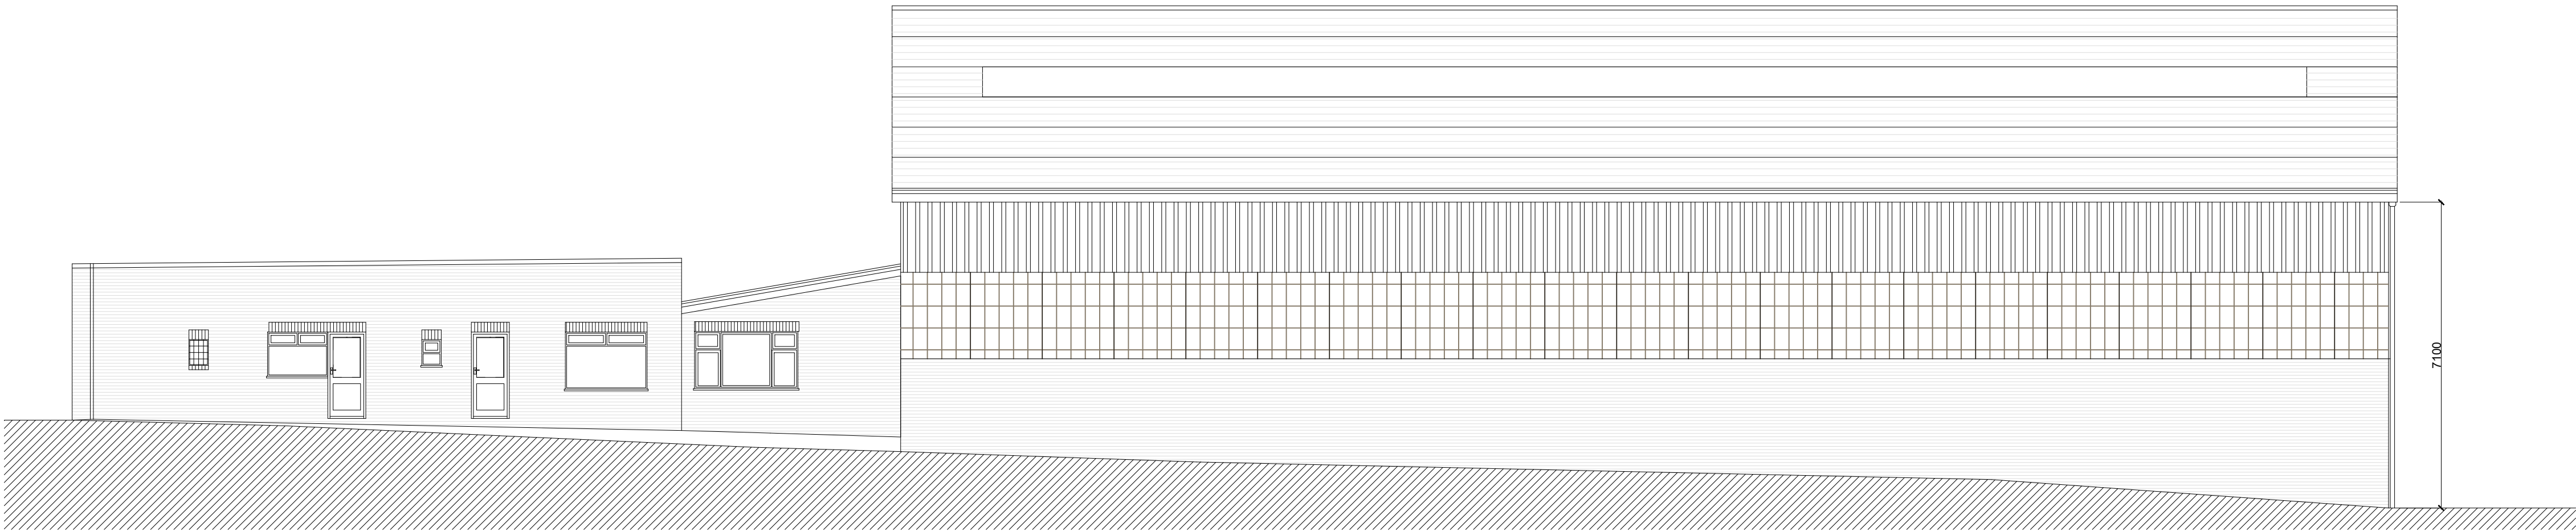

Existing Side Elevation
Scale 1:100

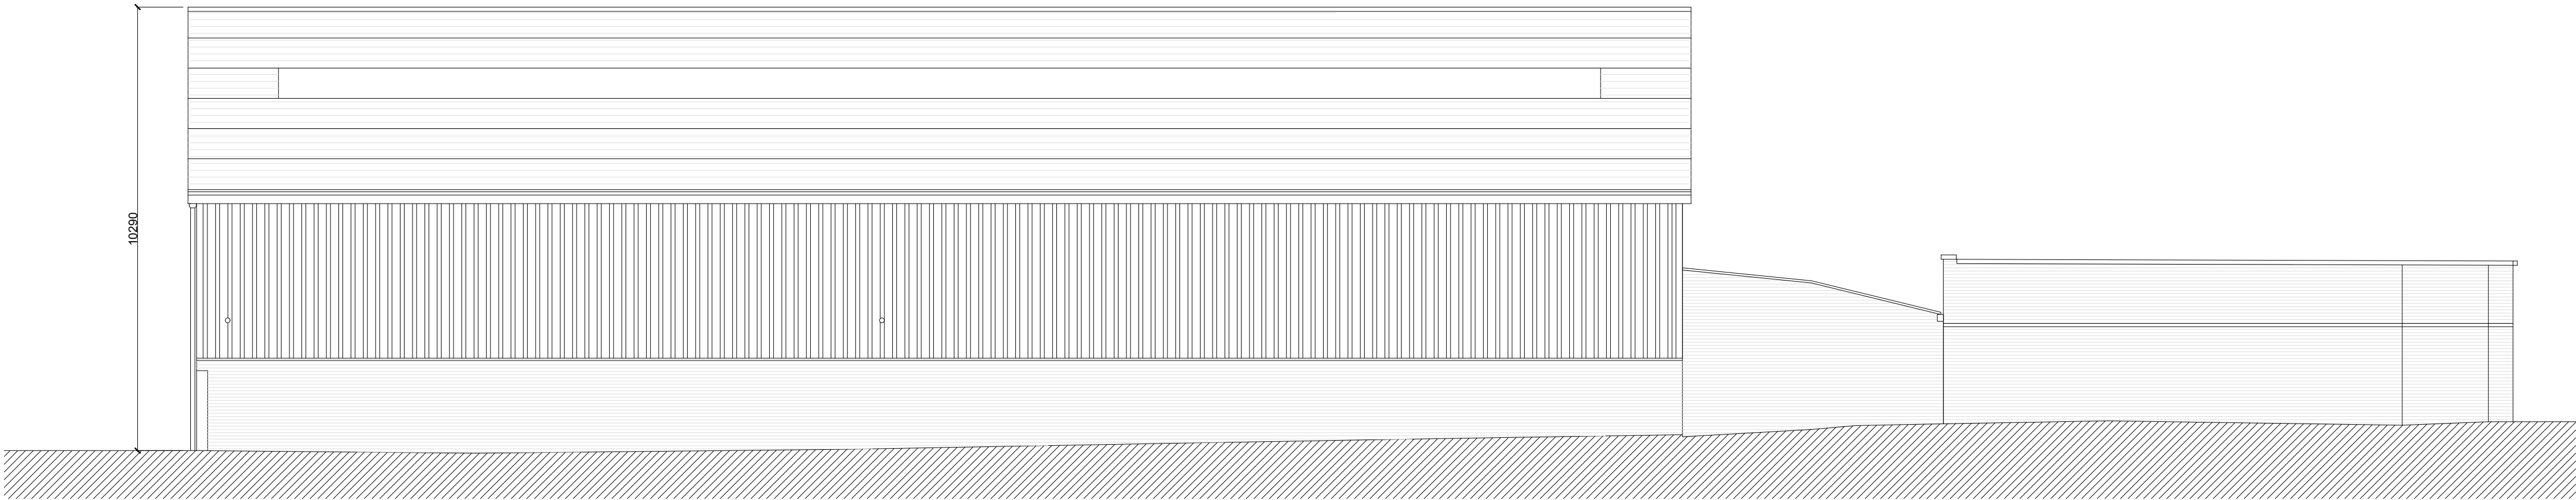

Existing Side Elevation
Scale 1:100

1:100 SCALE 0 1 5 METRES

Version	Amendment	Drawn & Date	Checked & Date	Approved & Date
Client Mr Norman Harrison				
Project Name Land to rear of Hope St. Prescott				
Drawing Title Existing Elevations				
Scale 1:100	Original Size A1	PLANNING		
Date 16/02/23	Drawn RM	Checked DB	Approved DB	Status
Drawing Number 02				Revision -