



 

- Legend**
- Soft Landscaped Areas
 - Rear Gardens
 - Road
 - Paving Type 1
 - Paving Type 2
 - Parking Bays
 - 1800 mm close boarded Timber Fence

NOTES
All dimensions to be checked on site. Figured dimensions to be read in preference to scaled. The Architects accepts no responsibility for any unauthorised amendments to the drawing and does not permit unauthorised copying of the drawing. This drawing is copyright and remains the property of Keith Davidson Partnership unless otherwise agreed.

Proposed Site Plan
Scale 1:200

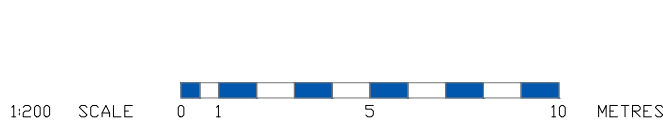

Version	Amendment	Drawn & Date	Checked & Date	Approved & Date
Client				
Mr Norman Harrison				
Project Name				
Land to rear of Hope St. Prescott				
Drawing Title				
Proposed Site Plan				
Scale	Original Size	PLANNING		
1:100	A1	Drawn	Checked	Approved
Date	Drawn	Checked	DB	DB
16/02/23	RM	DB		
Drawing Number				Status
11				Revision