


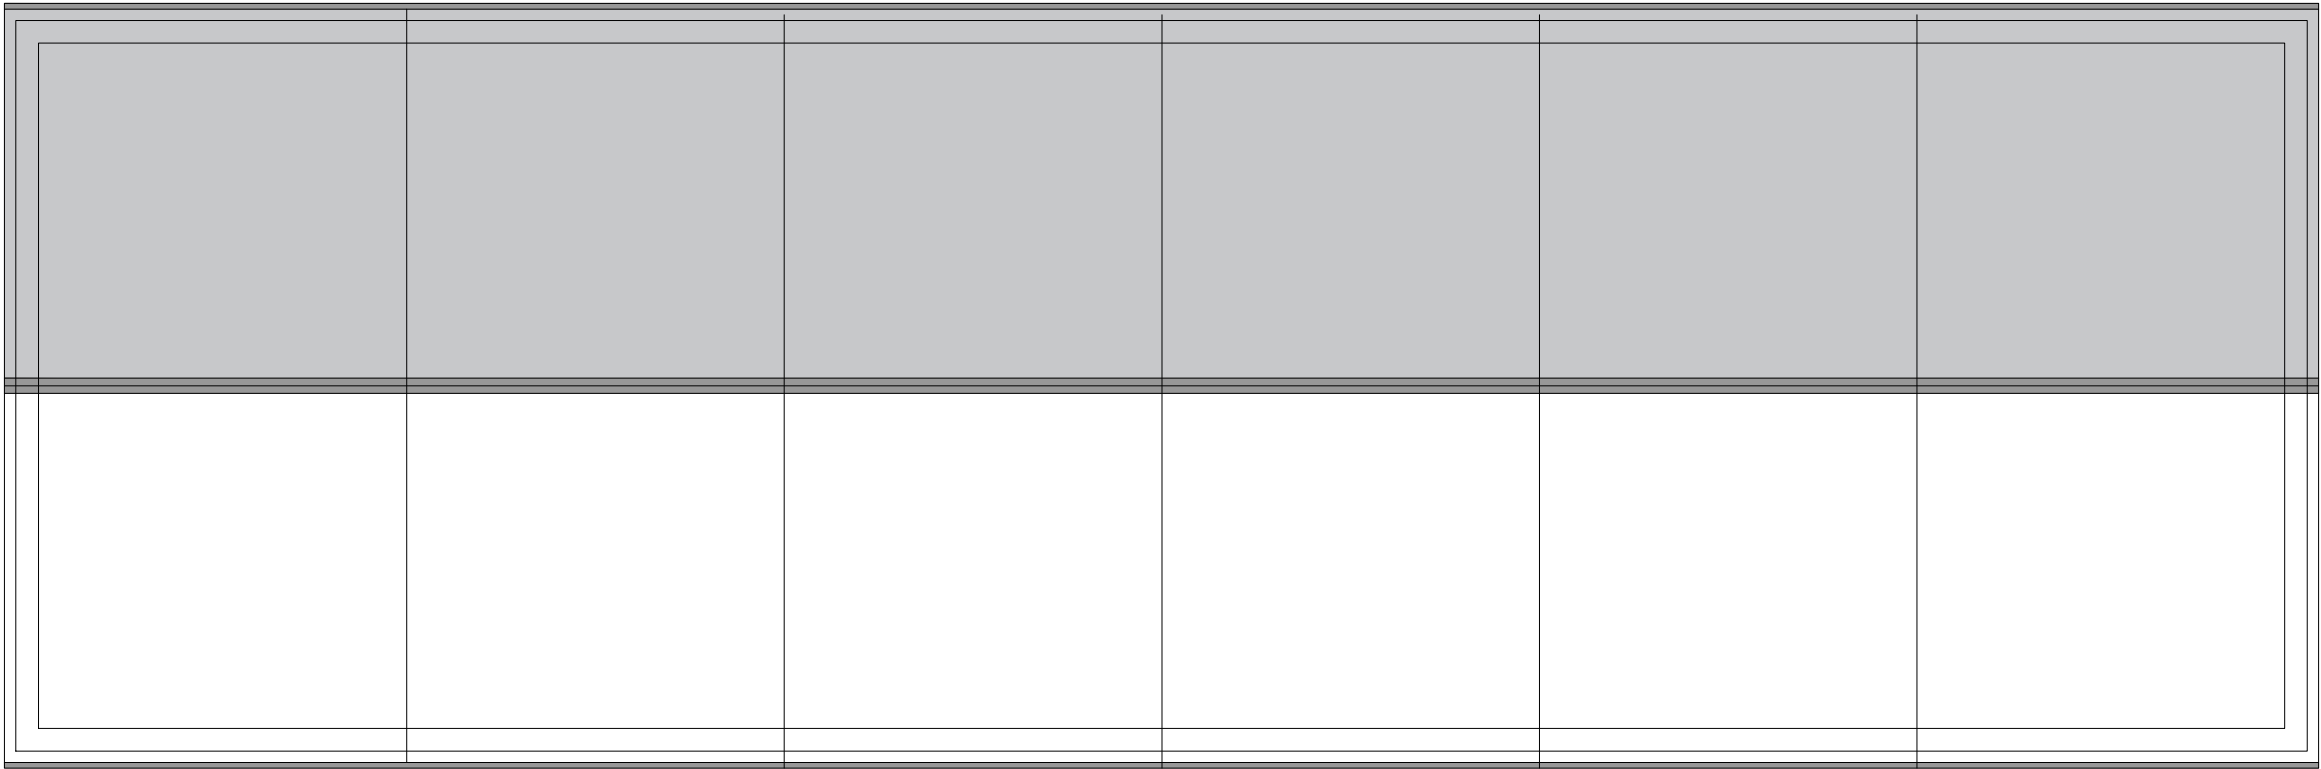



Proposed Roof Plan
Scale 1:100




Proposed Front Elevation
Scale 1:100




Proposed Rear Elevation
Scale 1:100

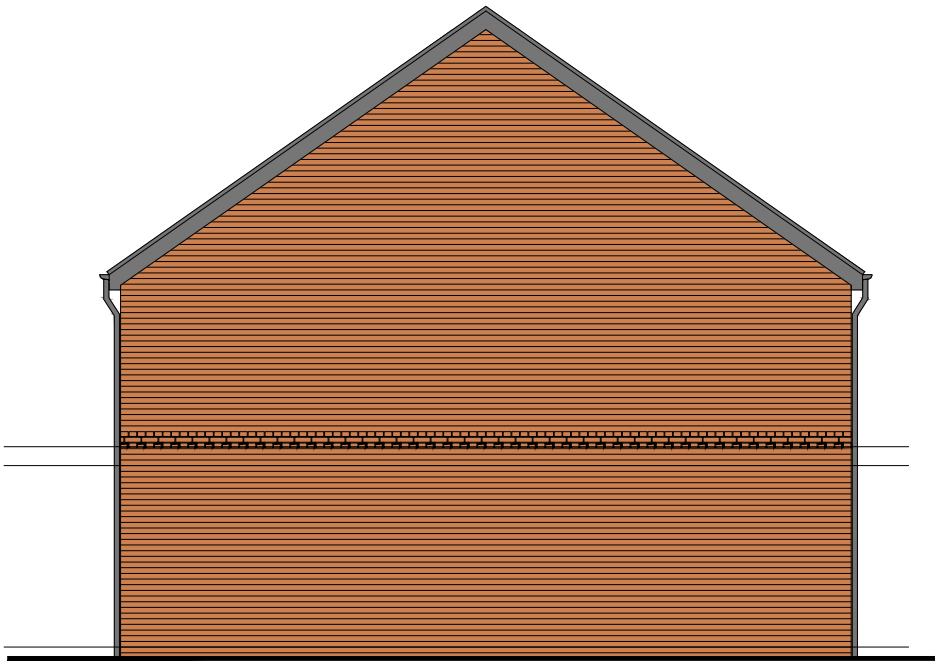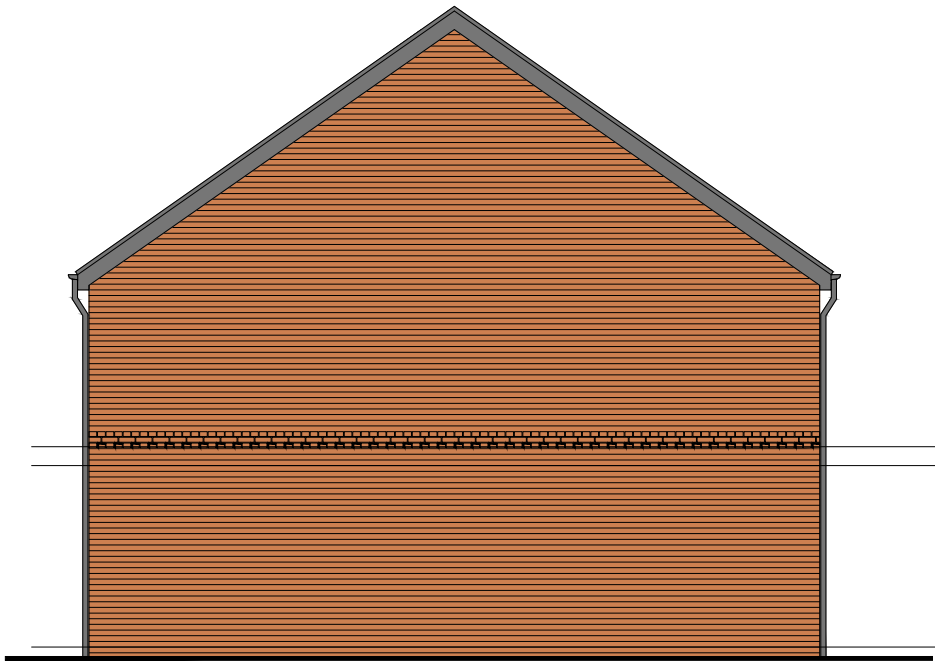

Proposed Side Elevation
Scale 1:100

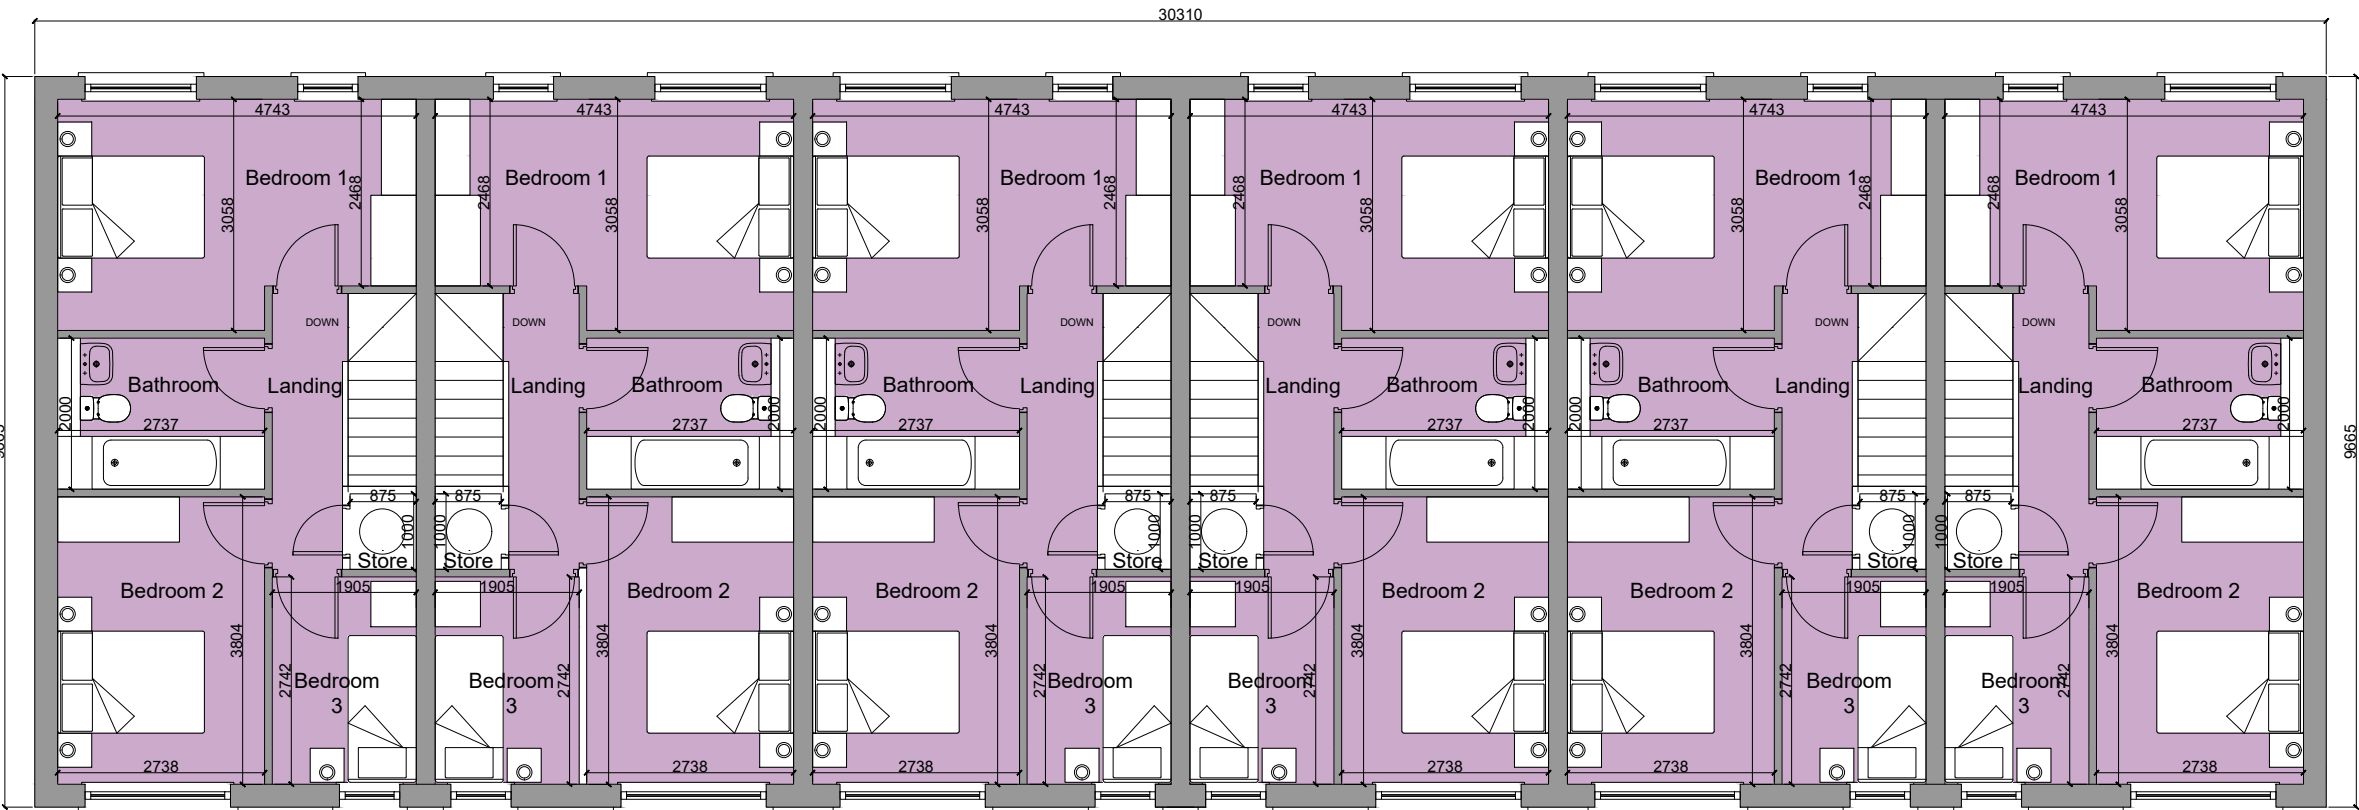

Proposed First Floor
Scale 1:100

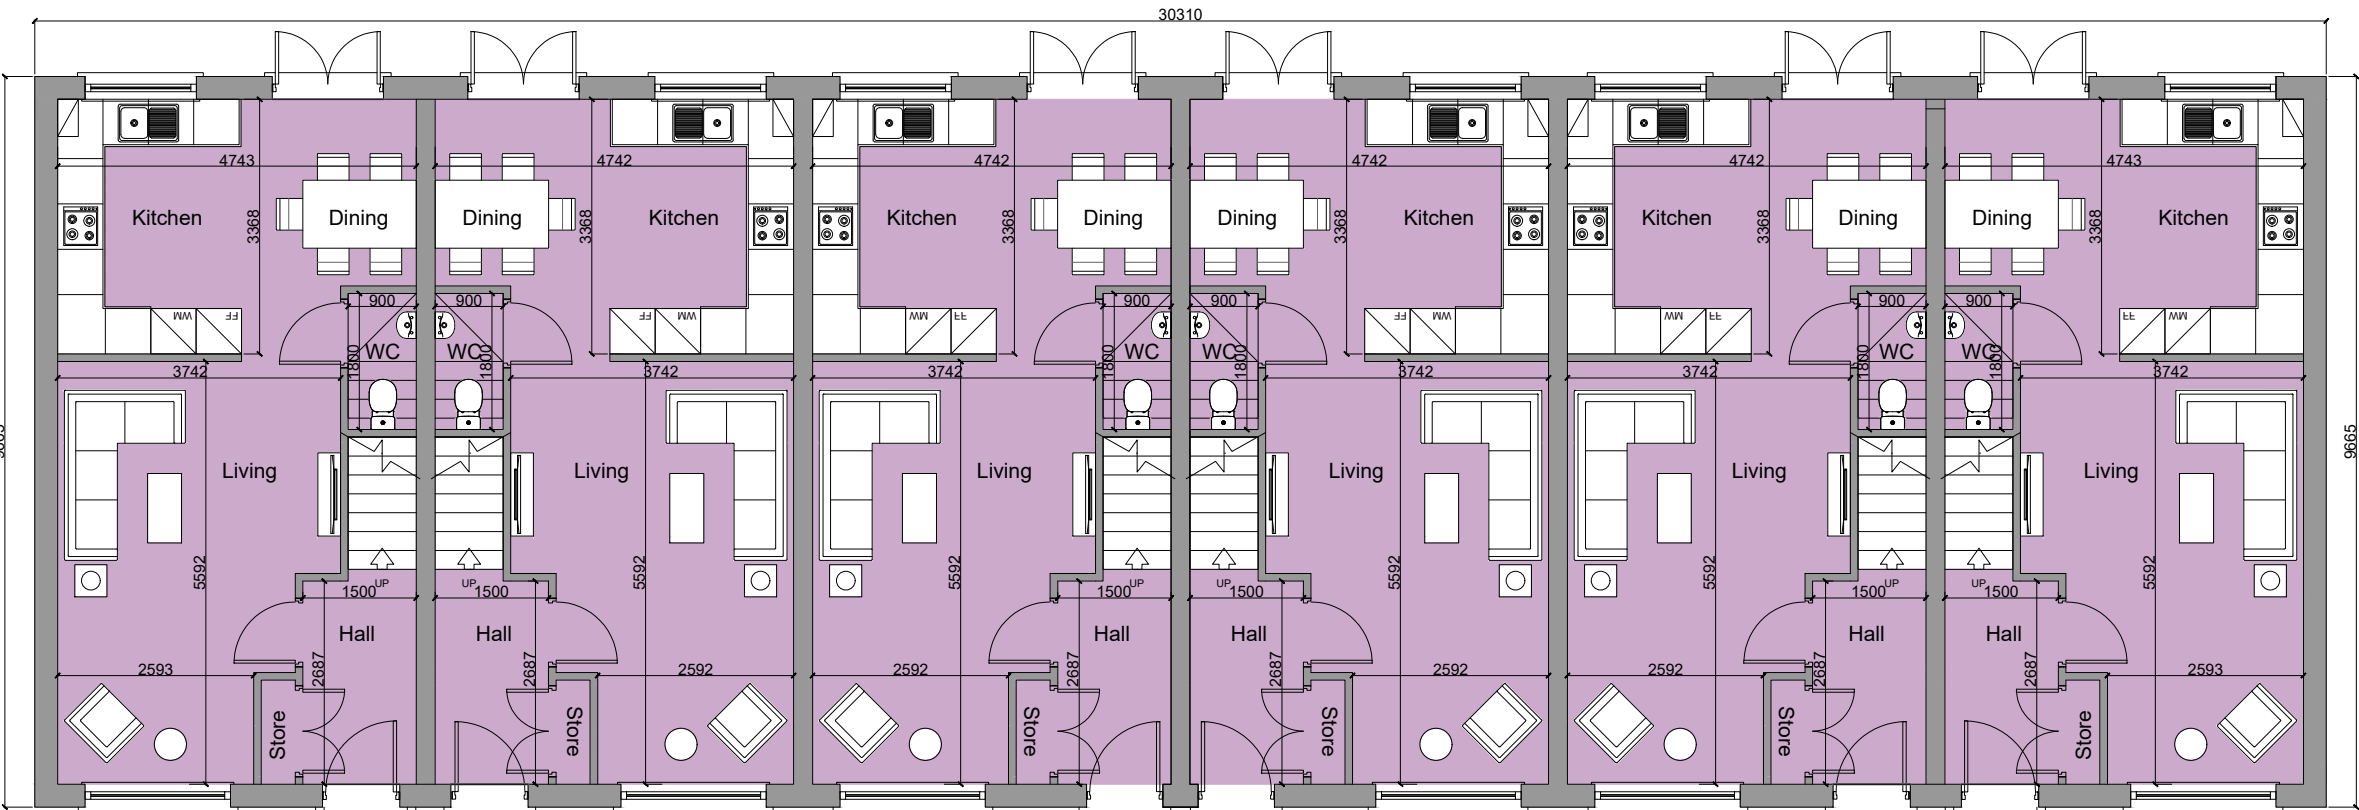

Proposed Ground Floor
Scale 1:100

NOTES

All dimensions to be checked on site. Figured dimensions to be read in preference to scaled. The Architects accepts no responsibility for any unauthorised amendments to the drawing and does not permit unauthorised copying of the drawing. This drawing is copyright and remains the property of Keith Davidson Partnership unless otherwise agreed.