


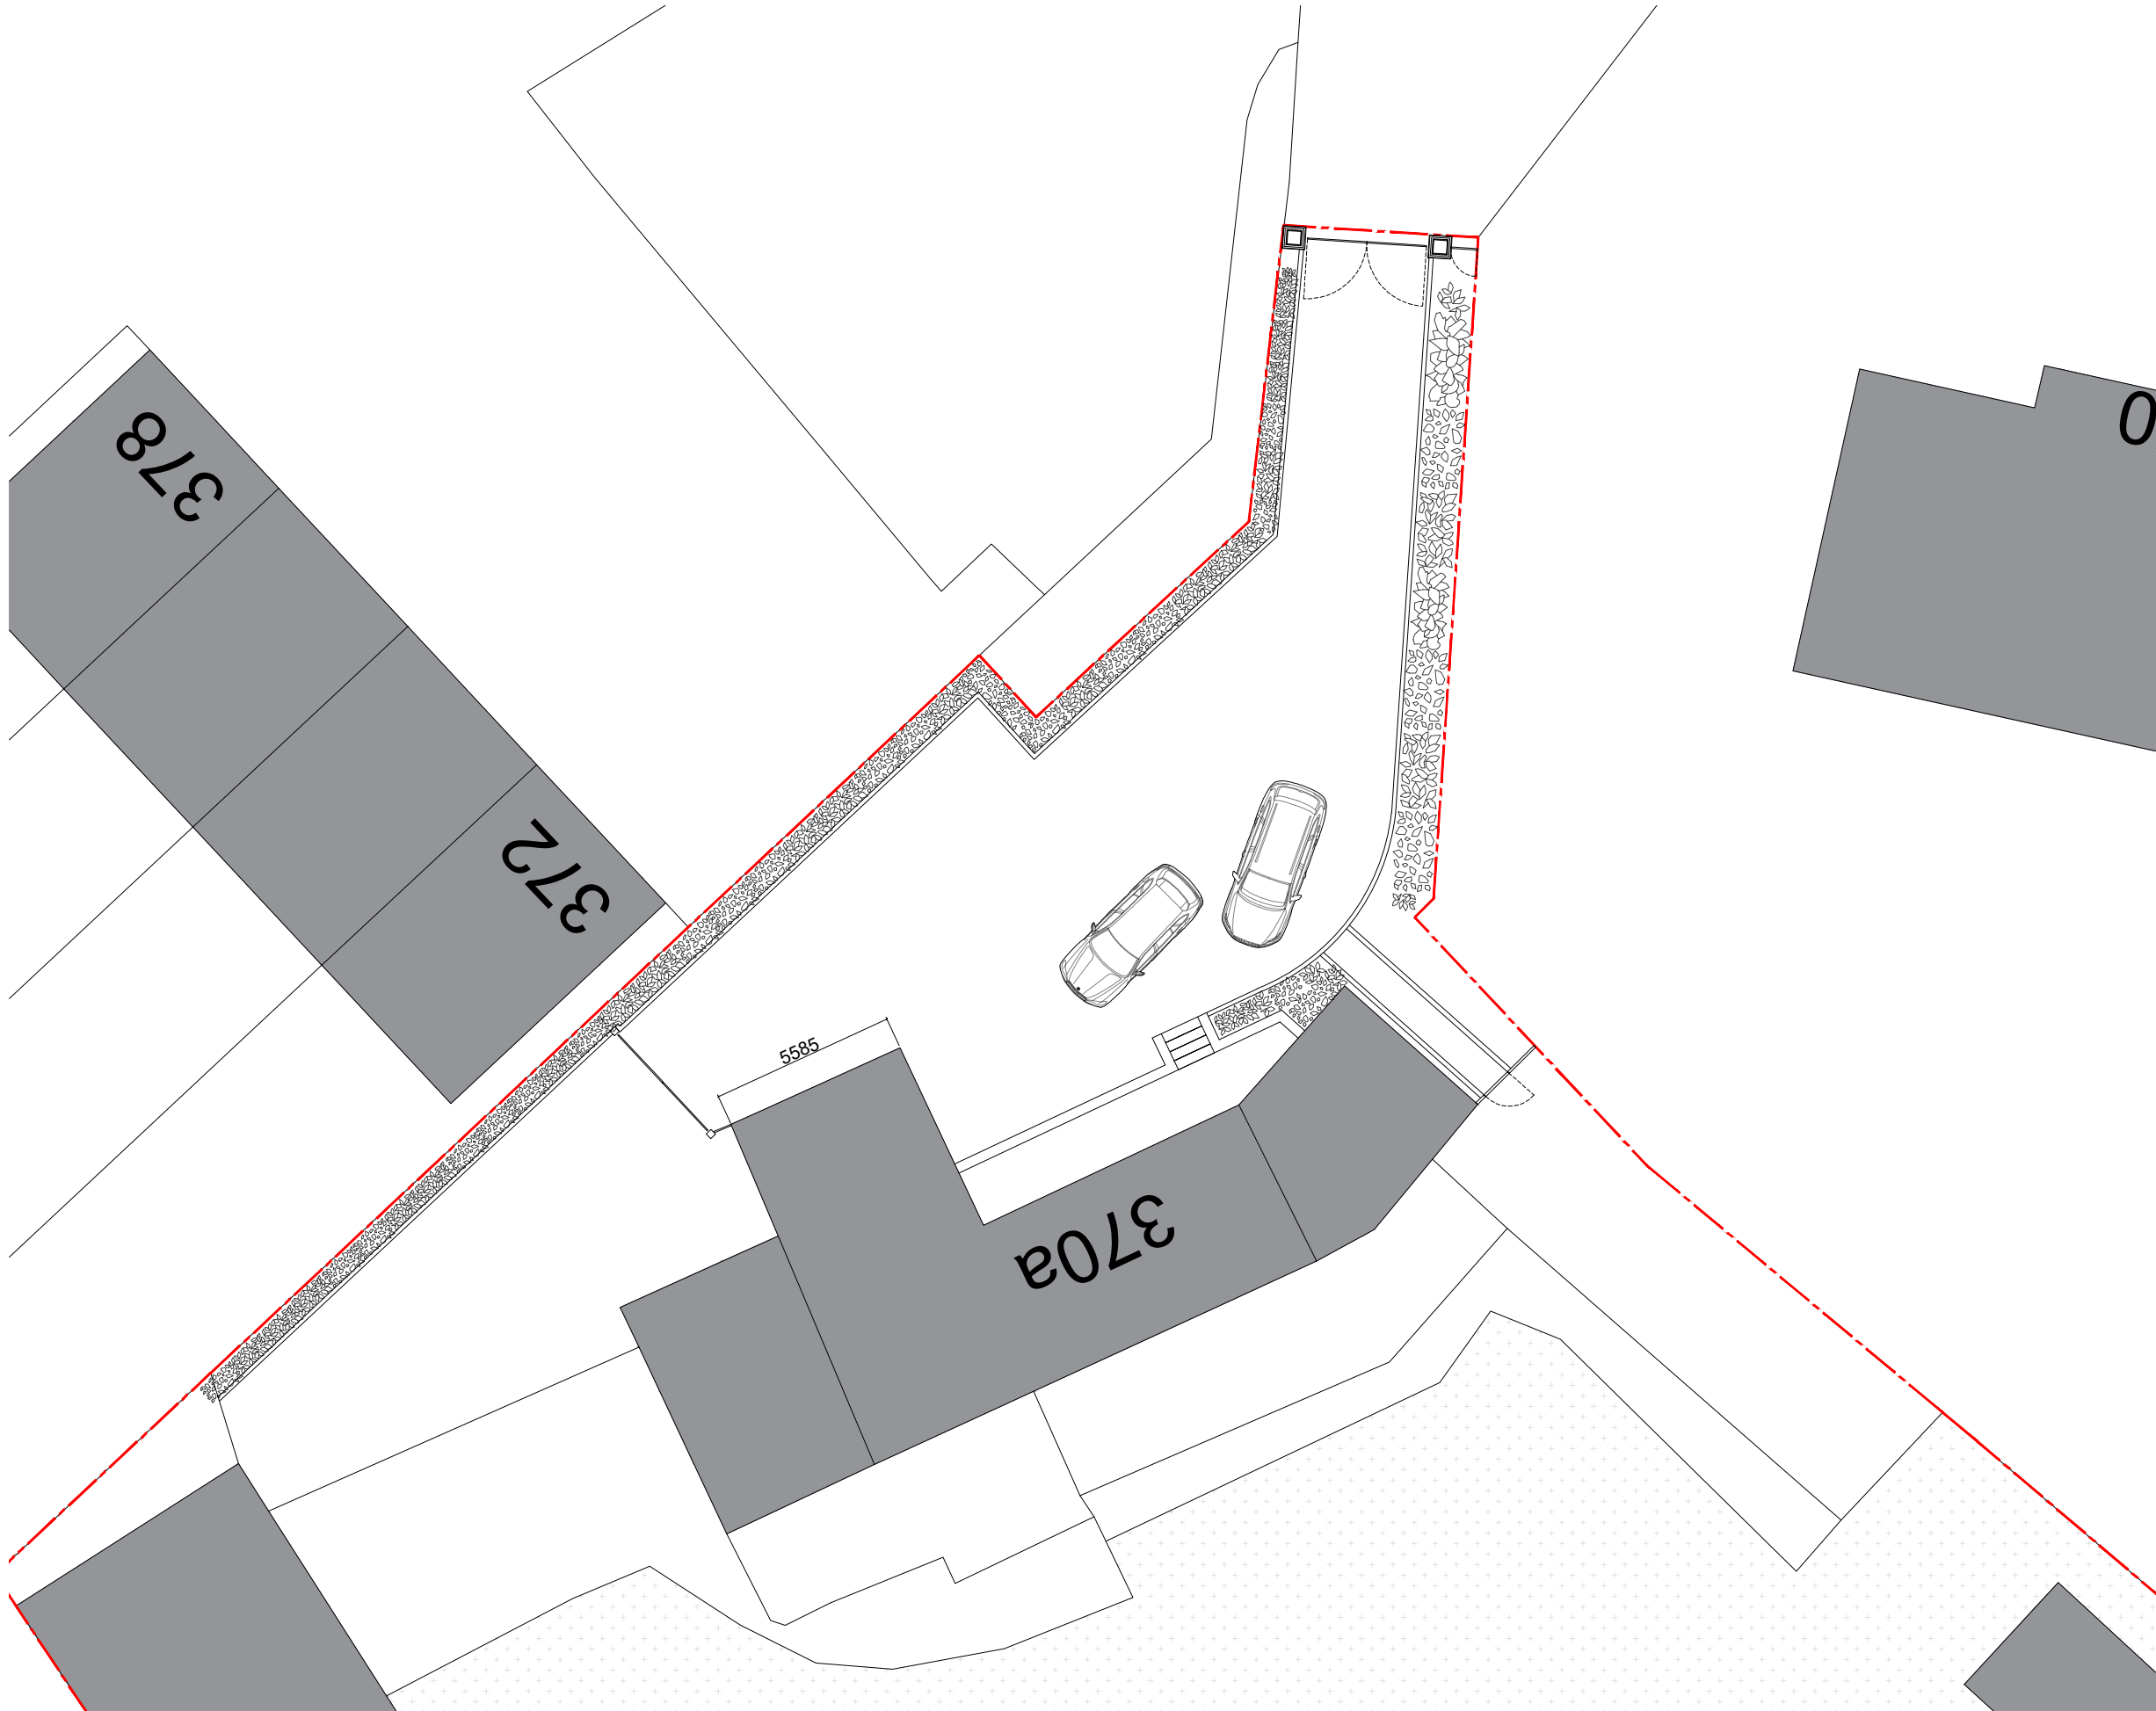

Existing Site Plan @ 1:200

All dimensions to be checked on site.
Figured dimensions to be read in preference to scaled.


This drawing is copyright and remains the property of SMITH YOUNG Architecture Ltd unless otherwise agreed.

SMITH YOUNG Architecture Ltd accepts no responsibility for any unauthorised amendments to the drawing and does not permit unauthorised copying of the drawing.

Revisions / Notes:

KEY

- Site Boundary
- Existing Buildings

 

Job Title:	DRAGON HOUSE FARM, CRONTON ROAD		
Purpose:	PLANNING		
Client:	MR & MRS CREASY		
Date:	NOV 2025		
Drawing Title:	EXISTING SITE PLAN		
Drawn By:	SJL	Checked By:	DS
Scale:	1:200	Paper Size:	A3
Job Number:	25.045	Drwg No:	002
		Rev:	