





EXISTING STREET ELEVATION (FRONT) Scale 1:100

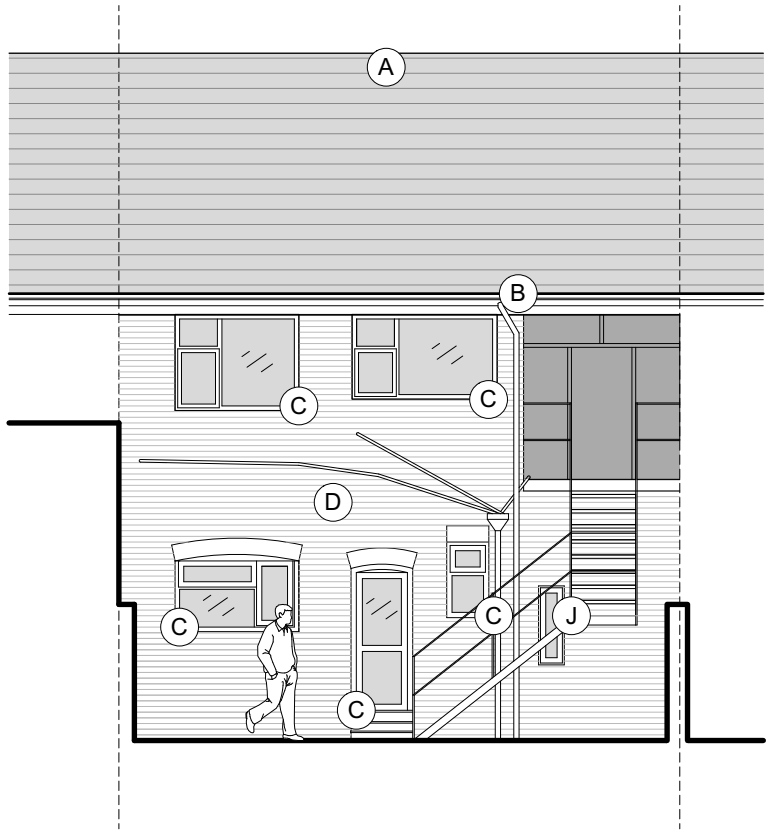


EXISTING REAR ELEVATION Scale 1:100


MATERIAL KEY:

- (A) CLAY / CONCRETE ROOF TILES
- (B) BLACK UPVC RAINWATER GOODS
- (C) WHITE UPVC DOORS AND WINDOWS
- (D) RED FACING BRICKWORK
- (E) BLACK FACING BRICKWORK
- (F) PAINTED RENDER
- (G) FLOWER BOX
- (H) PAINTED SHOP FRONT SURROUND
- (I) BLACK TILES
- (J) BLACK PAINTED STEEL STAIRCASE

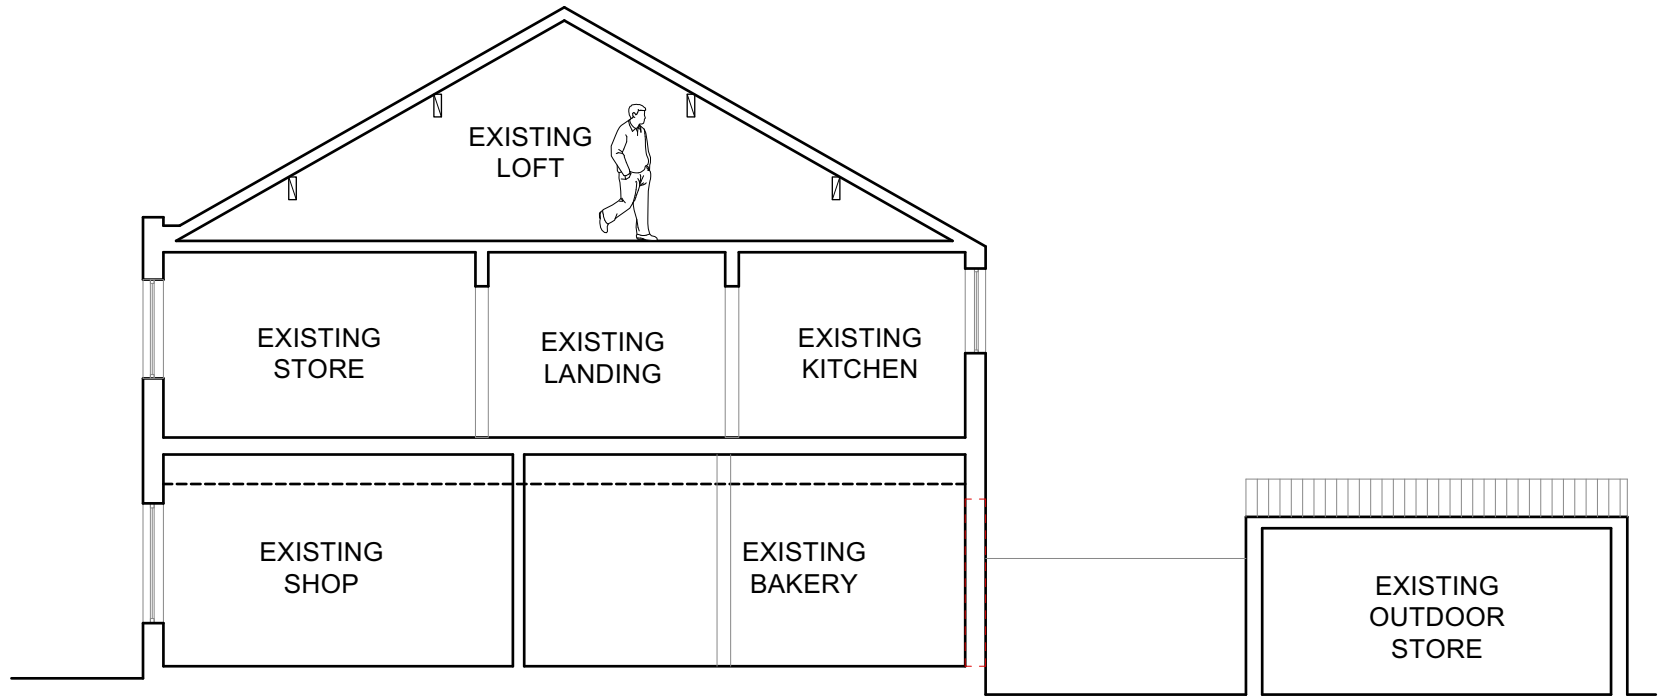

EXISTING SECTION AA Scale 1:100

 

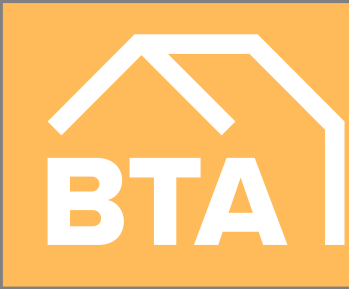General Notes Copyright © Benjamin Thornton Architects. 2025 Benjamin Thornton Architects is a limited company registered in England and Wales with a registration number 15220823 This drawing is not to be reproduced, copied or given to a third party without express permission. Do not scale drawings. Dimensions govern. All dimensions shall be verified on site before proceeding with the work. All dimensions given in millimetres unless stated otherwise. All drawings to be read in conjunction with other consultants drawings and specifications. Benjamin Thornton Architects are to be formally notified of any discrepancies.	Revision	Date	Drawn	Audited	Details of revision	Project 'CREATE A CAKE', 94 PAGE MOSS LANE, HUYTON, LIVERPOOL L14 0LX	Drawing No. 011_302	Date 17 03 2025	83 Marshside Road, Southport Merseyside, PR9 9TA info@bt-arch.com RIBA  architects	
						Description PROPOSED EXTENSION OF CAKE SHOP AND PARTIAL CHANGE OF USE TO DOMESTIC USE (C3)	Description PLANNING	Drawn SS		
						Drawing Title EXISTING ELEVATIONS AND SECTION AA	Scale 1:100 @ A3	Audited BT		