

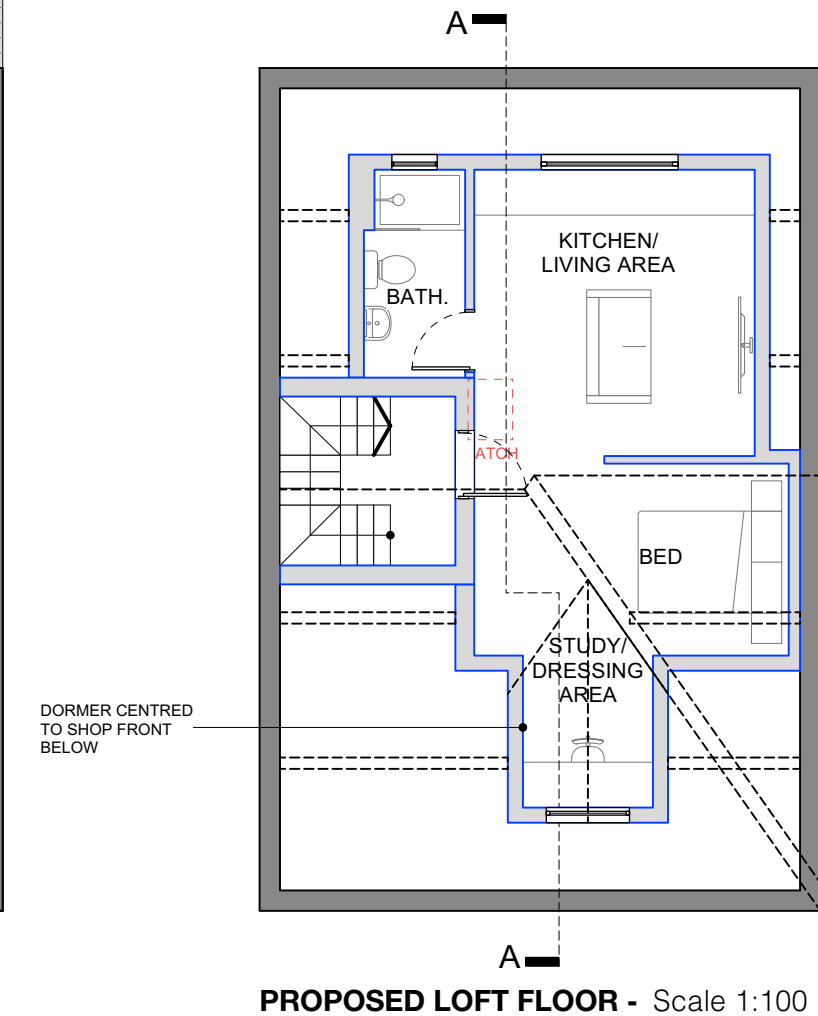
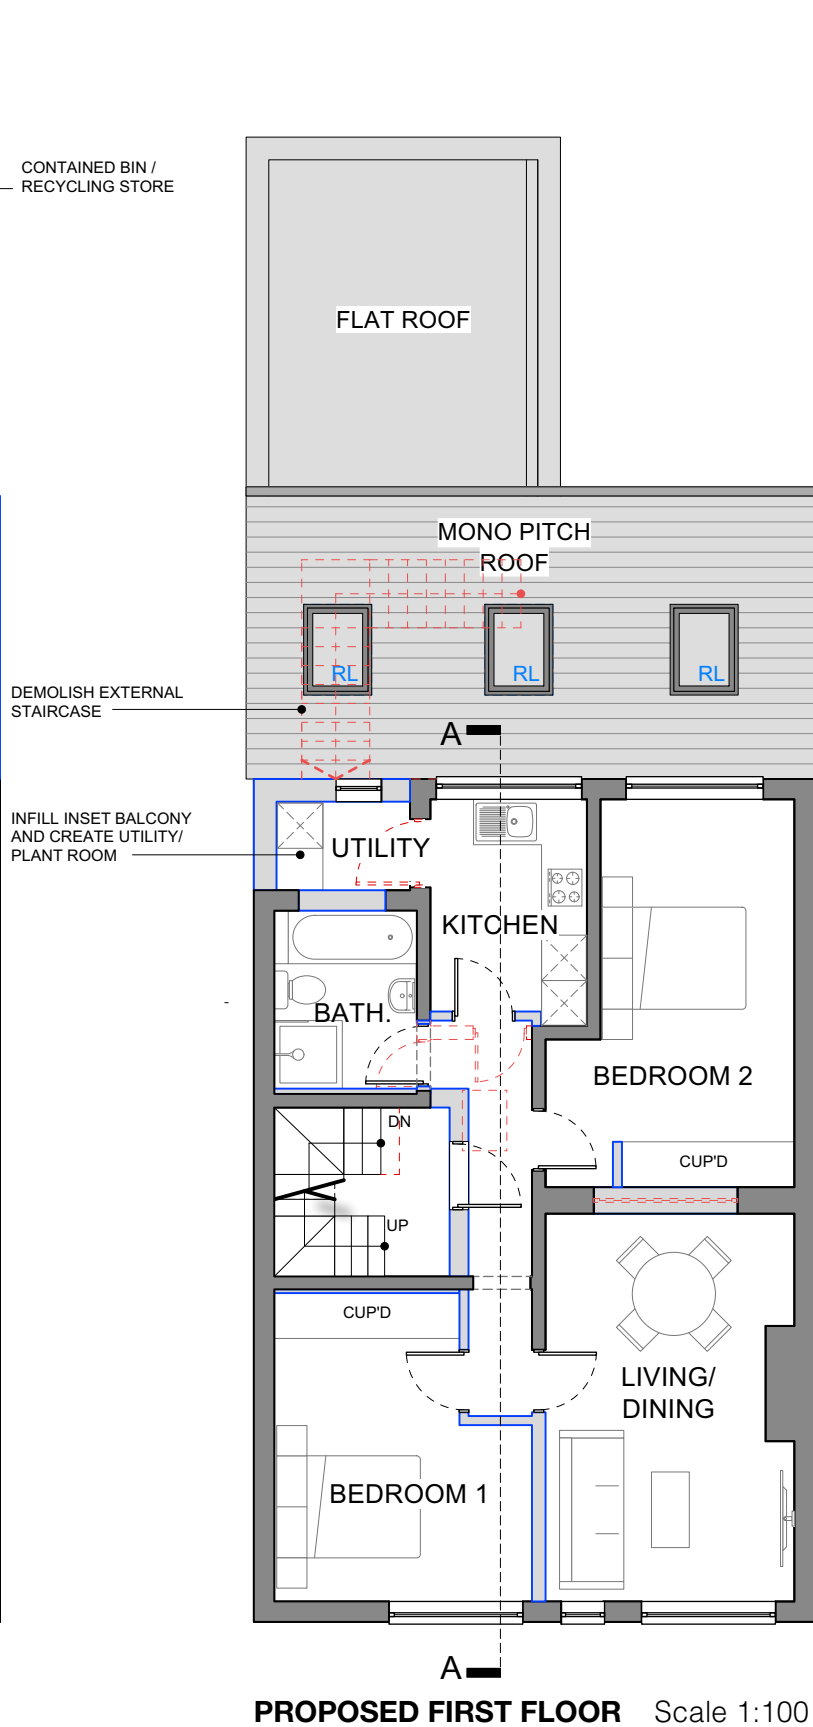


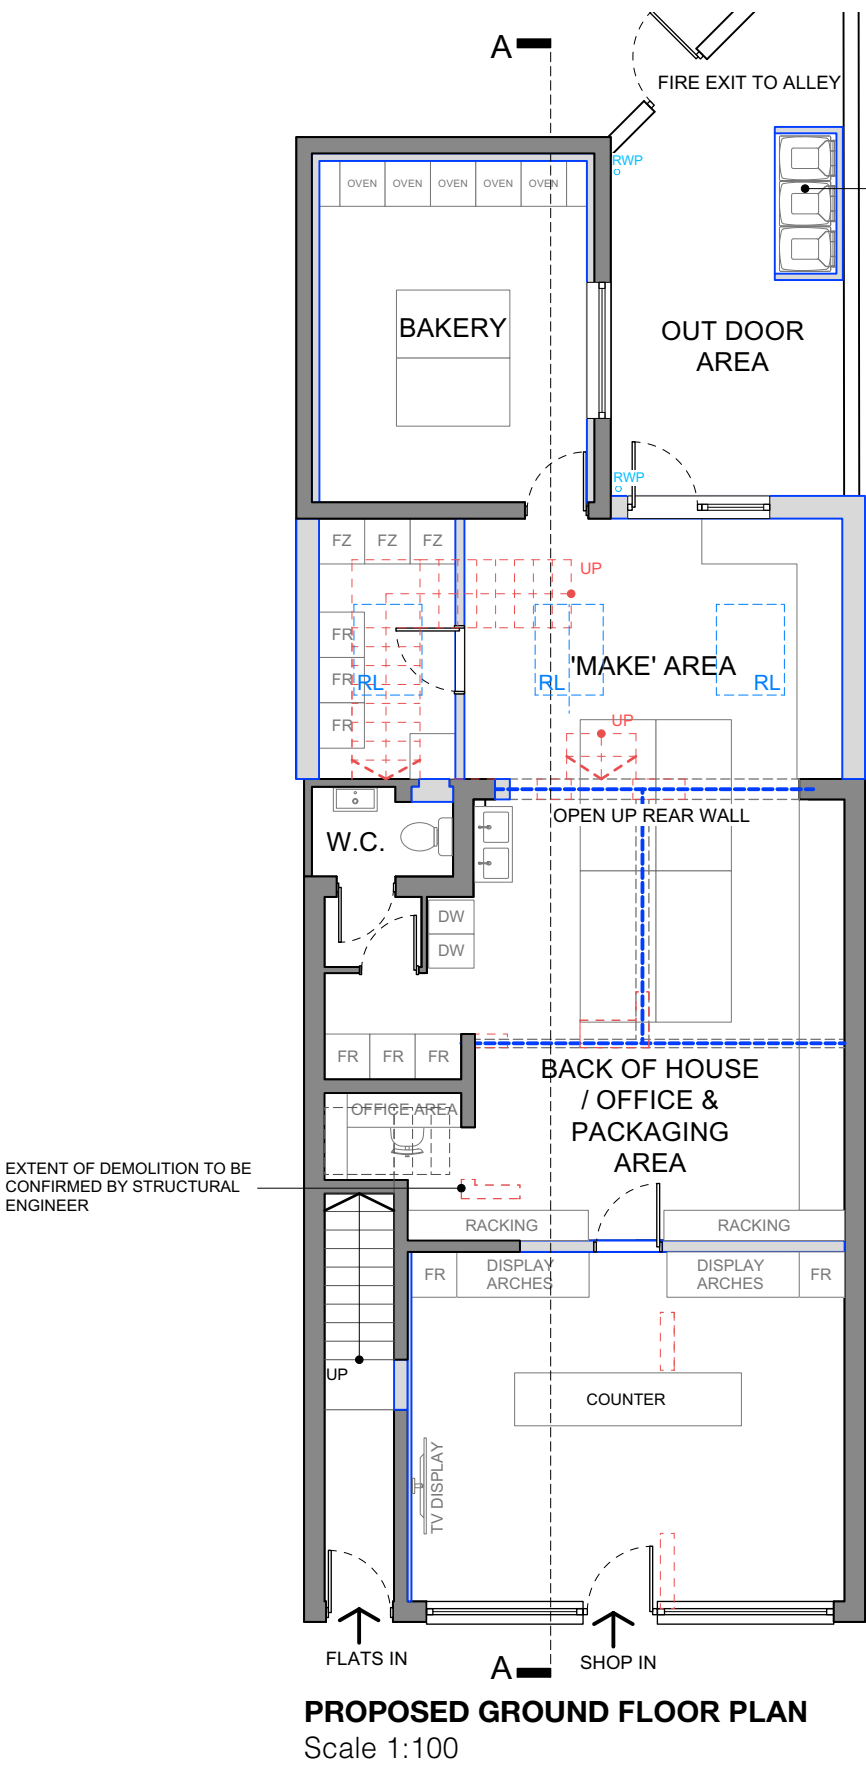

- DRAWING KEY:
- OVERHEAD STRUCTURE
 - EXISTING WALLS/ STRUCTURE
 - PROPOSED WALLS/ STRUCTURE
 - DEMOLISHED WALLS/ STRUCTURE (SUBJECT TO S.ENGINEERS DESIGN)
 - NEW STEEL WORK (SUBJECT TO S.ENGINEERS DESIGN)

 

General Notes Copyright © Benjamin Thornton Architects. 2025 Benjamin Thornton Architects is a limited company registered in England and Wales with a registration number 15220823 This drawing is not to be reproduced, copied or given to a third party without express permission. Do not scale drawings. Dimensions govern. All dimensions shall be verified on site before proceeding with the work. All dimensions given in millimetres unless stated otherwise. All drawings to be read in conjunction with other consultants drawings and specifications. Benjamin Thornton Architects are to be formally notified of any discrepancies.	Revision	Date	Drawn	Audited	Details of revision	Project 'CREATE A CAKE', 94 PAGE MOSS LANE, HUYTON, LIVERPOOL L14 0LX Description PROPOSED EXTENSION OF CAKE SHOP AND PARTIAL CHANGE OF USE TO DOMESTIC USE (C3) Drawing Title PROPOSED FLOOR PLANS	Drawing No. 011_304 Description PLANNING Scale 1:100 @ A3	Date 17 03 2025 Drawn SS Audited BT	www.bt-arch.com 83 Marshside Road, Southport Merseyside, PR9 9TA info@bt-arch.com RIBA  architects	