


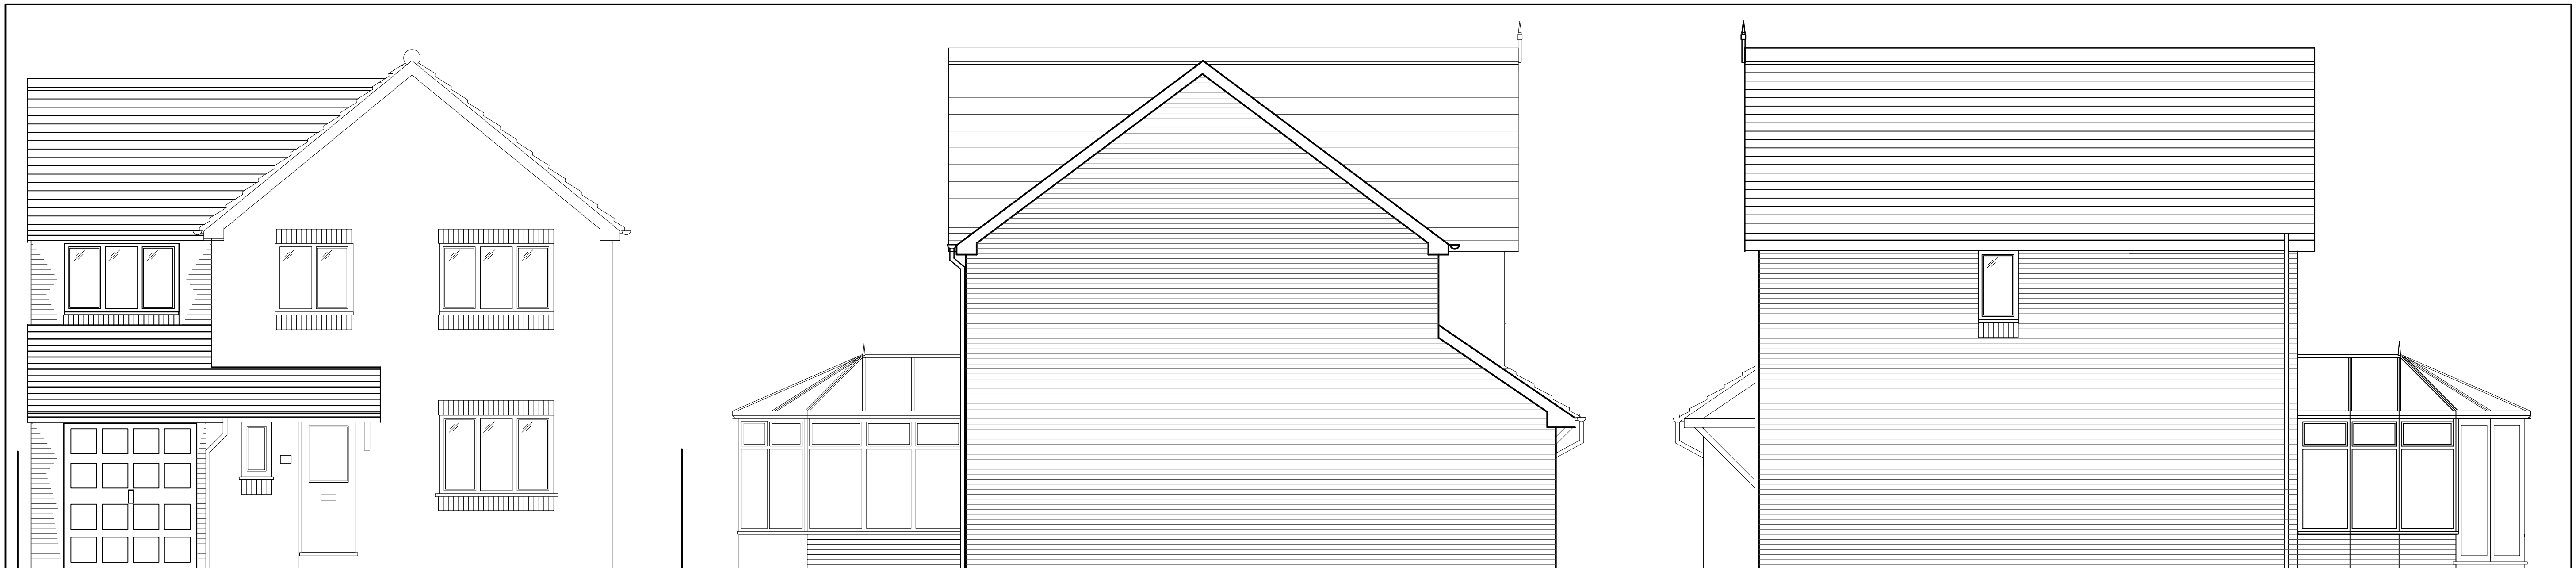


FRONT ELEVATION AS PROPOSED


SIDE ELEVATION AS PROPOSED

SIDE ELEVATION AS PROPOSED
no alteration


FOR PLANNING ONLY
BUILDING CONTRACTOR TO ARRANGE FOR BUILDING NOTICE SUBMISSION
AND COMPLIANCE WITH BUILDING REGULATIONS

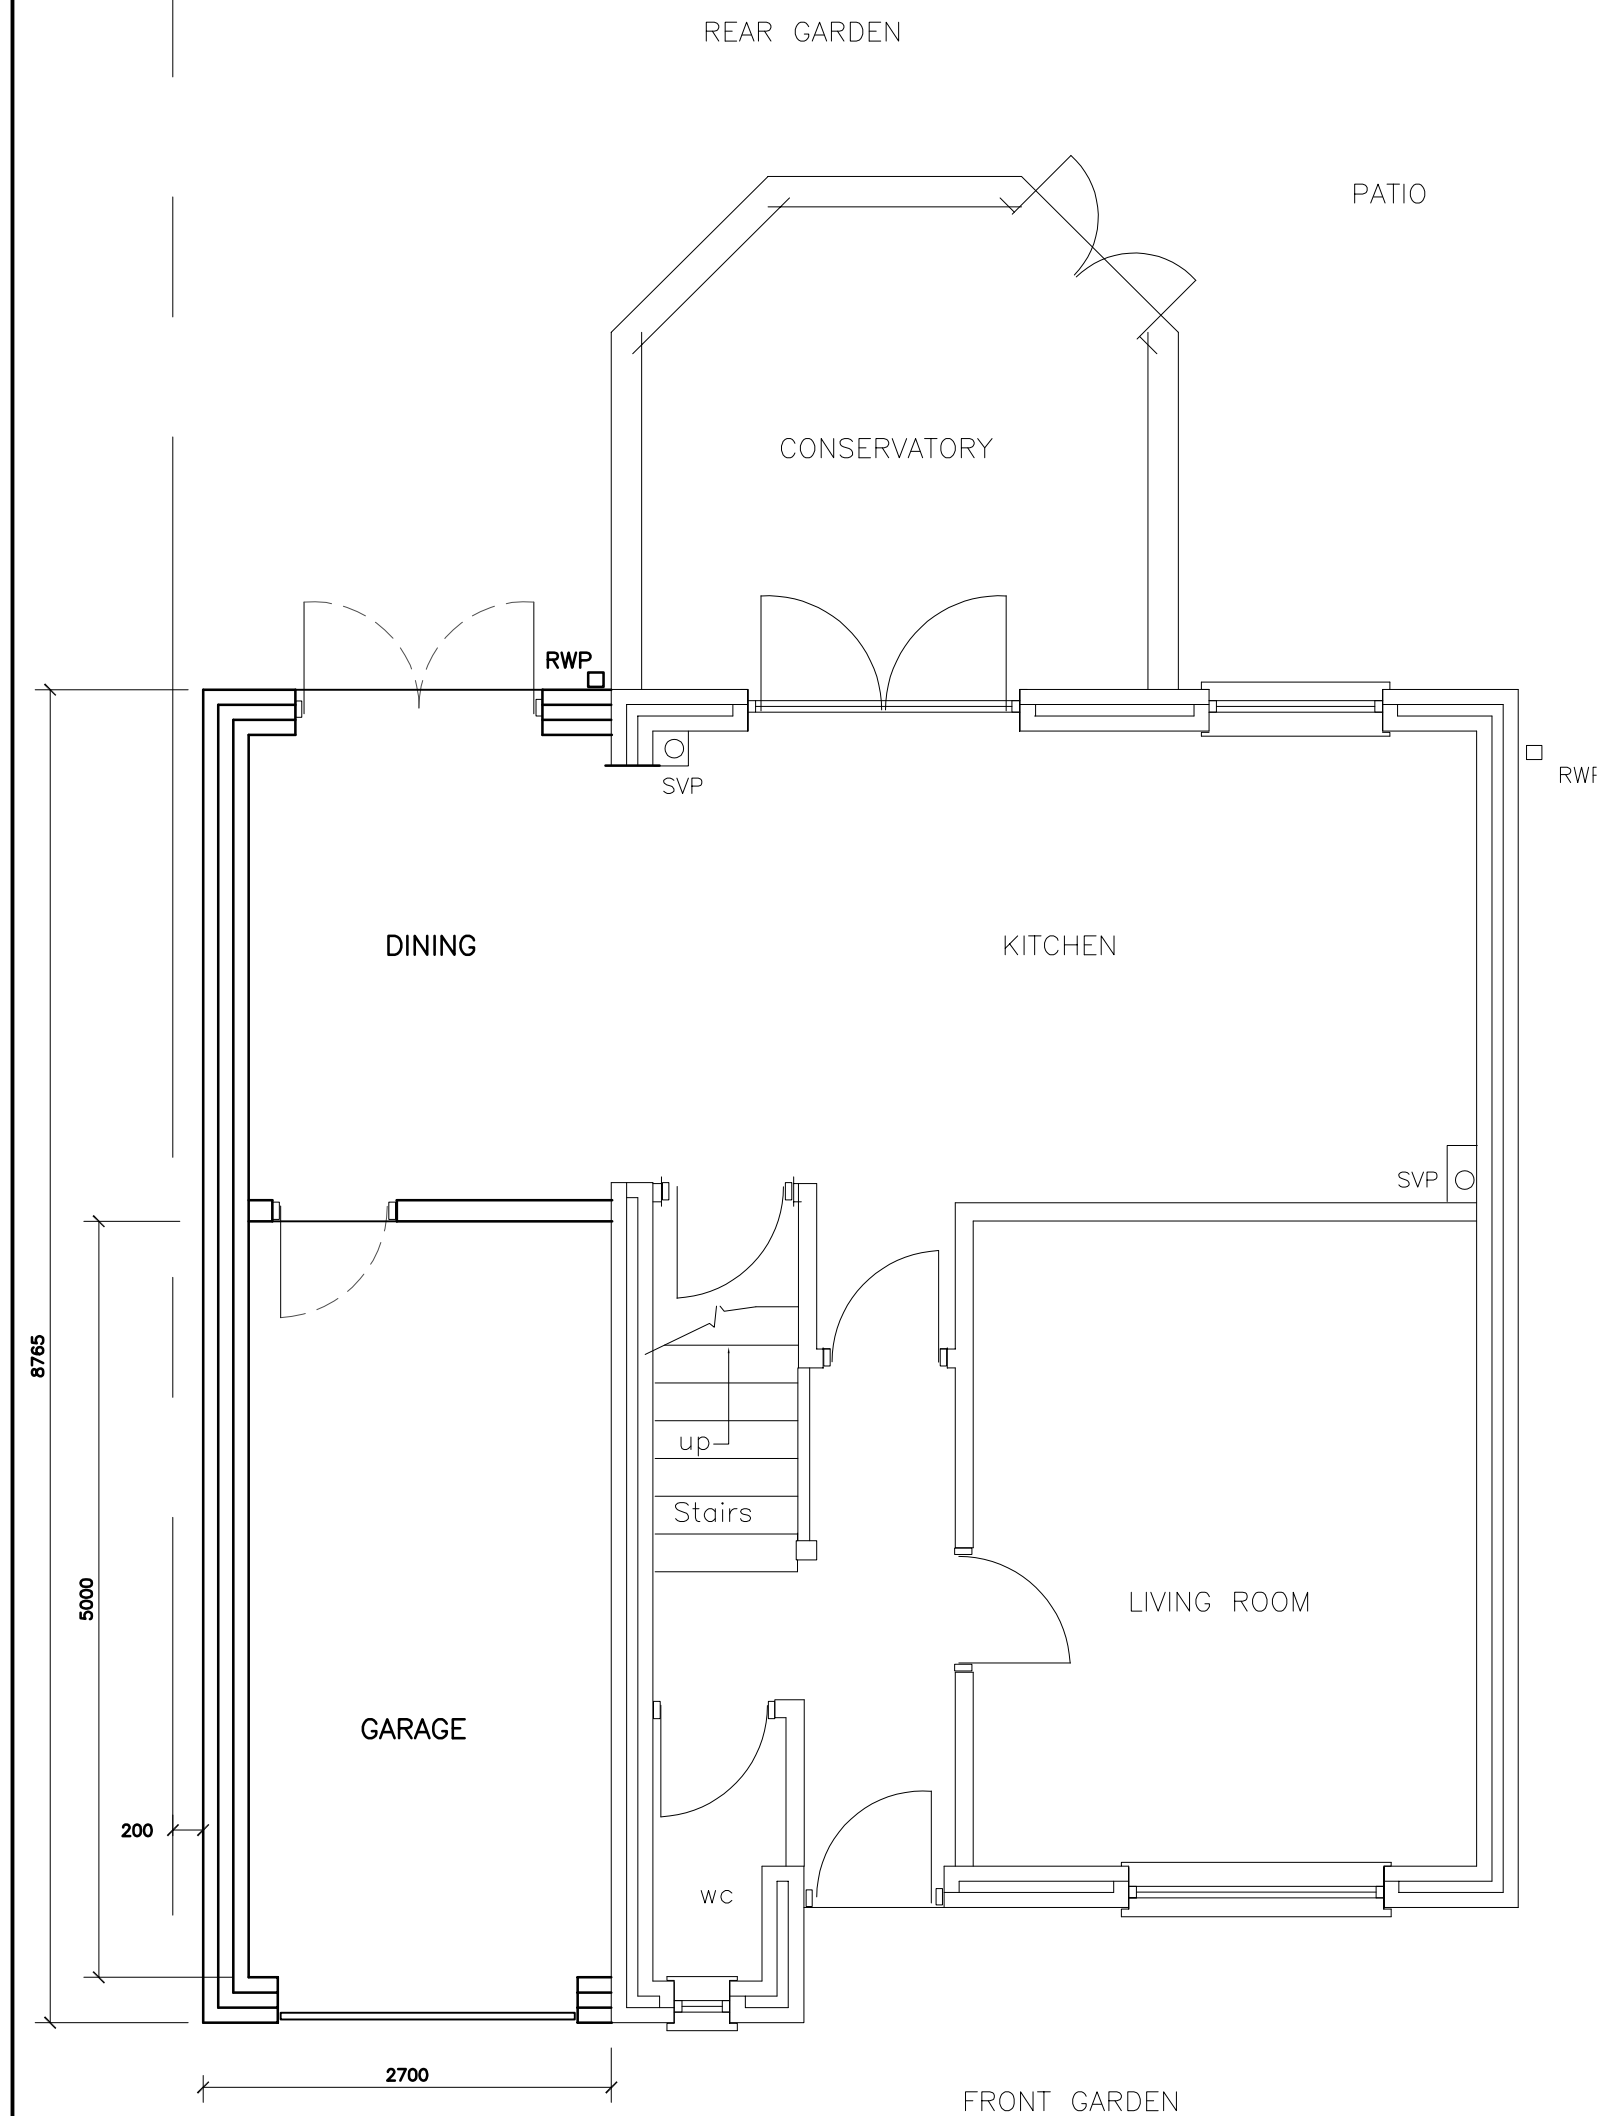


PLAN ON GROUND FLOOR AS PROPOSED

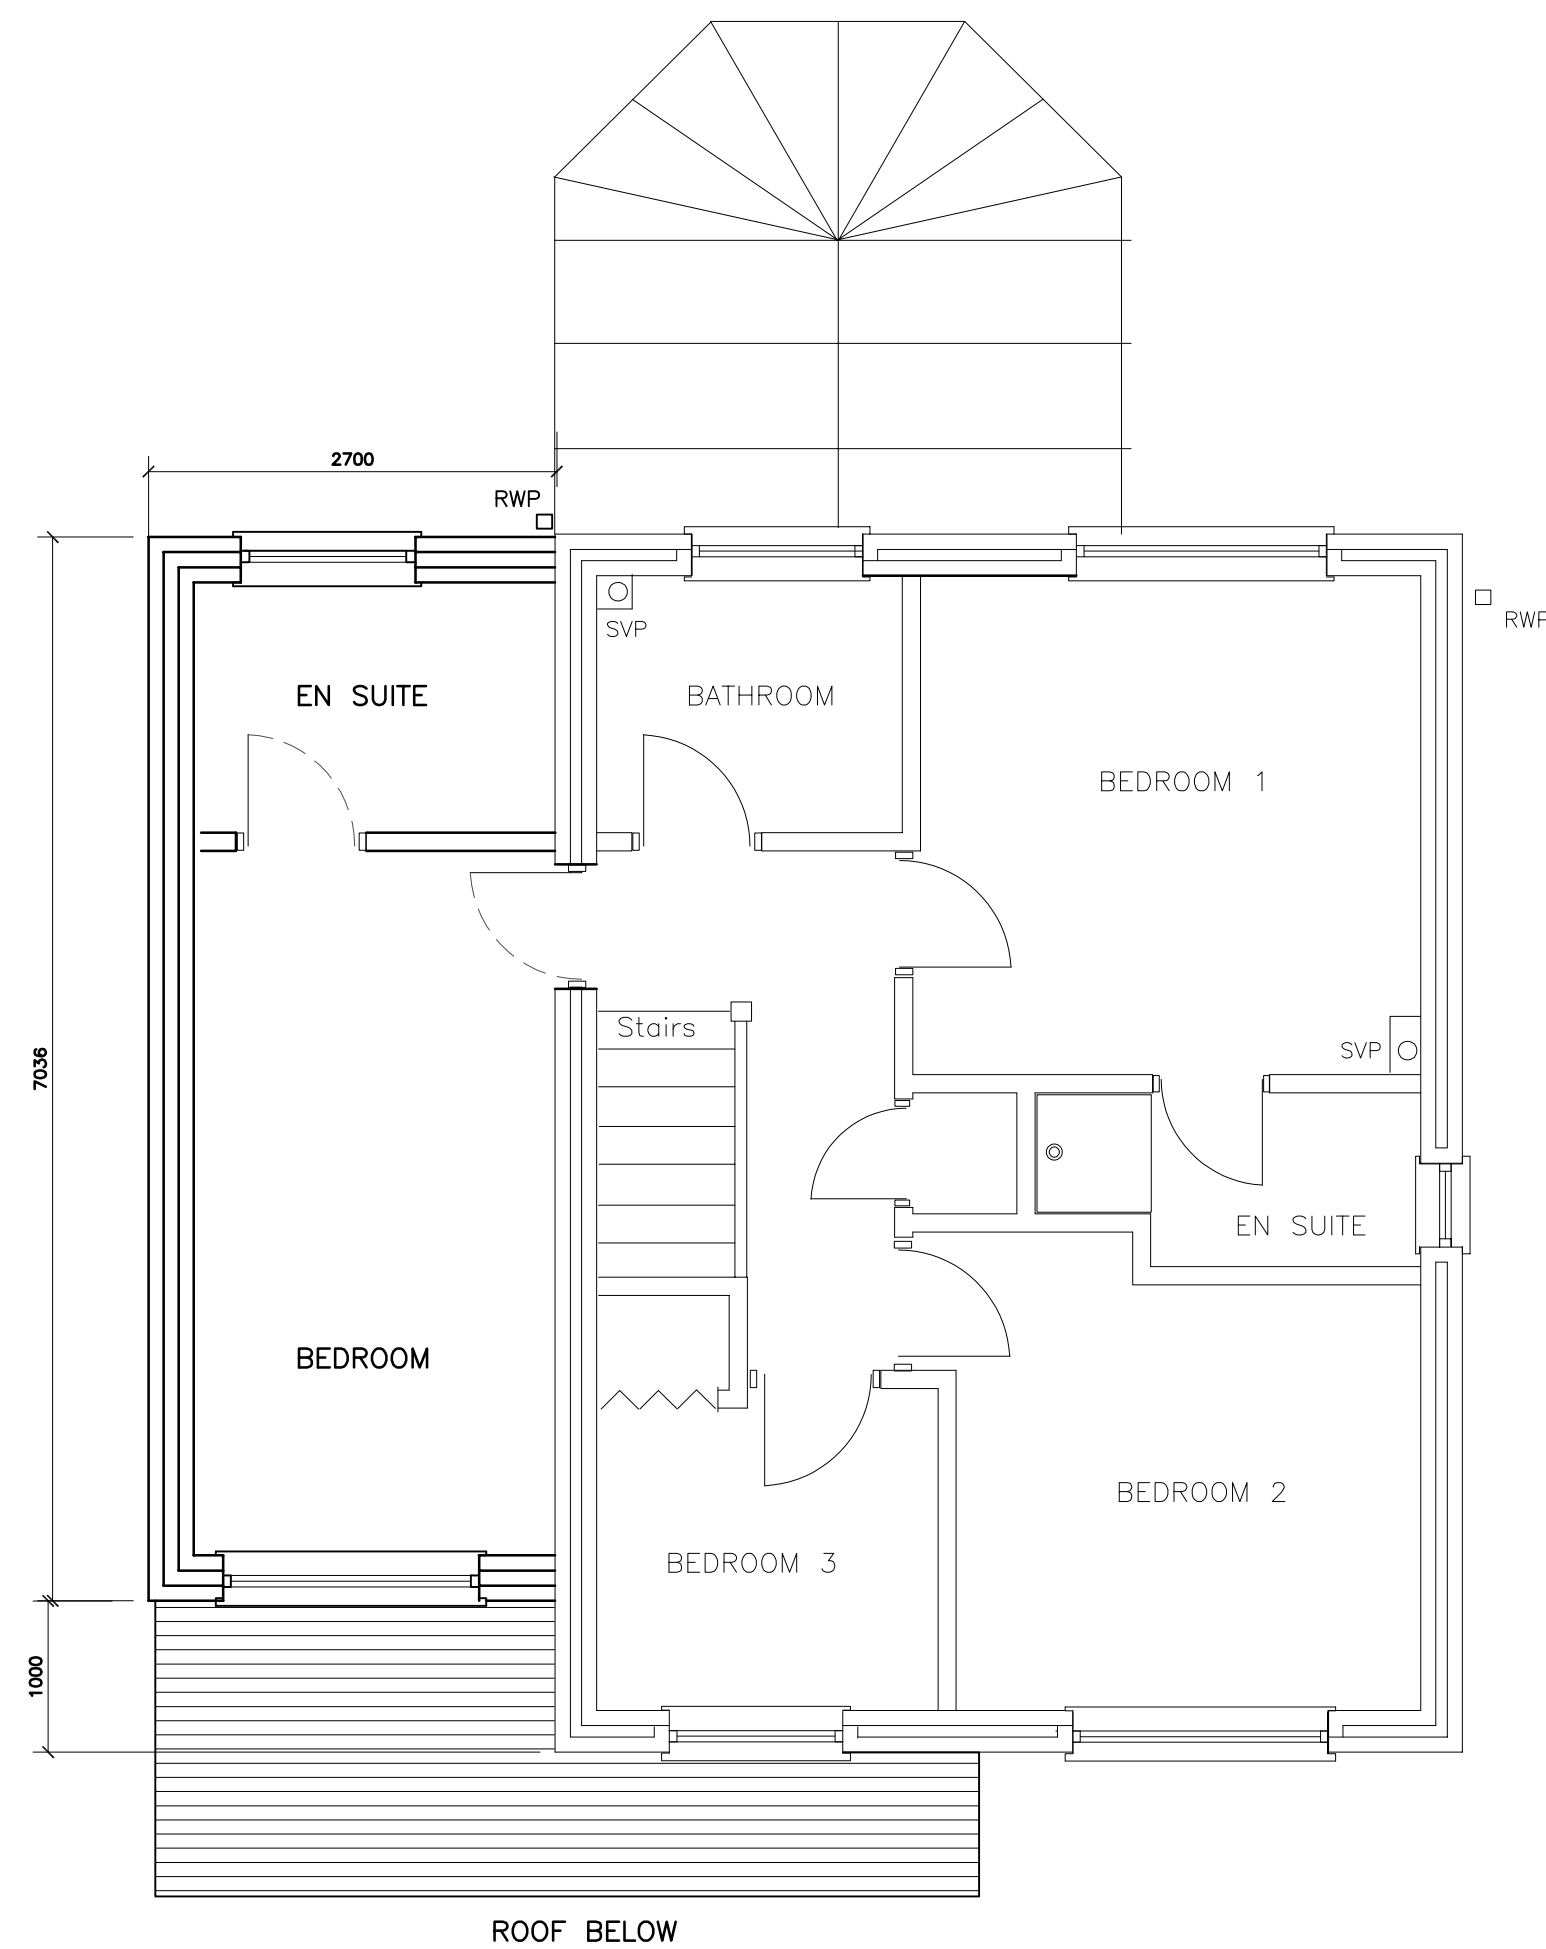

PLAN ON FIRST FLOOR AS PROPOSED

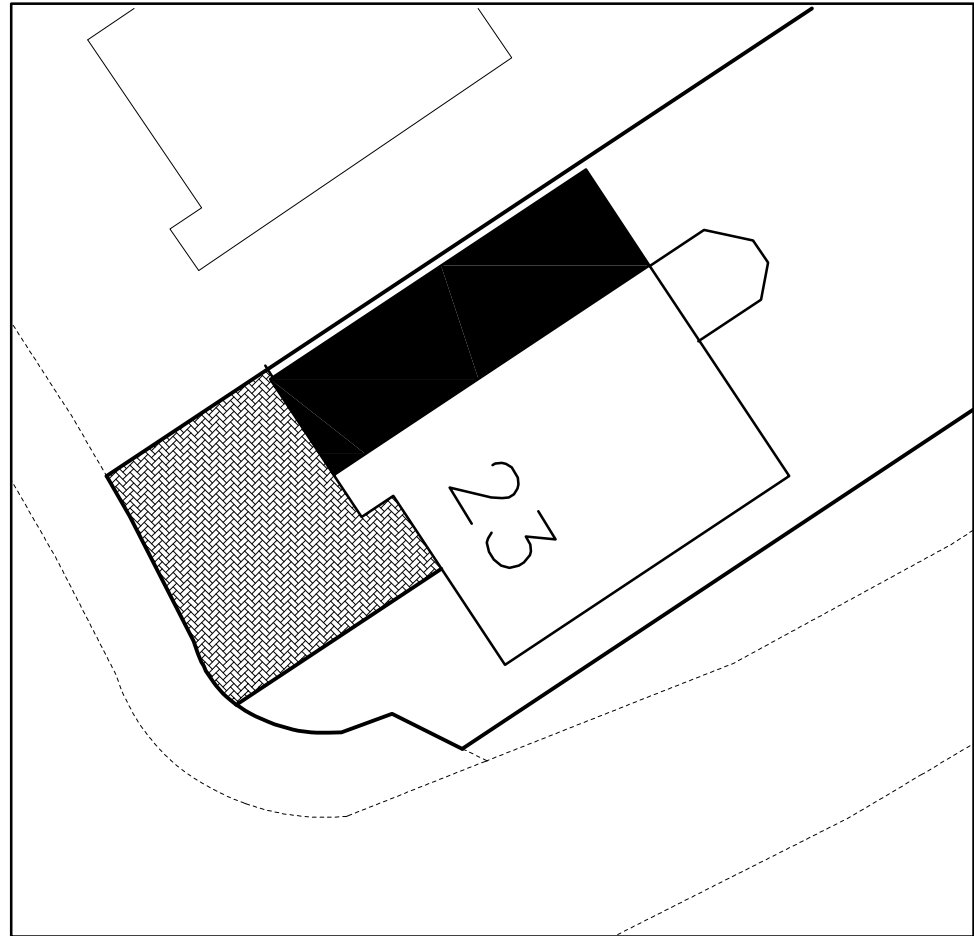

Front garden block paved to suit three cars

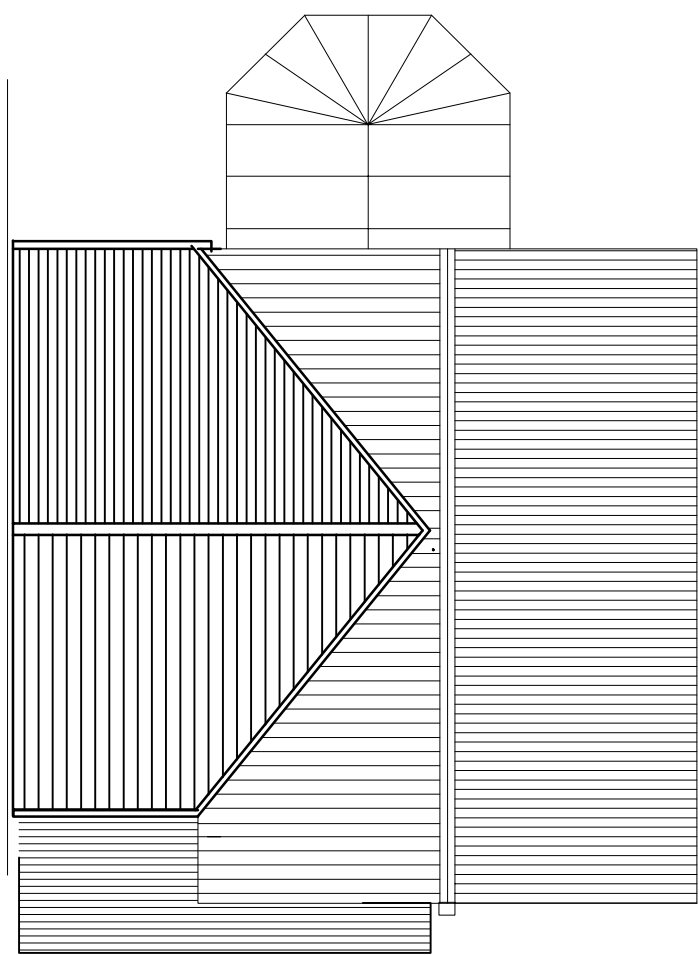

PLAN ON ROOF AS PROPOSED
scale 1:100



REAR ELEVATION AS PROPOSED

Extension Brickwork to match existing
including soldier courses
New roof tiles to match existing
New windows and rainwater goods
to be upvc, style to match existing

Rev A updated to suit planners - July 2021

23 Horseshoe Drive Proposed Elevations & Plans April 2021
L10 4UF Scale 1 : 50

Mr & Mrs Nash
Proposed Double side Extension

DRG. 02 /A

FOR EXISTING PLANS SEE DRG 01