


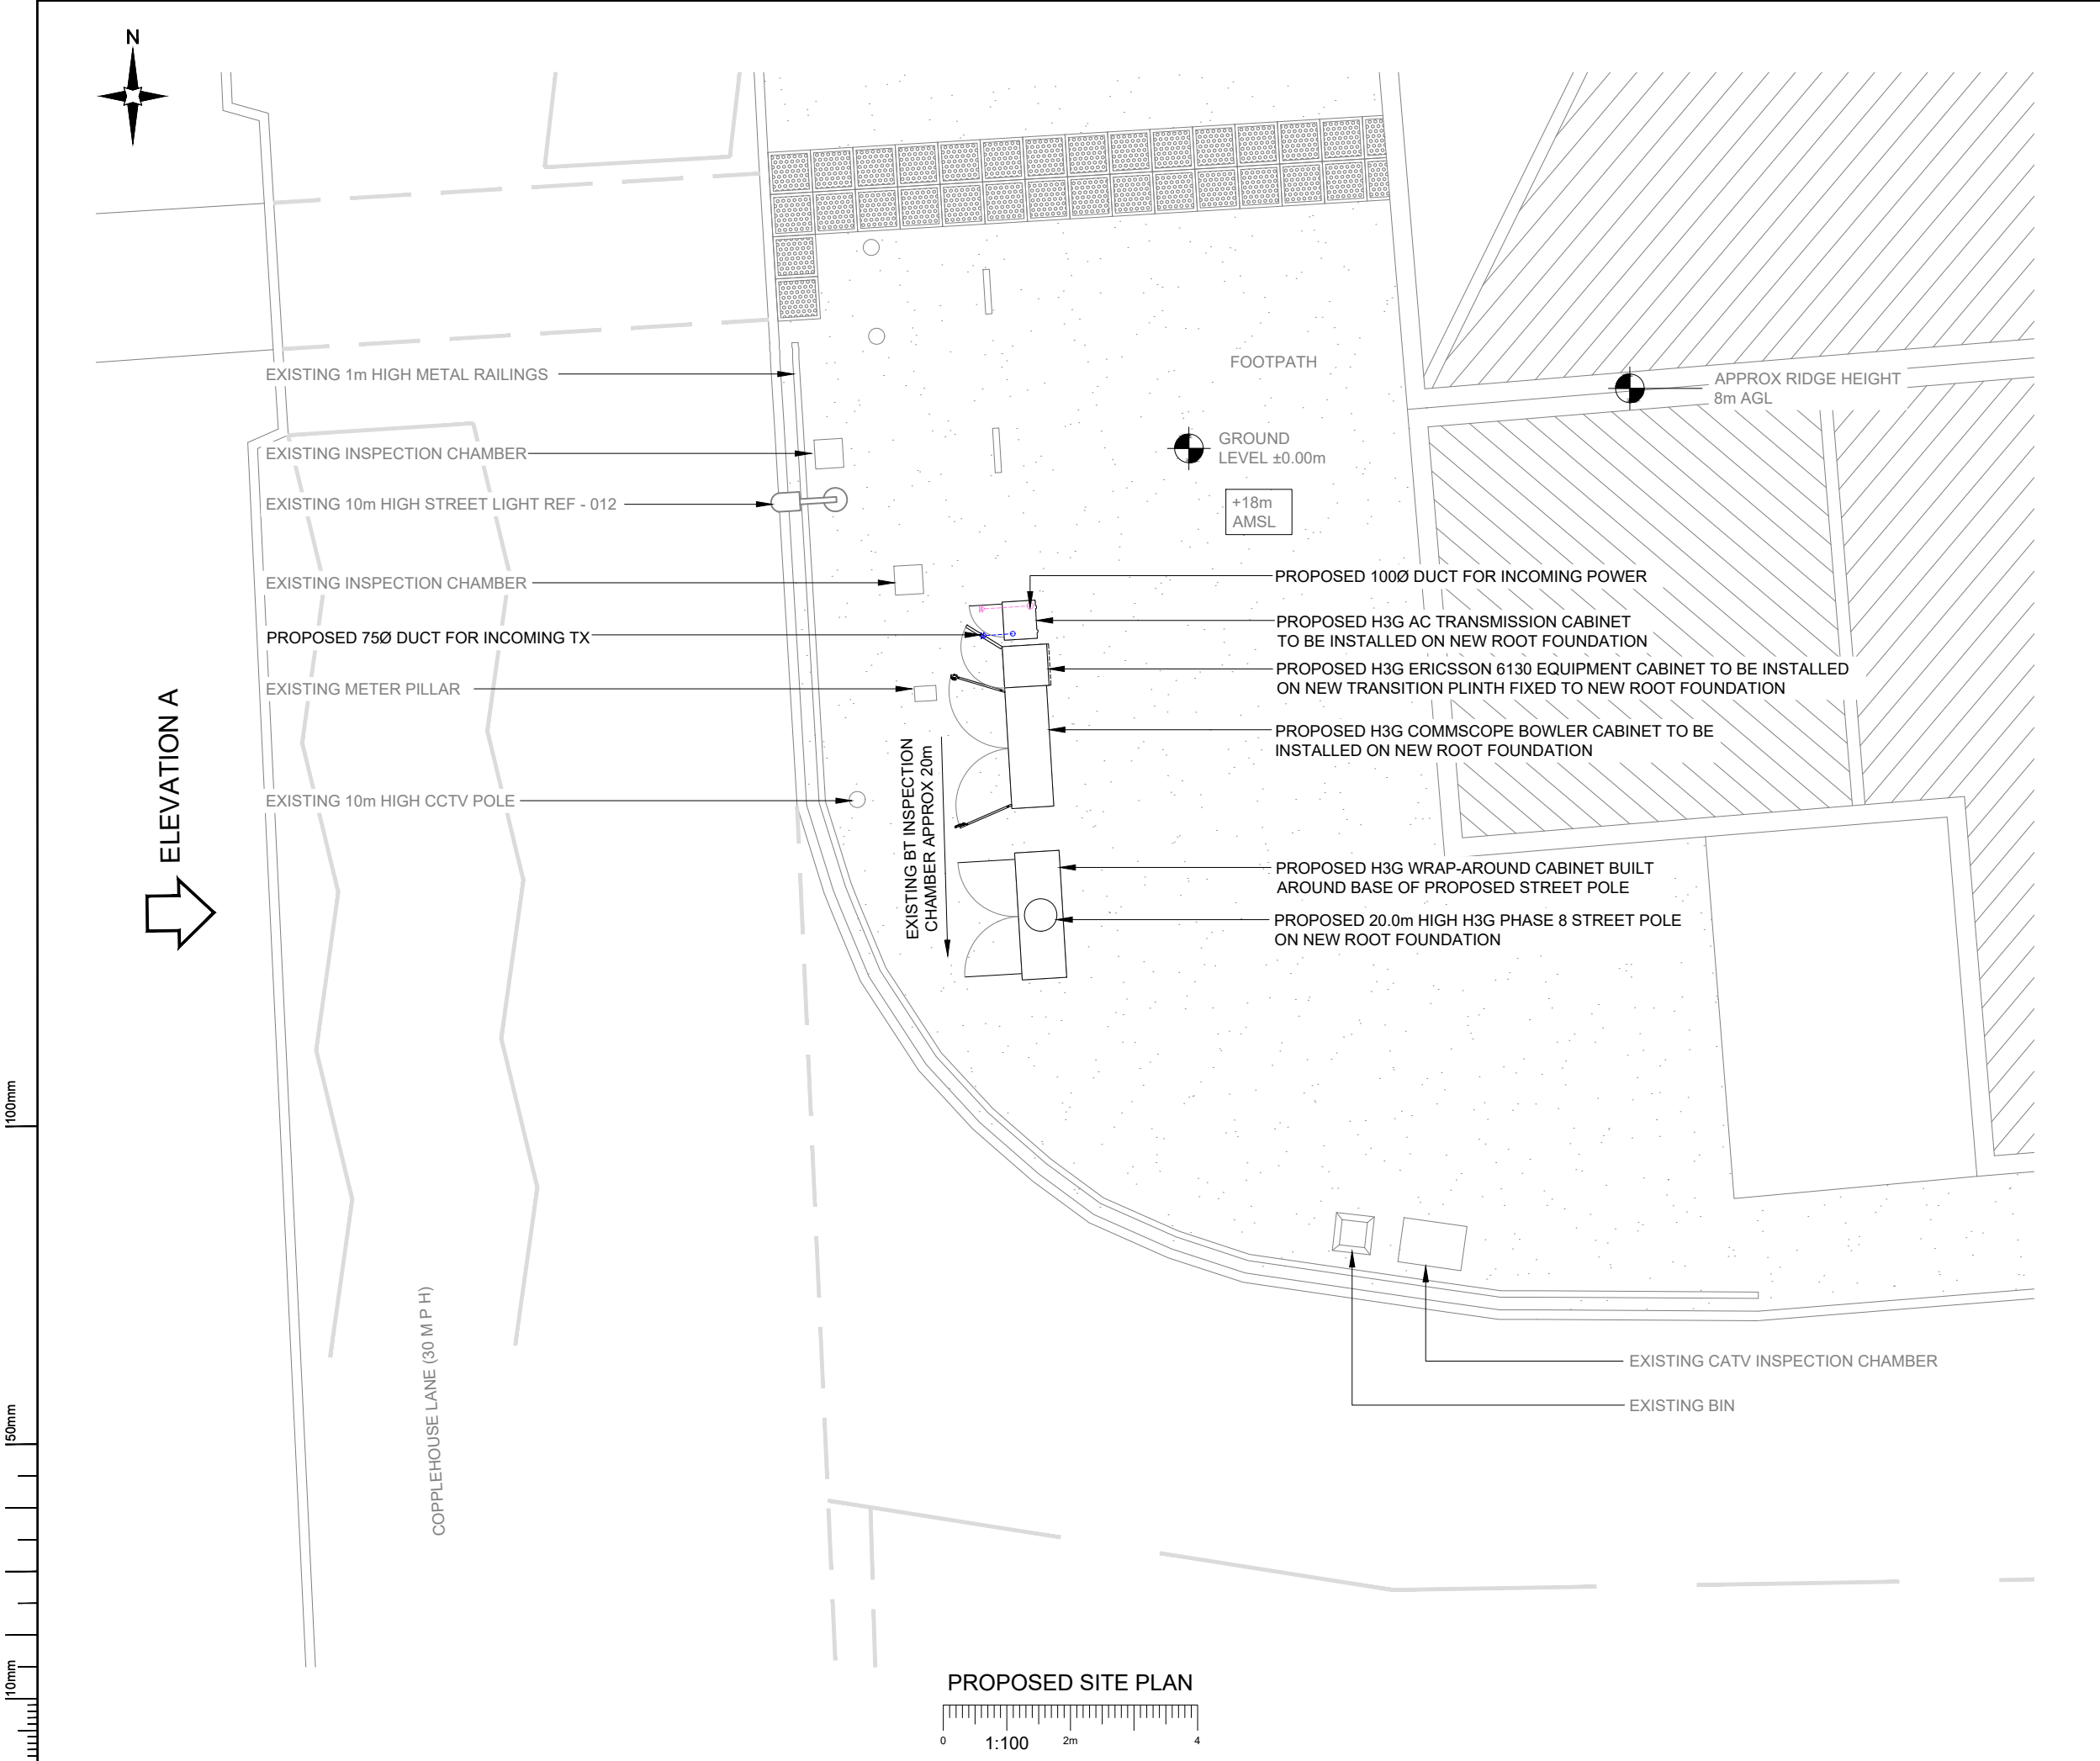

NOTES:

1. ALL DIMENSIONS IN MM UNLESS OTHERWISE NOTED.

| A   | Issued for Planning | JEM | RB | 17.02.21 |
|-----|---------------------|-----|----|----------|
| REV | MODIFICATION        | BY  | CH | DATE     |

Hutchison 3G UK Limited  
Star House, 20 Grenfell Road  
Maidenhead, SL6 1EH  
Tel: 01628 765 000  
Fax: 01628 765 001

H3G Base Station Information line:  
0845 6043000  
Available 8am-8pm Monday to Friday

Design Consultant & Principal Contractor:

Great British Communications  
Lapwing House, Block 3 Forward Point,  
Ton House Lane, Widnes, Cheshire, WAB 0SL  
t. 44 (0)151 420 4128  
www.gbcservices.co.uk

Site Name:

COPPLEHOUSE LANE SW

3UK Cell ID:

LPL12584

Address:

COPPLEHOUSE LANE  
KNOWSLEY  
LIVERPOOL  
L10 0AF

Title:

215 PROPOSED SITE PLAN

Project:

H3G UNILATERAL SW

Purpose of Issue:

PLANNING

Site ID:

-

Drawing No:

LPL12584\_PLANNING\_REV\_A

Issue:

A