


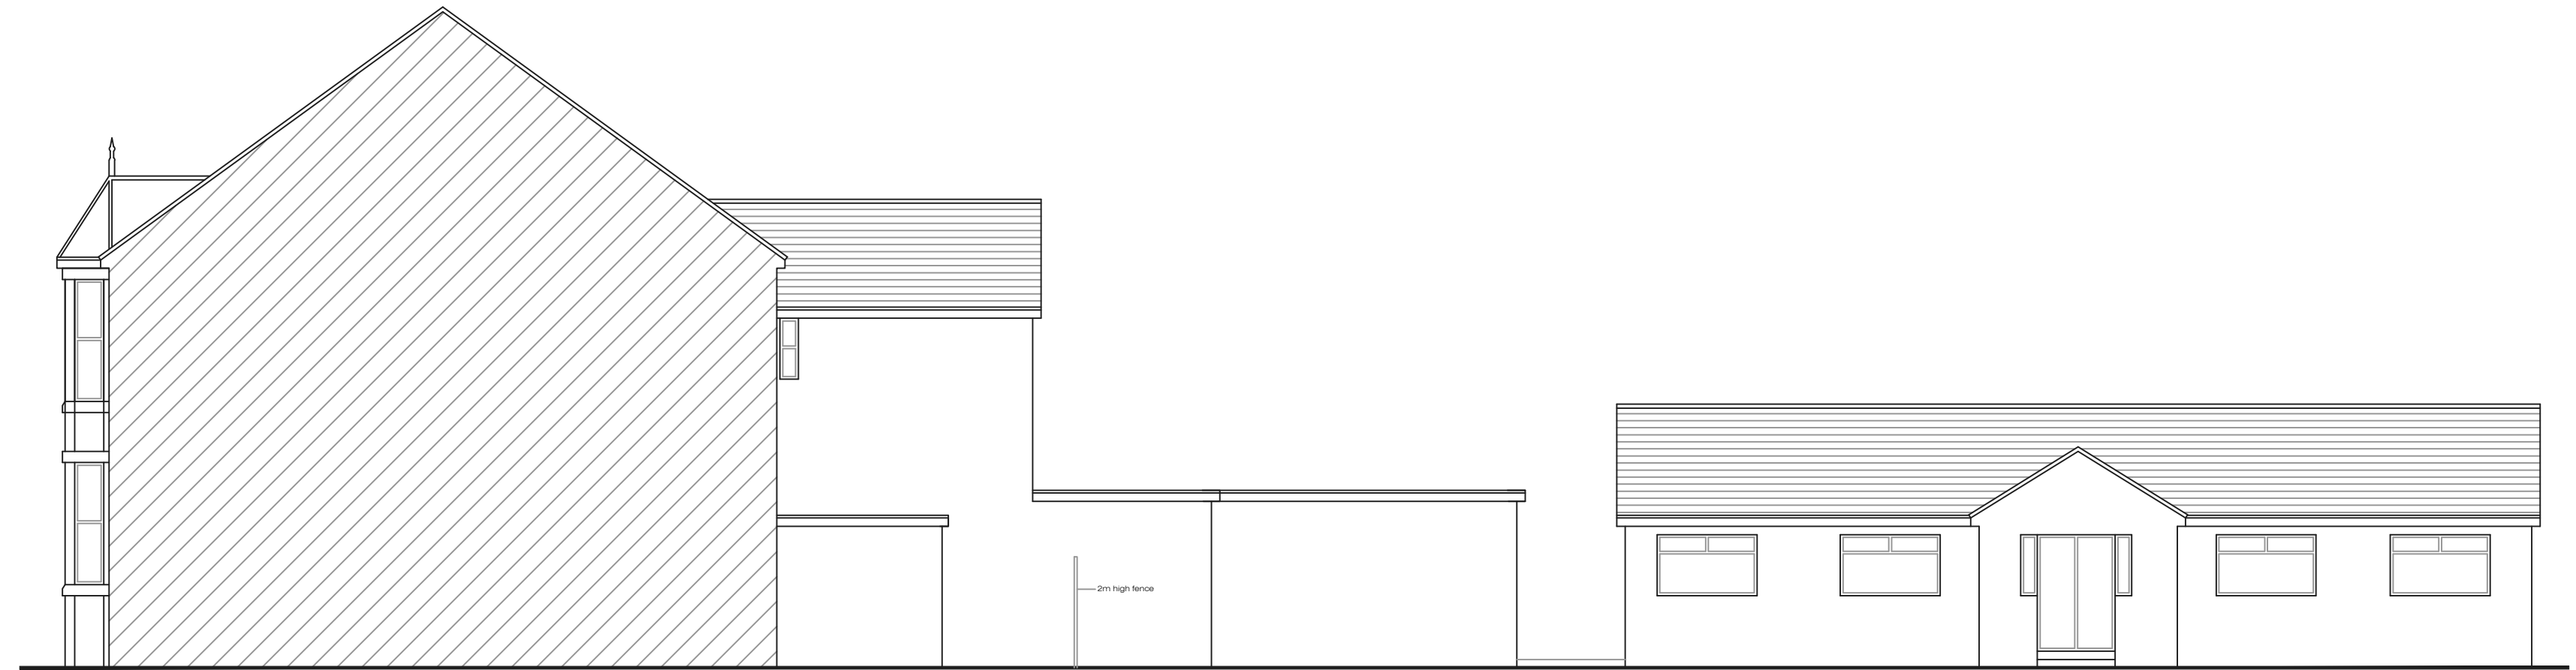

Proposed Side Elevation



Proposed Side Elevation



Proposed Front Elevation



Proposed Rear Elevation

Dwg No.			
004			
Project Title			
54 Church Road,L36 9TP, Liverpool			
Drawing Title			
Proposed elevations			
Job Title			
Conversion into 6 Apartments			
Scale	Paper size	Date	Drawn by
1:100	A2	June 2021	JOR