



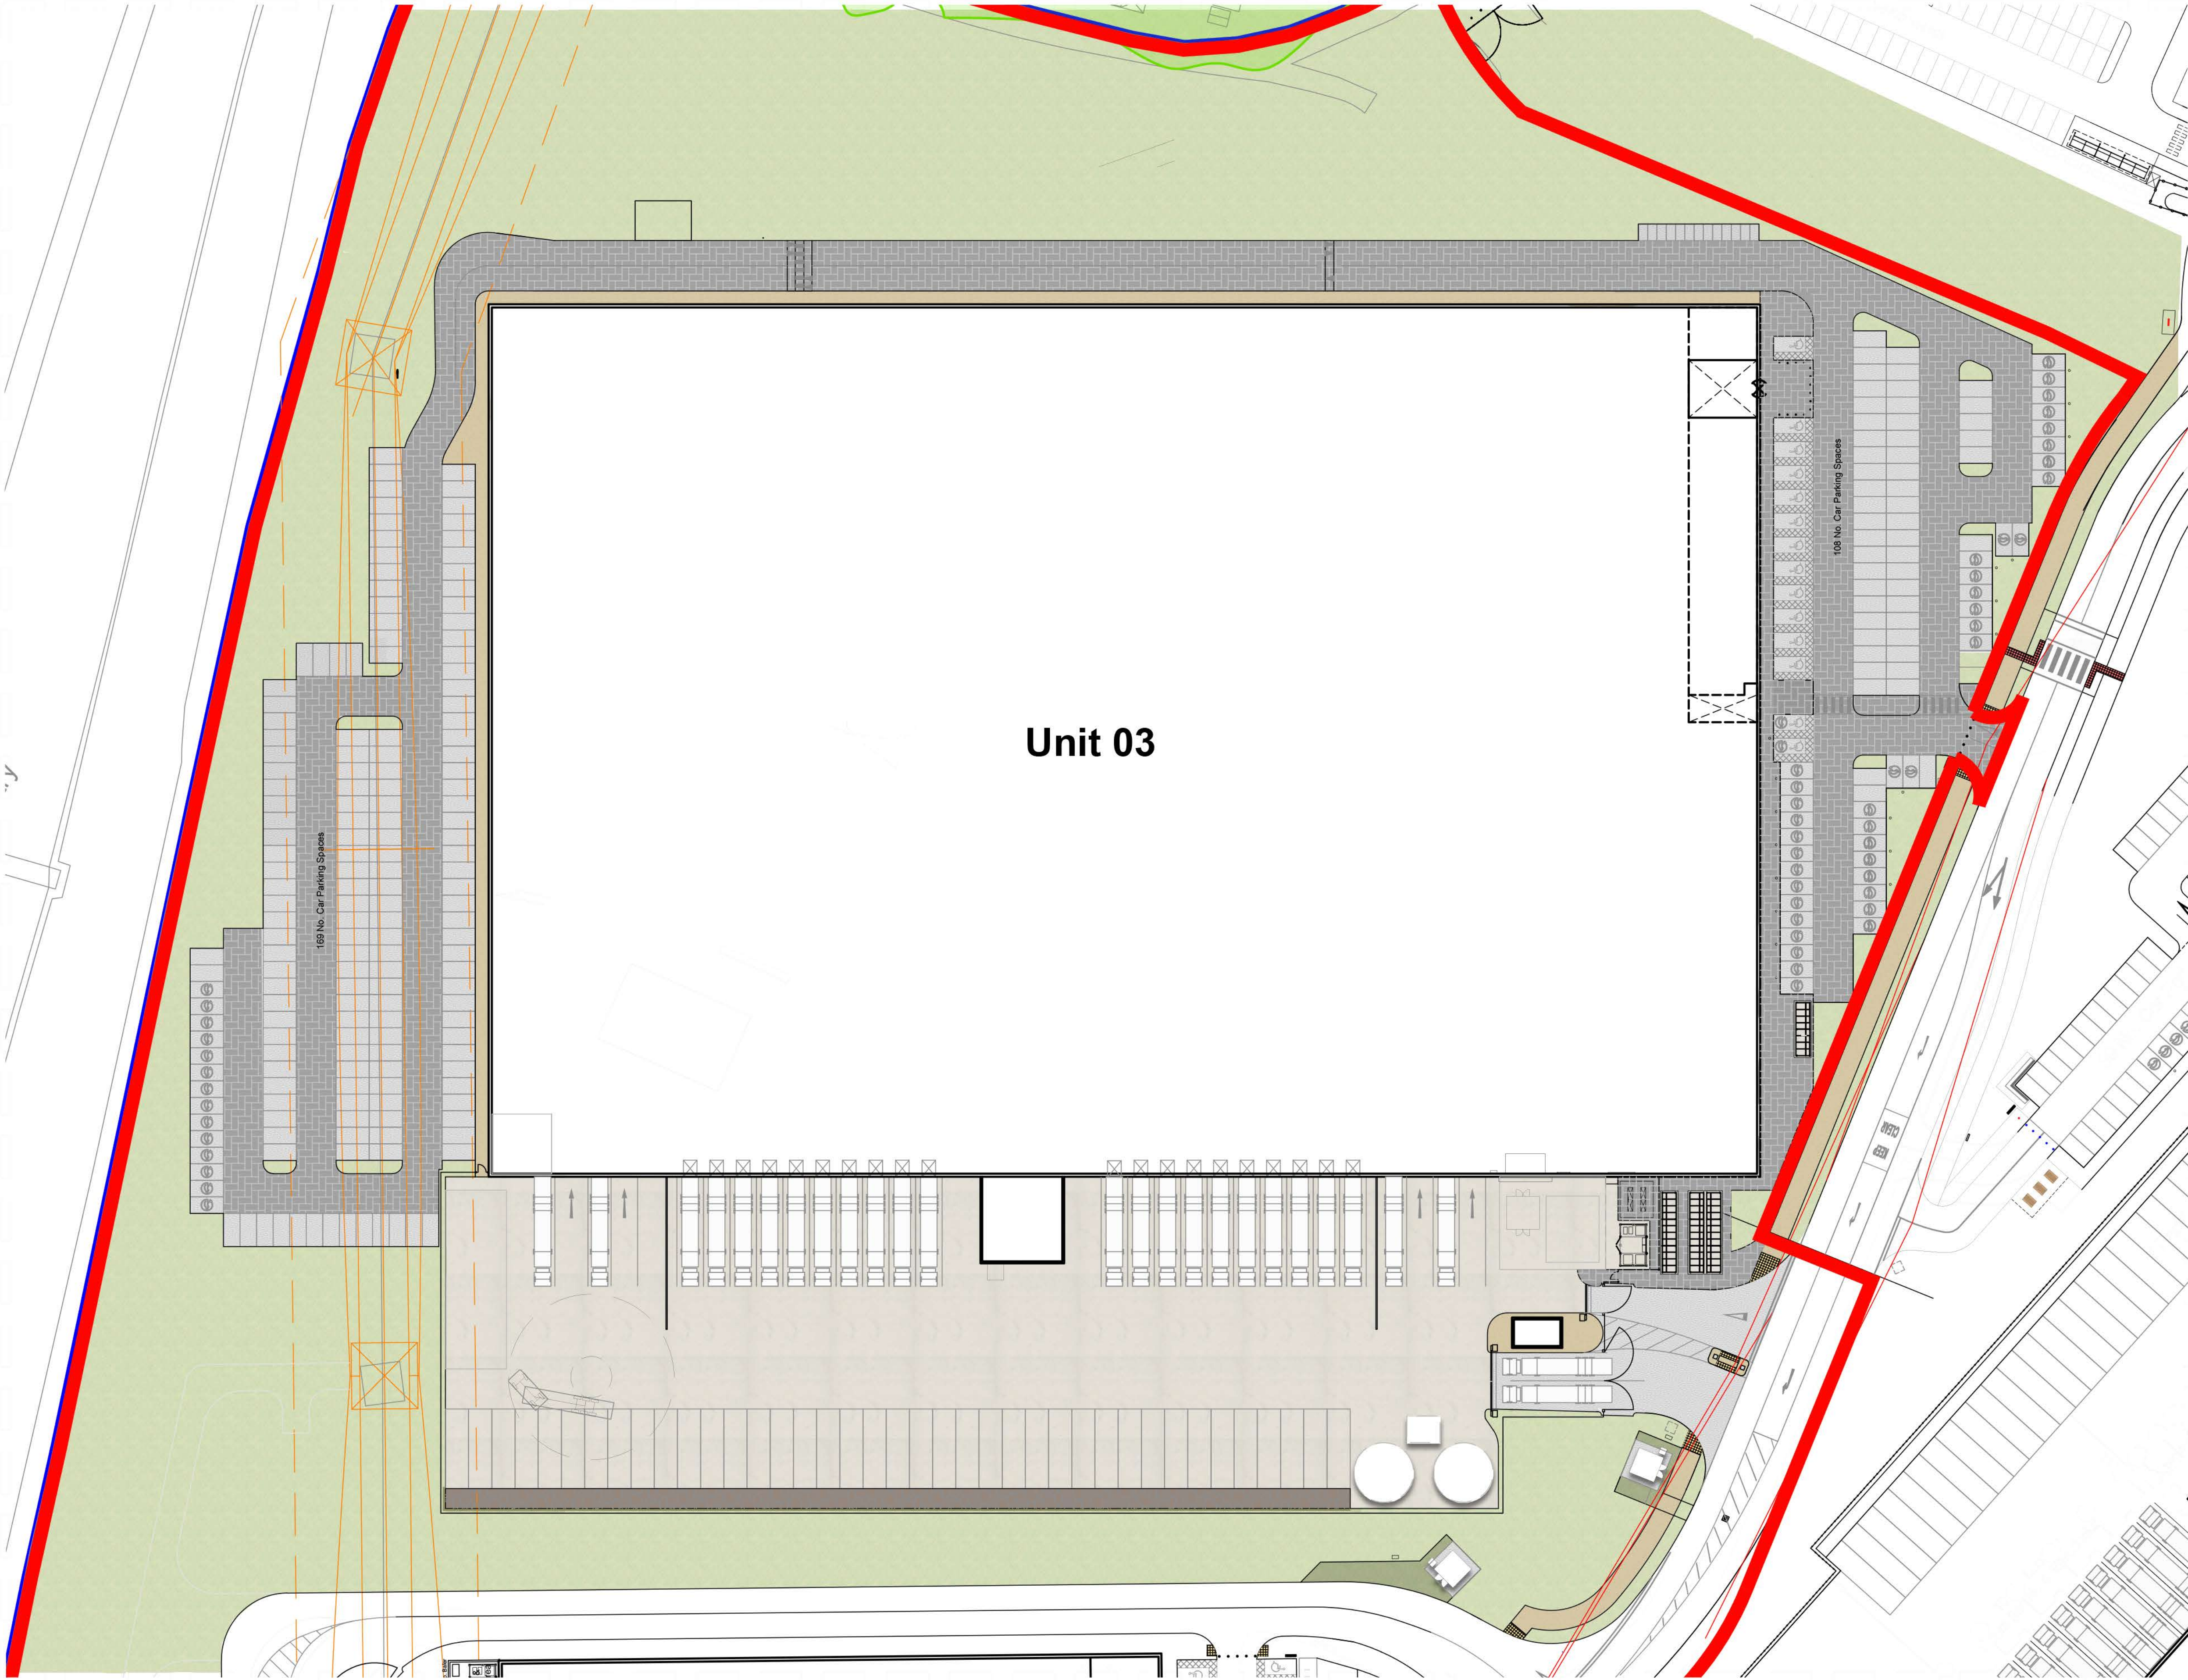

Unit 03 Site Plan  
Scale 1:500

- Dimensions are in millimeters, unless stated otherwise.  
- Scaling of this drawing is not recommended.  
- It is the recipients responsibility to print this document to the correct scale.  
- All relevant drawings and specifications should be read in conjunction with this drawing.

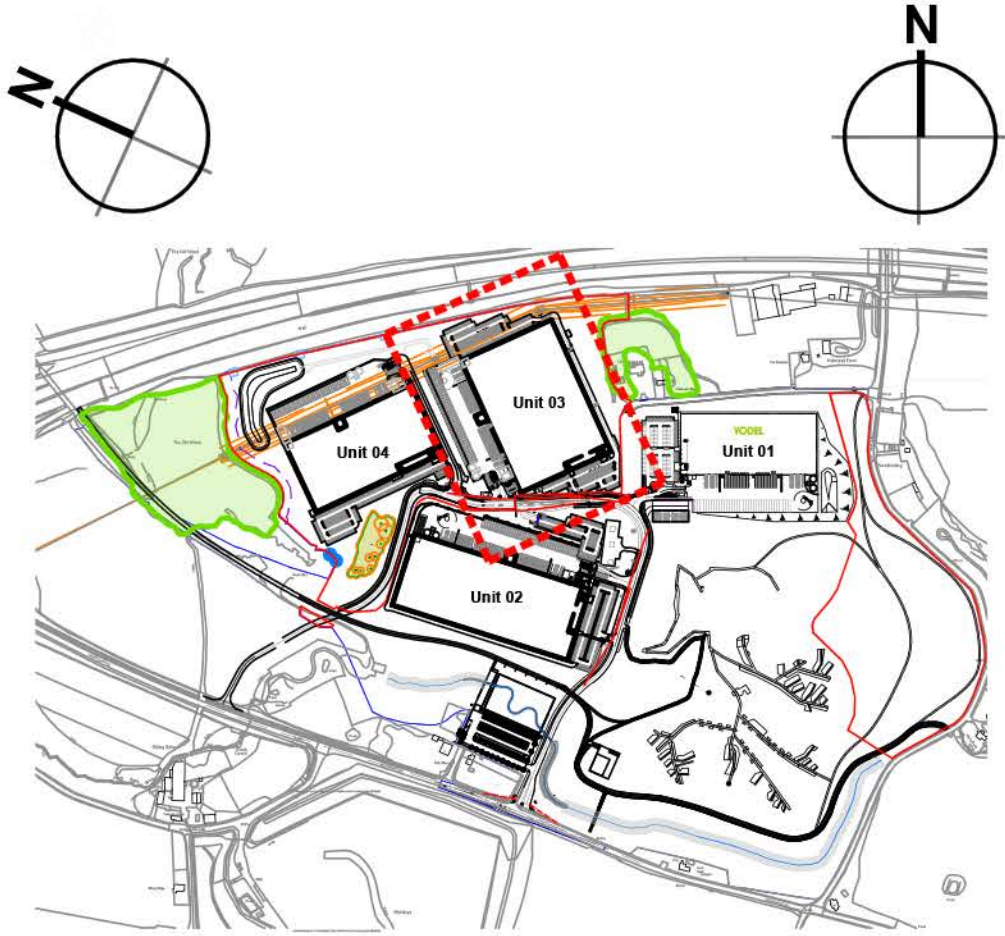

Key Plan  
Scale 1:10000

Masterplan Boundary  
Application Boundary

Key:

- Concrete Service Yard
- Bitumen macadam to Engineers details
- Brushed Concrete Surface to non-frontage footpath with bitumastic whitelining
- Soft Landscaping
- Road grade block paving on sandbed  
Brett Omega classic 200x100mm  
Colour: Charcoal (CL)
- Gravel /Stone
- Grasscrete

rev amendments by ckd date

Unit 03, Symmetry Park, Merseyside

Unit 03 External Finishes Plan

LOD 2 LOI 2

**TRITAX SYMMETRY**  
A TRITAX BIG BOX COMPANY



RIBA PoW Stage: 2 - Concept Design  
Document Suitability: S2  
Drawn / Checked: CT / MY  
Date: 16/11/2023  
Scale: As Noted @ A0  
UMC Project Number: 22605  
Document Reference: 22605 - UMC - XXXX - SI - DR - A  
Drawing no: 0701  
Revision: P09

10m SCALE 1:500  
100m SCALE 1:10,000

PLANNING