


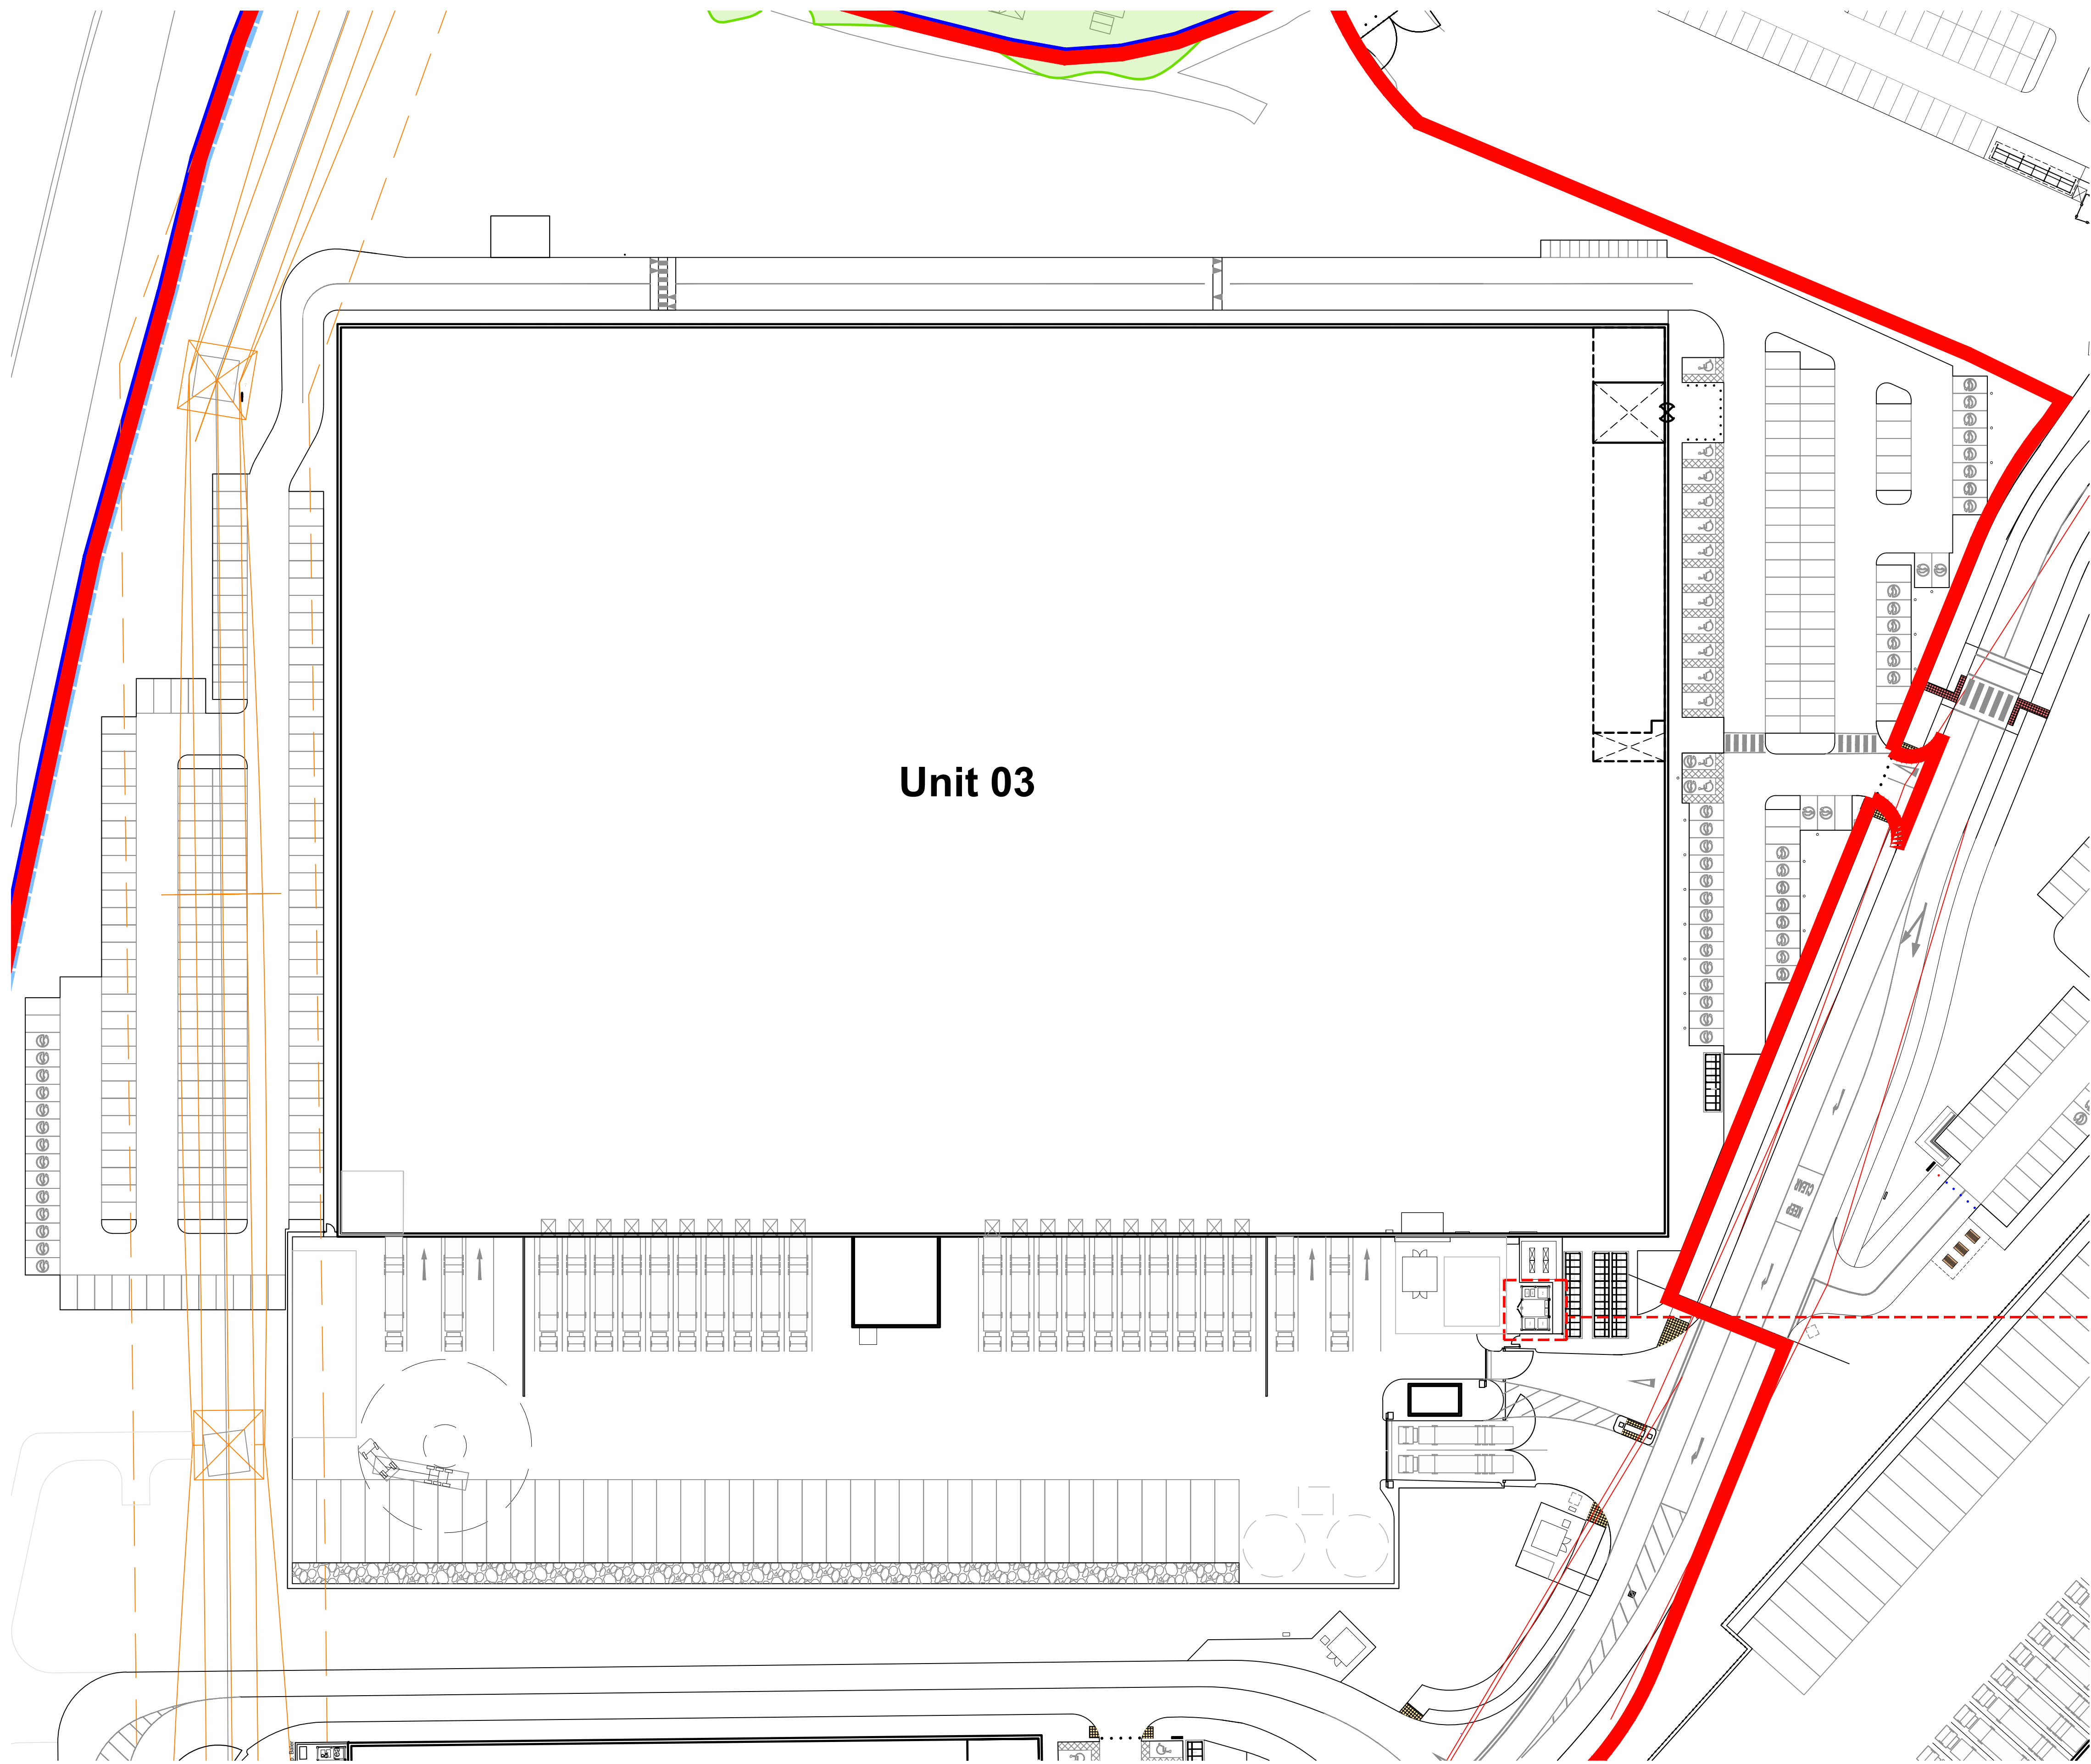
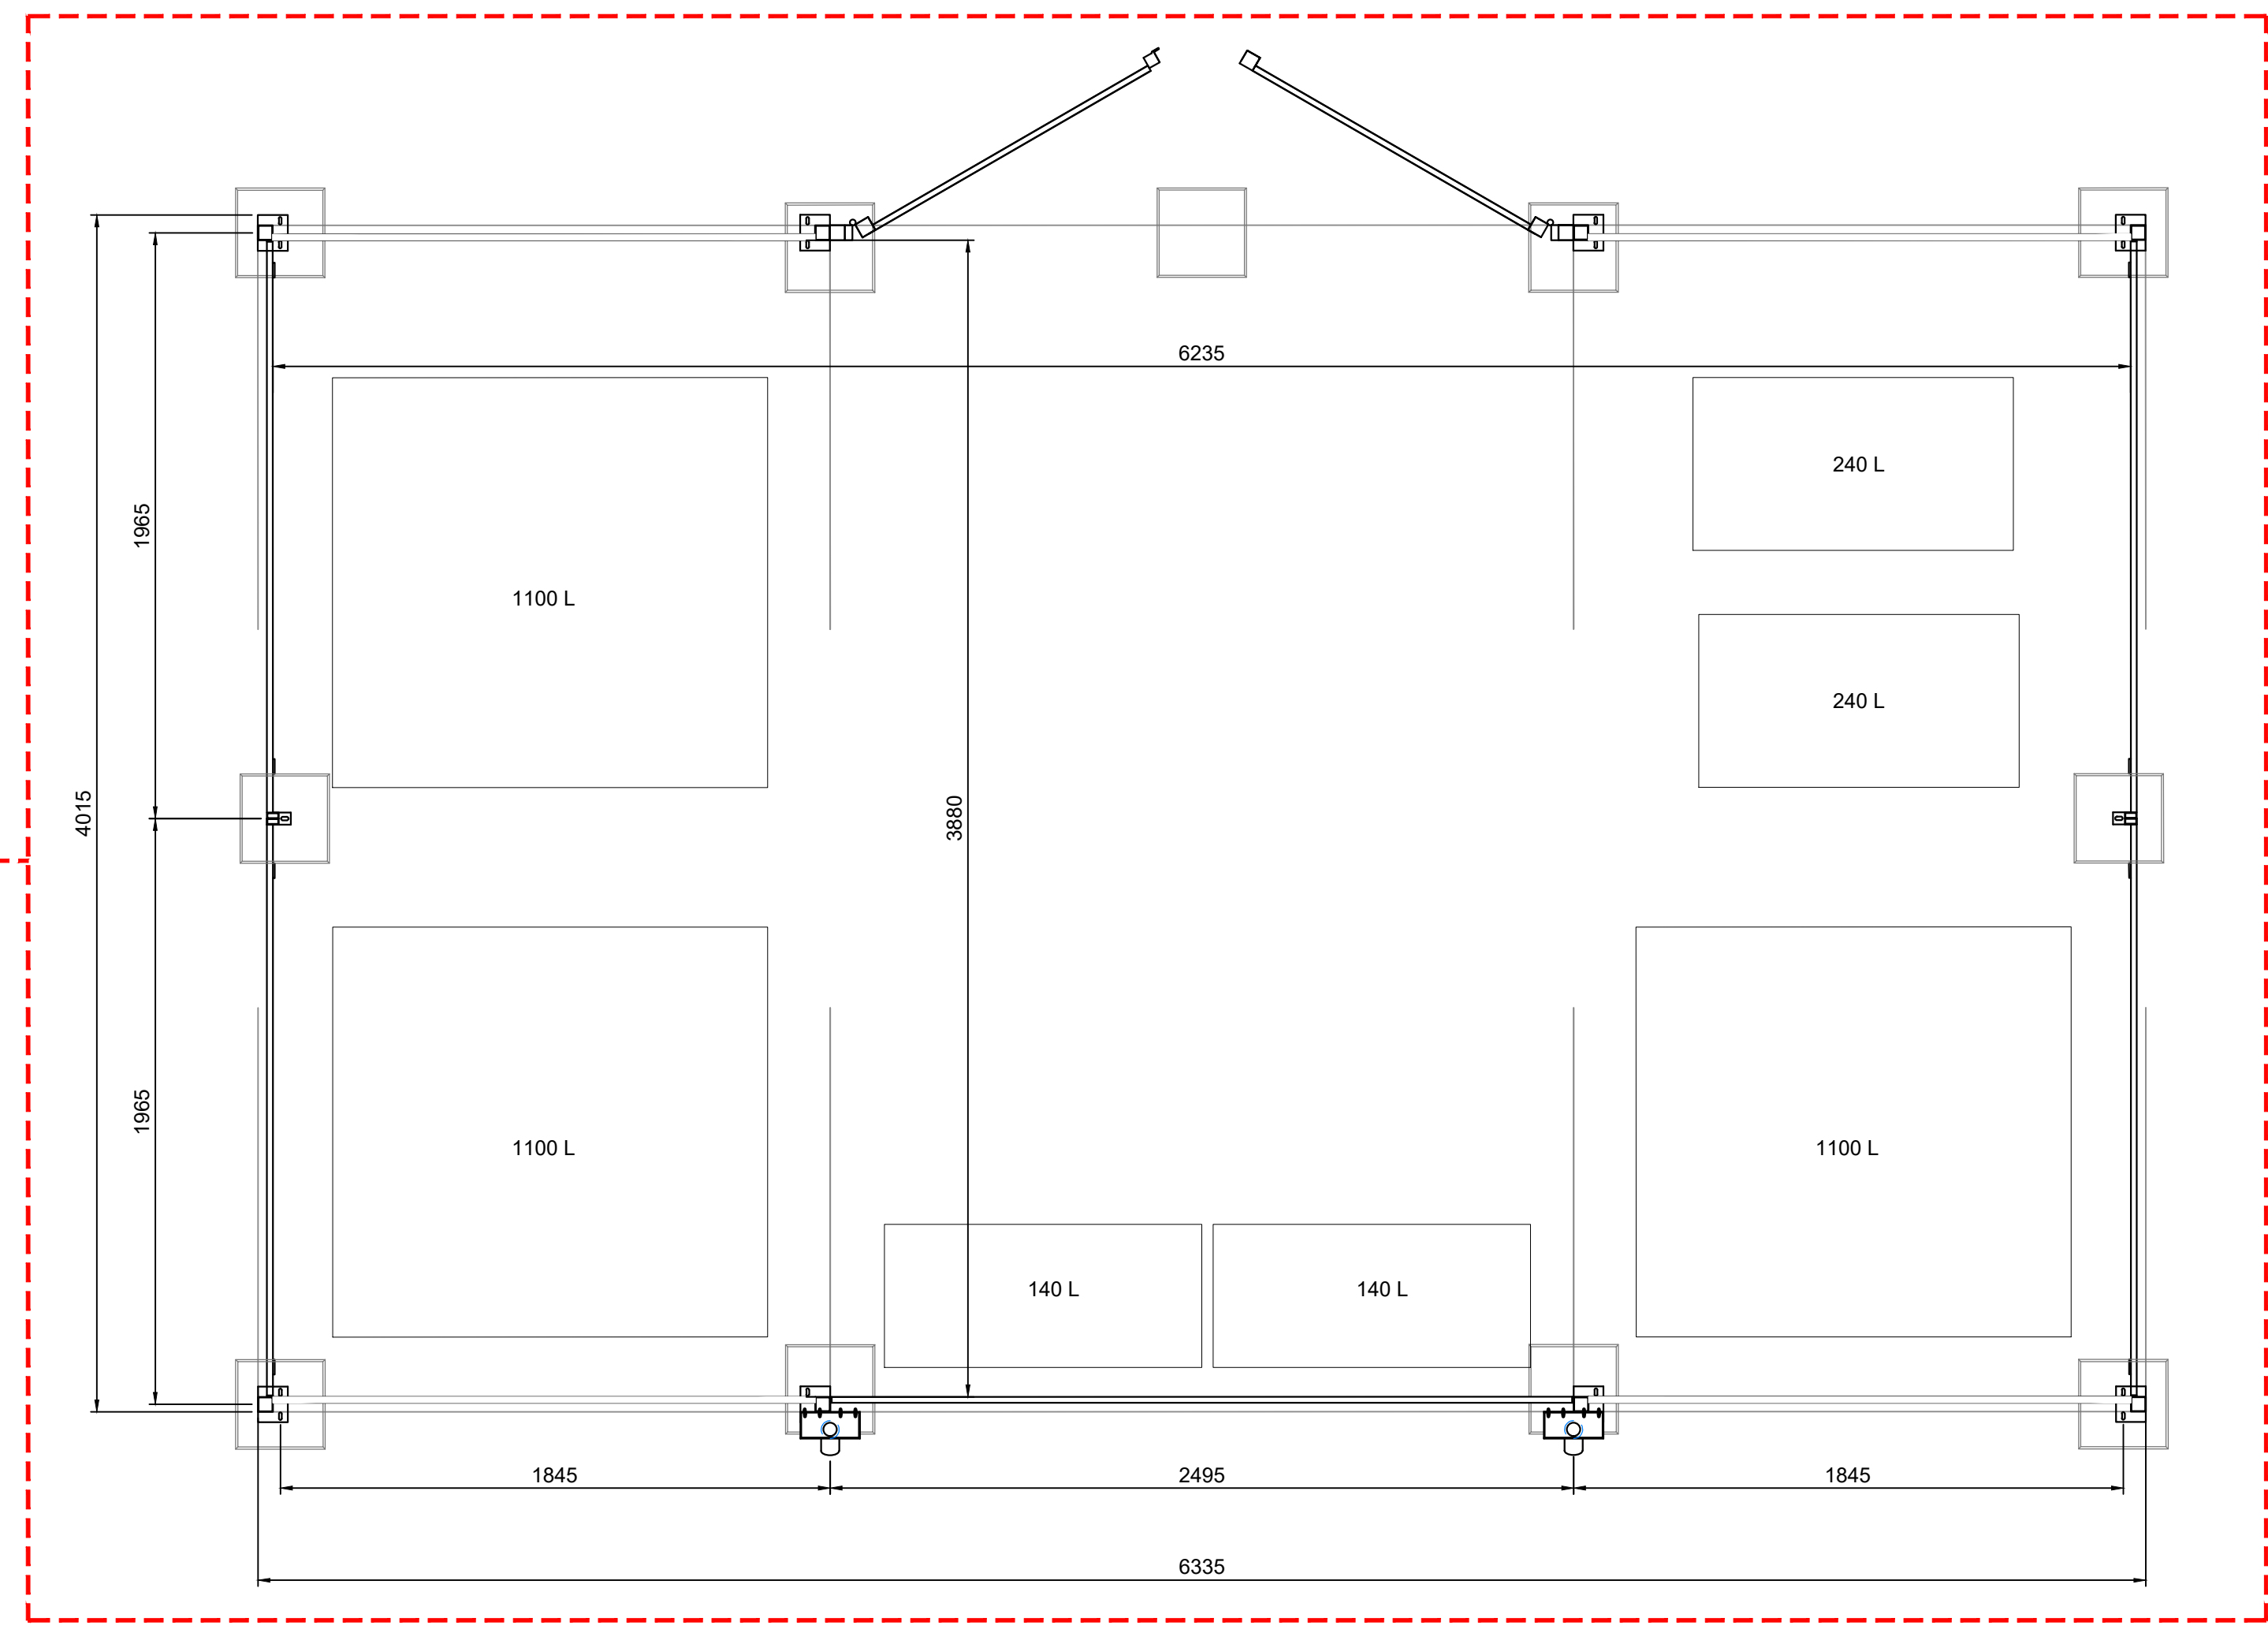


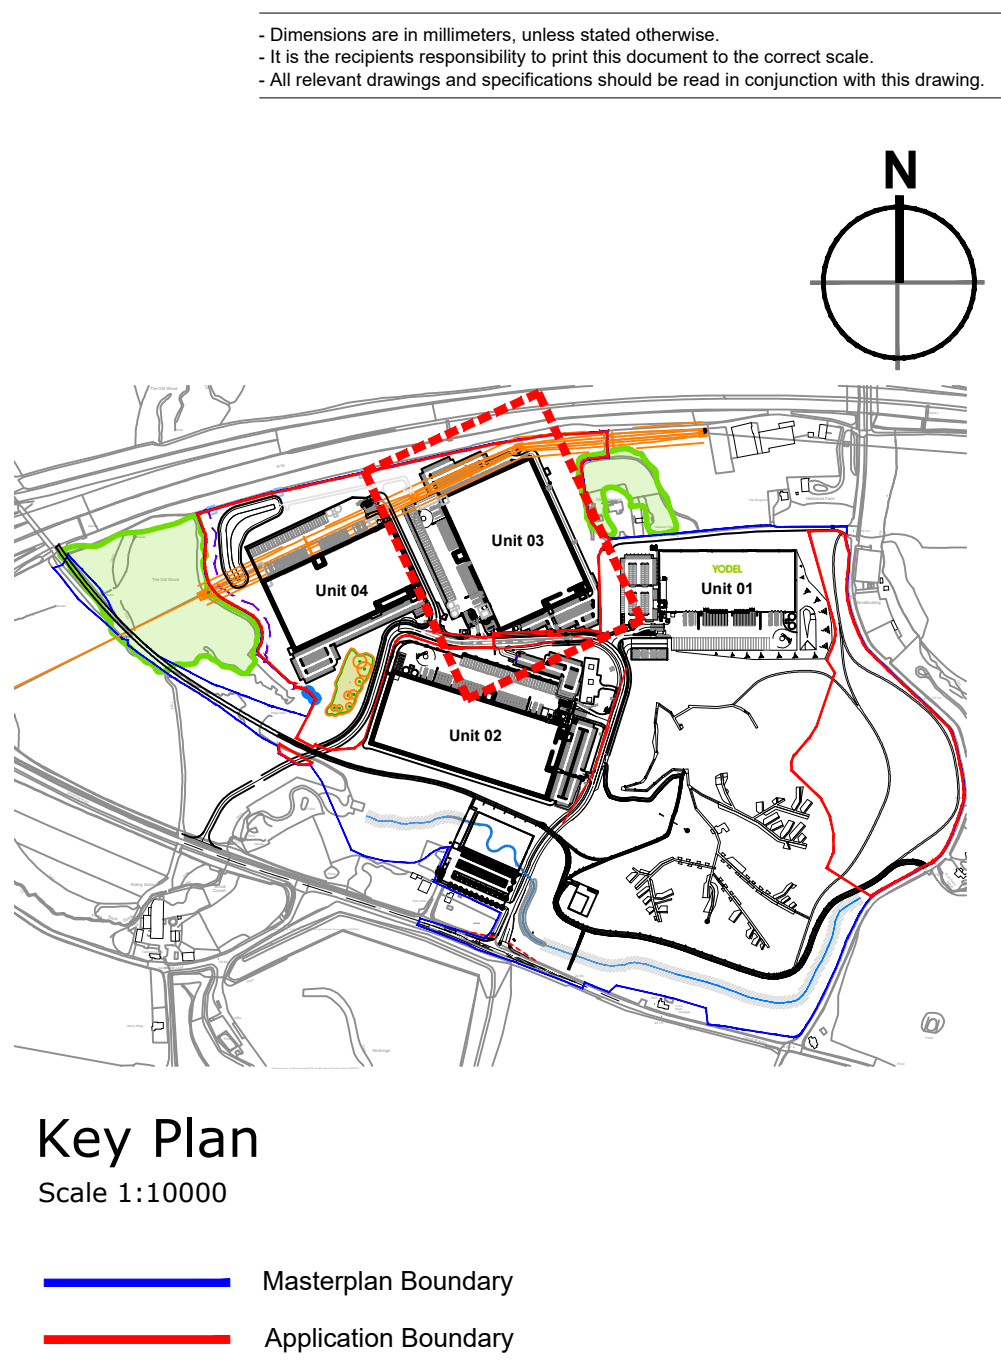


Unit 03 Site Plan
Scale 1:500

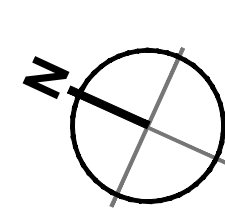

Bin Store Plan
Scale 1:20

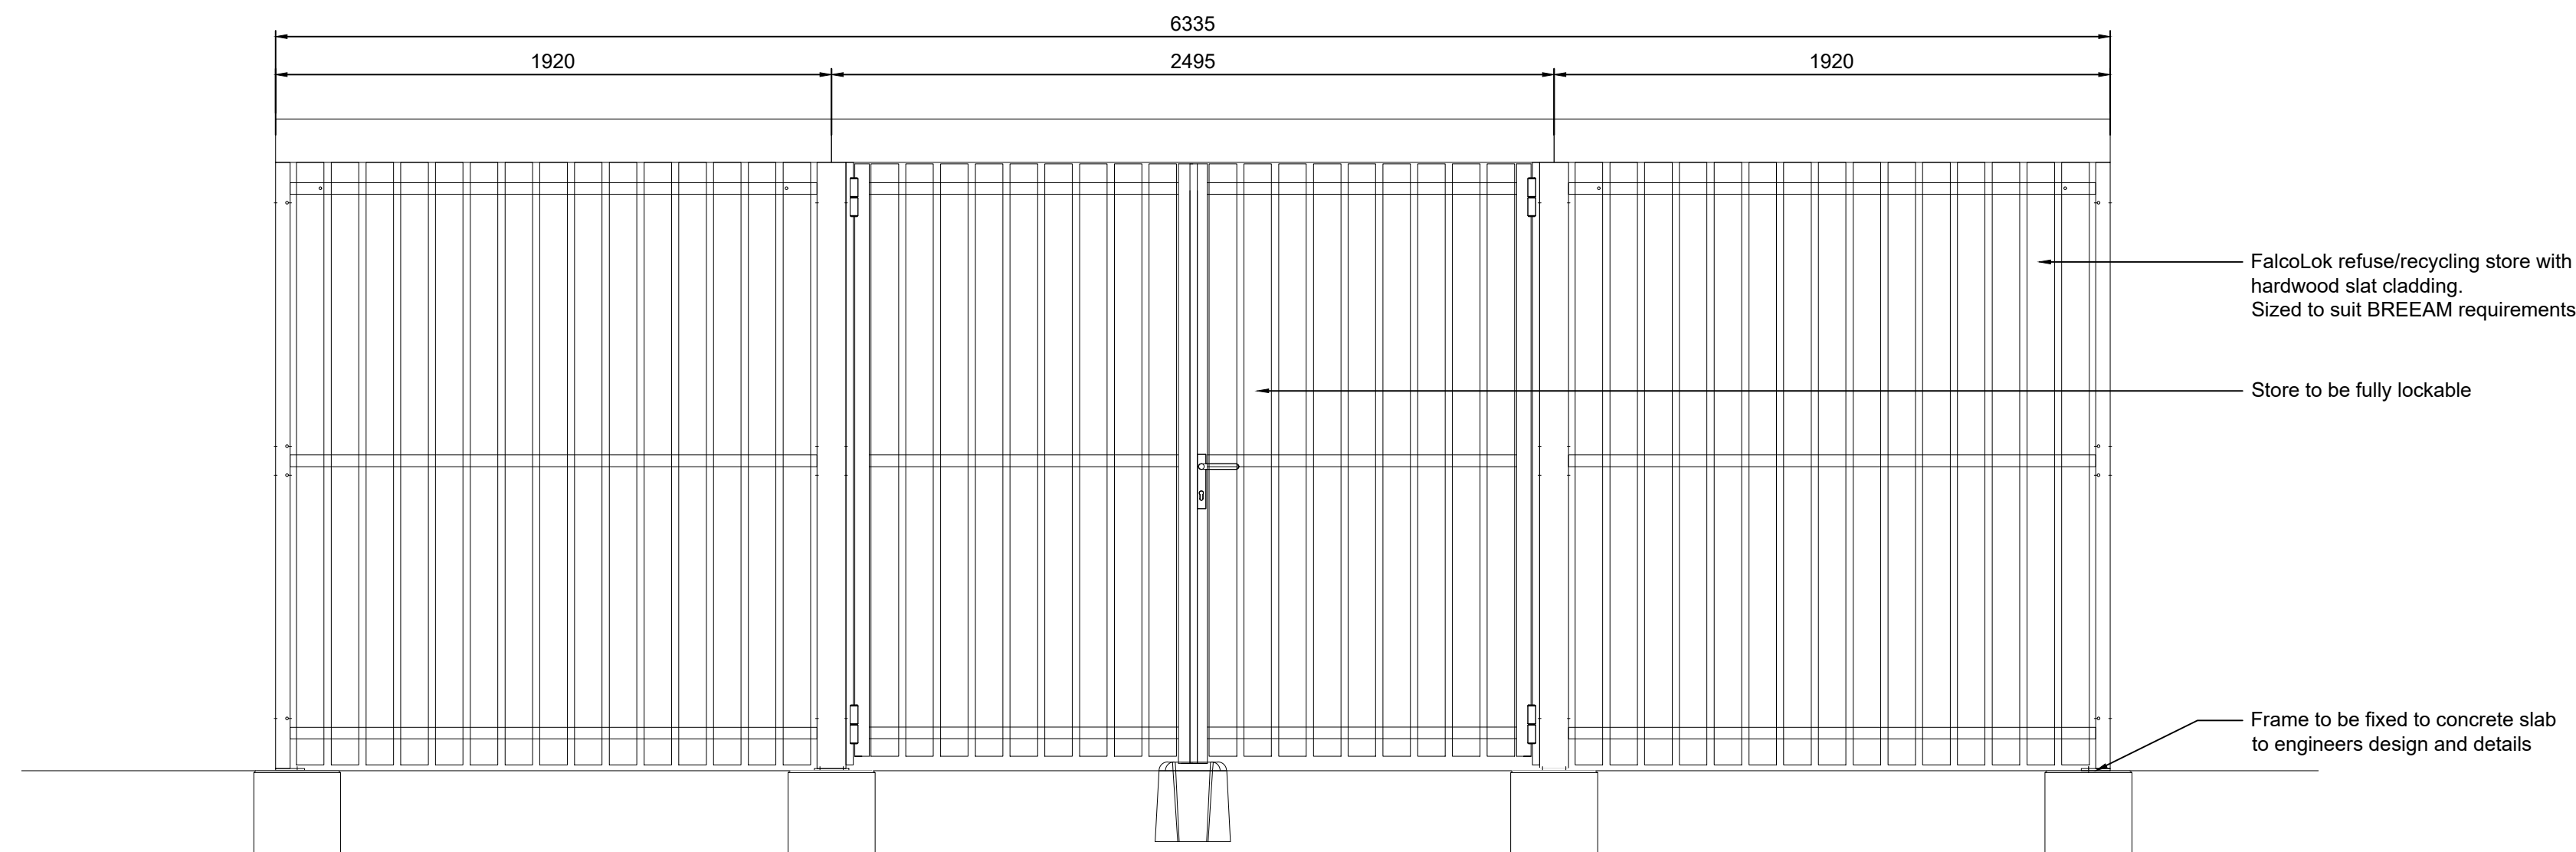

Bin Store Front Elevation
Scale 1:20

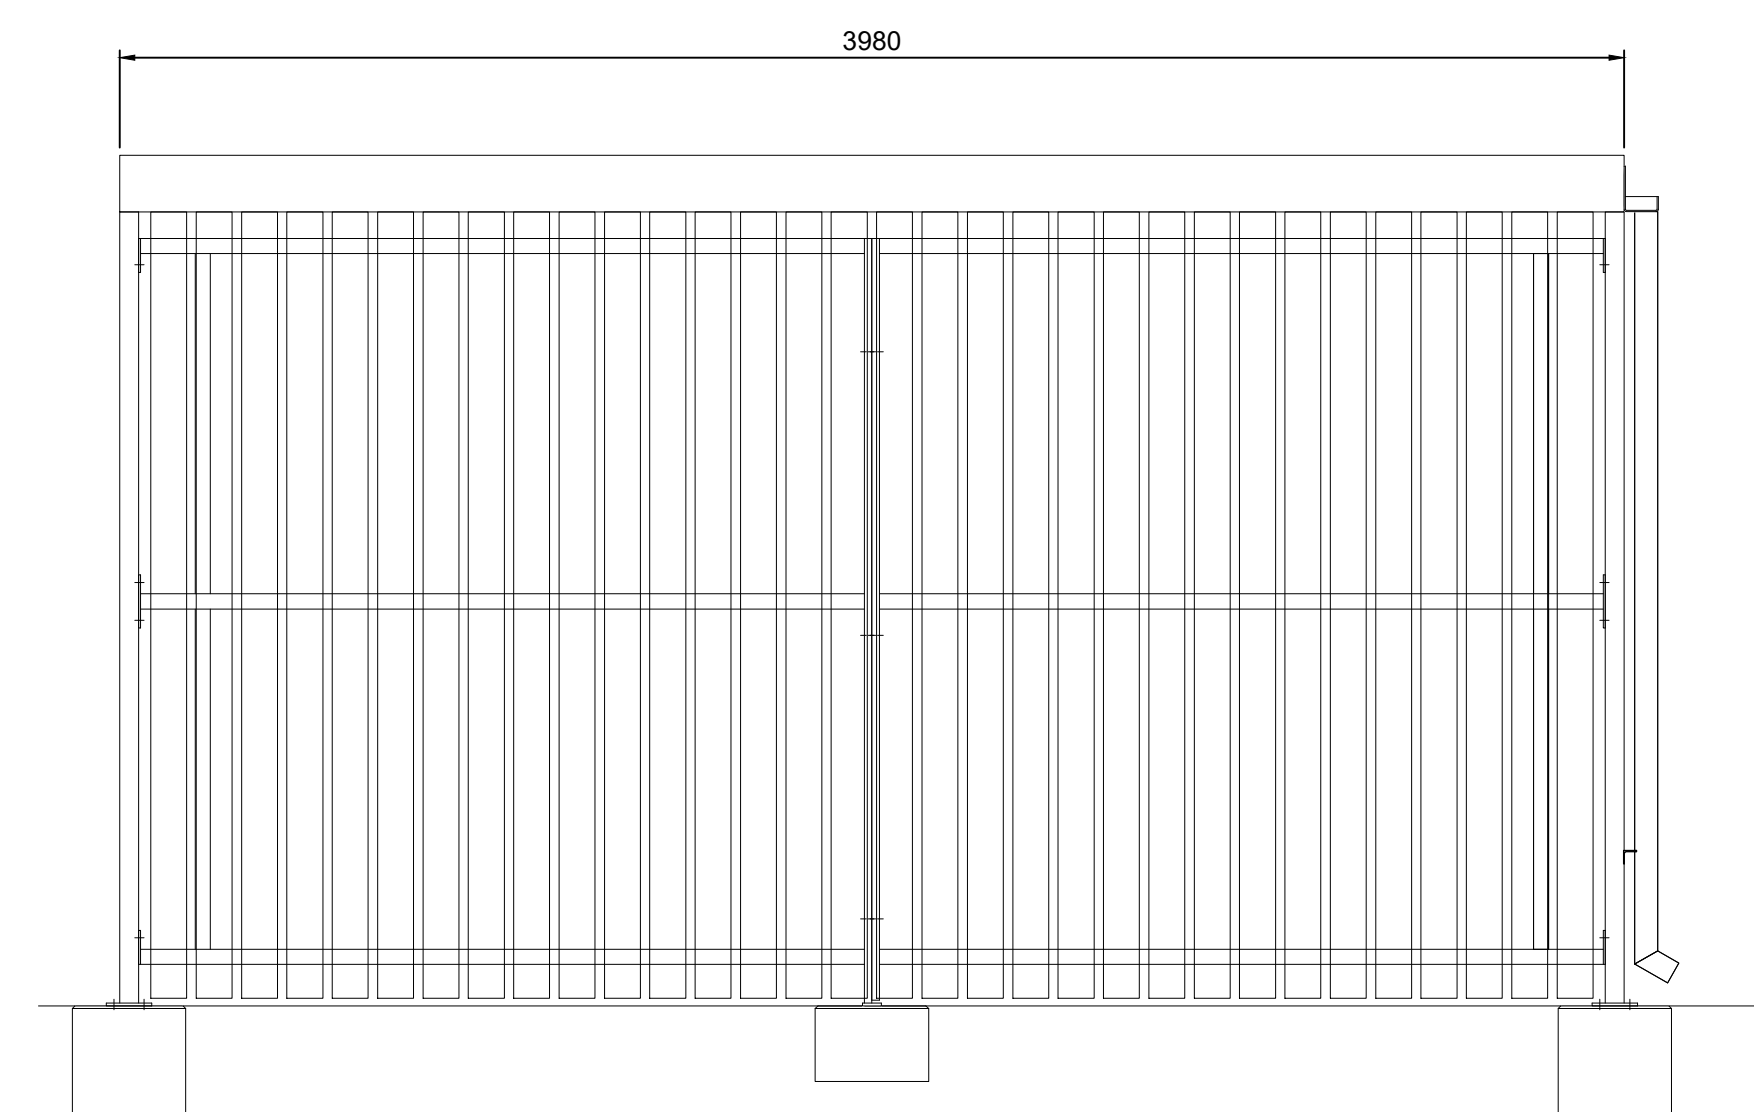

Bin Store Side Elevation
Scale 1:20



PLANNING

rev | amendments | by | ckd | date

Unit 03, Symmetry Park, Merseyside

Unit 03 Bin Store Details

LOD 2	LOI 2
-------	-------

TRITAX SYMMETRY
A TRITAX BIG BOX COMPANY

umc architects

RIBA Plot Stage: 2 - Concept Design
Document Suitability: S2
Drawn / Checked: CT / MY
Date: 16/11/2023
Scale: As Noted @ A0
UMC Project Number: 22606
Document Reference: 22605 - UMC - XXXX - SI - DR - A
Drawing no: 0704
Revision: P09