

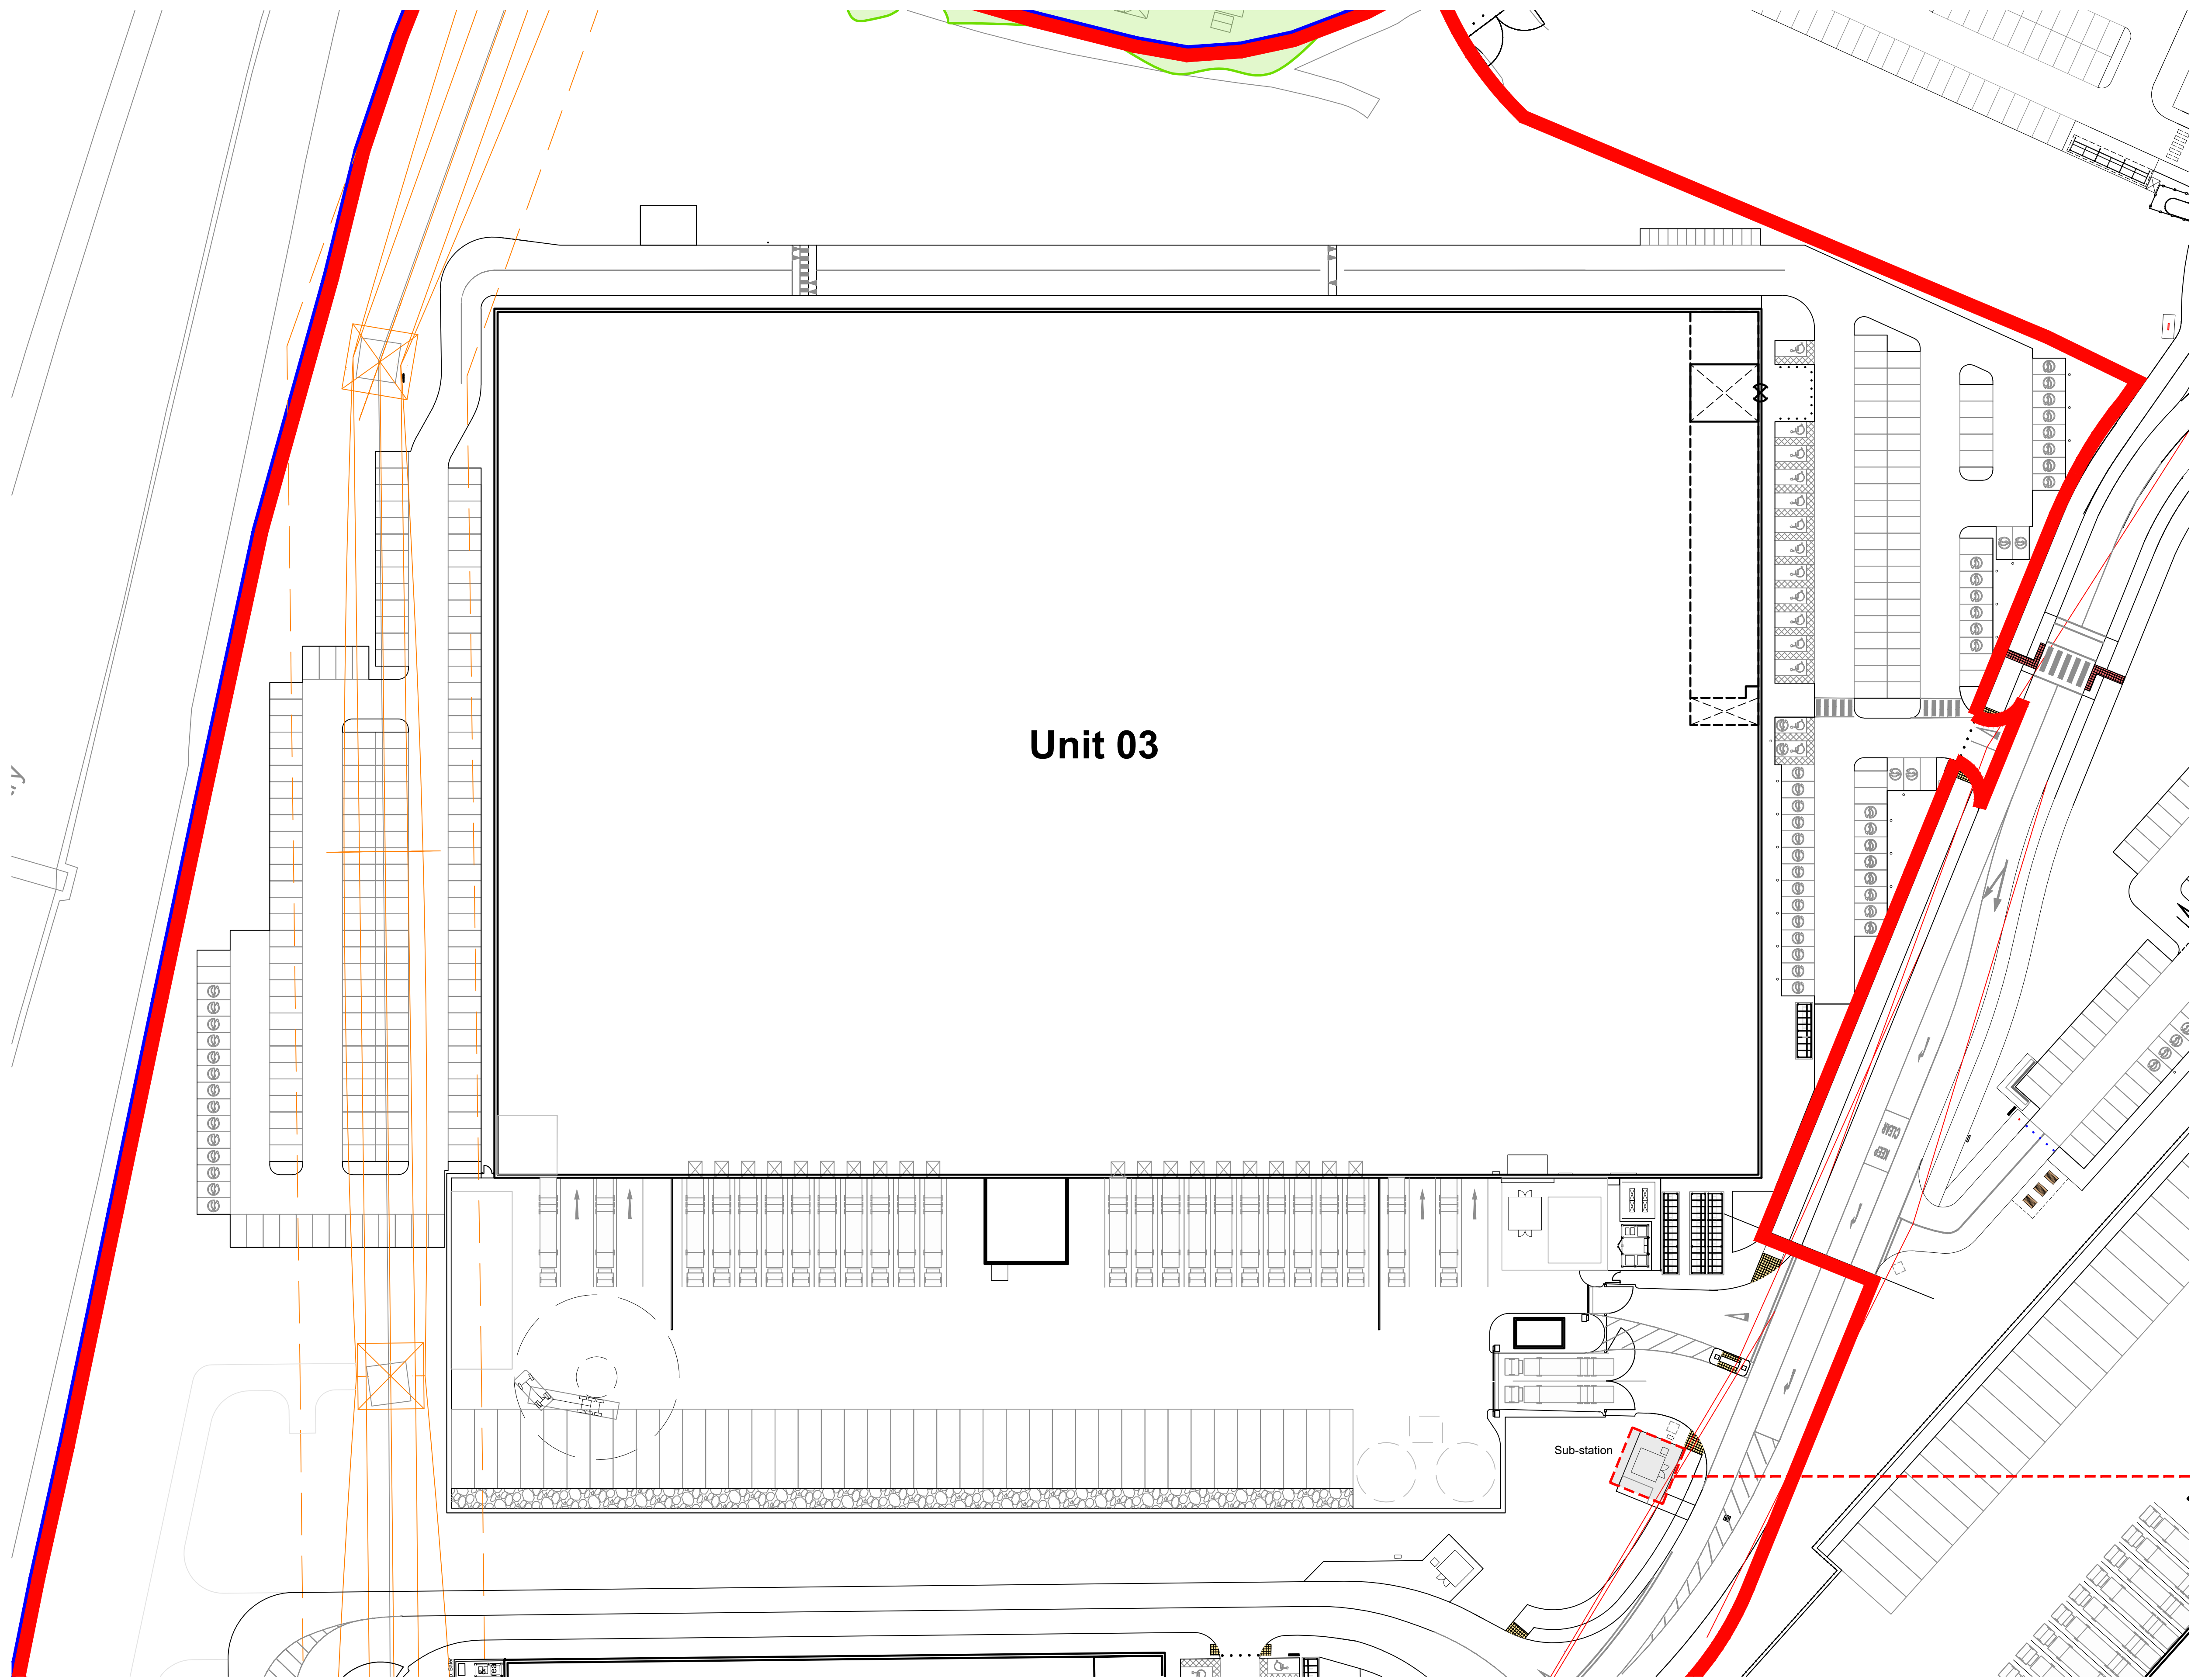


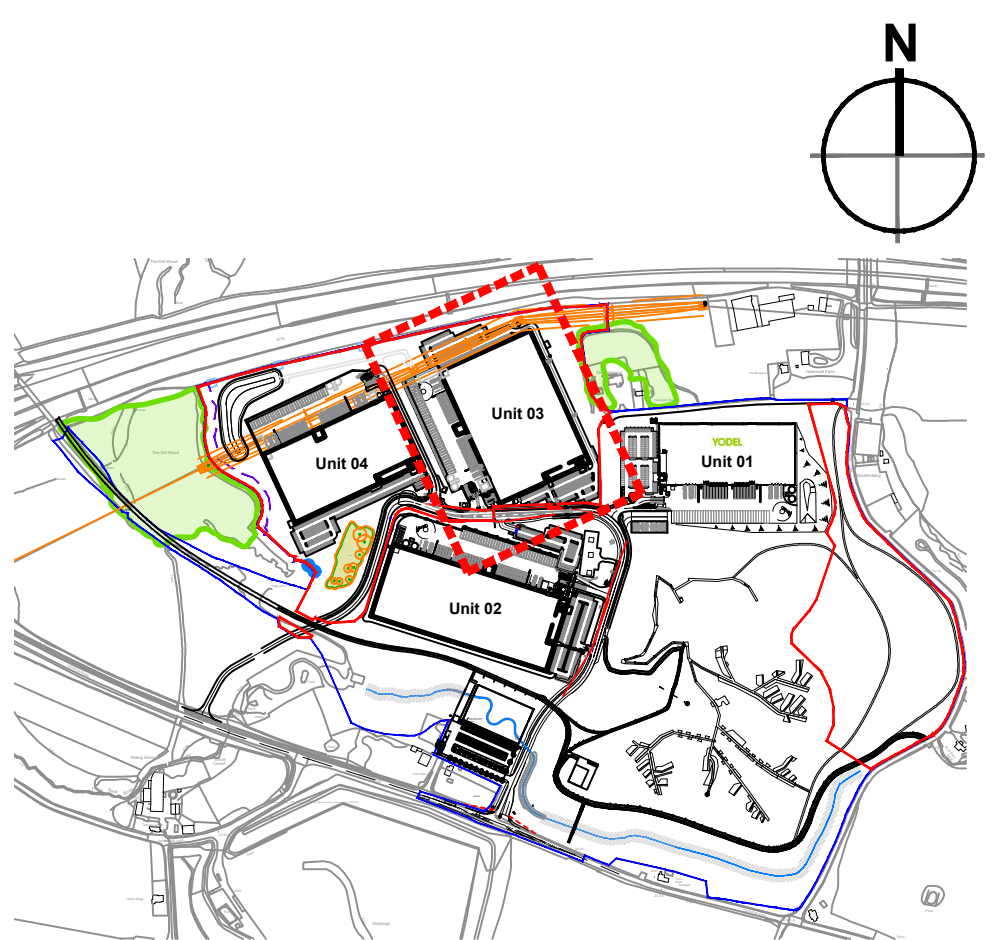


Unit 03 Site Plan
Scale 1:500

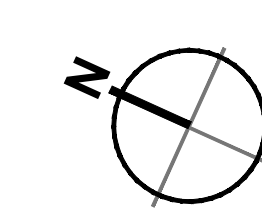


Key Plan
Scale 1:10000


Masterplan Boundary
Application Boundary

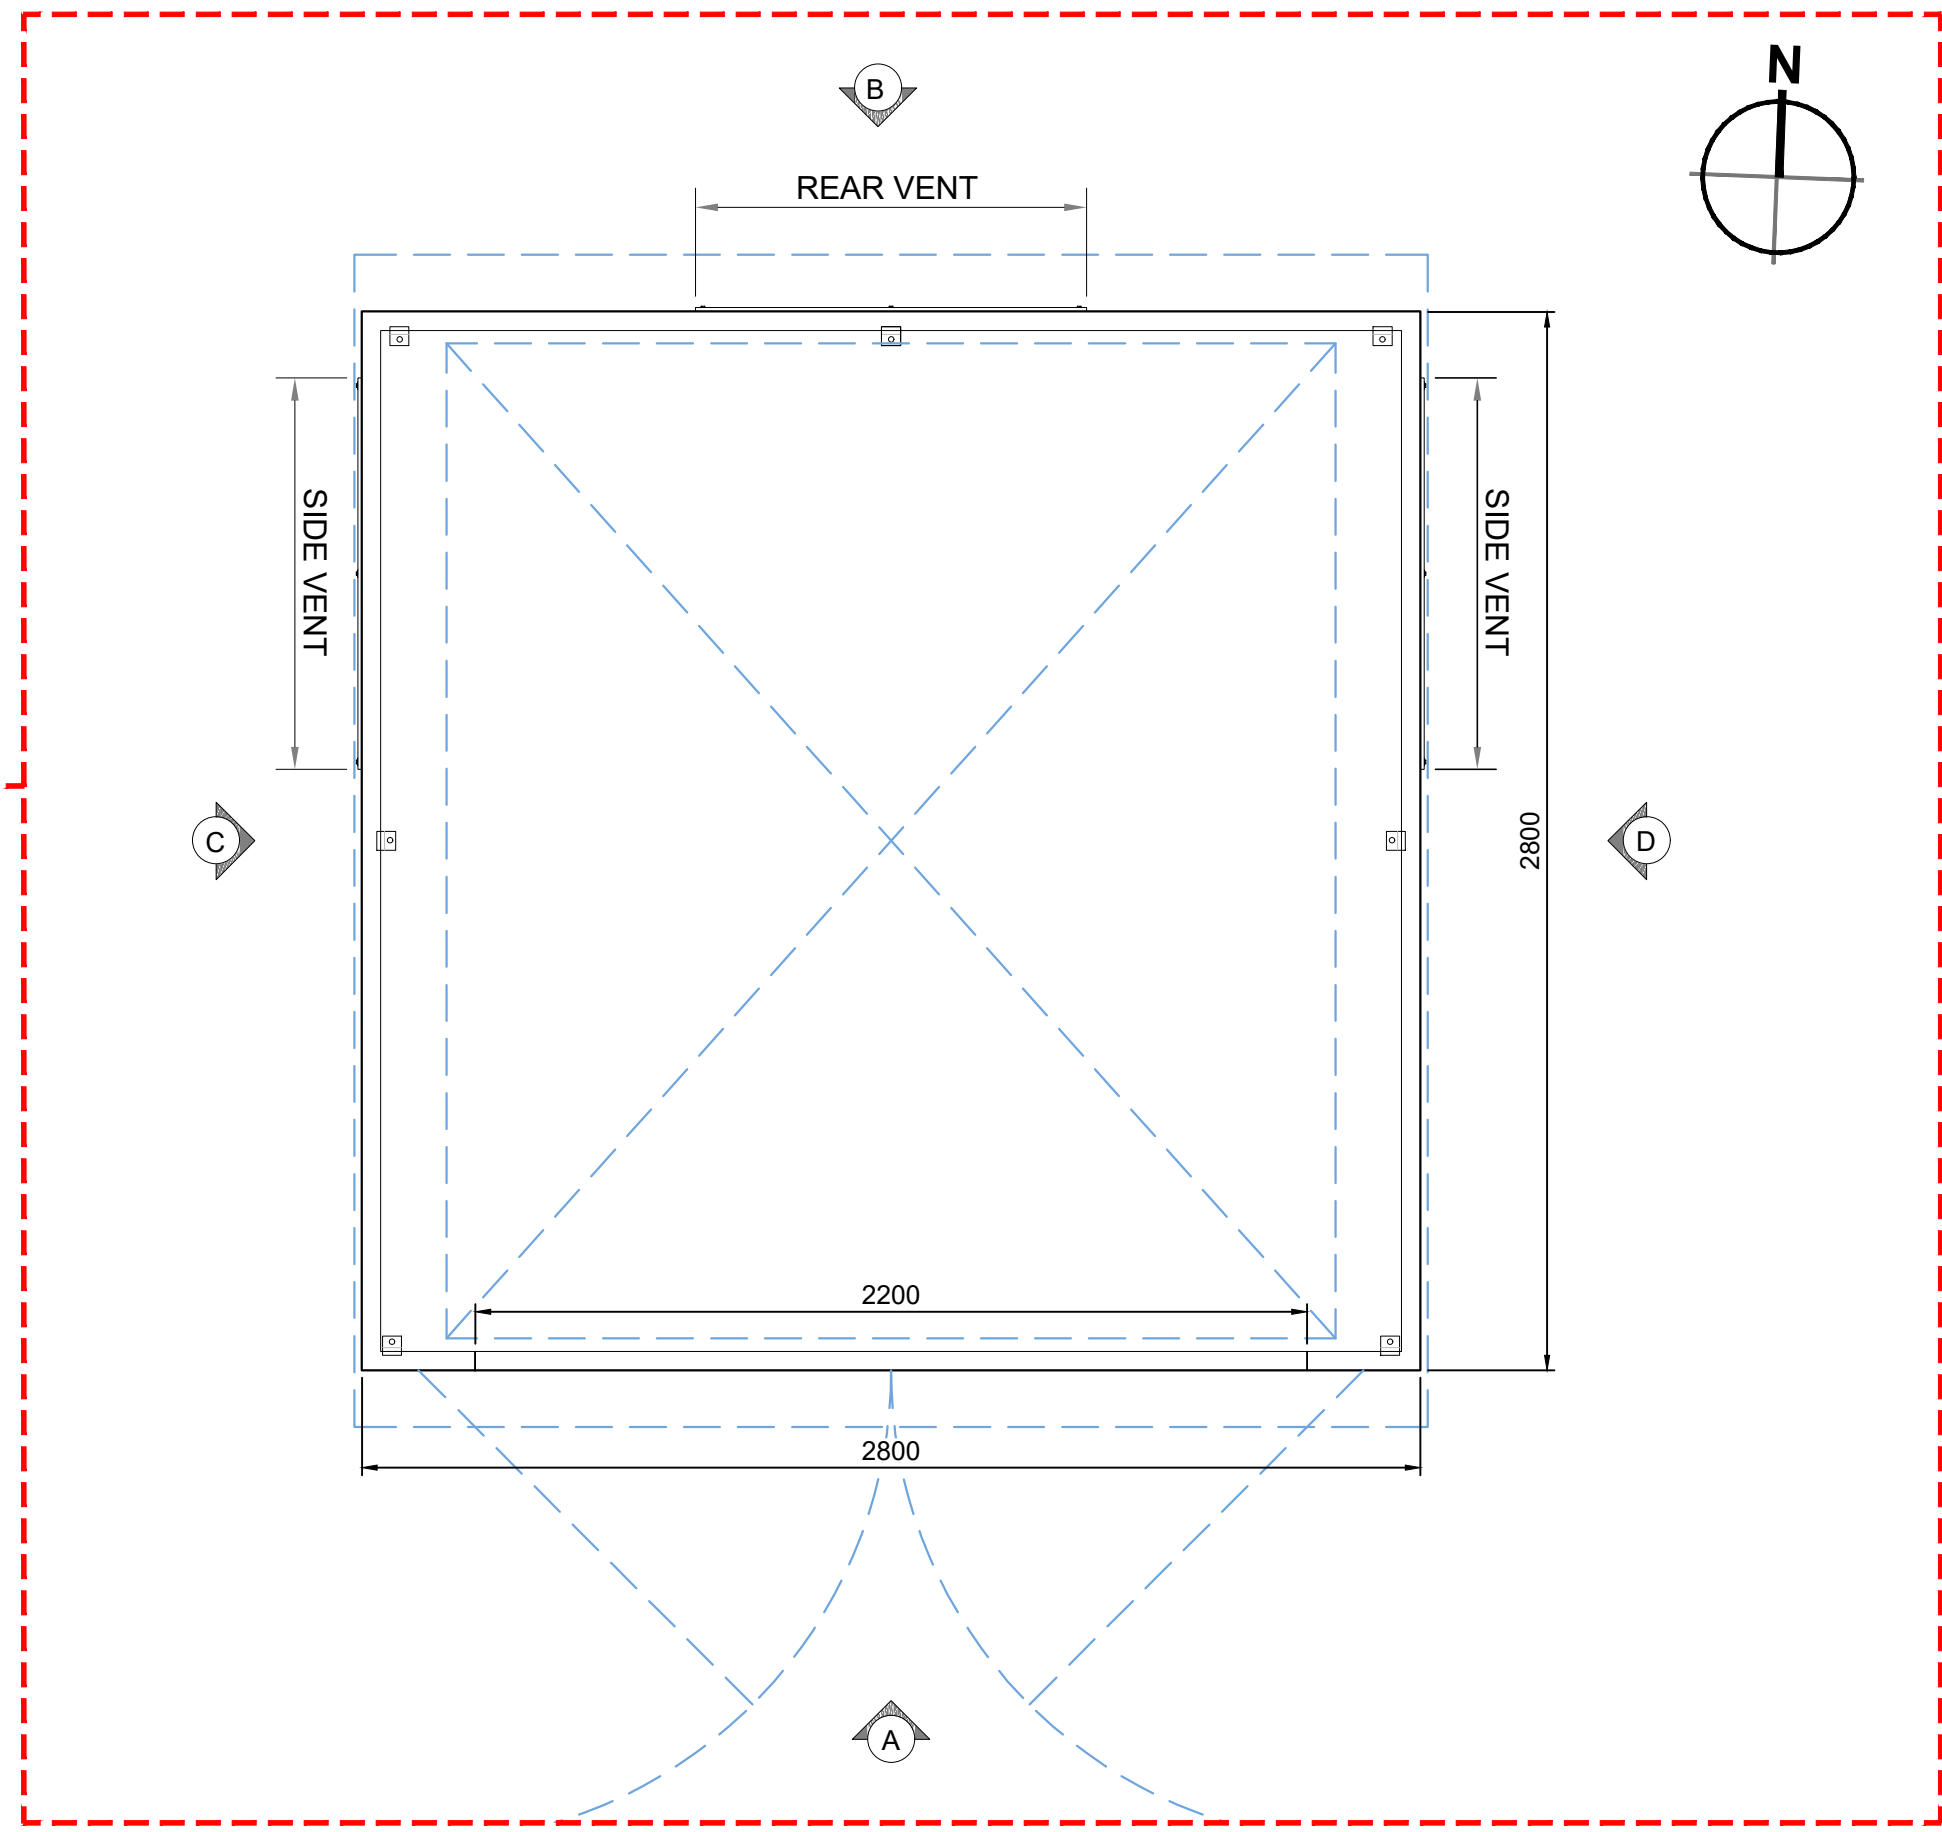


Sub-Station Plan
Scale 1:20

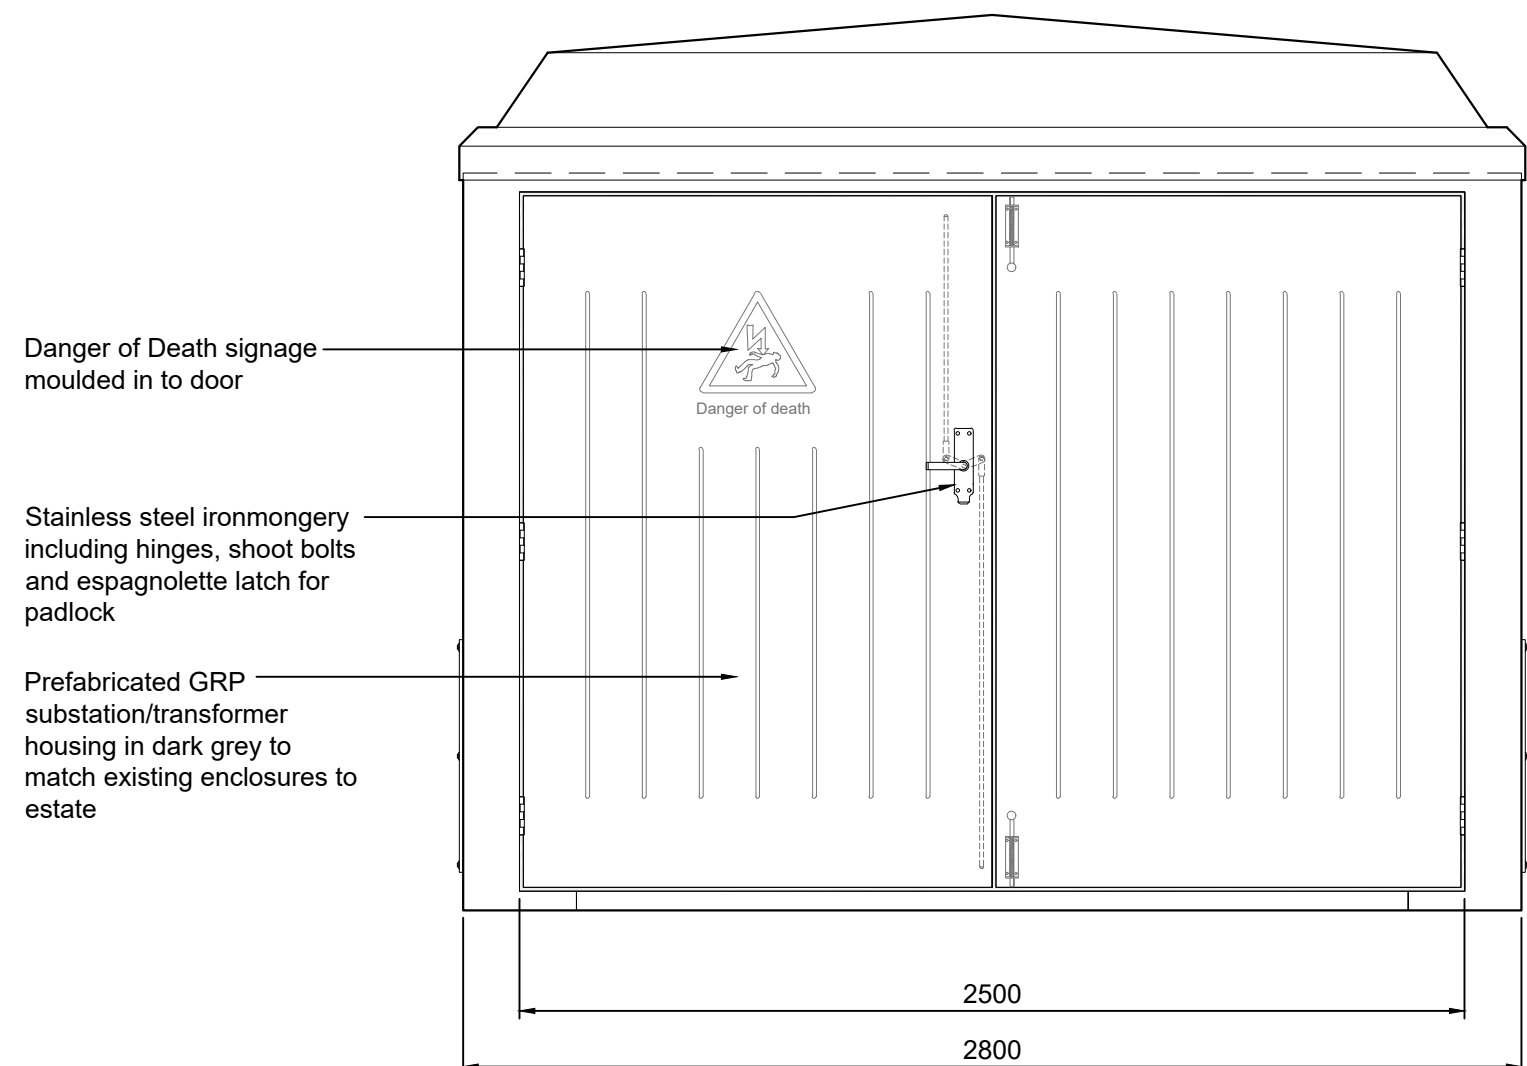


Elevation A
Scale 1:20

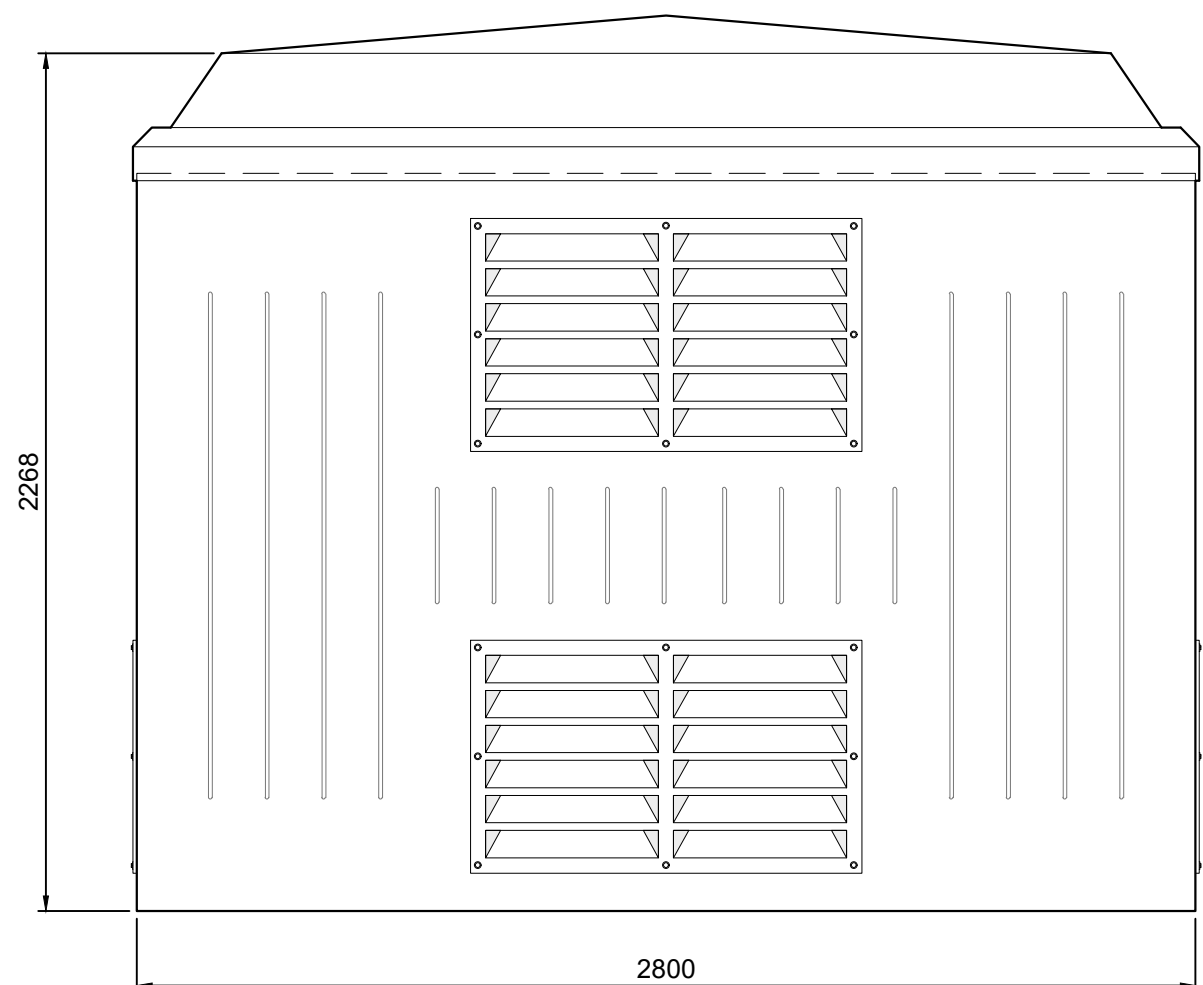

Elevation B
Scale 1:20

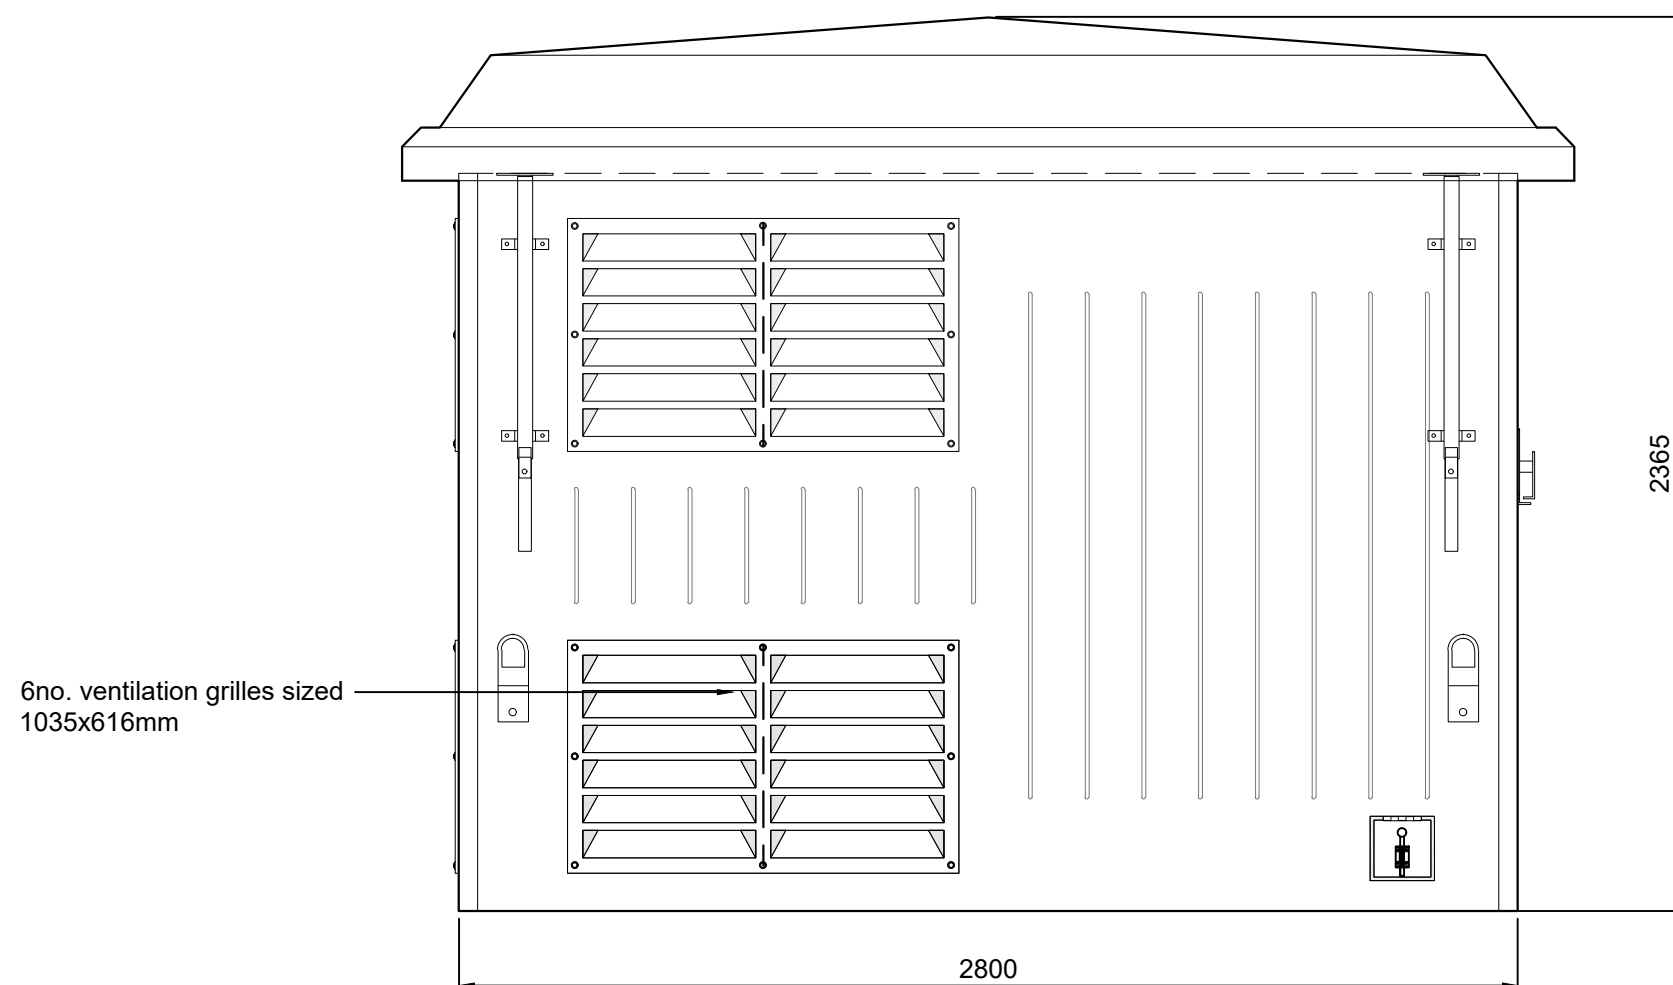

Elevation C
Scale 1:20

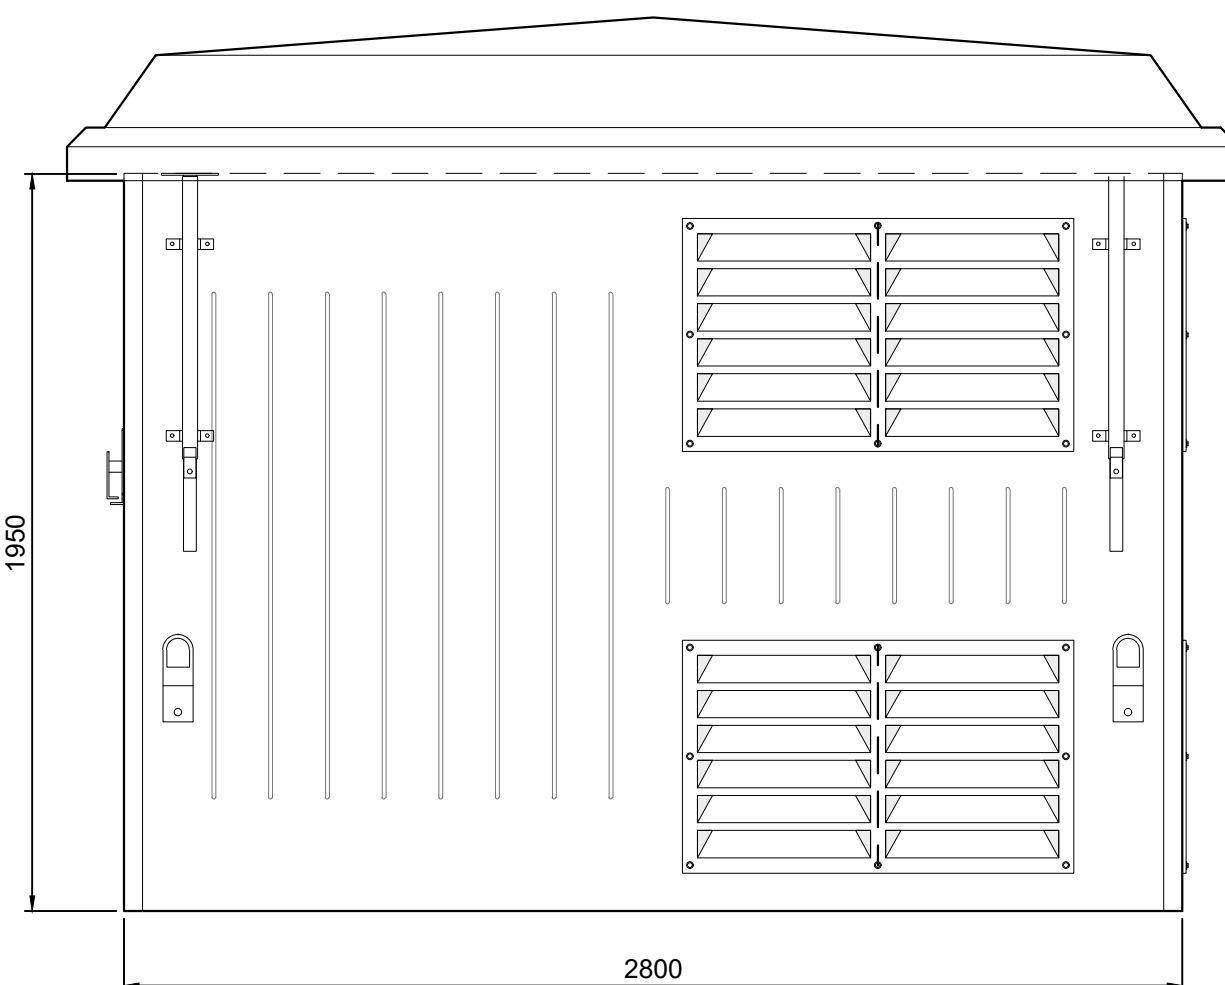

Elevation D
Scale 1:20



PLANNING

rev | amendments | by | ckd | date
Unit 03, Symmetry Park, Merseyside

Unit 03 Sub-station Details
LOD 2 | LOI 2

TRITAX SYMMETRY
A TRITAX BIG BOX COMPANY



RIBA Plot Stage: 2 - Concept Design
Document Suitability: S2
Drawn / Checked: BSC / DEB
Date: 01/12/2023
Scale: As Noted @ A0
UMC Project Number: 22606
Document Reference: 22605 - UMC - XXXX - SI - DR - A 0706
Drawing no: P08
Revision: