




South-West Elevation
1 : 200

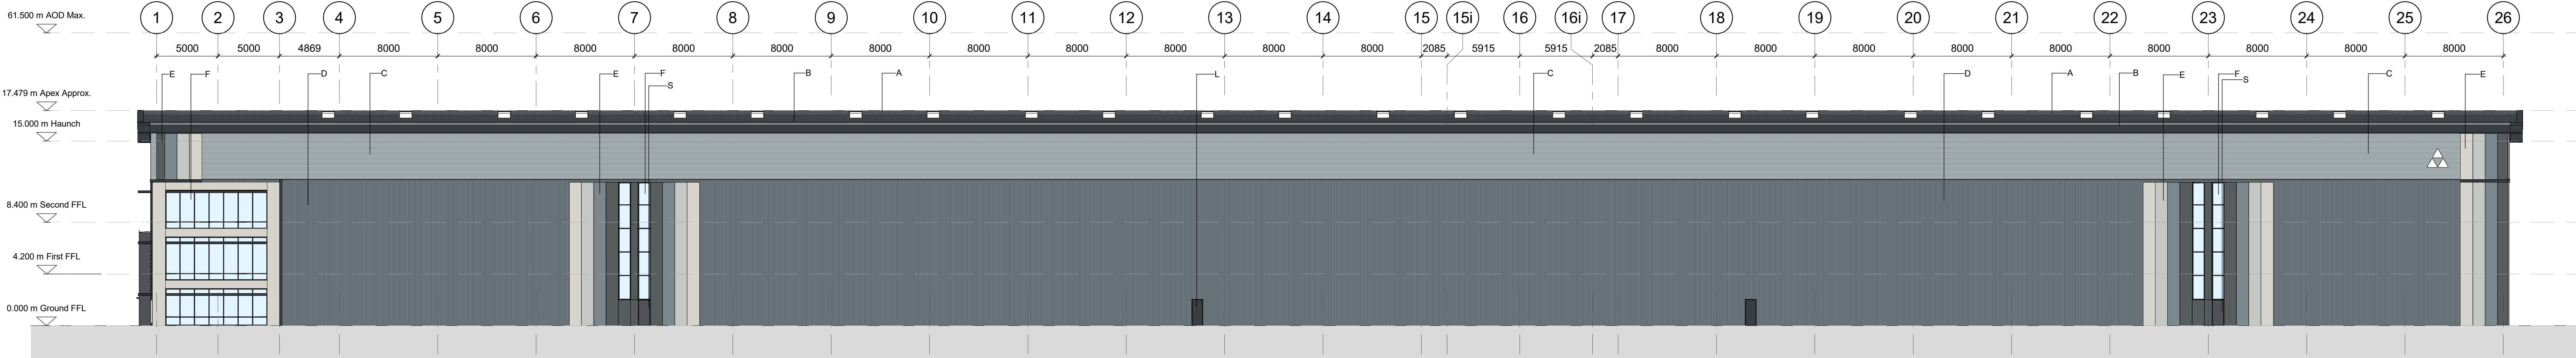

North-East Elevation
1 : 200

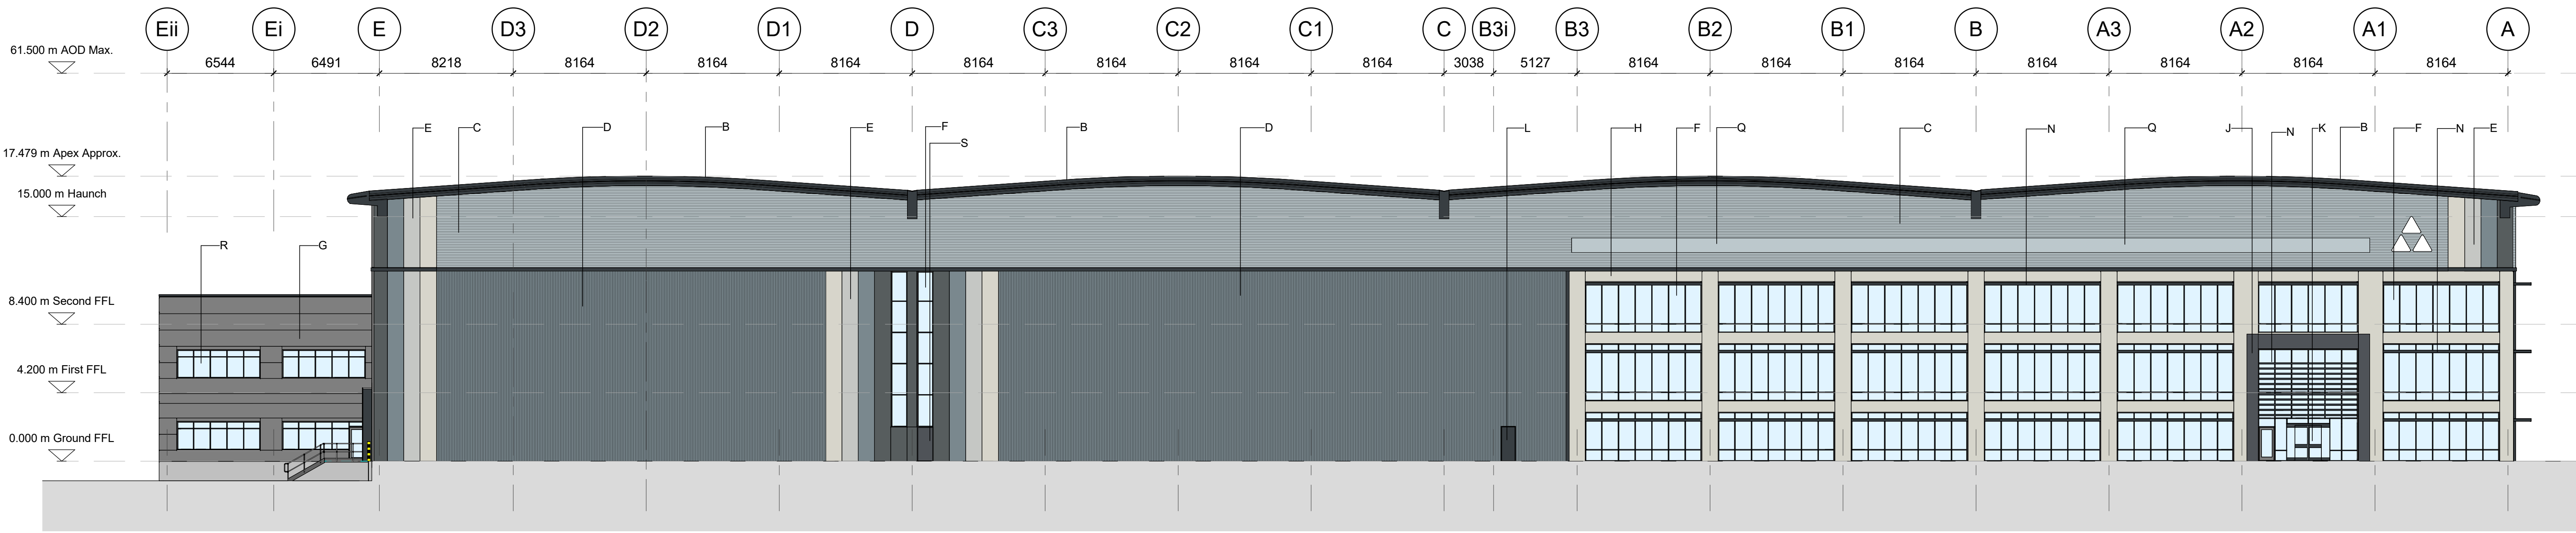

South-East Elevation
1 : 200

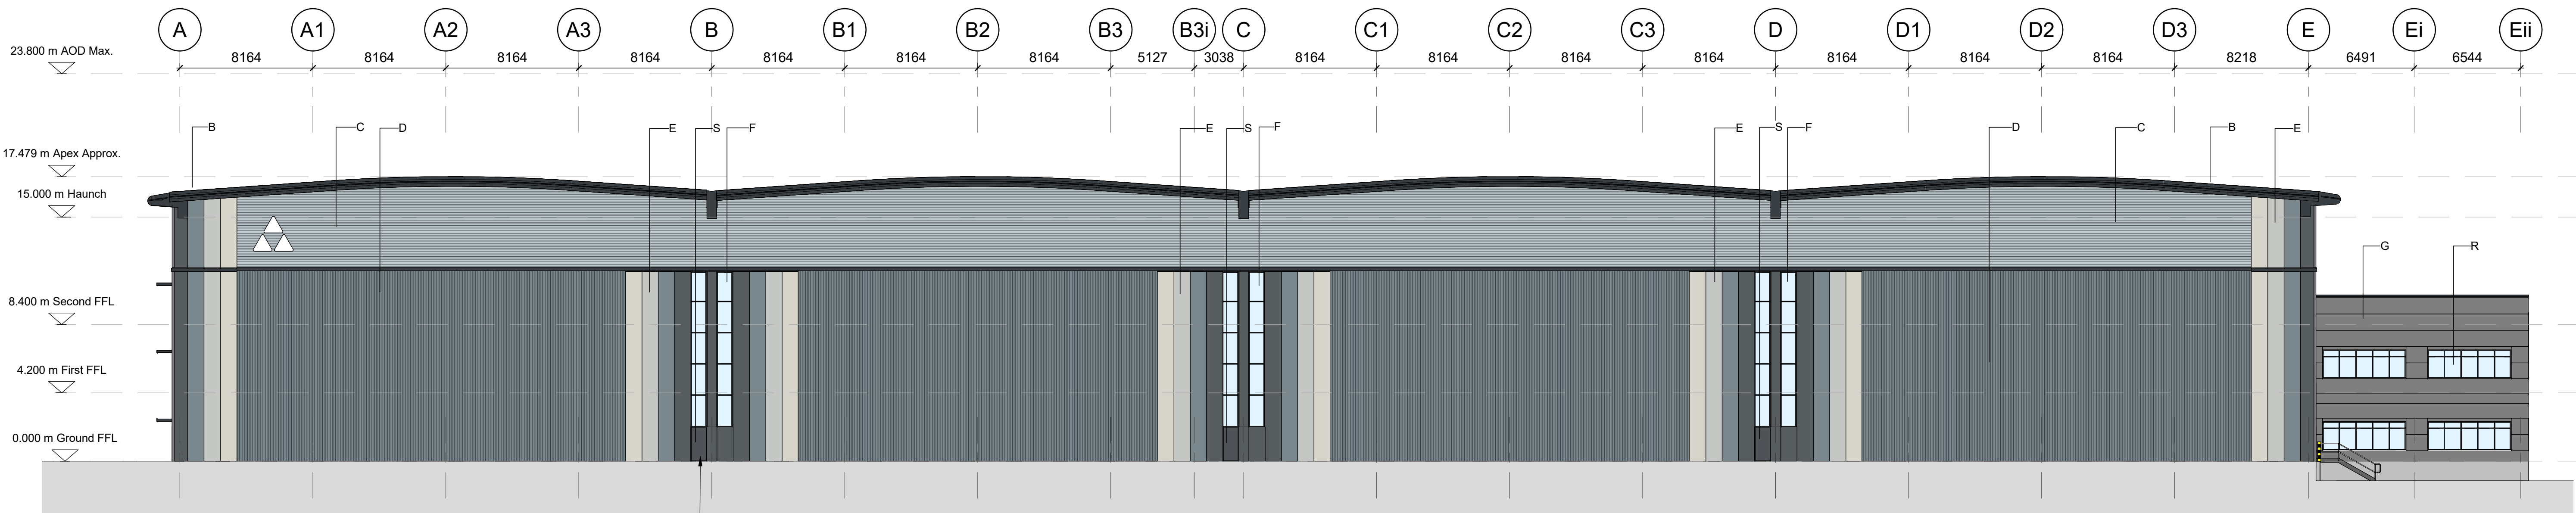

North-West Elevation
1 : 200

Keynote Legend	
Key Value	Keynote Text
A	Built up roof system with profiled steel outer sheet and includes minimum 10% coverage by proprietary rooflights. External Finish and colour: HPS 200 Ultra; Anthracite RAL 7016.
B	Eaves fascia and soffit in pressed metal. Finish and colour: HPS 200 Ultra; Anthracite RAL 7016.
C	Upper level horizontally laid trapezoidal cladding. External finish and colour: HPS 200 Ultra; Albatross RAL 240 80 05.
D	Lower level vertically laid trapezoidal cladding. External finish and colour: HPS 200 Ultra; Alaska Grey RAL 7000.
E	Graded vertically fitted composite panels. External finish and colour: Colorcoat Prisma; Hamlet RAL 9002. Colorcoat Prisma; Oyster RAL 7035. Colorcoat Prisma; Alaska Grey RAL 7000. Colorcoat Prisma; Slate Grey RAL 7012.
F	PPC frame curtain walling External Colour: Anthracite RAL 7016.
G	Horizontally spanning insulated composite panel with micro-rib finish. External finish and colour: Colourcoat Prisma; Slate Grey RAL 7012.
H	Horizontally spanning insulated composite panel with micro-rib finish. External finish and colour: XL Forte; Grey White RAL 9002.
J	Entrance feature portico: PPC aluminium. External finish and colour: Anthracite RAL 7016.
K	Manual Four leaf Revolving entrance with night doors. External finish: stainless steel.
L	Steel insulated security door & frame. External finish and colour: Anthracite RAL 7016
M	Pre-cast insulated dock Pro-wall system
N	Brise Soleil Over Windows. Finish and colour: PPC in Anthracite RAL 7016.
P	Level Access Doors & Loading Dock Doors. Colour: Anthracite RAL 7016.
Q	Zone to accommodate louvres, all louvres to be set out equally. External finish and colour: PPC Alaska Grey RAL 7000.
R	Top hung tilt opening PPC frame windows. External colour: Anthracite RAL 7016.
S	Steel insulated security door & frame. External finish and colour: Slate Grey RAL 7012

rev | amendments | by | ckd | date

Unit 03, Symmetry Park,
Merseyside

Unit 03 Elevations

Information Container LOIN

LOD 2 | LOI 2

TRITAX SYMMETRY
A TRITAX BIG BOX COMPANY

umc
architects

3rd Floor, Manchester Club, 81 King Street, Manchester, M2 4AH
144 (0)161 413 0299
info@umcarchitects.com

RIBA RHP Stage: Stage 2 - Concept Design

Document Suitability: S2

Drawn / Checked: MG/MY

Date: 19/10/23

Scale: 1 : 200 @ AO

UMC Project Number: 22605

Document Reference: Drawing no: Revision:

22605-UMC-XXXX-ZZ-DR-A- 1301 P08

PLANNING

THIS DRAWING IS FOR INFORMATION ONLY AND SHOULD NOT BE USED FOR ANY OTHER PURPOSE

5m SCALE 1:200