



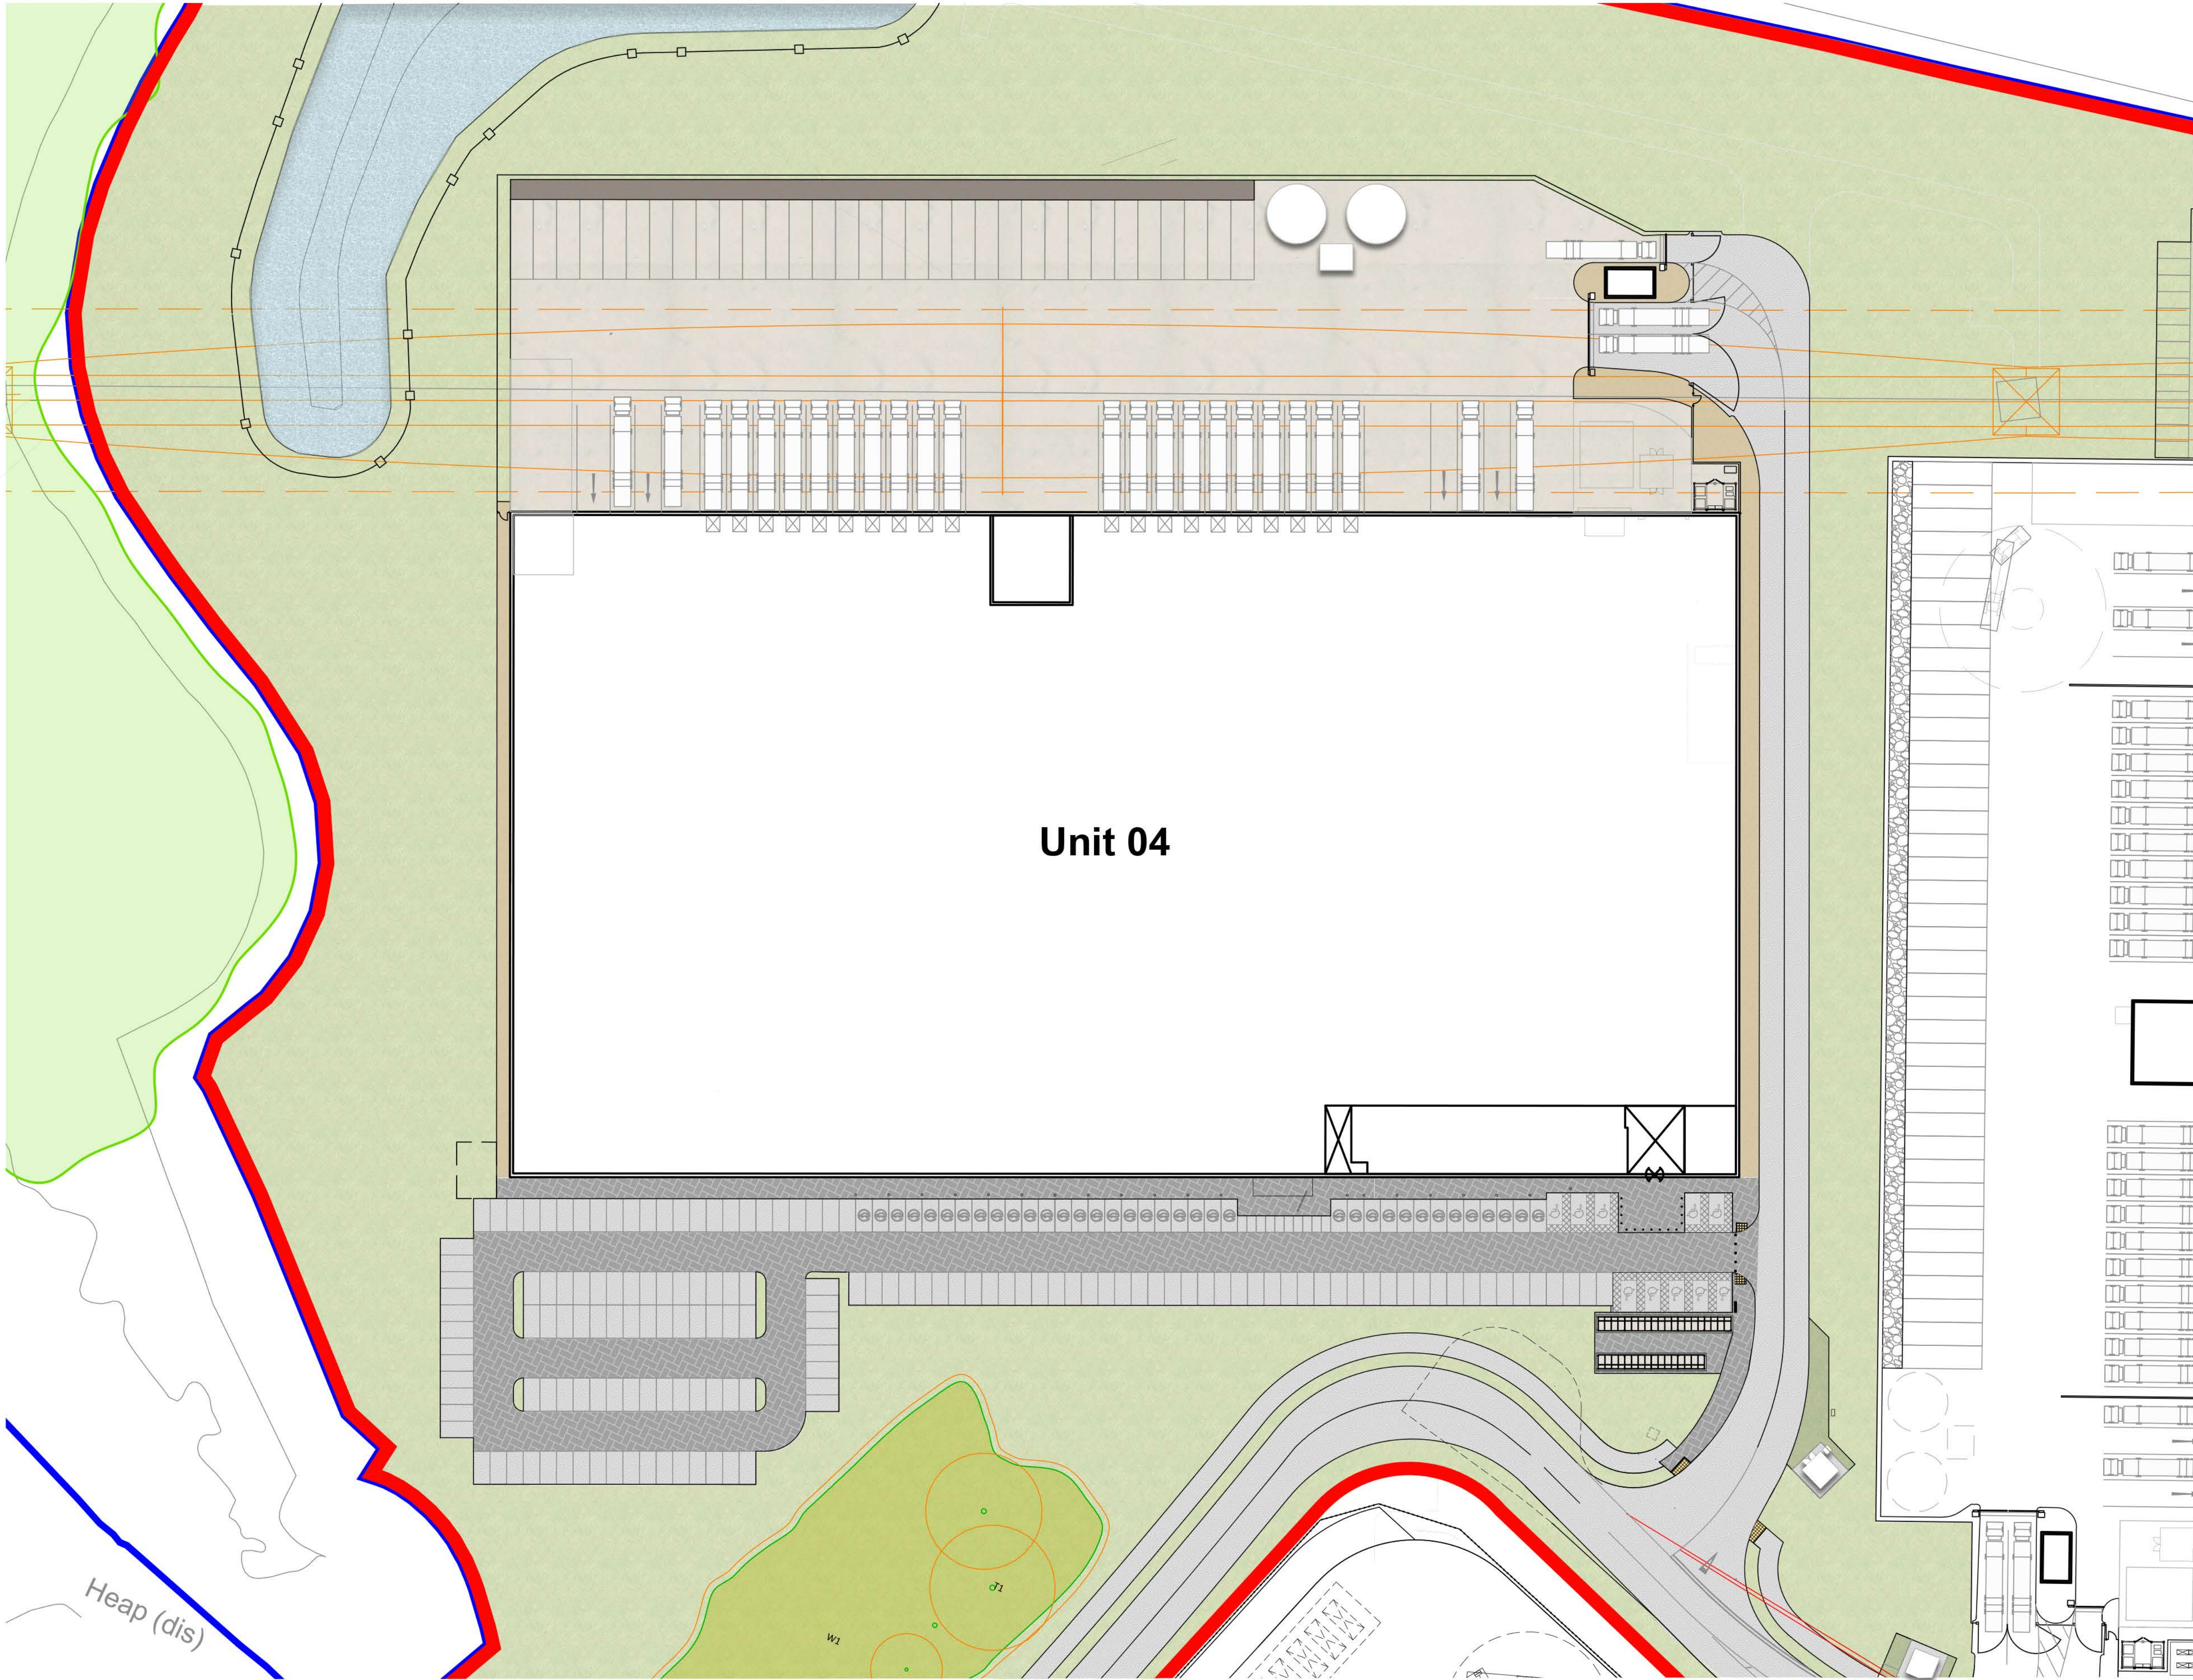

Unit 04 Site Plan
Scale 1:500

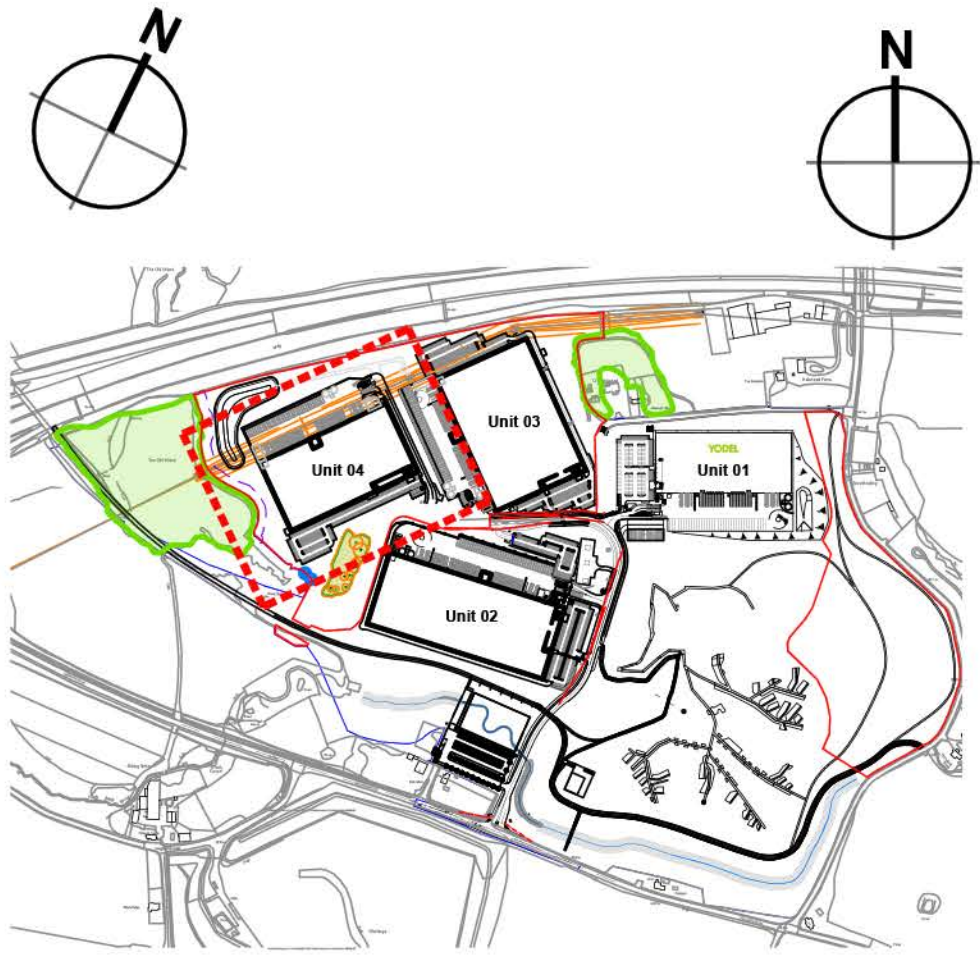

Key Plan
Scale 1:10000

- Masterplan Boundary
- Application Boundary

Key:	
	Concrete Service Yard
	Bitumen macadam to Engineers details
	Brushed Concrete Surface to non-frontage footpath with bitumastic whitelining
	Soft Landscaping
	Road grade block paving on sandbed Brett Omega classic 200x100mm Colour: Charcoal (CL)
	Gravel / Stone
	Grasscrete

rev	amendments	by	ckd	date
-----	------------	----	-----	------

Unit 04, Symmetry Park, Merseyside

Unit 04 External Finishes Plan

LOD 2	LOI 2
-------	-------

TRITAX SYMMETRY
A TRITAX BIG BOX COMPANY



RIBA PoW Stage:	2 - Concept Design
Document Suitability:	S2
Drawn / Checked:	CT / MY
Date:	23/11/2023
Scale:	As Noted @ A1
UMC Project Number:	22606
Document Reference:	Drawing no: Revision:
22606 - UMC - XXXX - SI - DR - A	0701 P09



PLANNING