


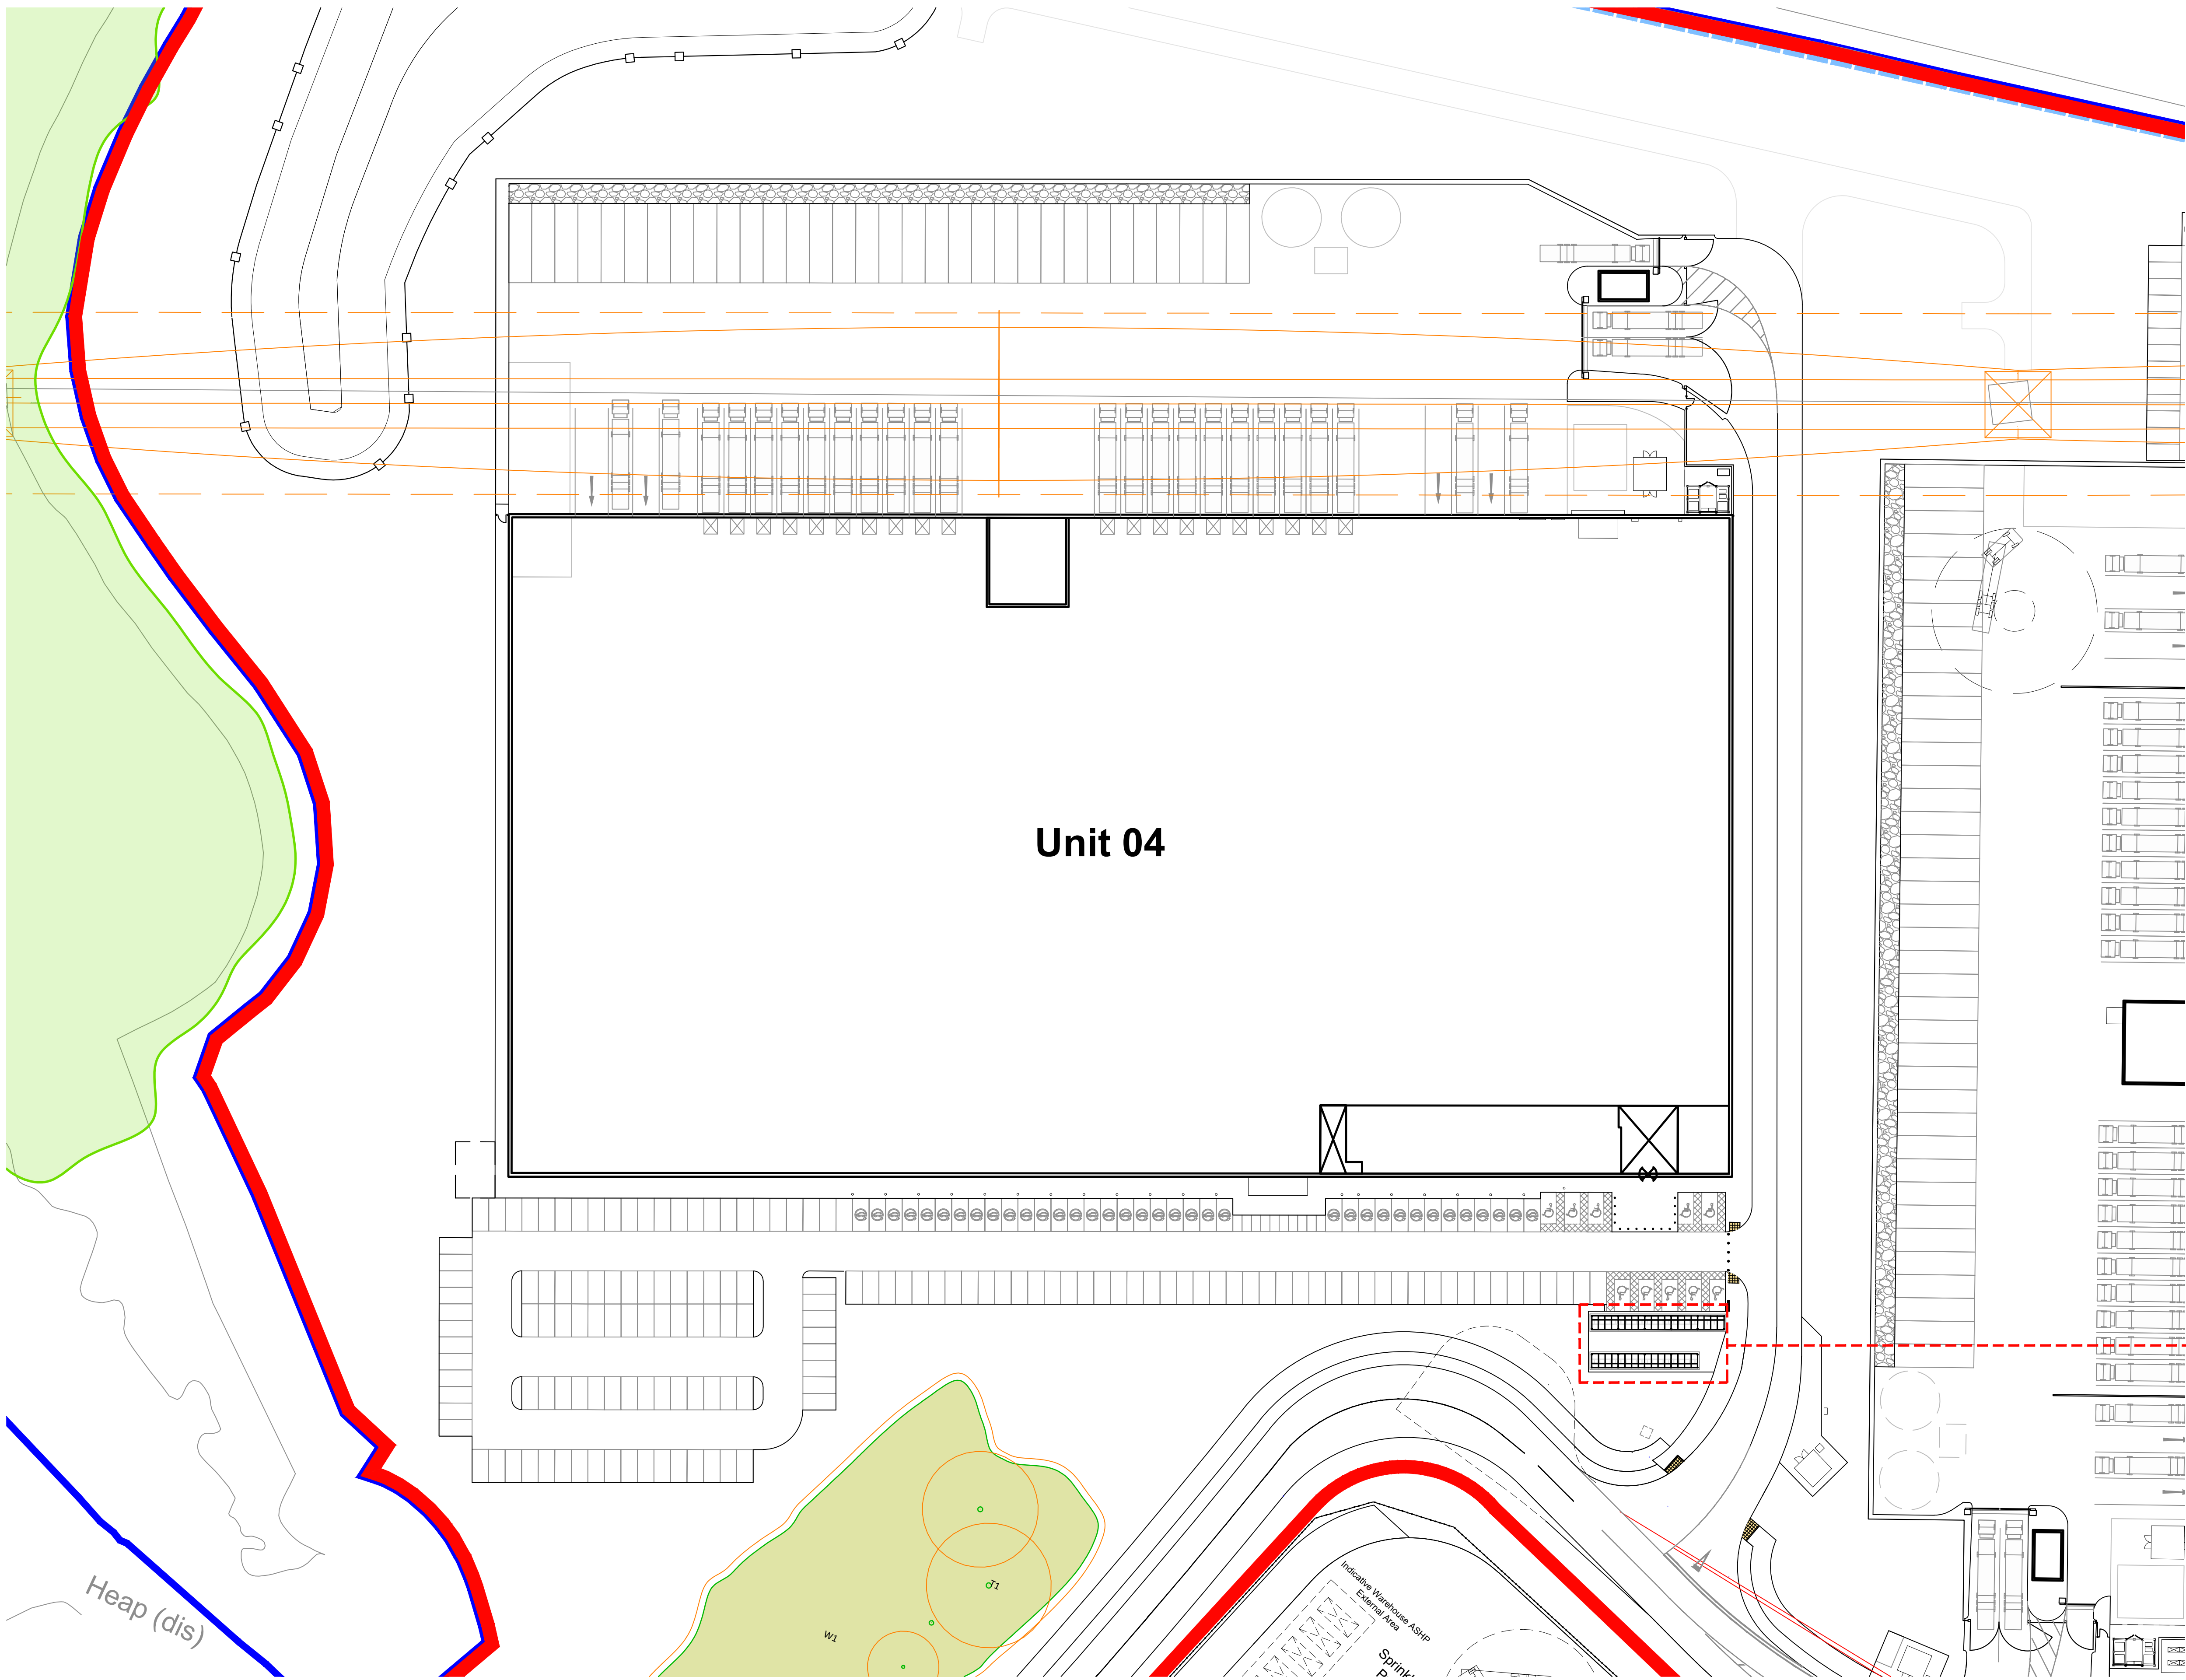
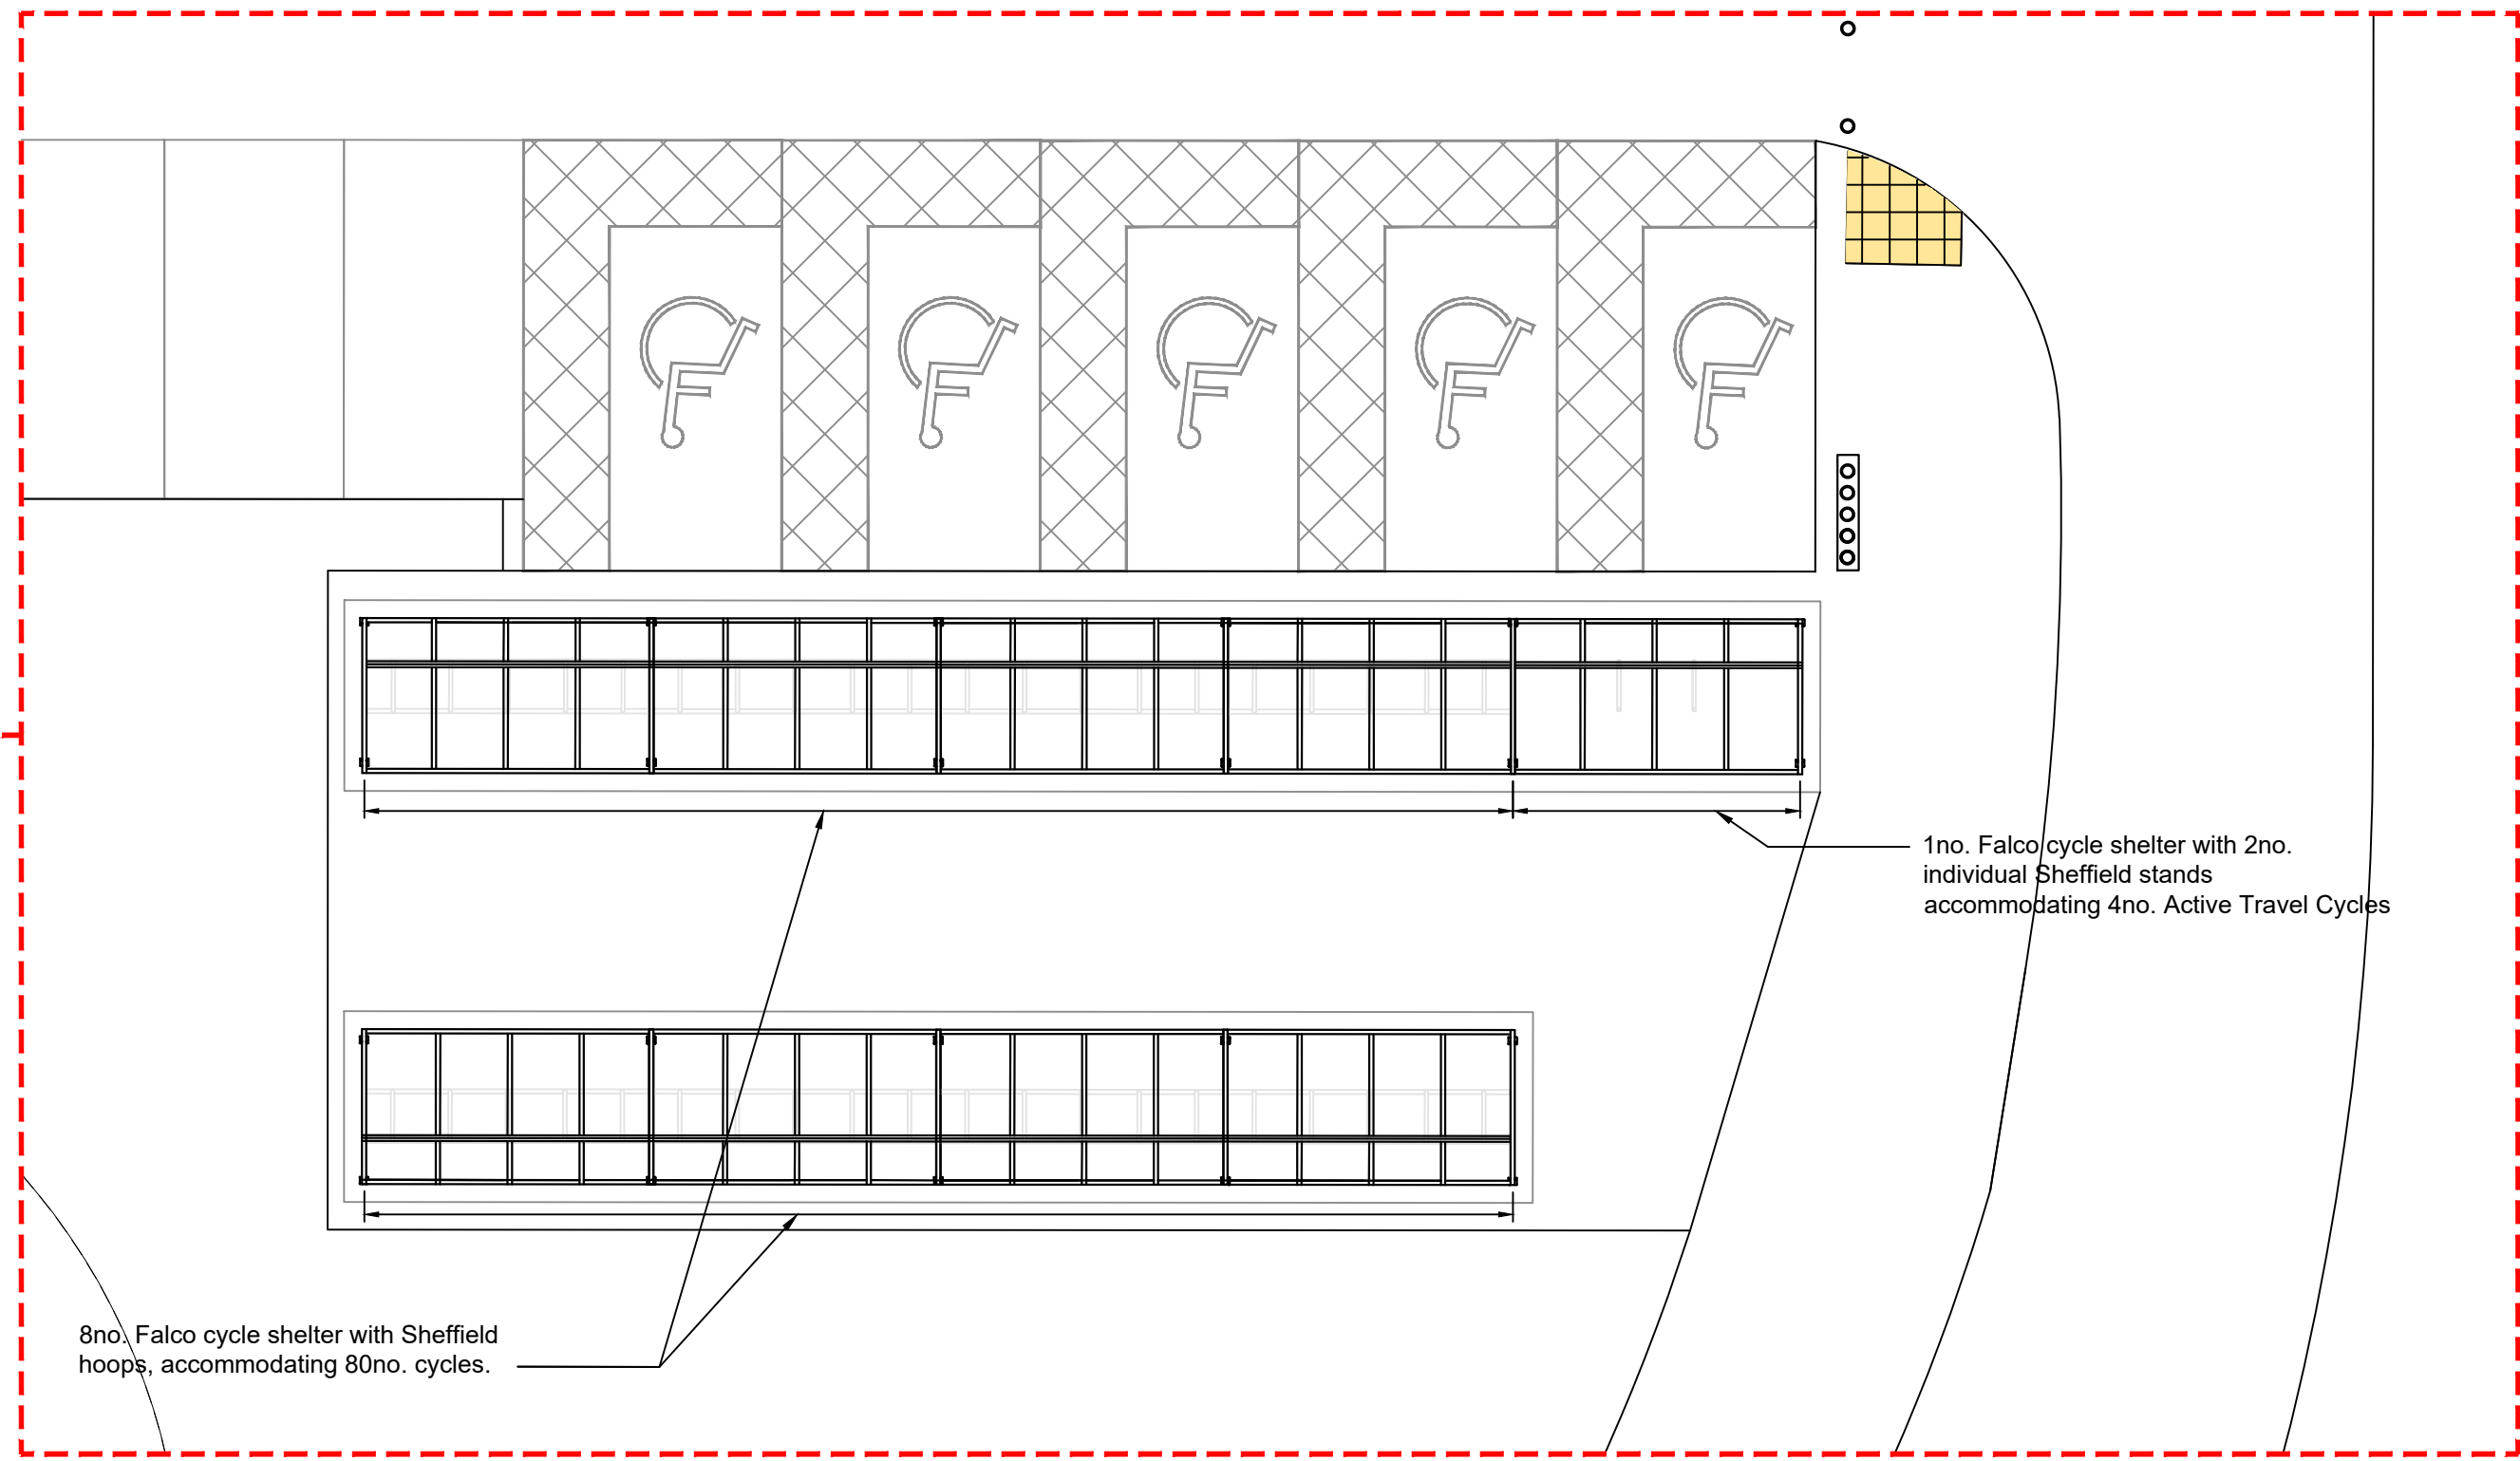


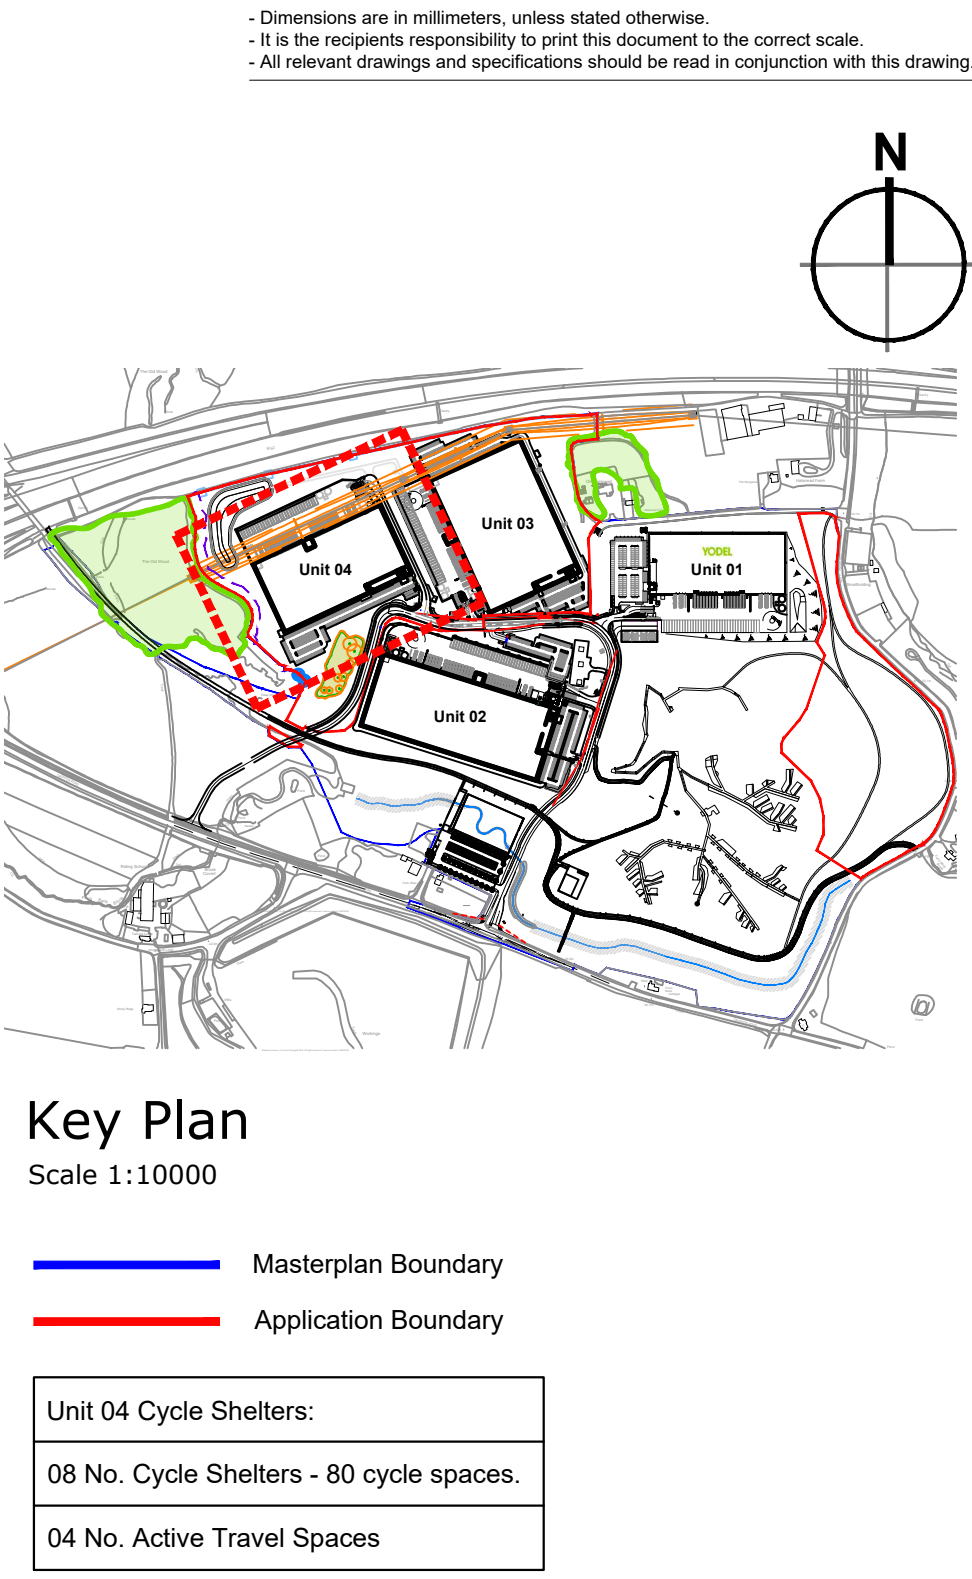


Unit 04 Site Plan
Scale 1:500

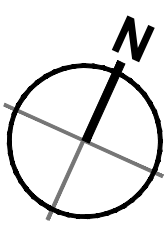


Shelter Call-Out
Scale 1:100

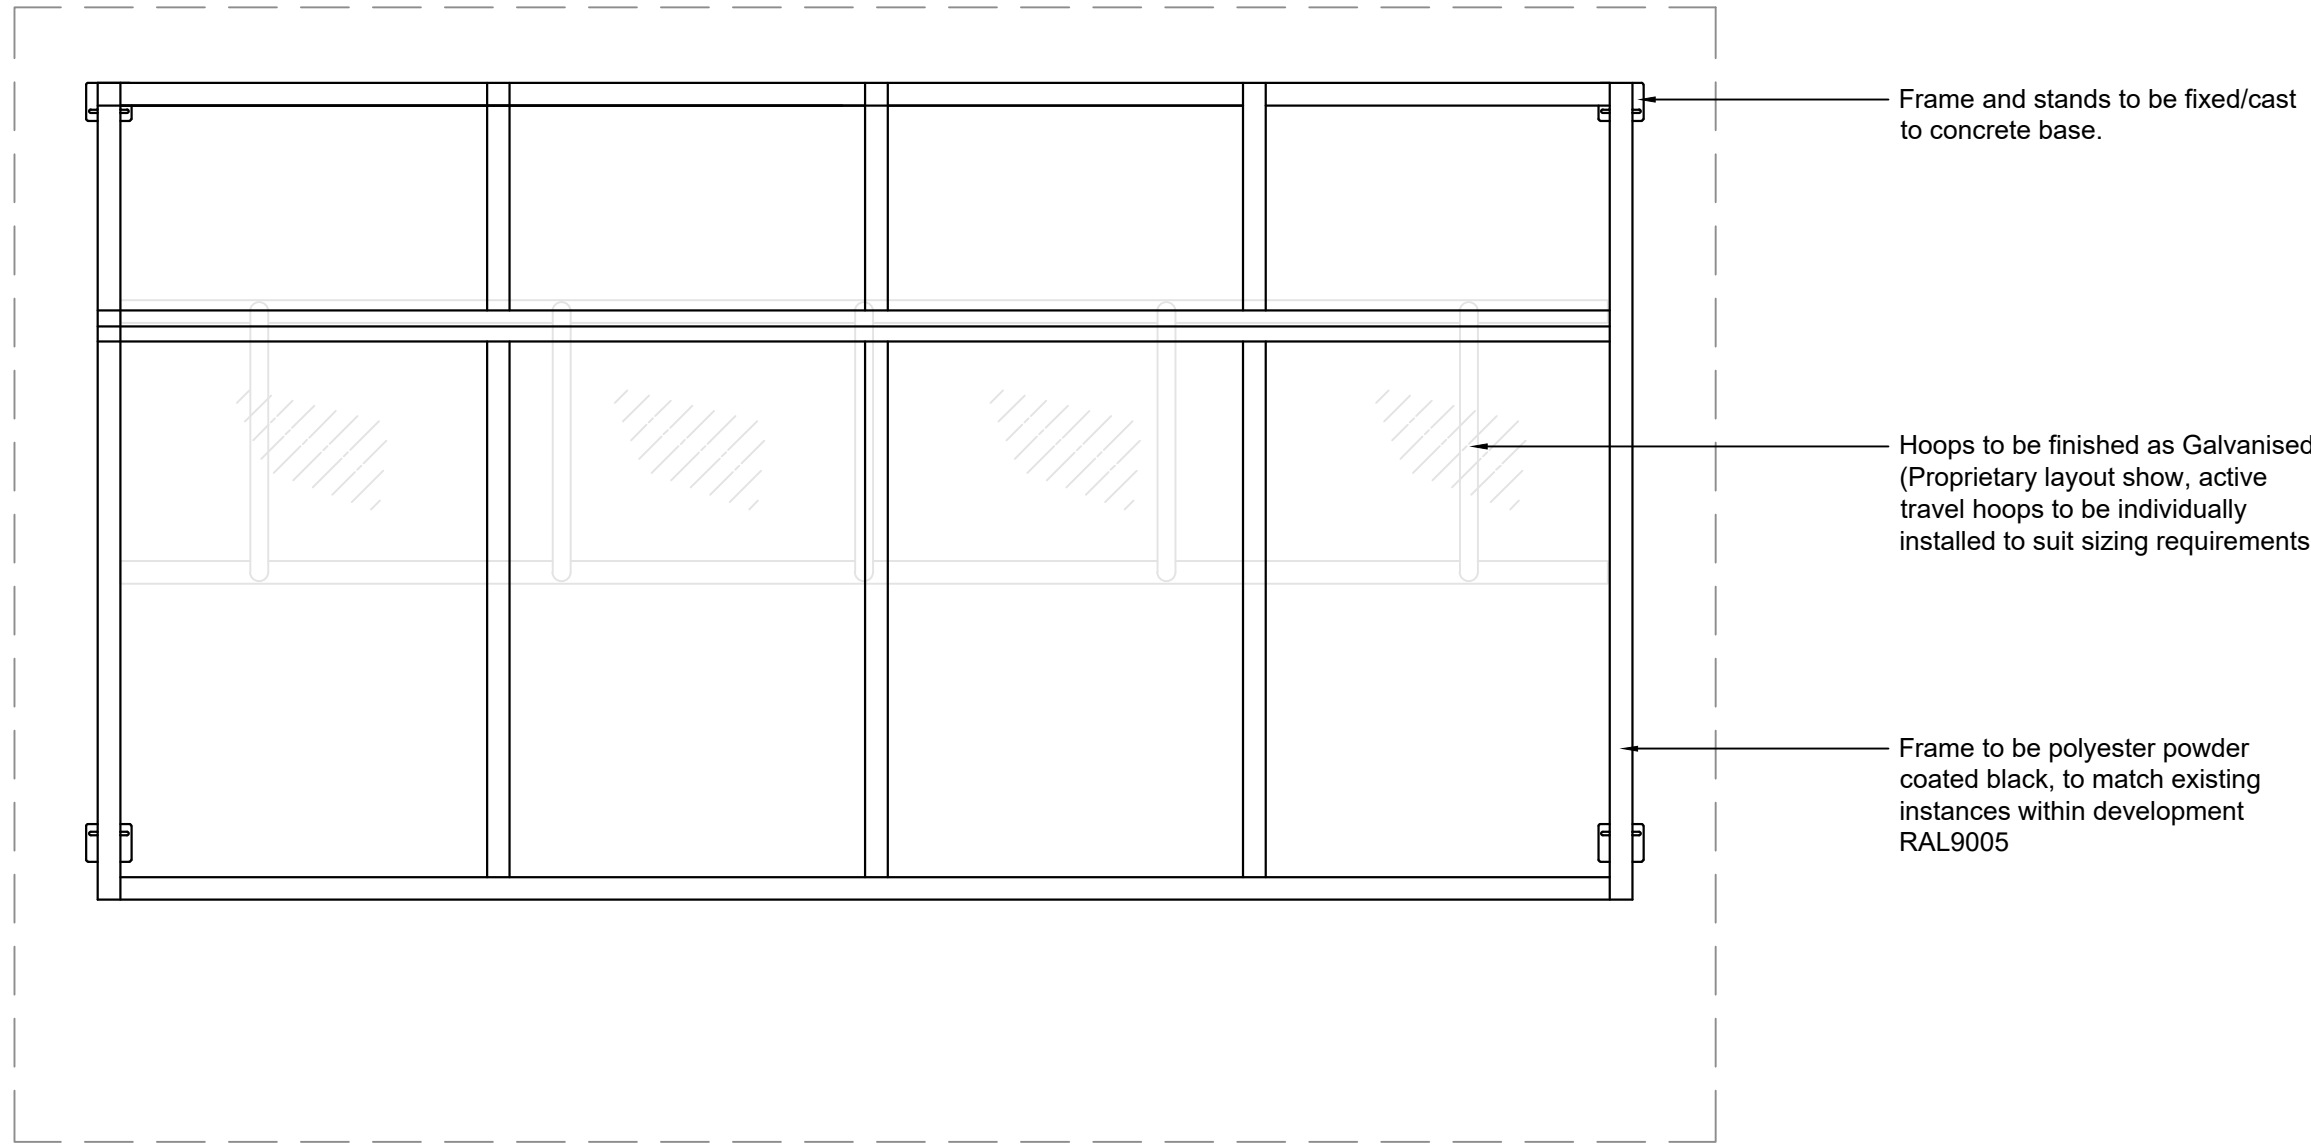


Cycle Shelter Plan
Scale 1:20

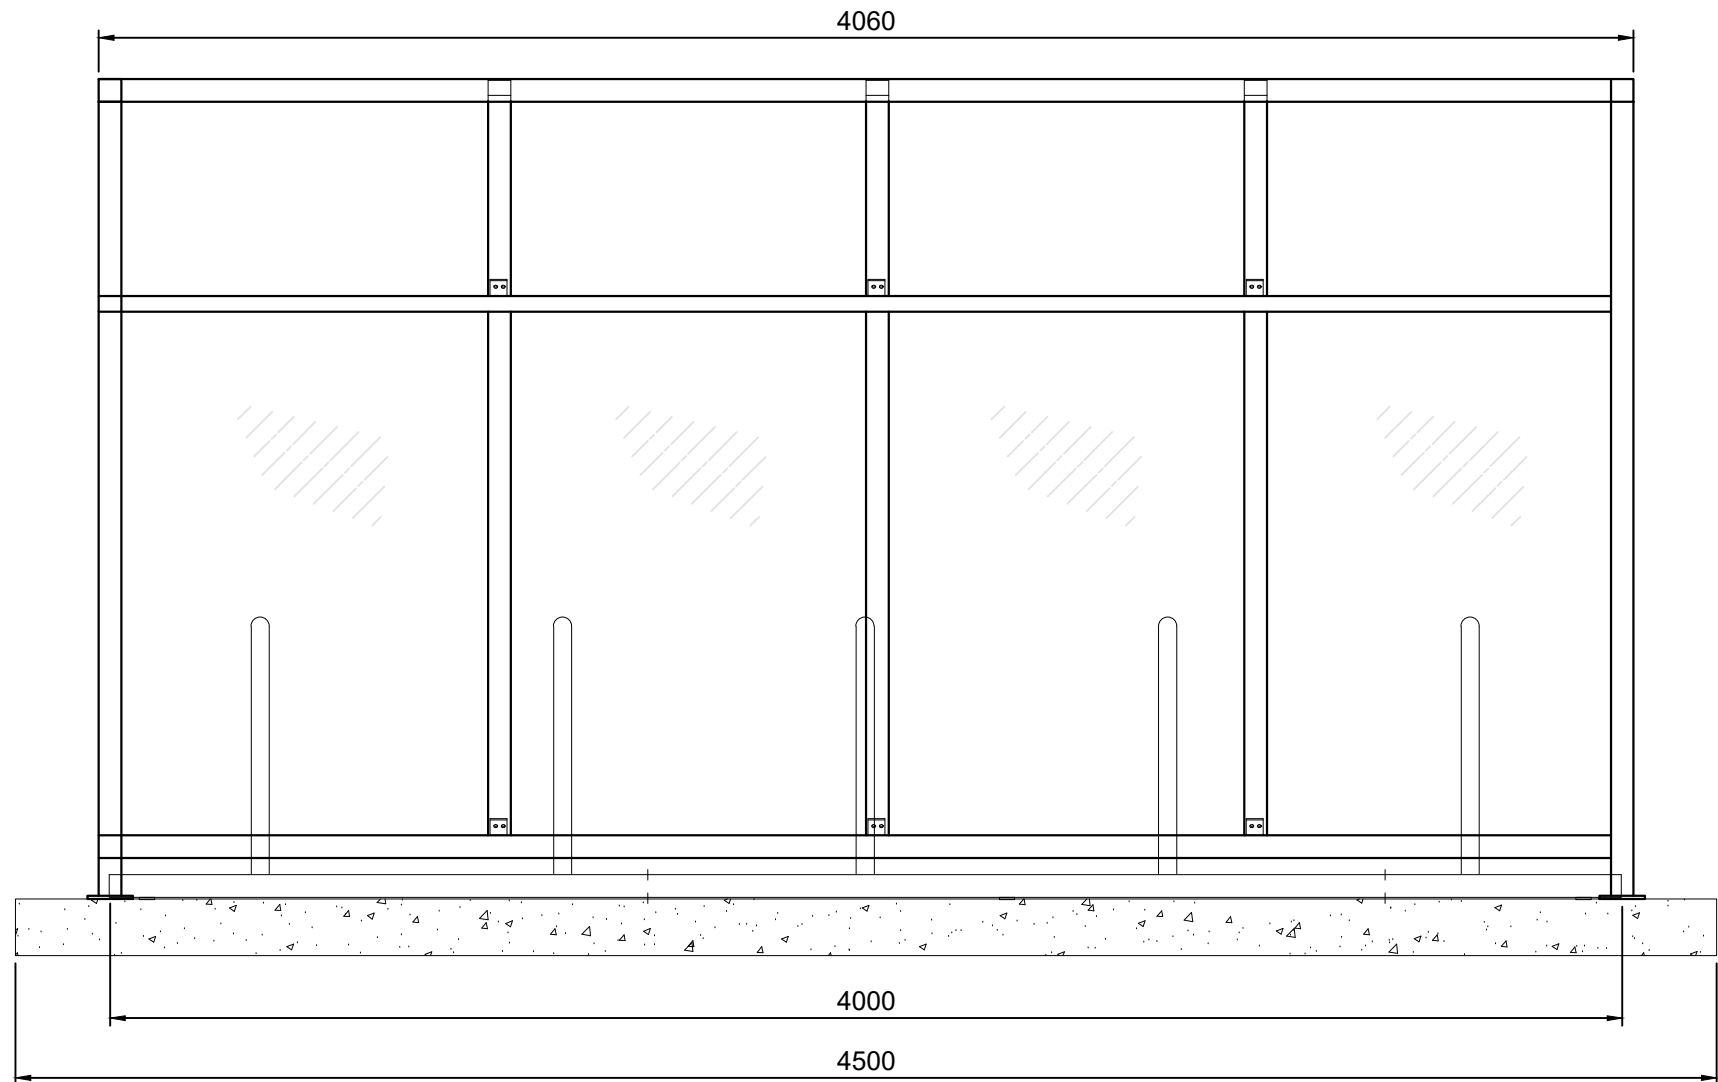

Cycle Shelter Front Elevation
Scale 1:20

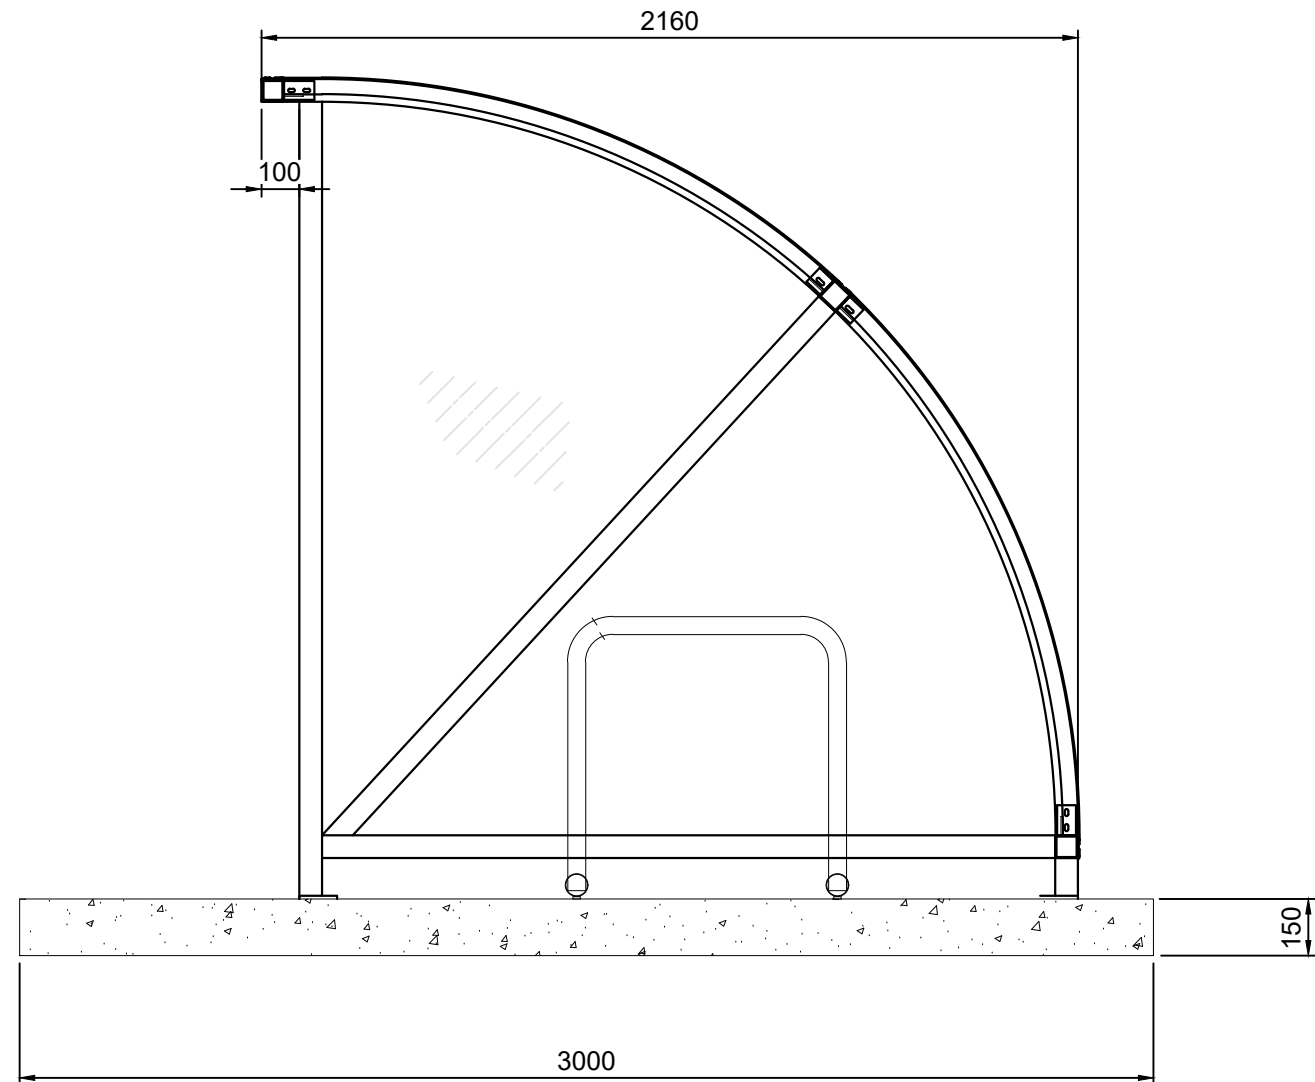

Cycle Shelter Side Elevation
Scale 1:20

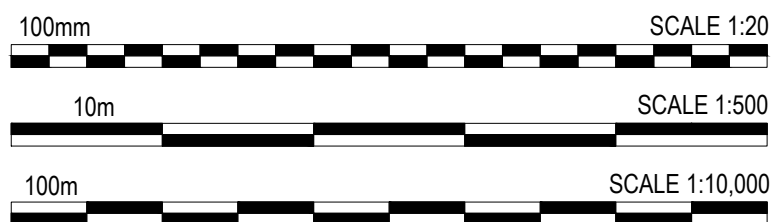

PLANNING

Unit 04, Symmetry Park, Merseyside

Unit 04 Cycle Shelter Details
LOD 2 LOI 2

TRITAX SYMMETRY
A TRITAX BIG BOX COMPANY

umc architects

Rev A Prolog Stage: 2 - Concept Design
Document Suitability: S2
Drawn / Checked: CT / MY
Date: 16/11/2023
Scale: As Noted @ A0
UMC Project Number: 22606
Document Reference: Drawing no: Revision:
22606 - UMC - XXXX - SI - DR - A 0703 P09