




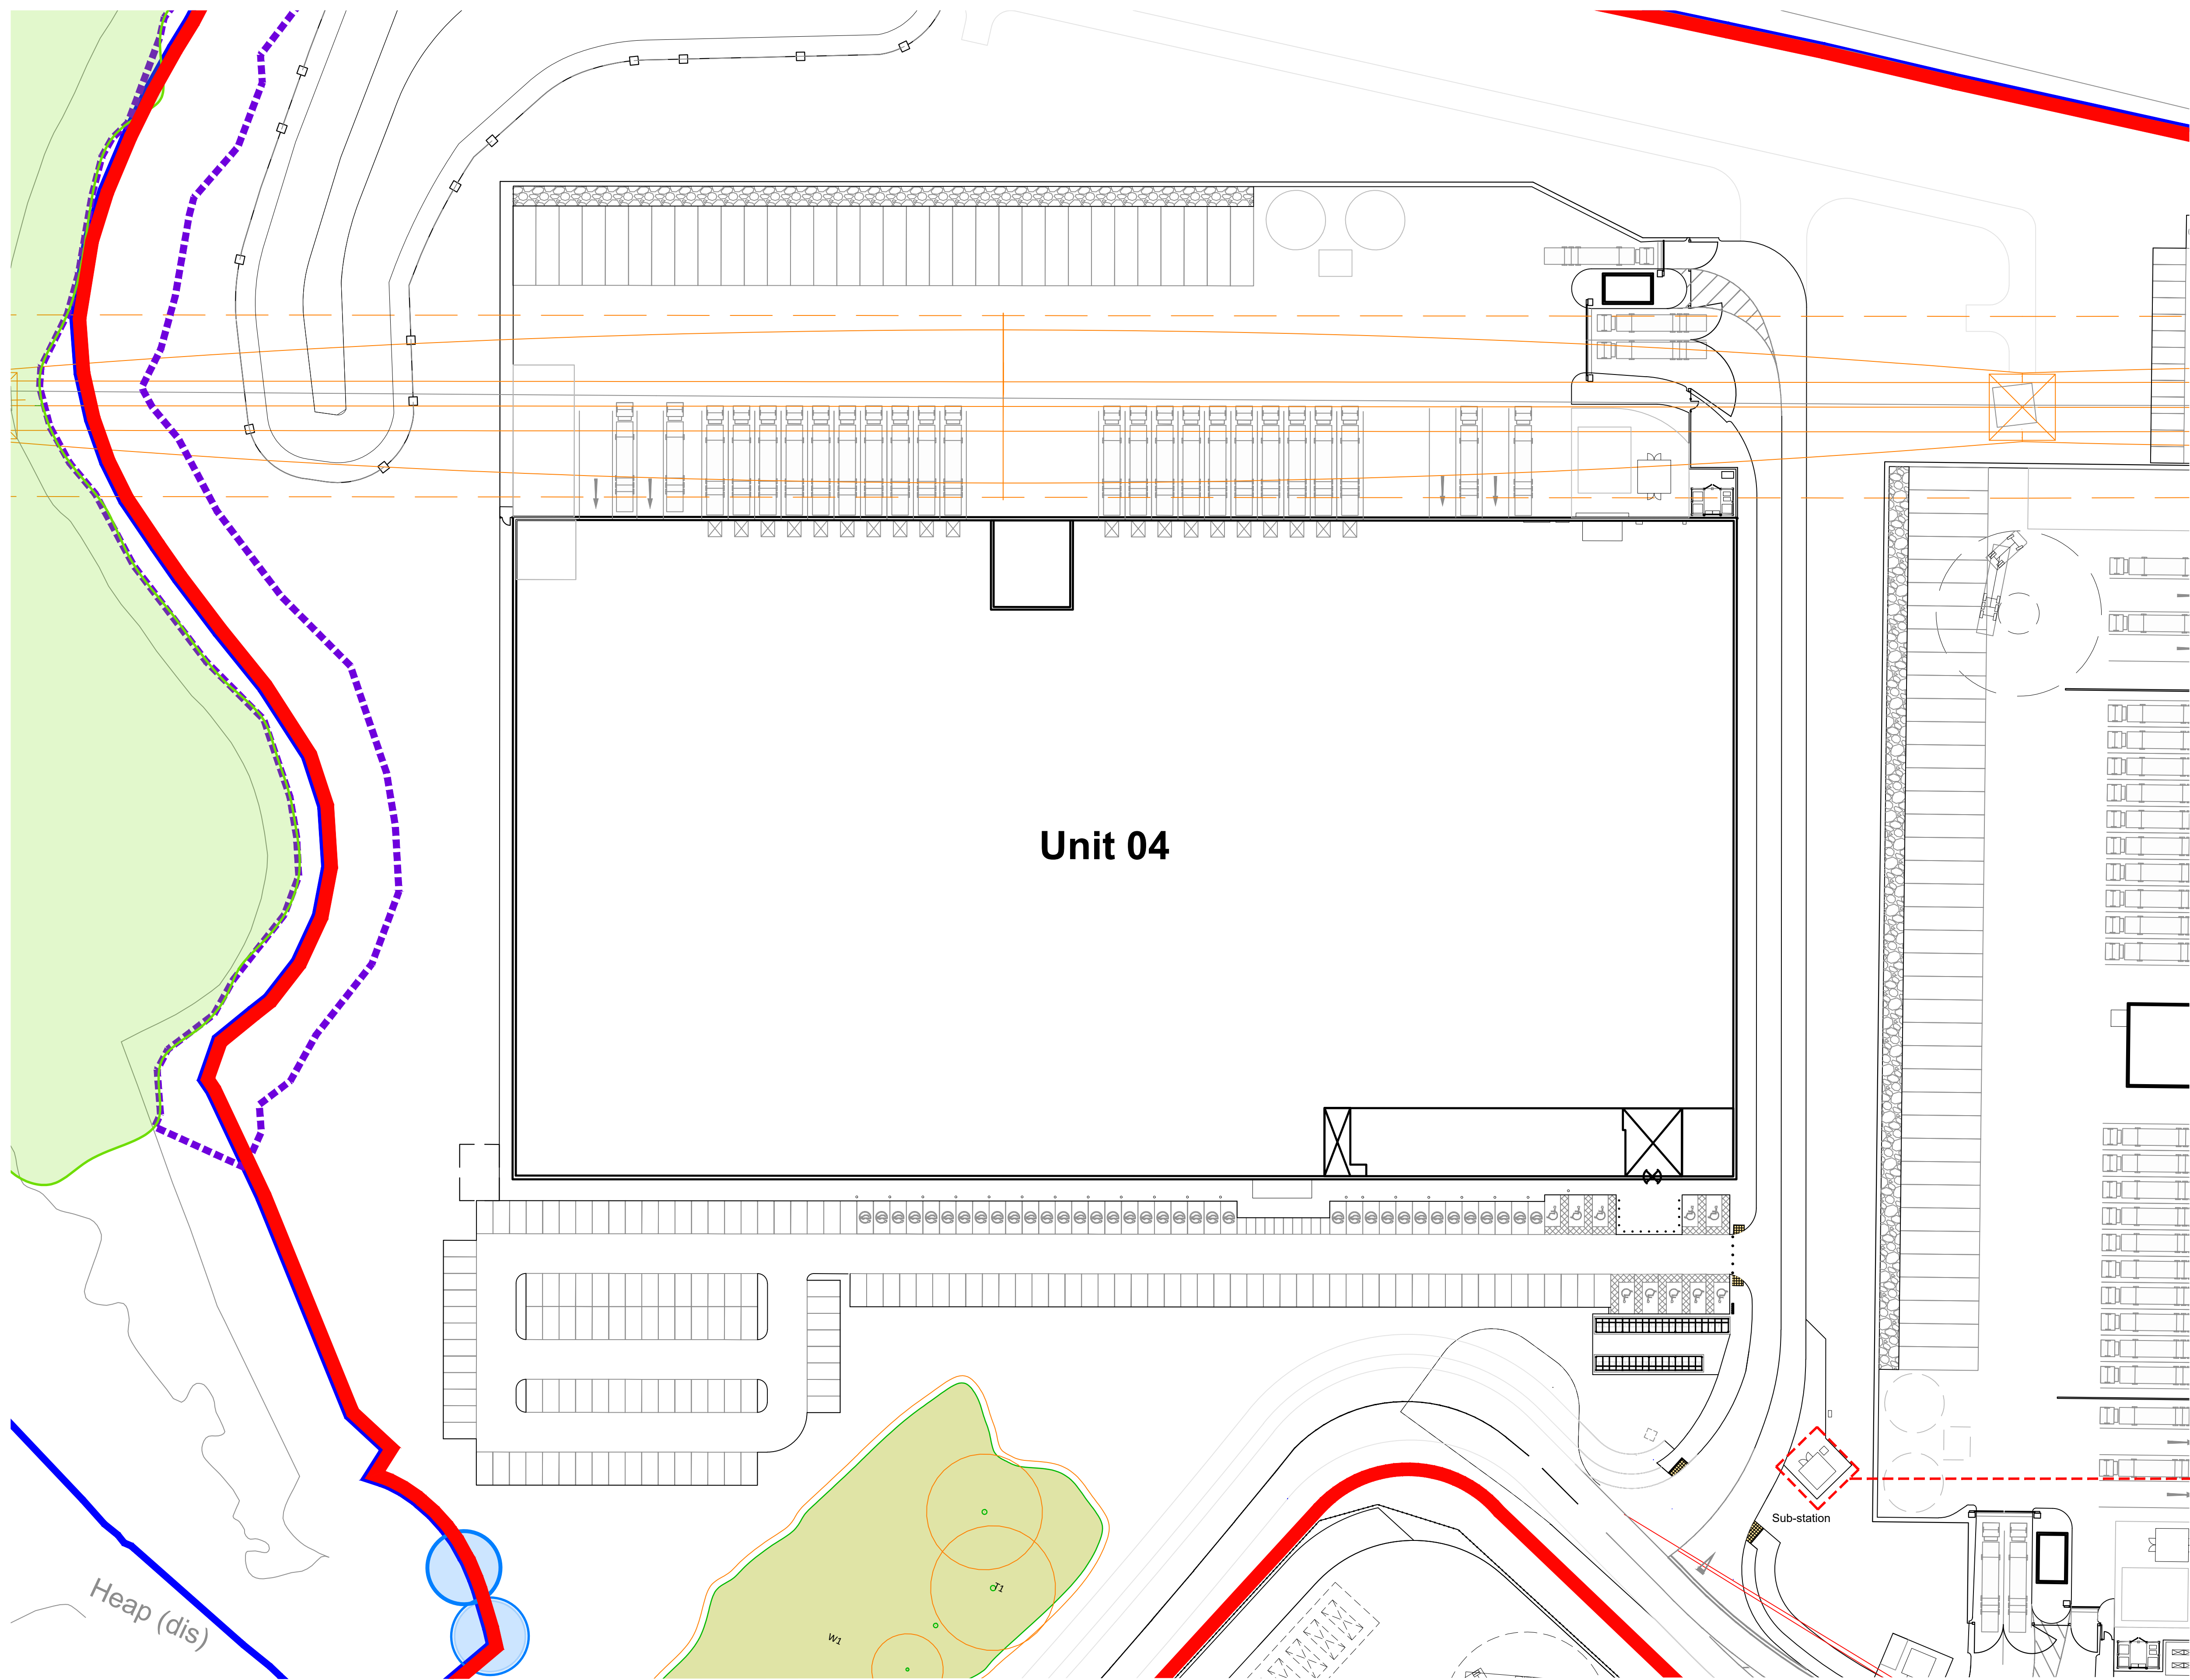


Unit 04 Site Plan
Scale 1:500

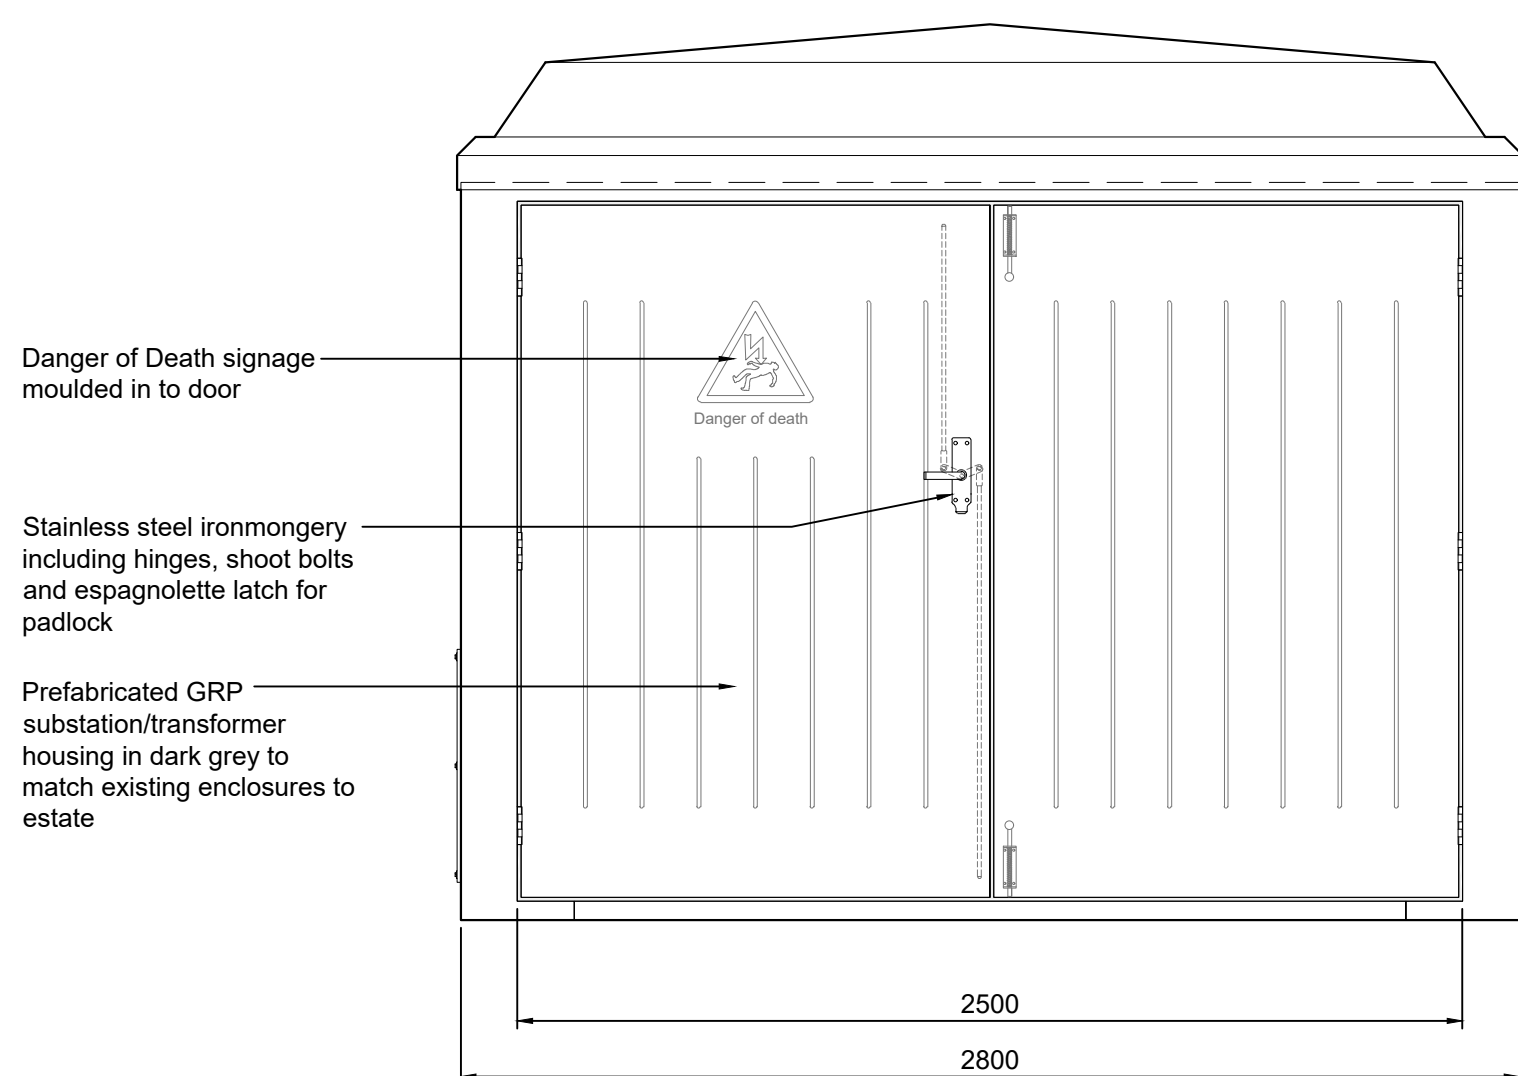


Elevation A
Scale 1:20

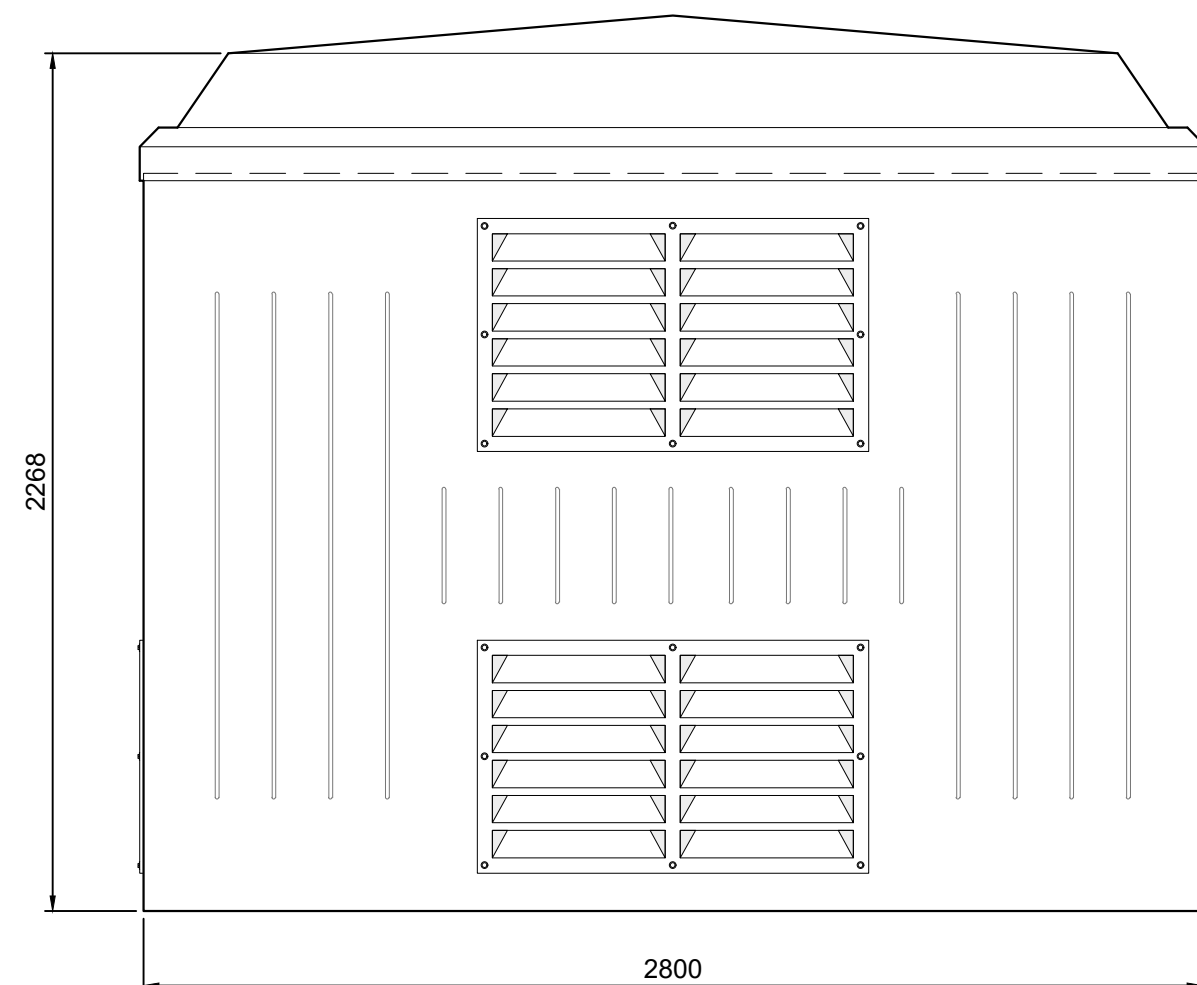


Elevation B
Scale 1:20

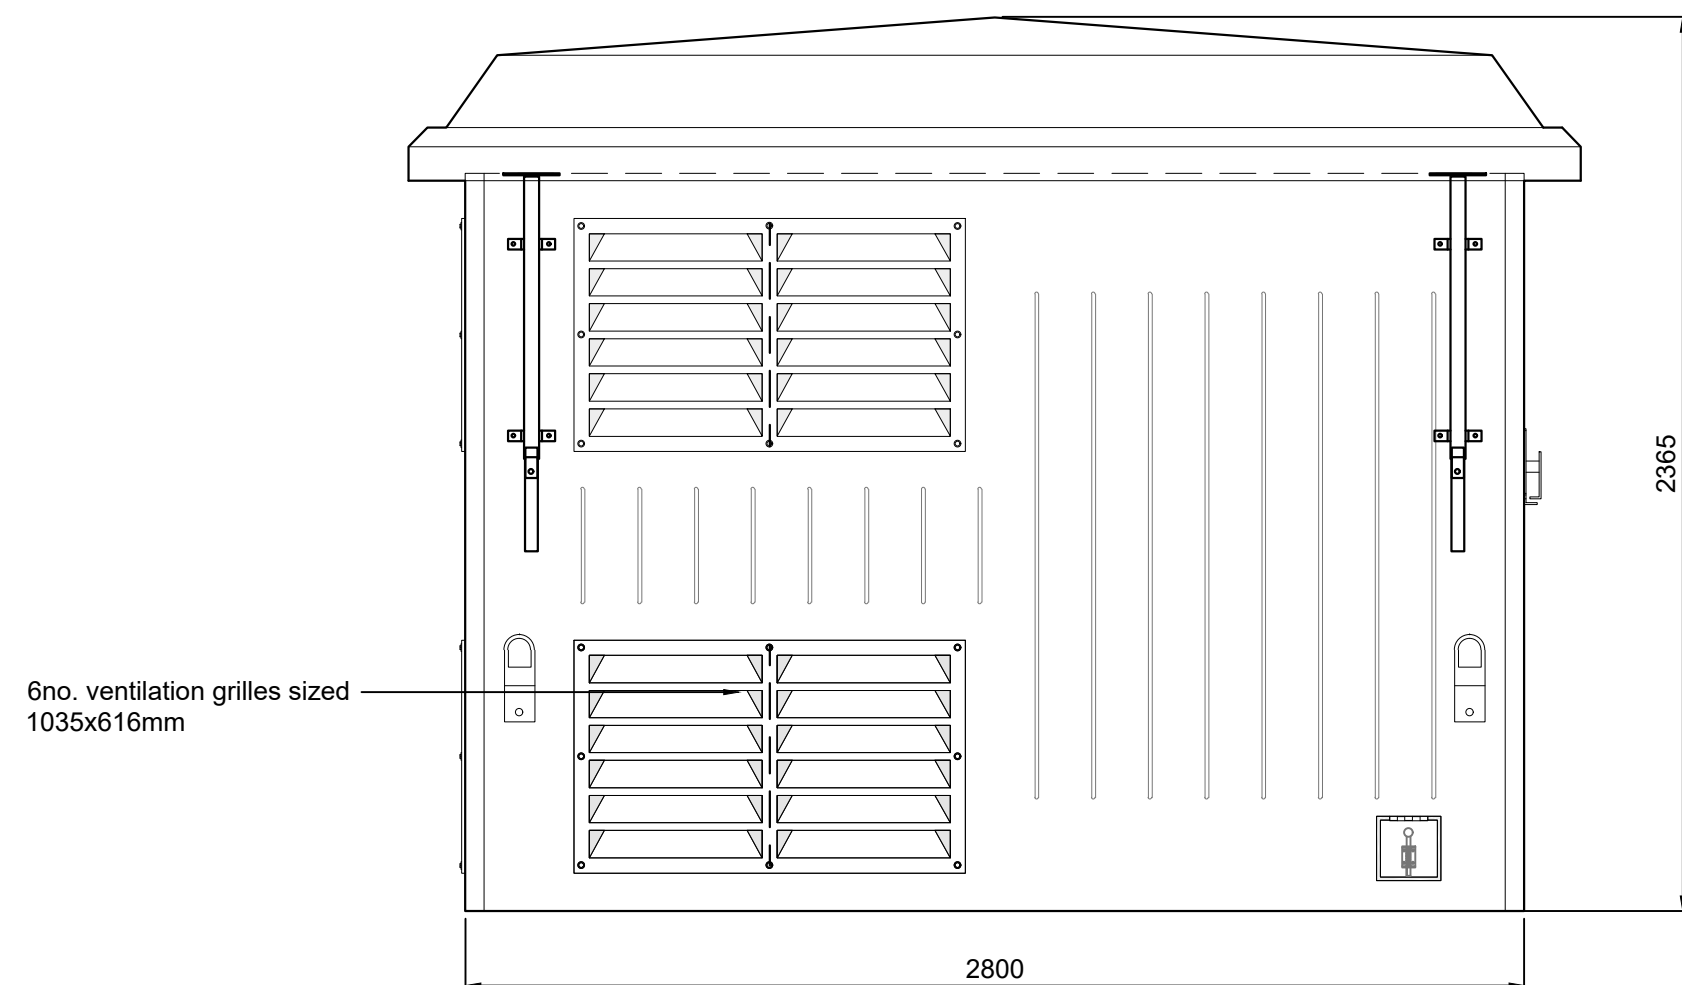


Elevation C
Scale 1:20

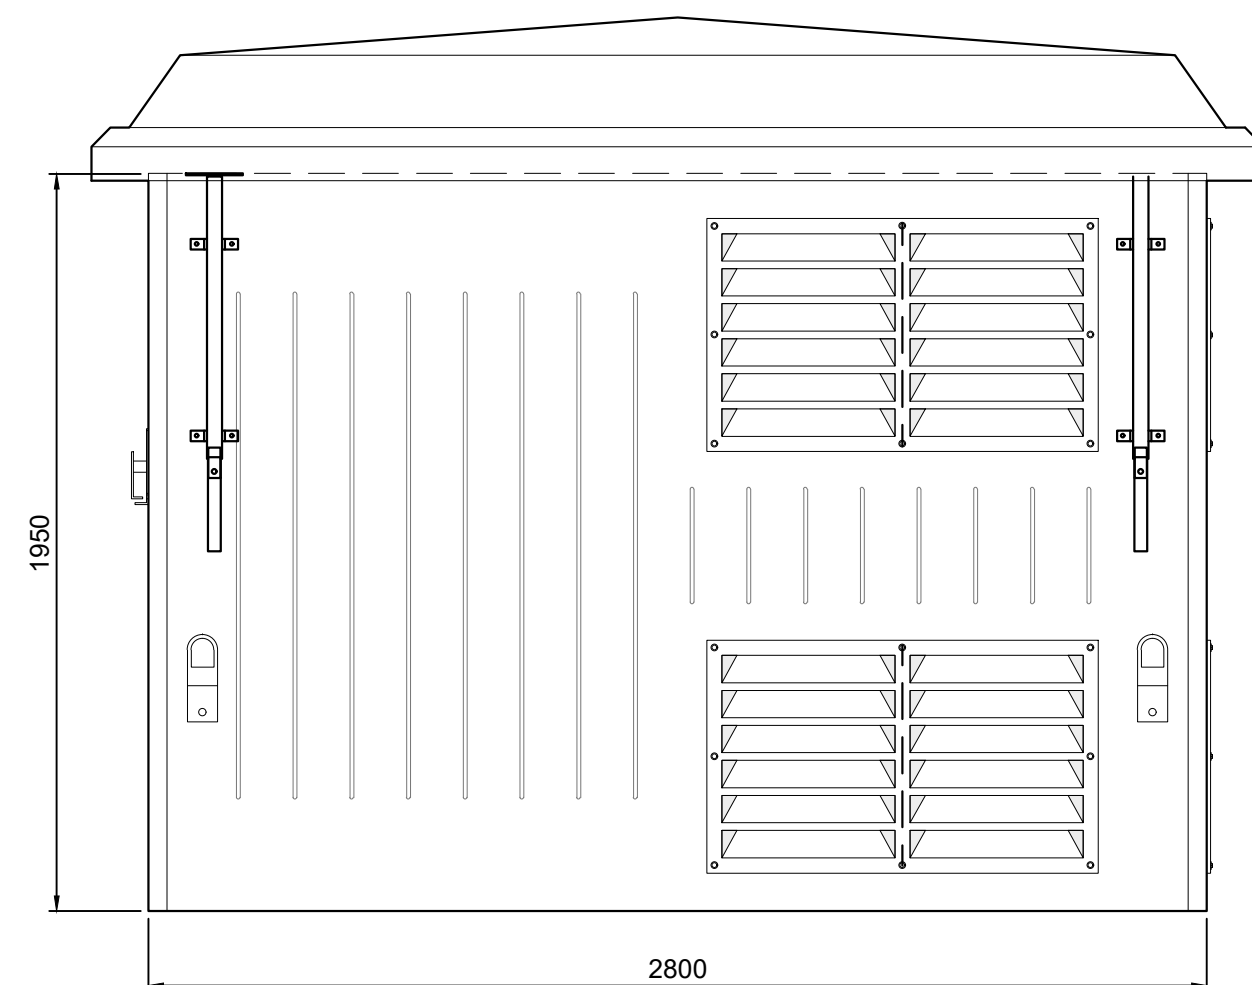

Elevation D
Scale 1:20

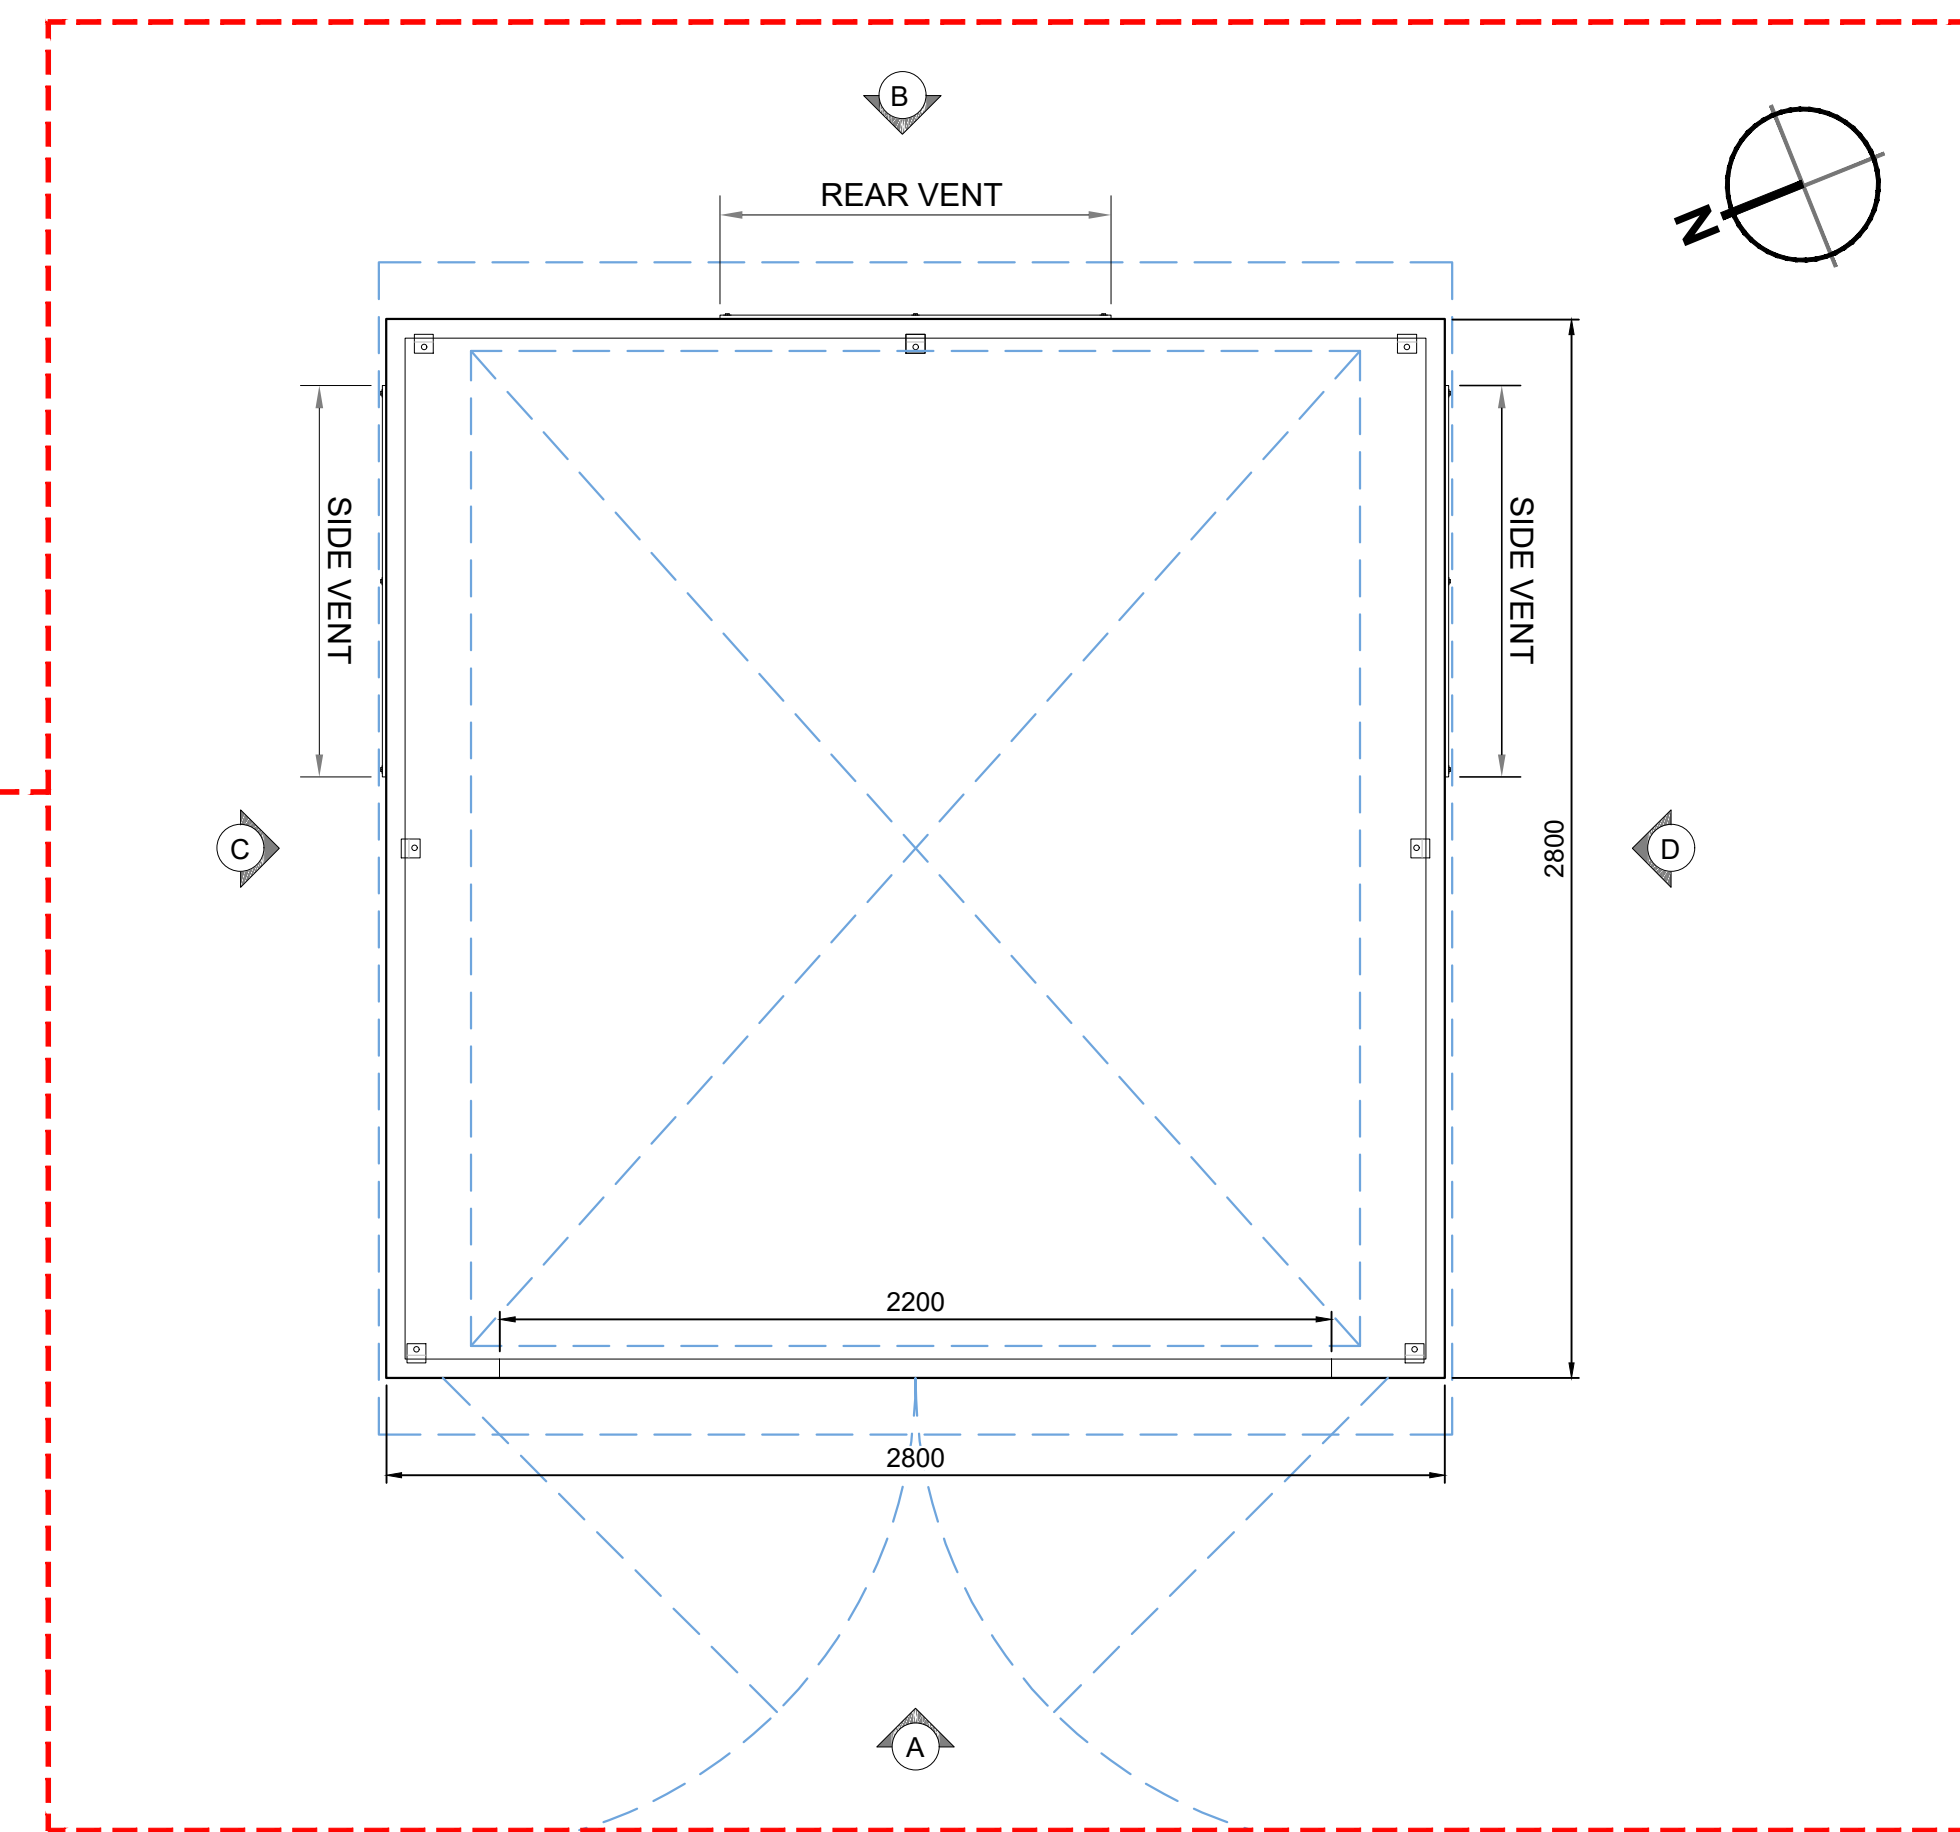

Sub-Station Plan
Scale 1:20

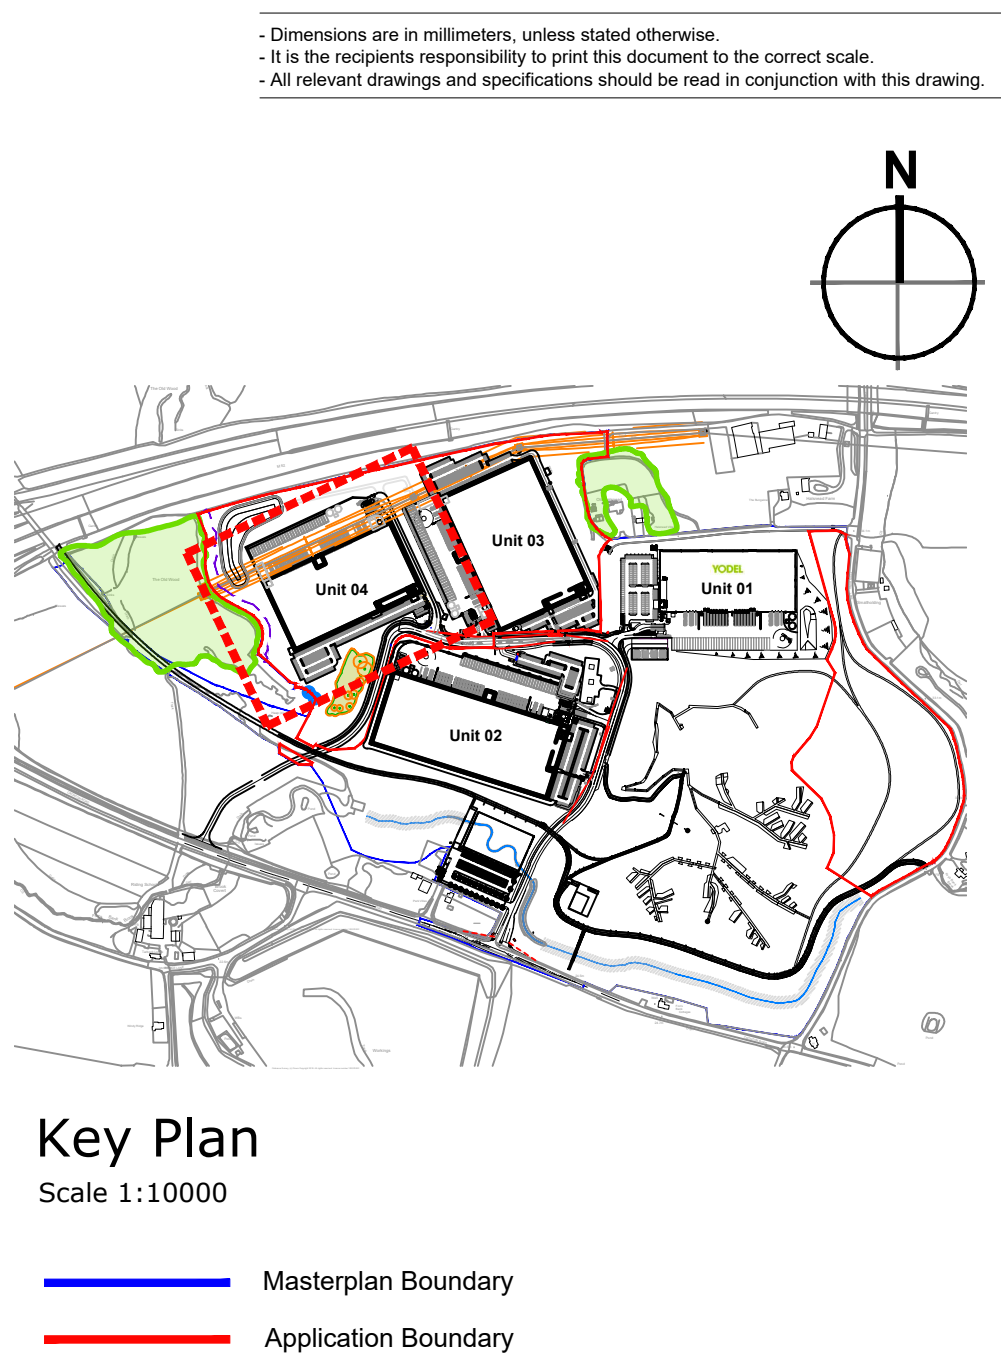

Key Plan
Scale 1:10000

Masterplan Boundary
Application Boundary

Unit 04, Symmetry Park, Merseyside

Unit 04 Sub-Station Details

LOD 2 LOI 2

TRITAX SYMMETRY
A TRITAX BIG BOX COMPANY



Revised Stage: 2 - Concept Design
Document Suitability: S2
Drawn / Checked: BSC / DEB
Date: 01/12/2023
Scale: As Noted @ A0
UMC Project Number: 22606
Document Reference: Drawing no: Revision:
22606 - UMC - XXXX - SI - DR - A 0706 P08

