




FRONT



REAR

SIDE


EXISTING ELEVATIONS Scale 1:100

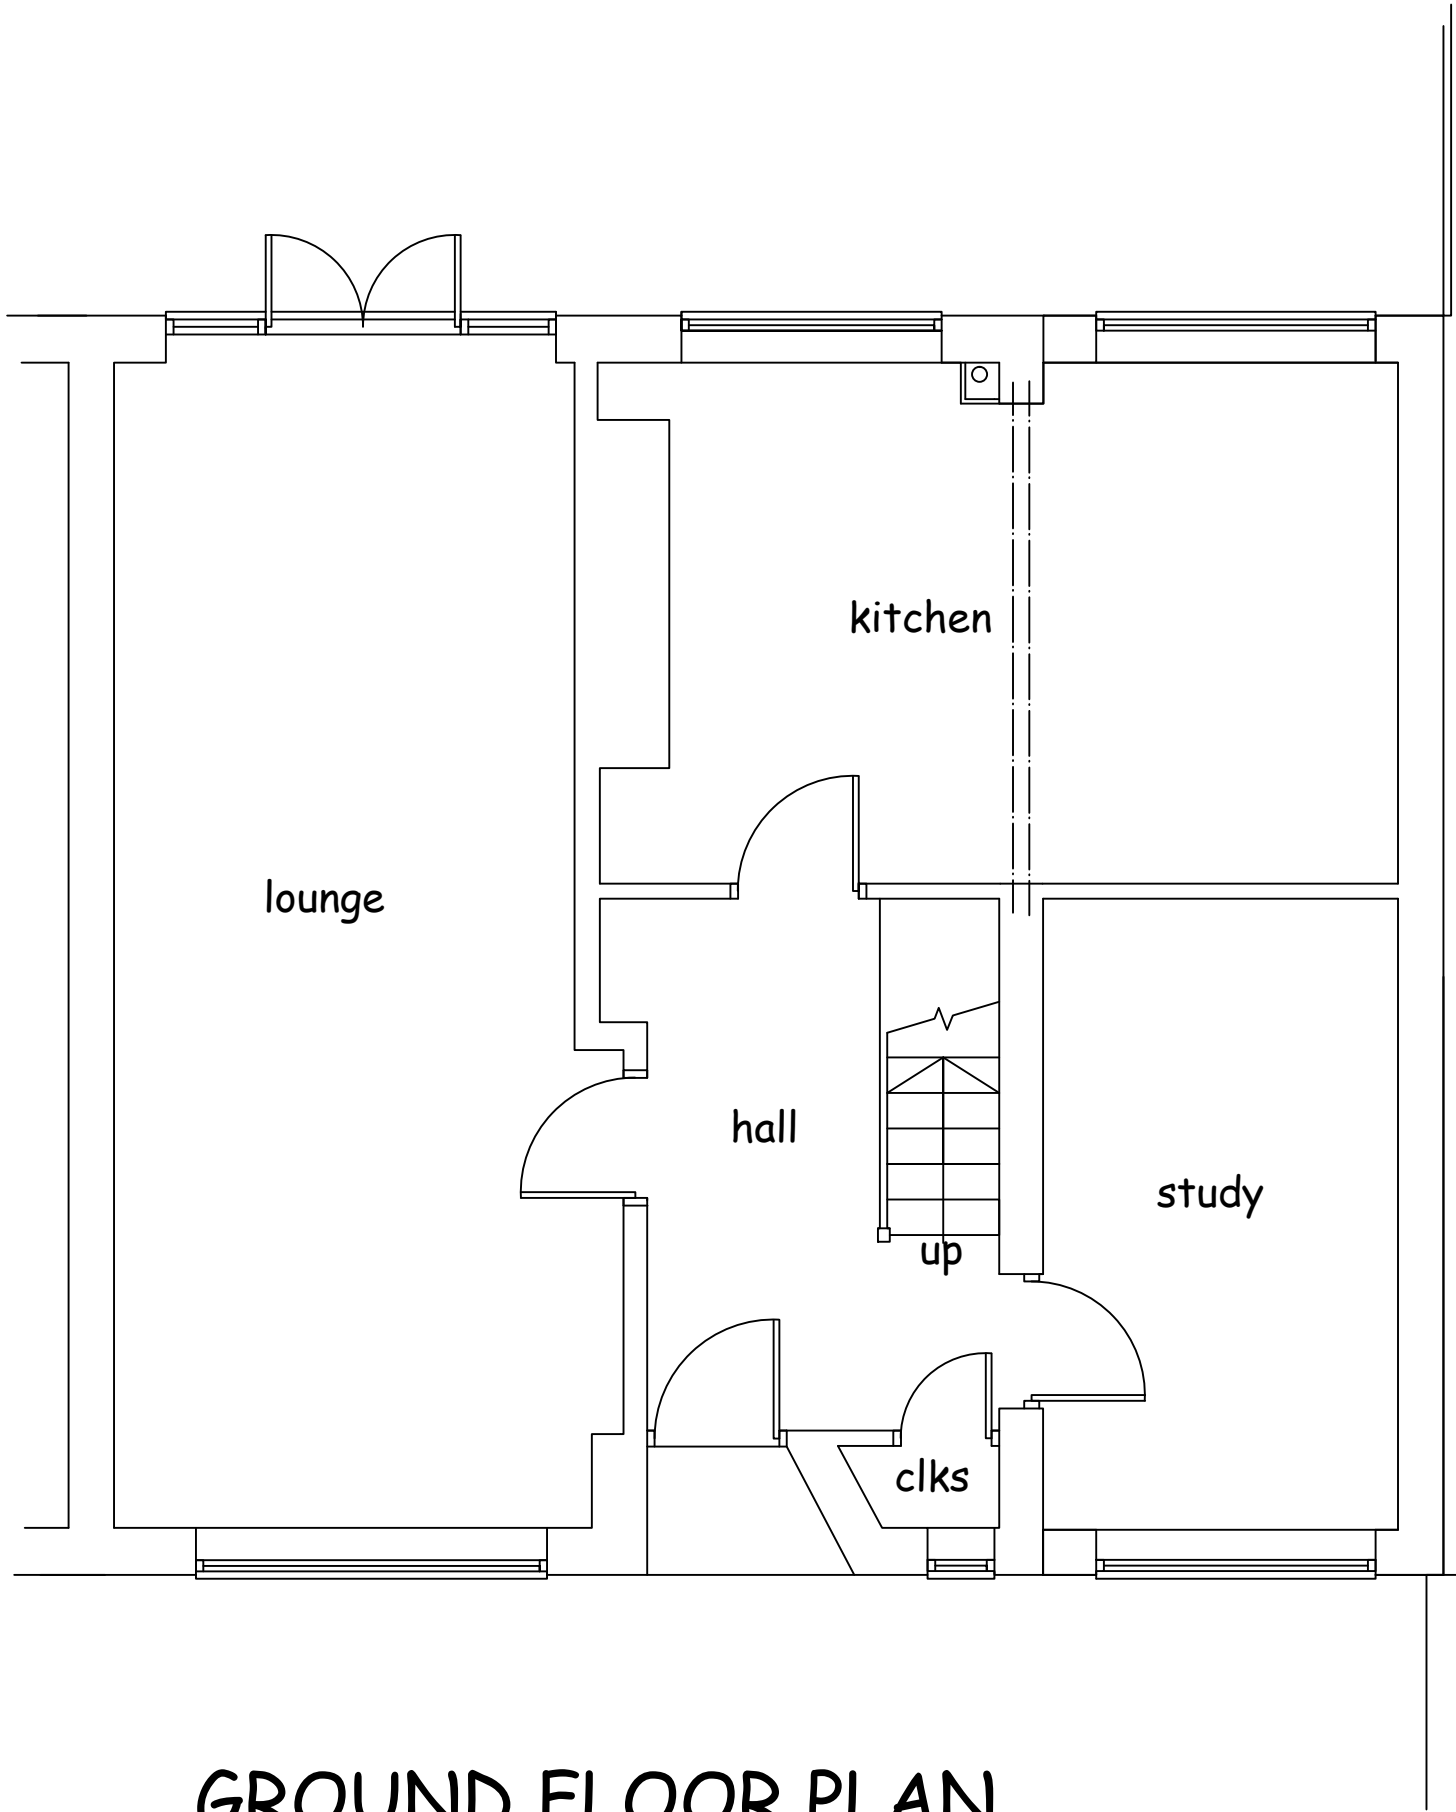

GROUND FLOOR PLAN
AS EXISTING Scale 1:50

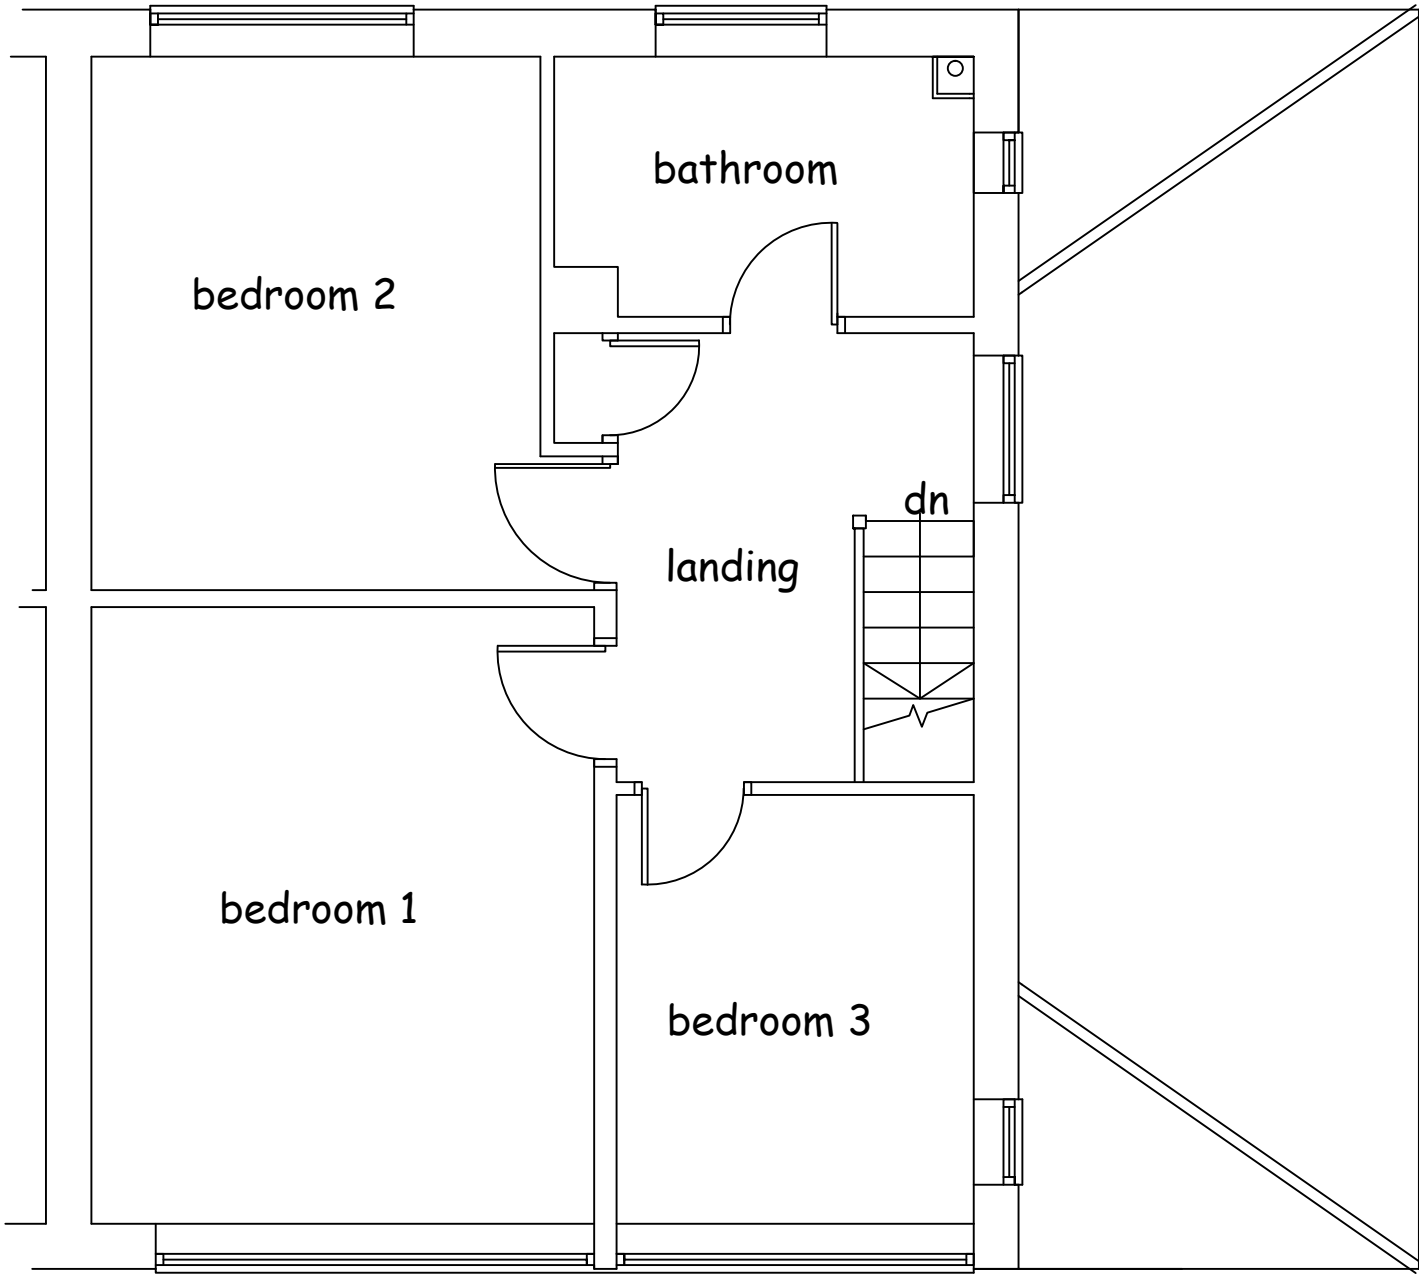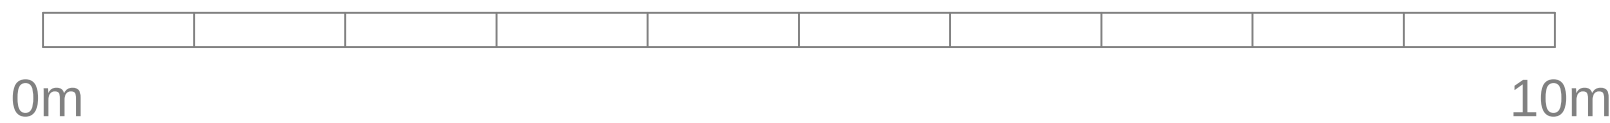

FIRST FLOOR PLAN
AS EXISTING Scale 1:50

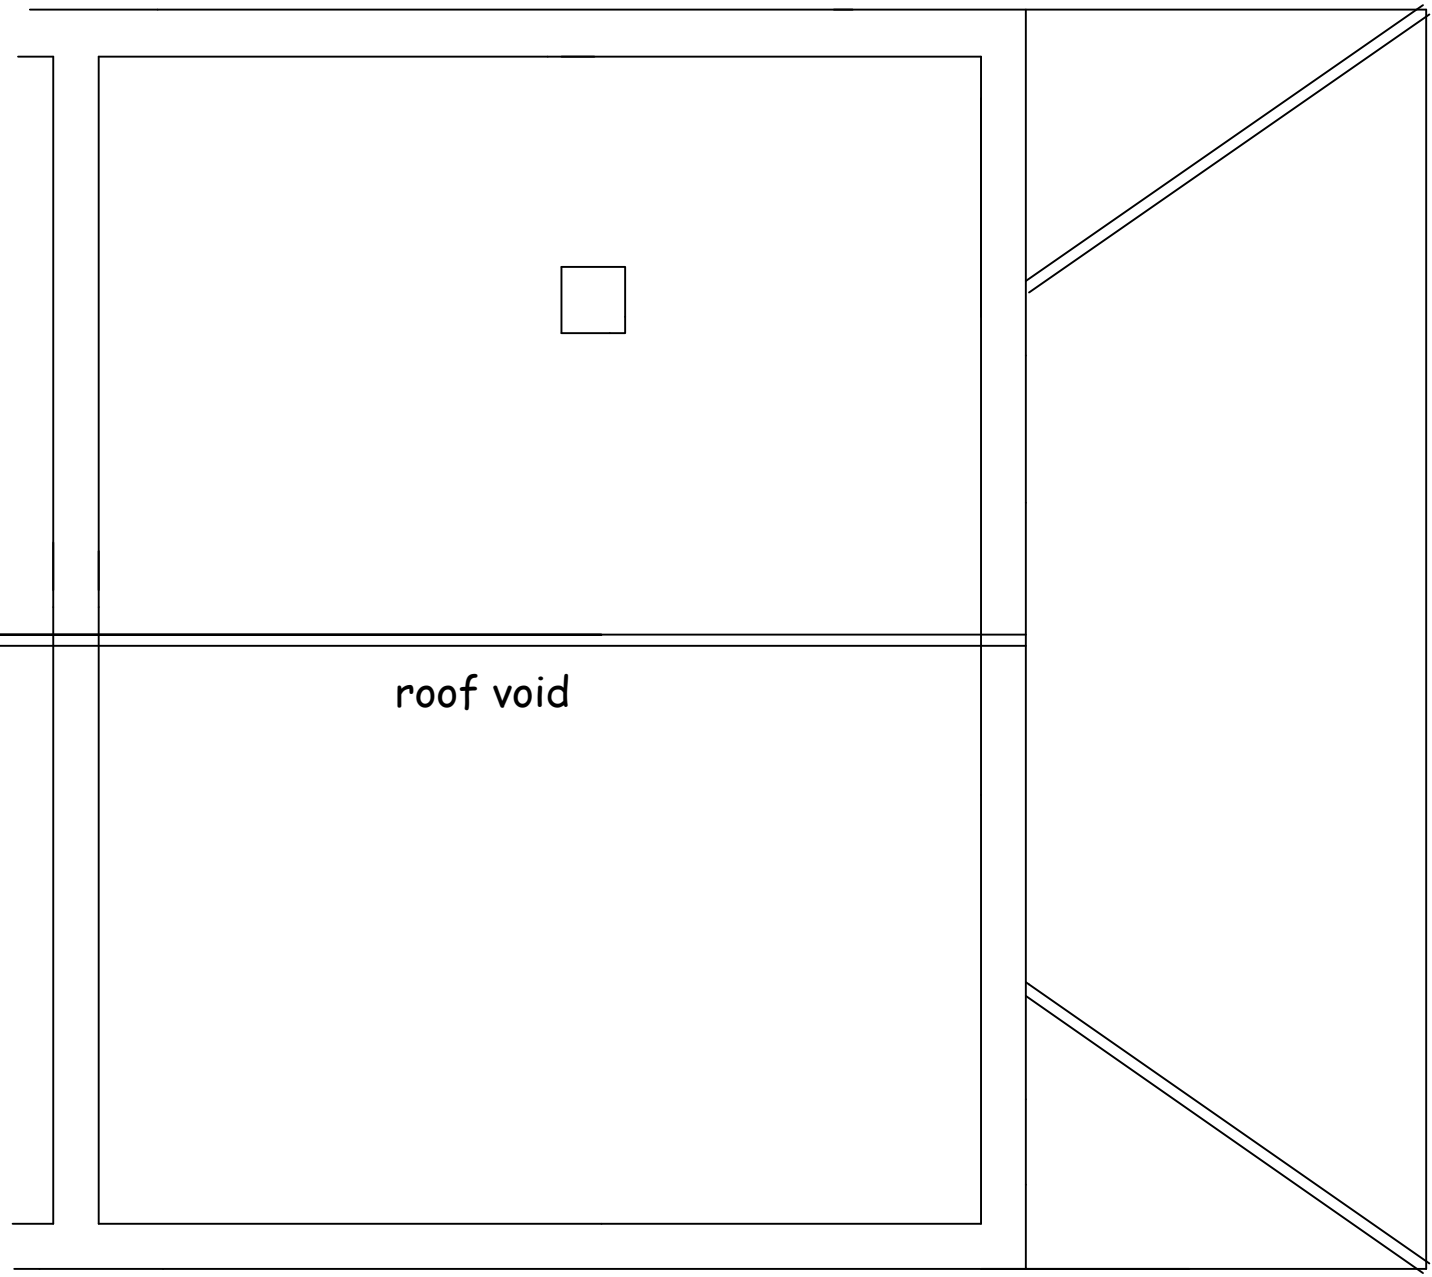

ROOF PLAN
AS EXISTING Scale 1:50

job description		title	
PROPOSED FIRST FLOOR EXTENSION		AS EXISTING	
site address		scales	
34,ALSCOT AVENUE, FIELD LANE ESTATE FAZAKERLEY,L10 0AL		1:50 @A1 1:100	
client	MICHAEL DOYLE	drawn	GD
		date	APRIL 2021
		drg no.	01