


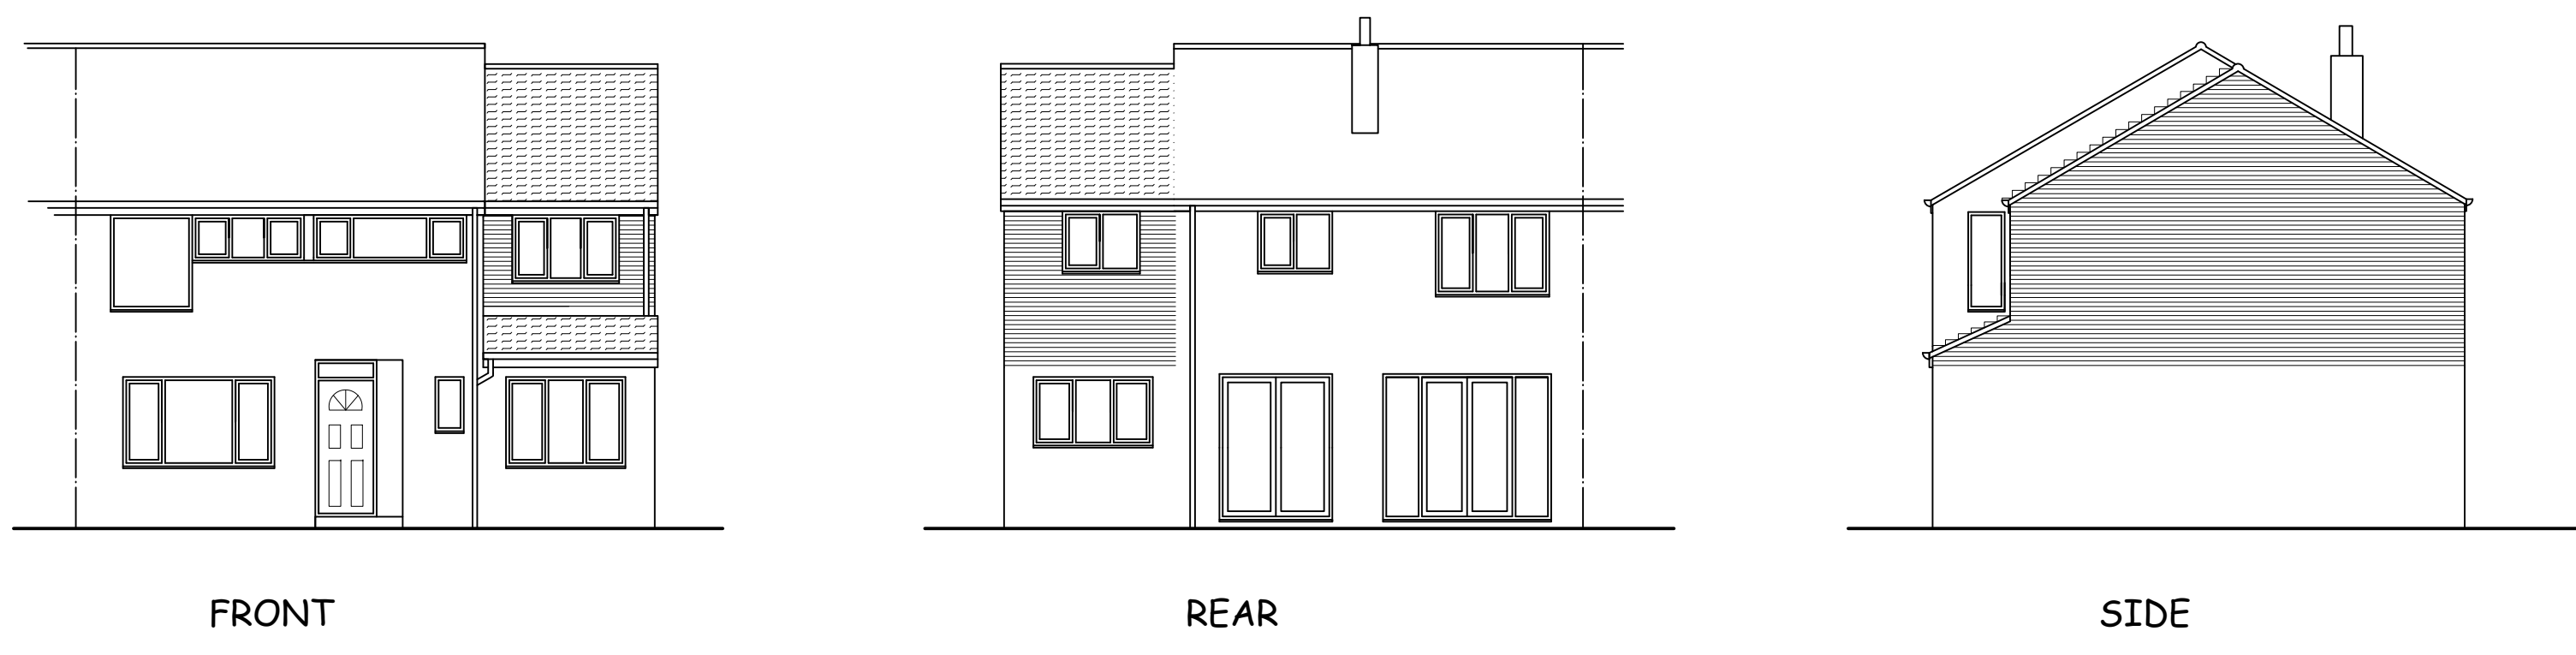


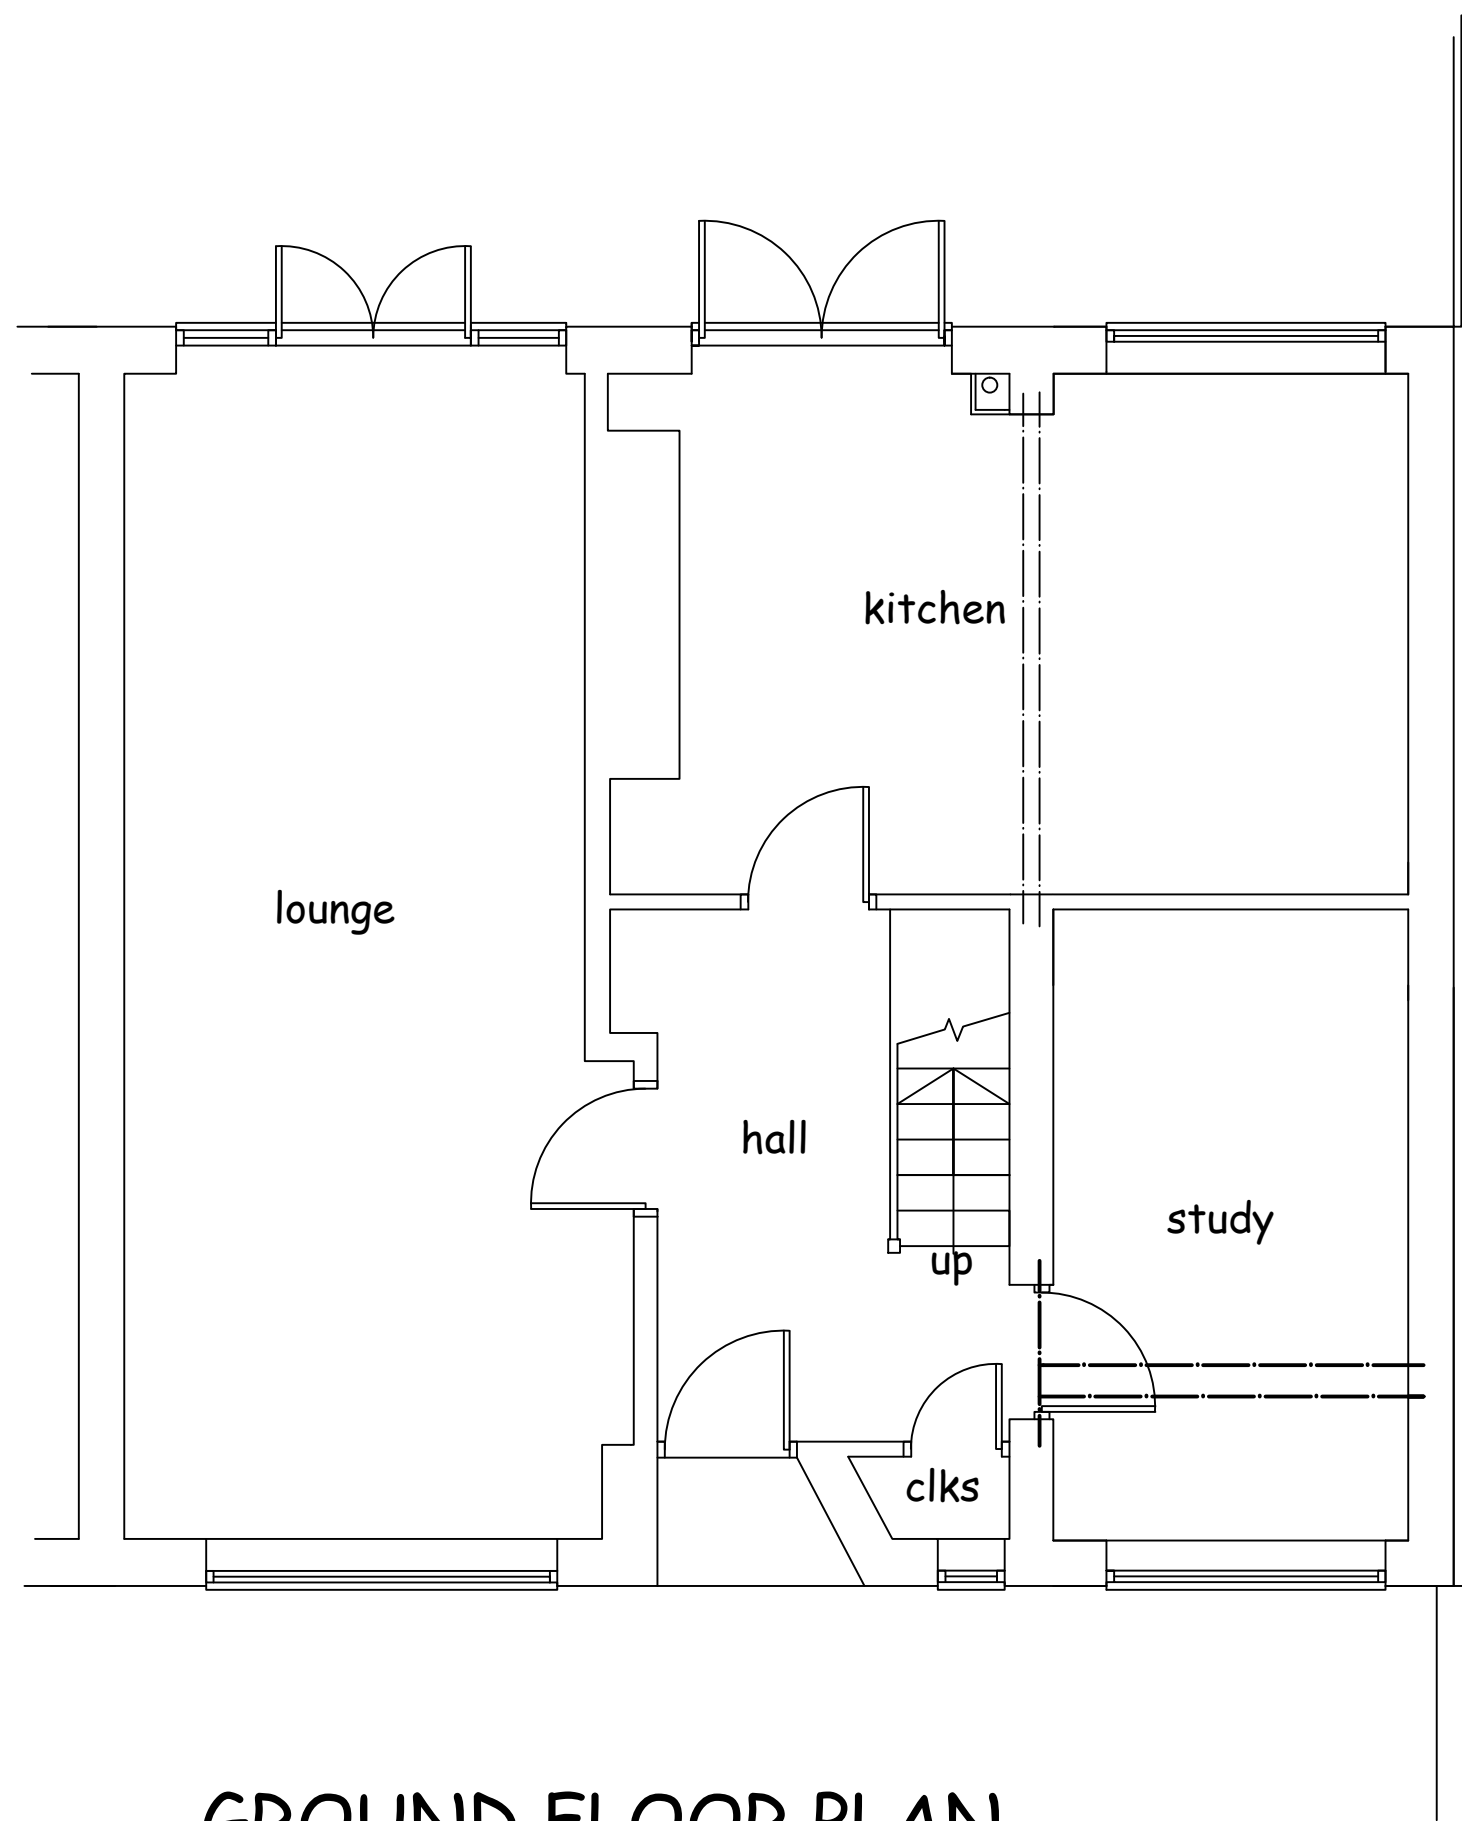


PROPOSED ELEVATIONS Scale 1:100

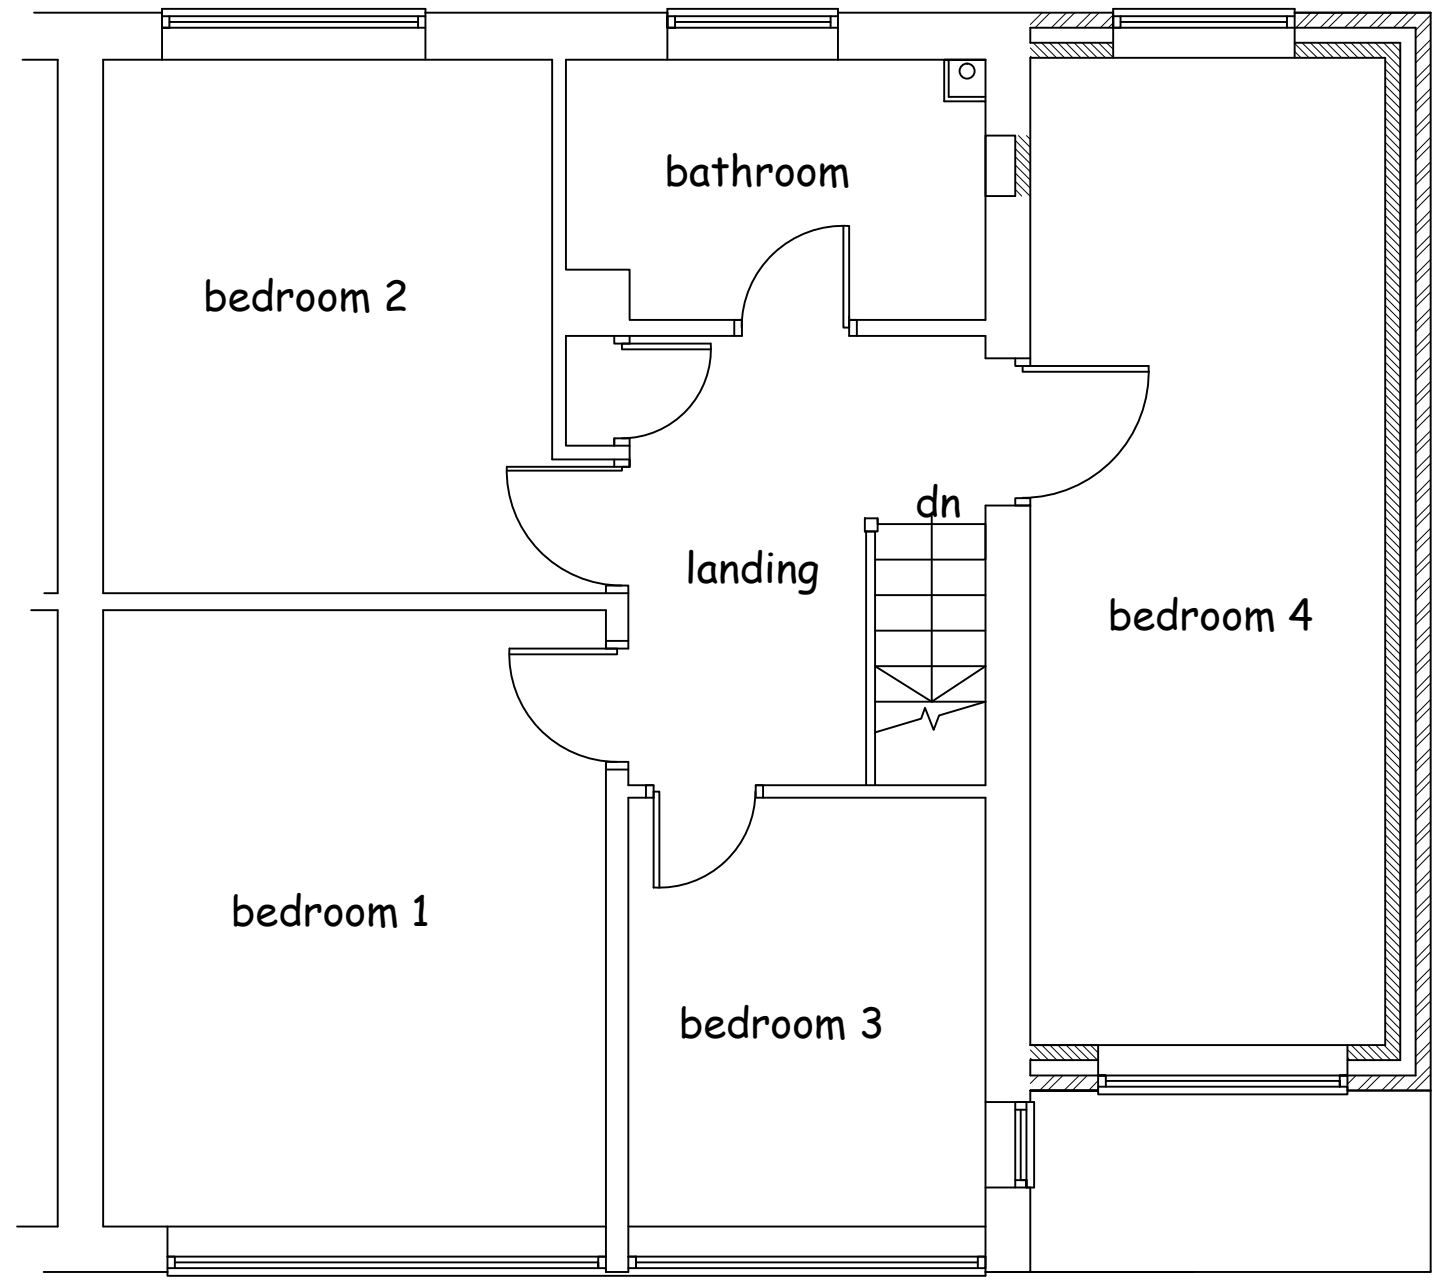

GROUND FLOOR PLAN
AS PROPOSED Scale 1:50

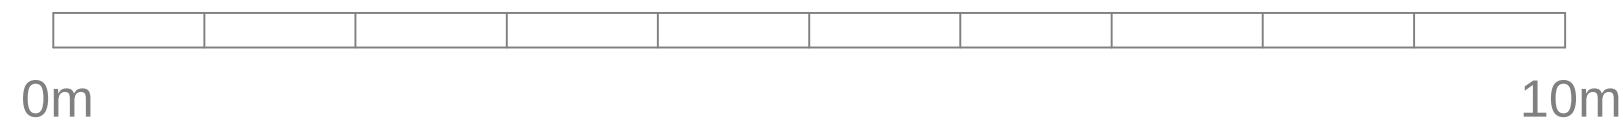

FIRST FLOOR PLAN
AS PROPOSED Scale 1:50

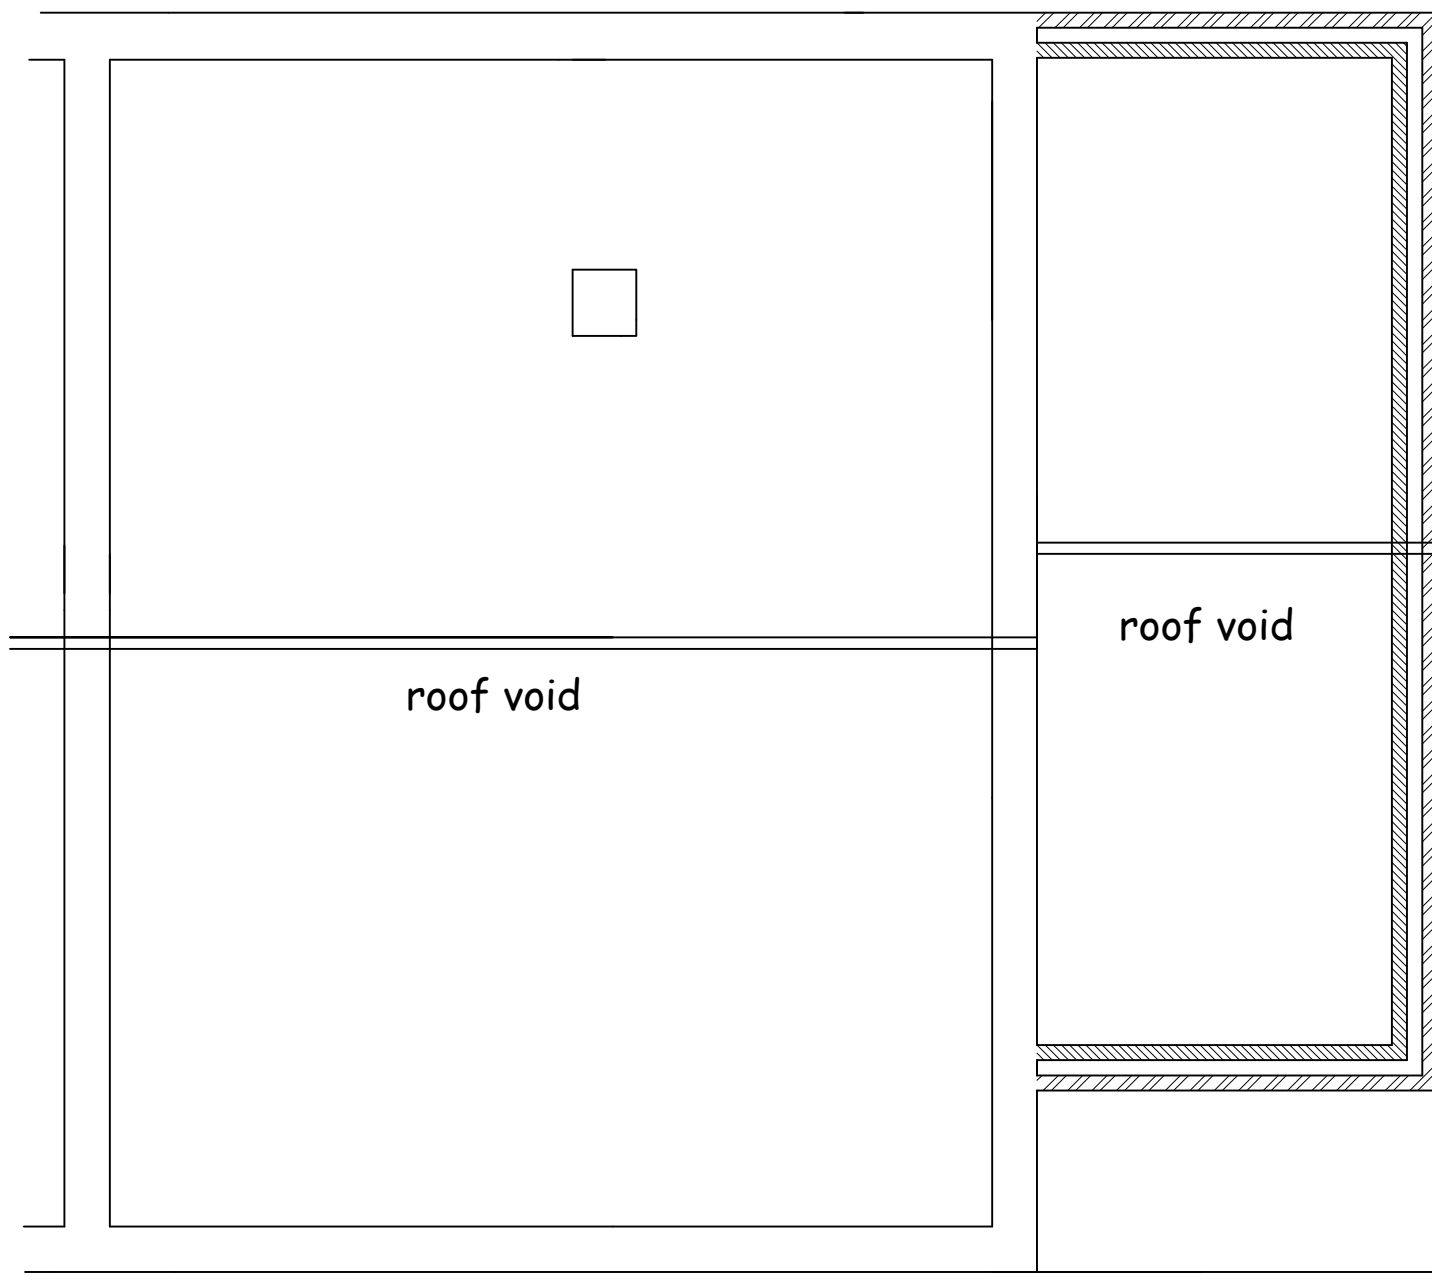

ROOF PLAN
AS PROPOSED Scale 1:50

- MATERIALS**
- ROOF: CONCRETE TILE TO MATCH EXISTING AND SUIT PITCH
 - WALLS: BRICKWORK FACINGS TO MATCH EXISTING IN COLOUR AND TEXTURE
 - WINDOWS/DOORS : WHITE UPVC
 - RAINWATER GOODS : BLACK UPVC

NOTE: THIS DRAWING IS NOT TO BE SCALED AND ALL DIMENSIONS ETC MUST BE CHECKED ON SITE BY CONTRACTOR.
ALL WORK INVOLVING EXCAVATION ADJACENT TO THE BOUNDARY OR THAT EFFECTS THE ADJACENT PROPERTY
SHOULD ONLY BE COMMENCED SUBJECT TO THE SERVING OF ALL NOTICES ETC ON THE ADJACENT OWNERS
AND SATISFYING THE PROCEDURAL REQUIREMENT OF THE PARTY WALL ACT 1996.
THE OWNER OF THE BUILDING IS RESPONSIBLE FOR SERVING NOTICE UNDER THE PARTY WALL ACT.
THIS DRAWING IS FOR PLANNING APPLICATION ONLY AND IS NOT TO BE USED FOR ANY OTHER PURPOSE

PLANNING DRAWING

job description	title	
PROPOSED FIRST FLOOR EXTENSION	AS PROPOSED (SCHEME DESIGN)	
site address	scales	
34,ALSCOT AVENUE, FIELD LANE ESTATE FAZAKERLEY,L10 0AL	1:50 @A1 1:100	
client	drawn	date
MICHAEL DOYLE	GD	APRIL 2021
	drg no	
	02	